
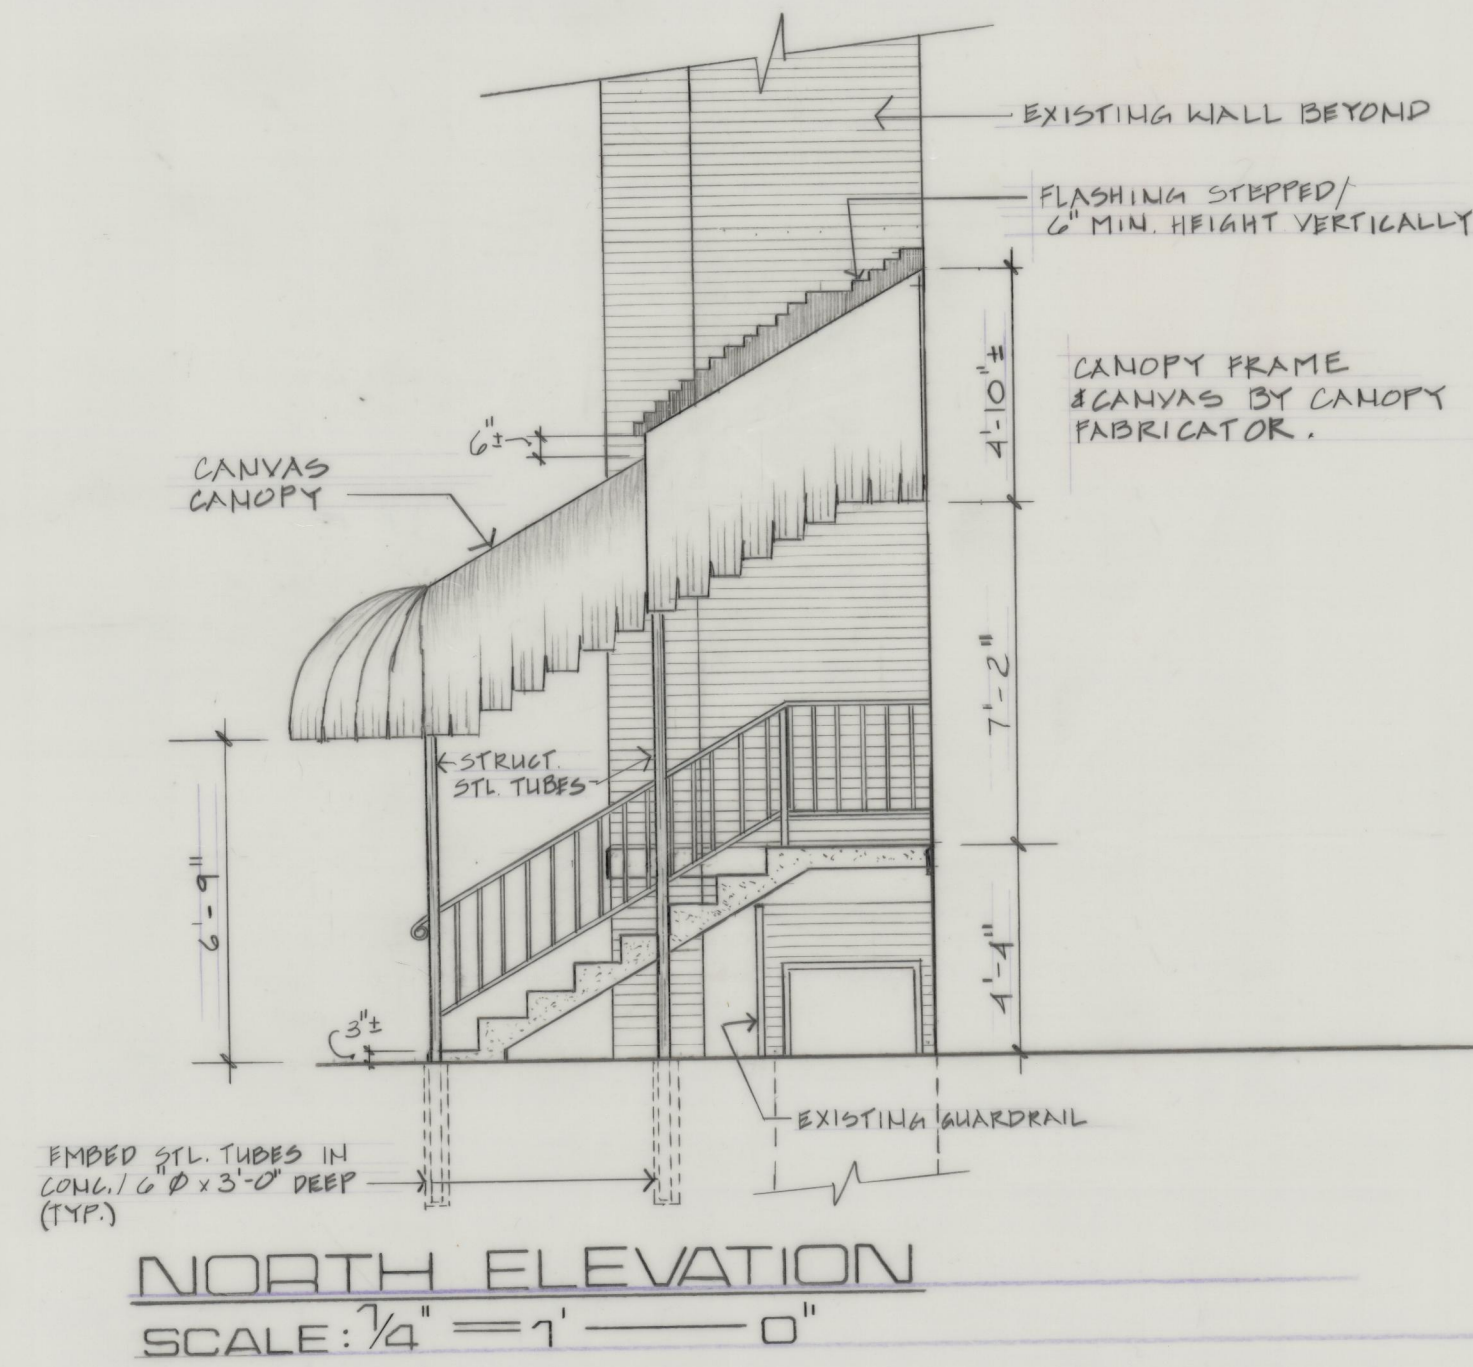


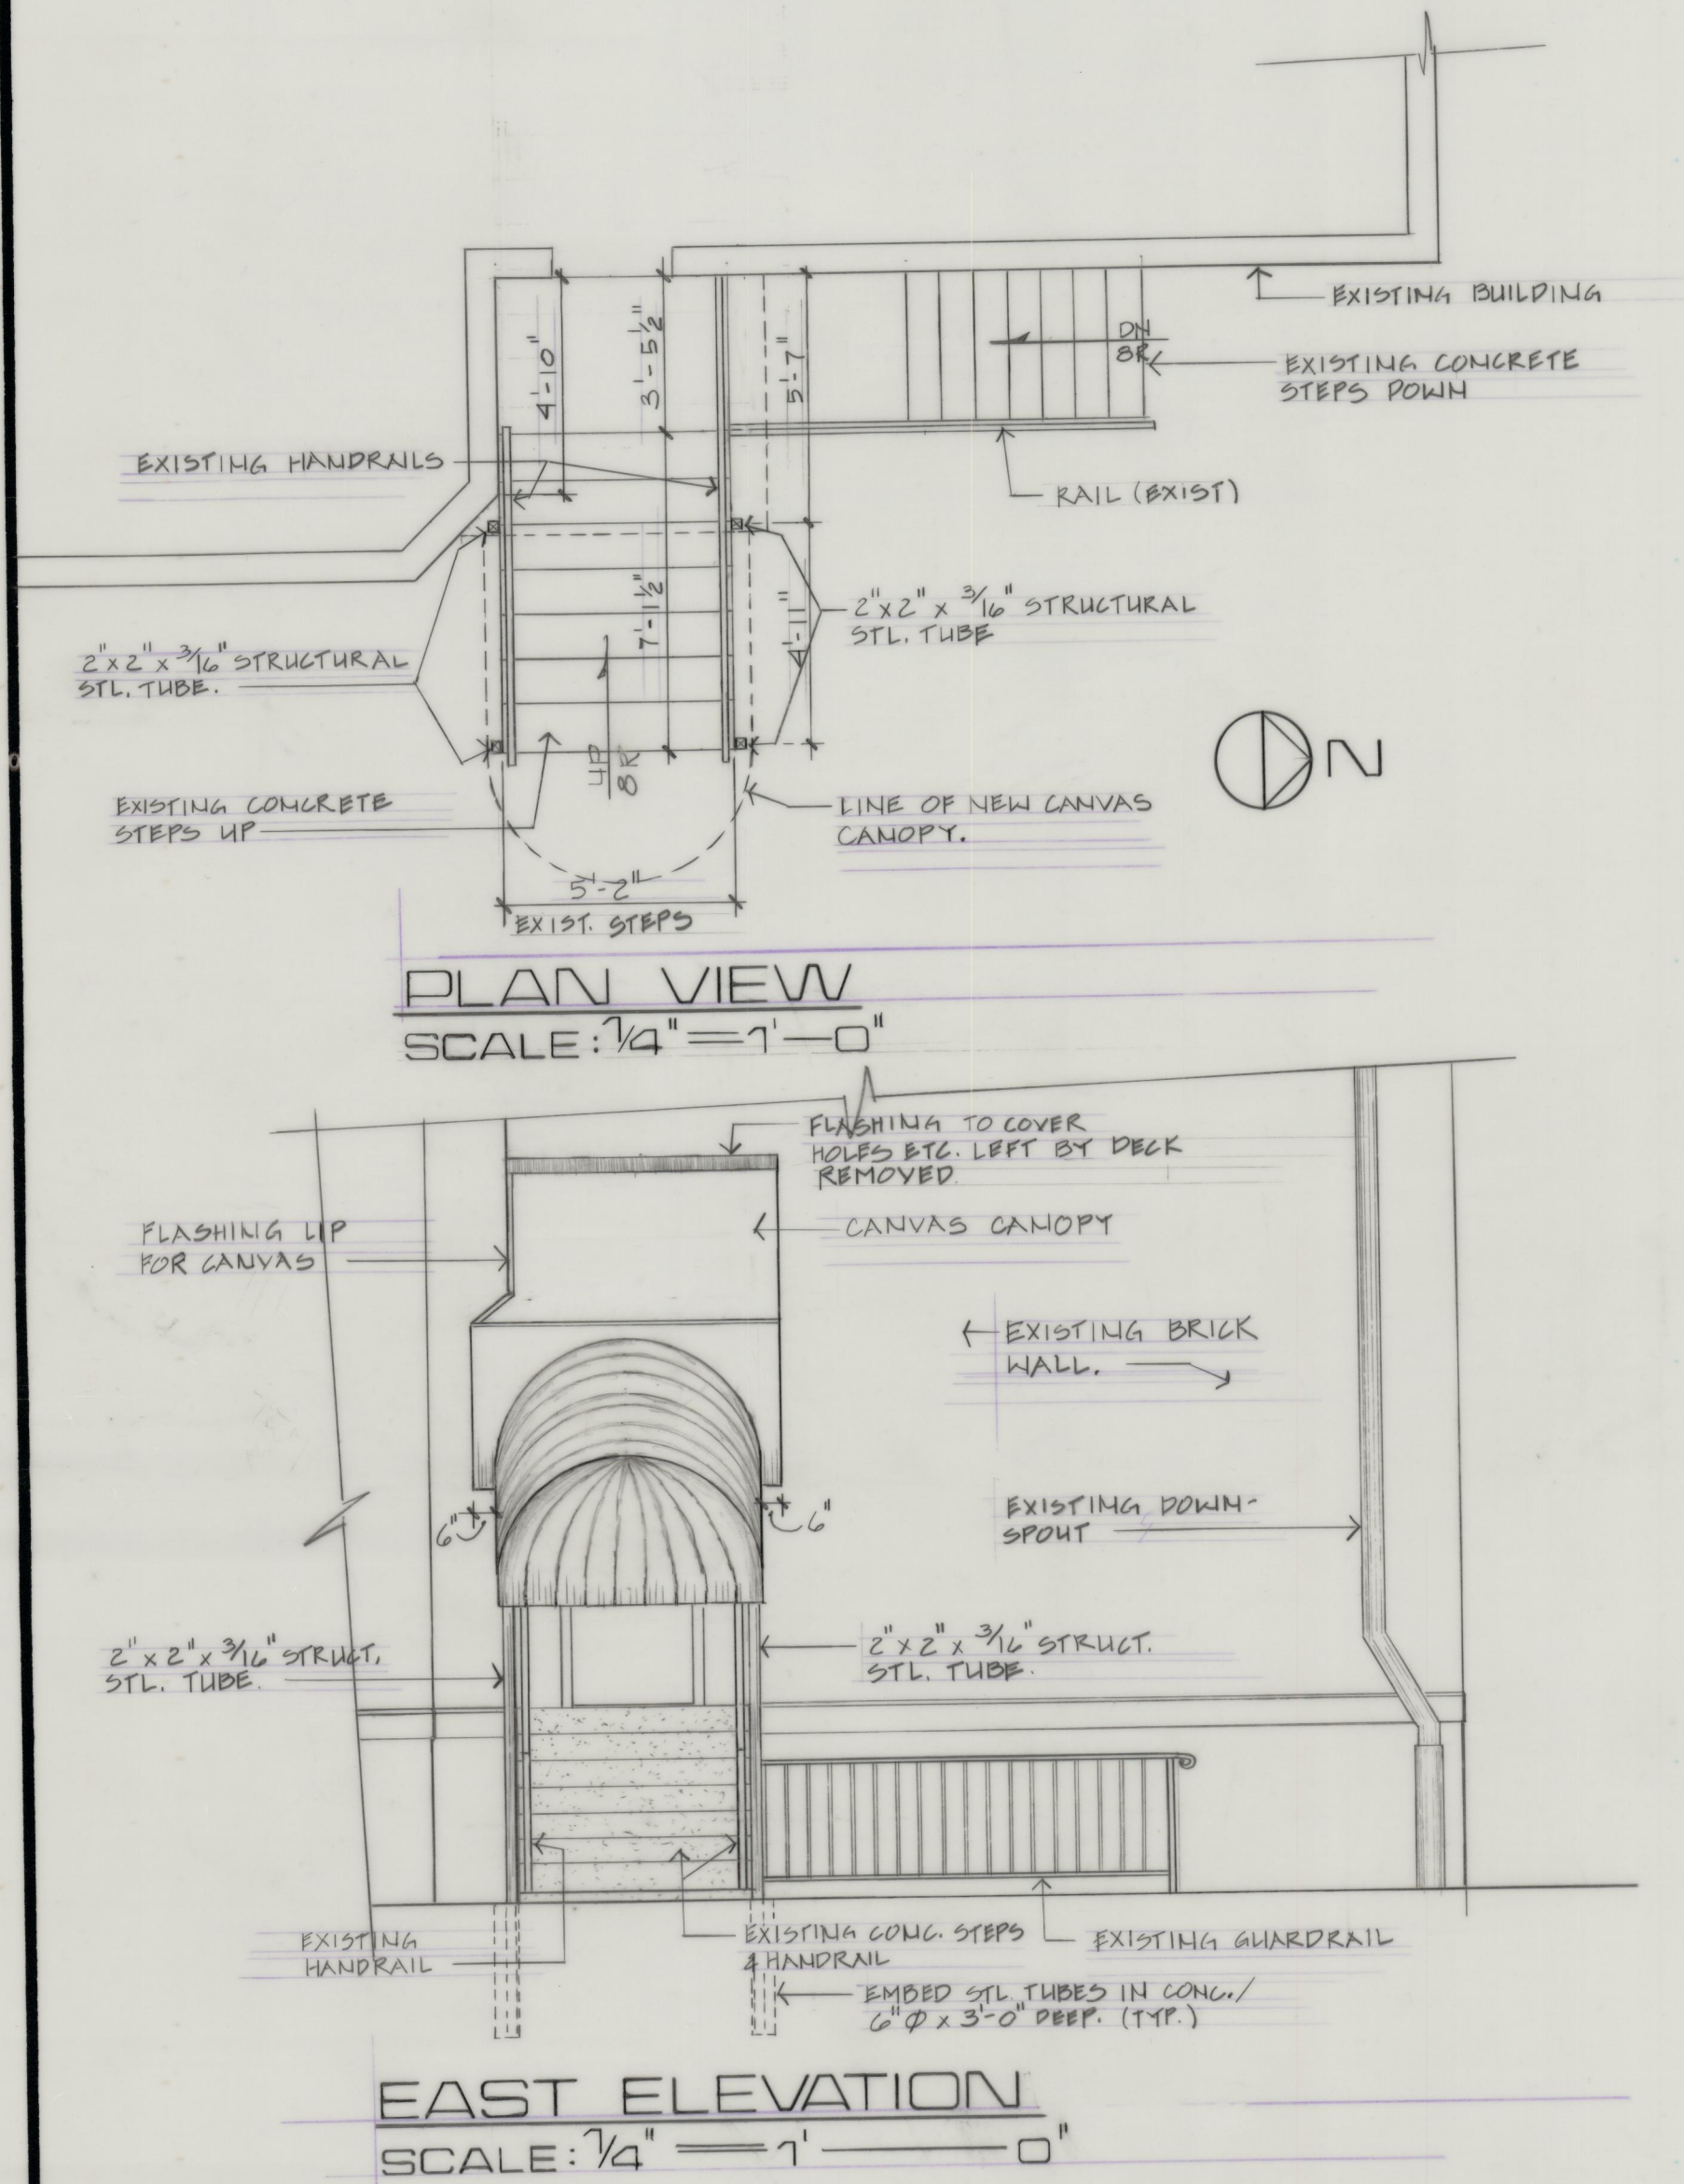

VOID

2007.33.3042E

architects & engineers, inc.

Brunner & Brunner

ST. JOSEPH, MISSOURI 64501 (816) 279-0809

EAST ENTRANCE CANOPY
ST. JOSEPH MUSEUM

ELEVENTH & CHARLES ST. JOSEPH, MO.

- JOB NUMBER
2-035-2
- DATE
- DRAWN BY
J.T. BASS
- CHECKED BY
W.A.B.
- REVISIONS

SHEET NUMBER
1
TOTAL SHEETS