
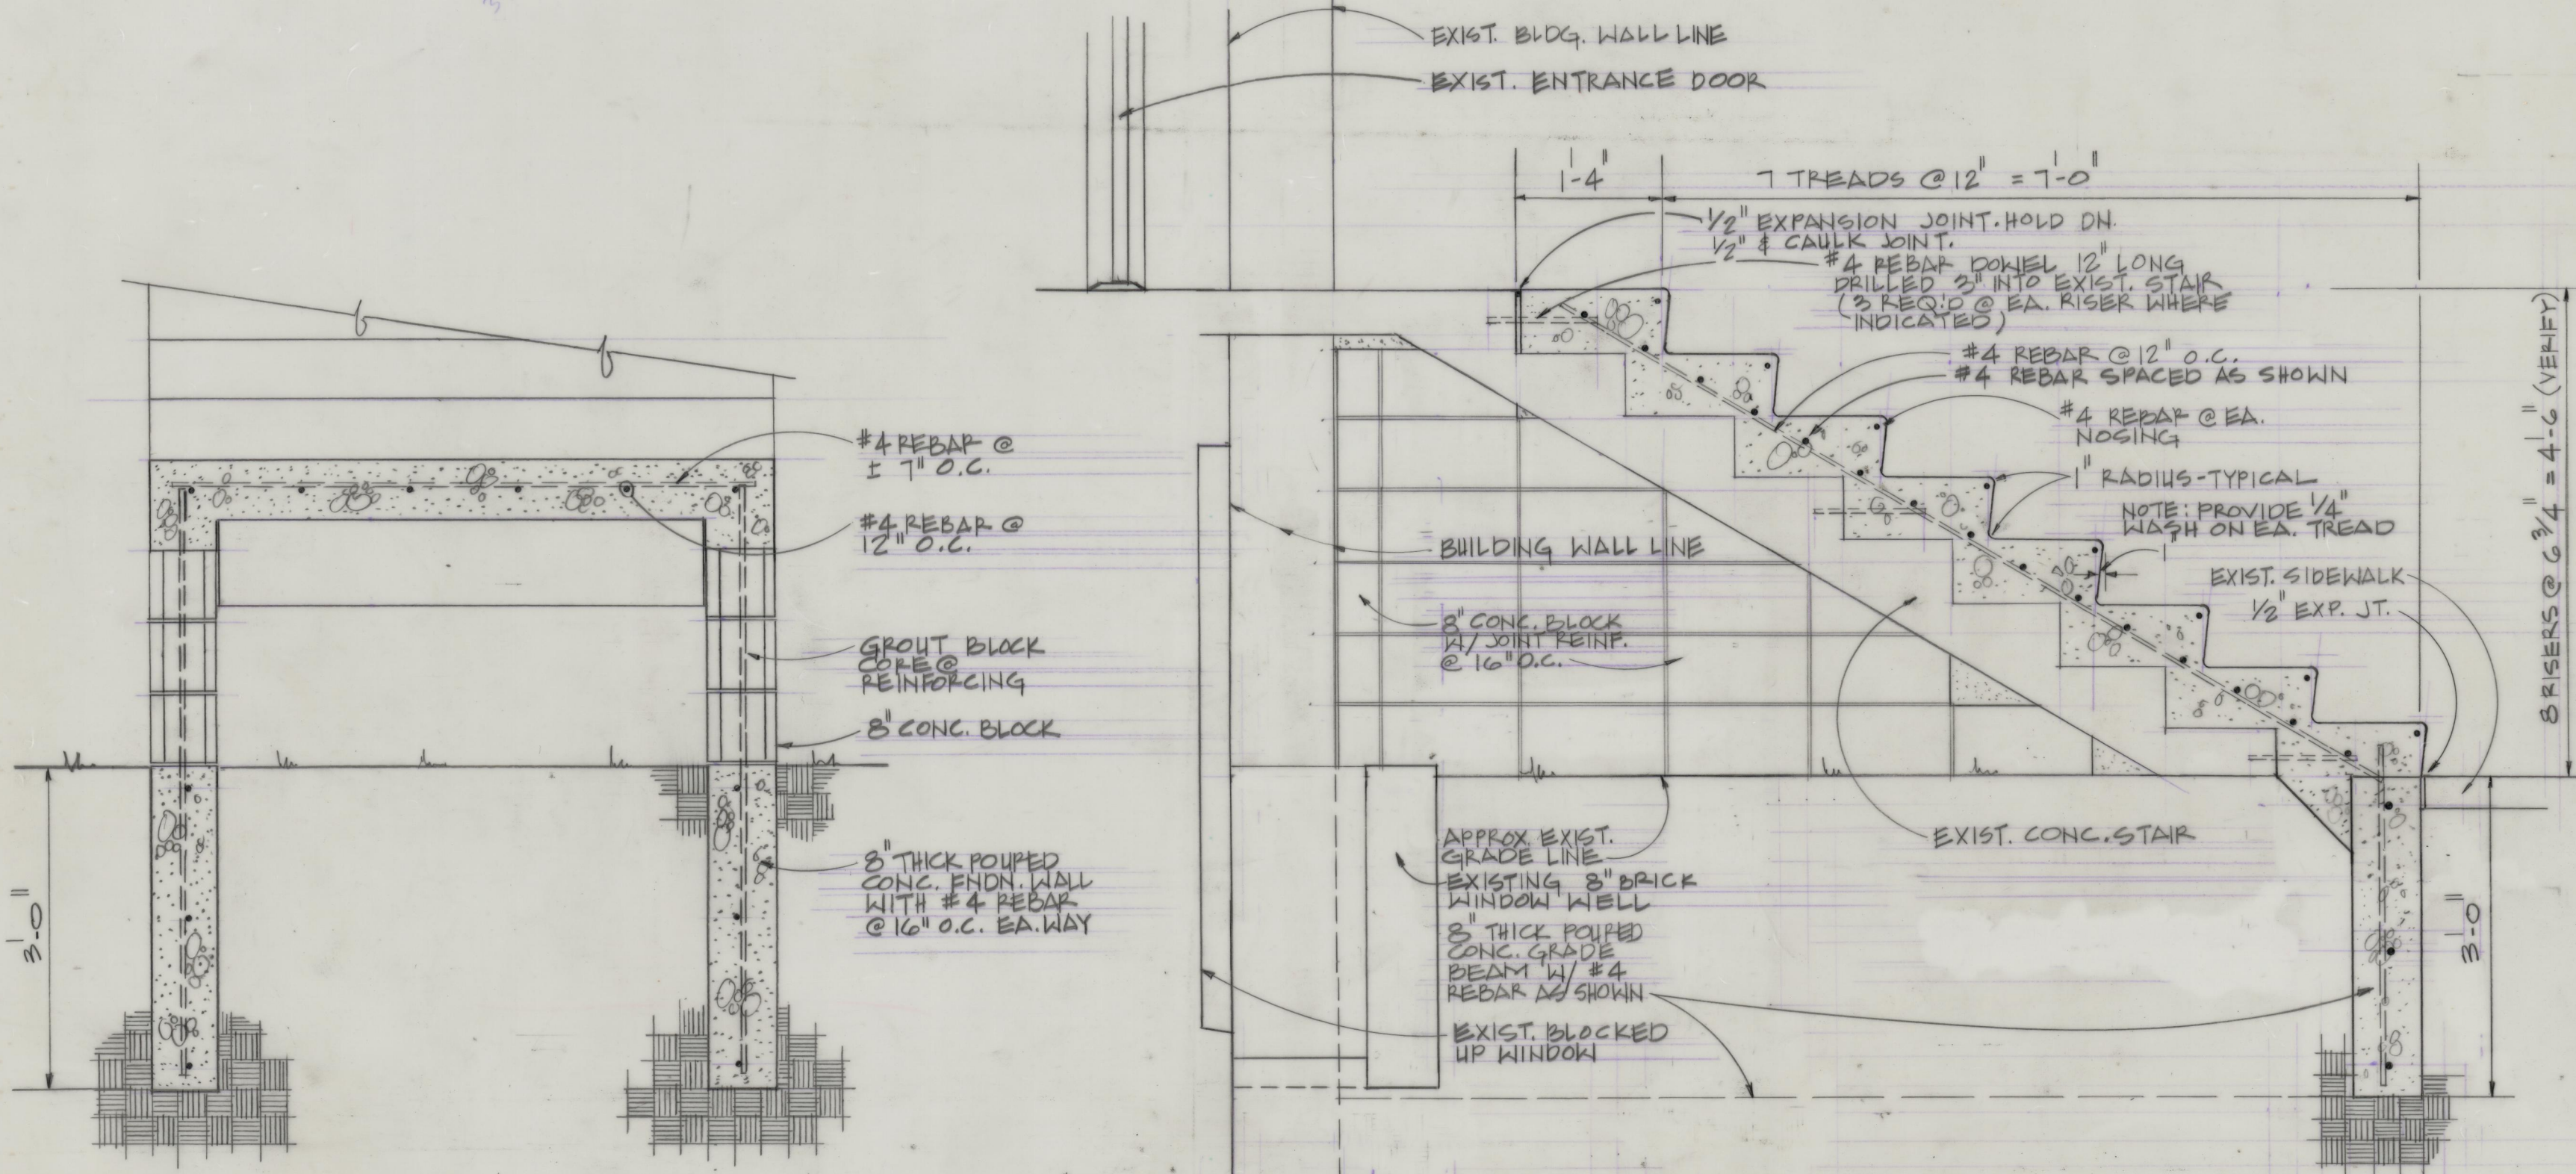
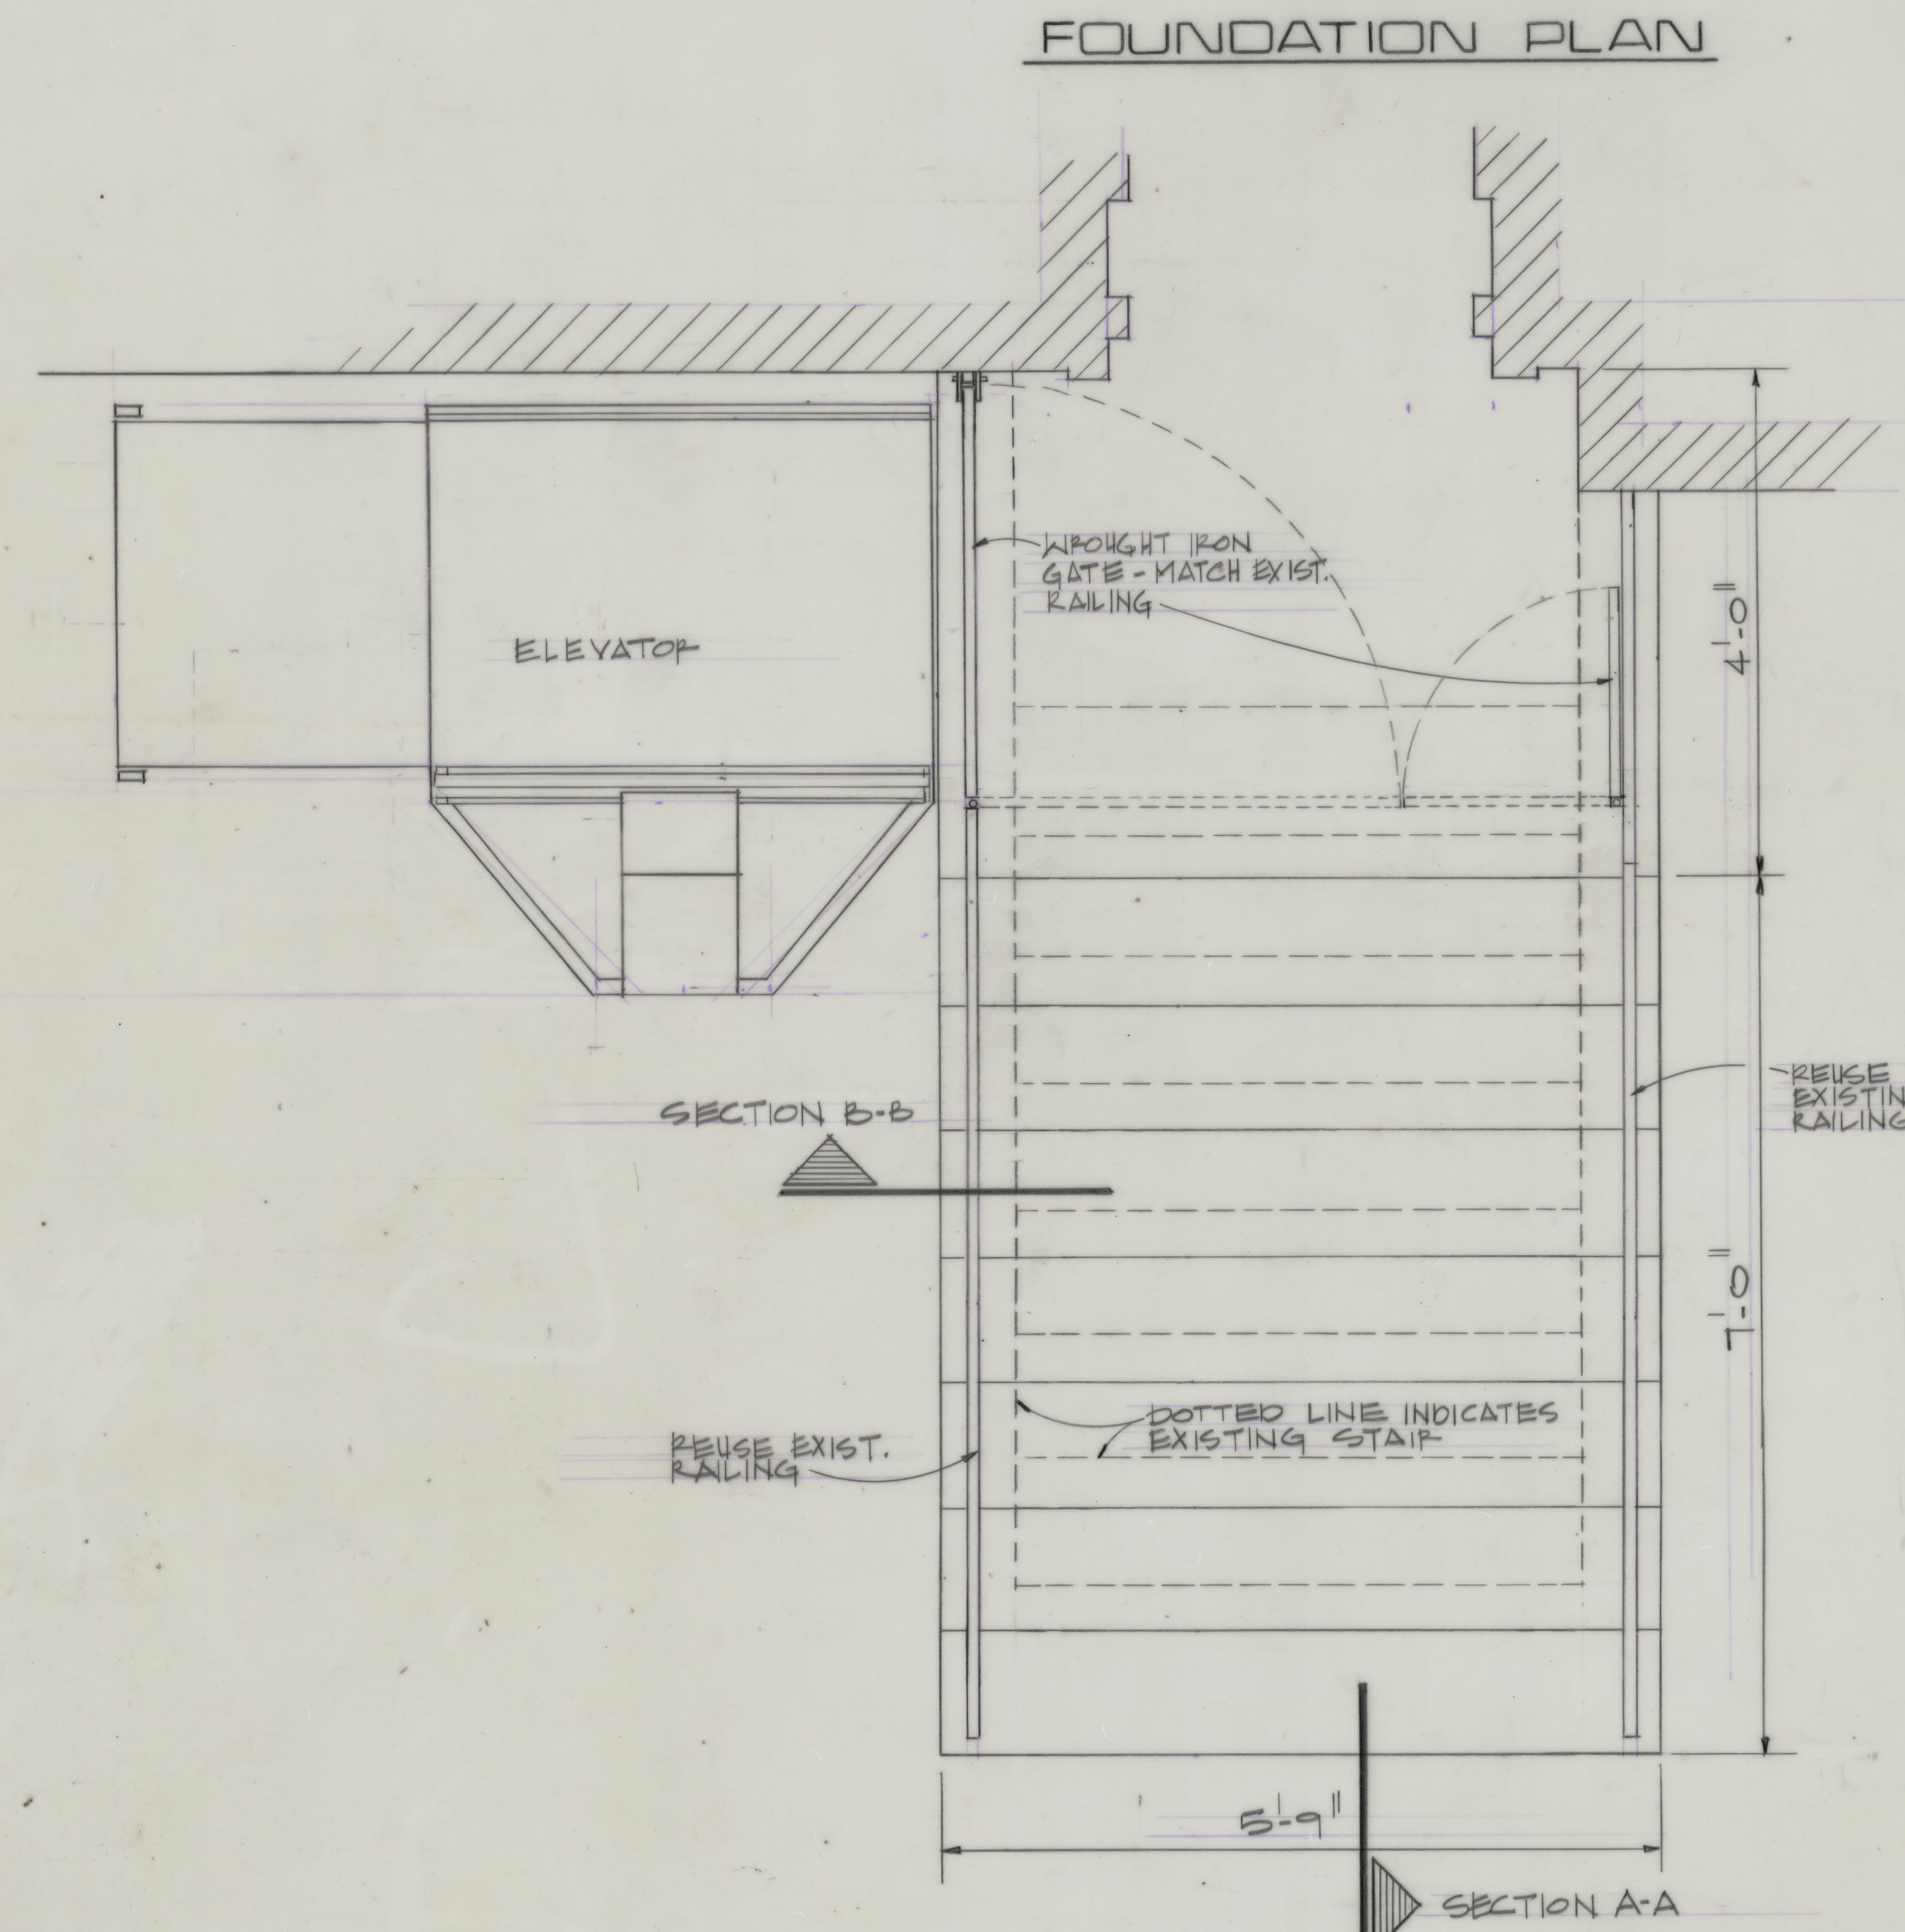
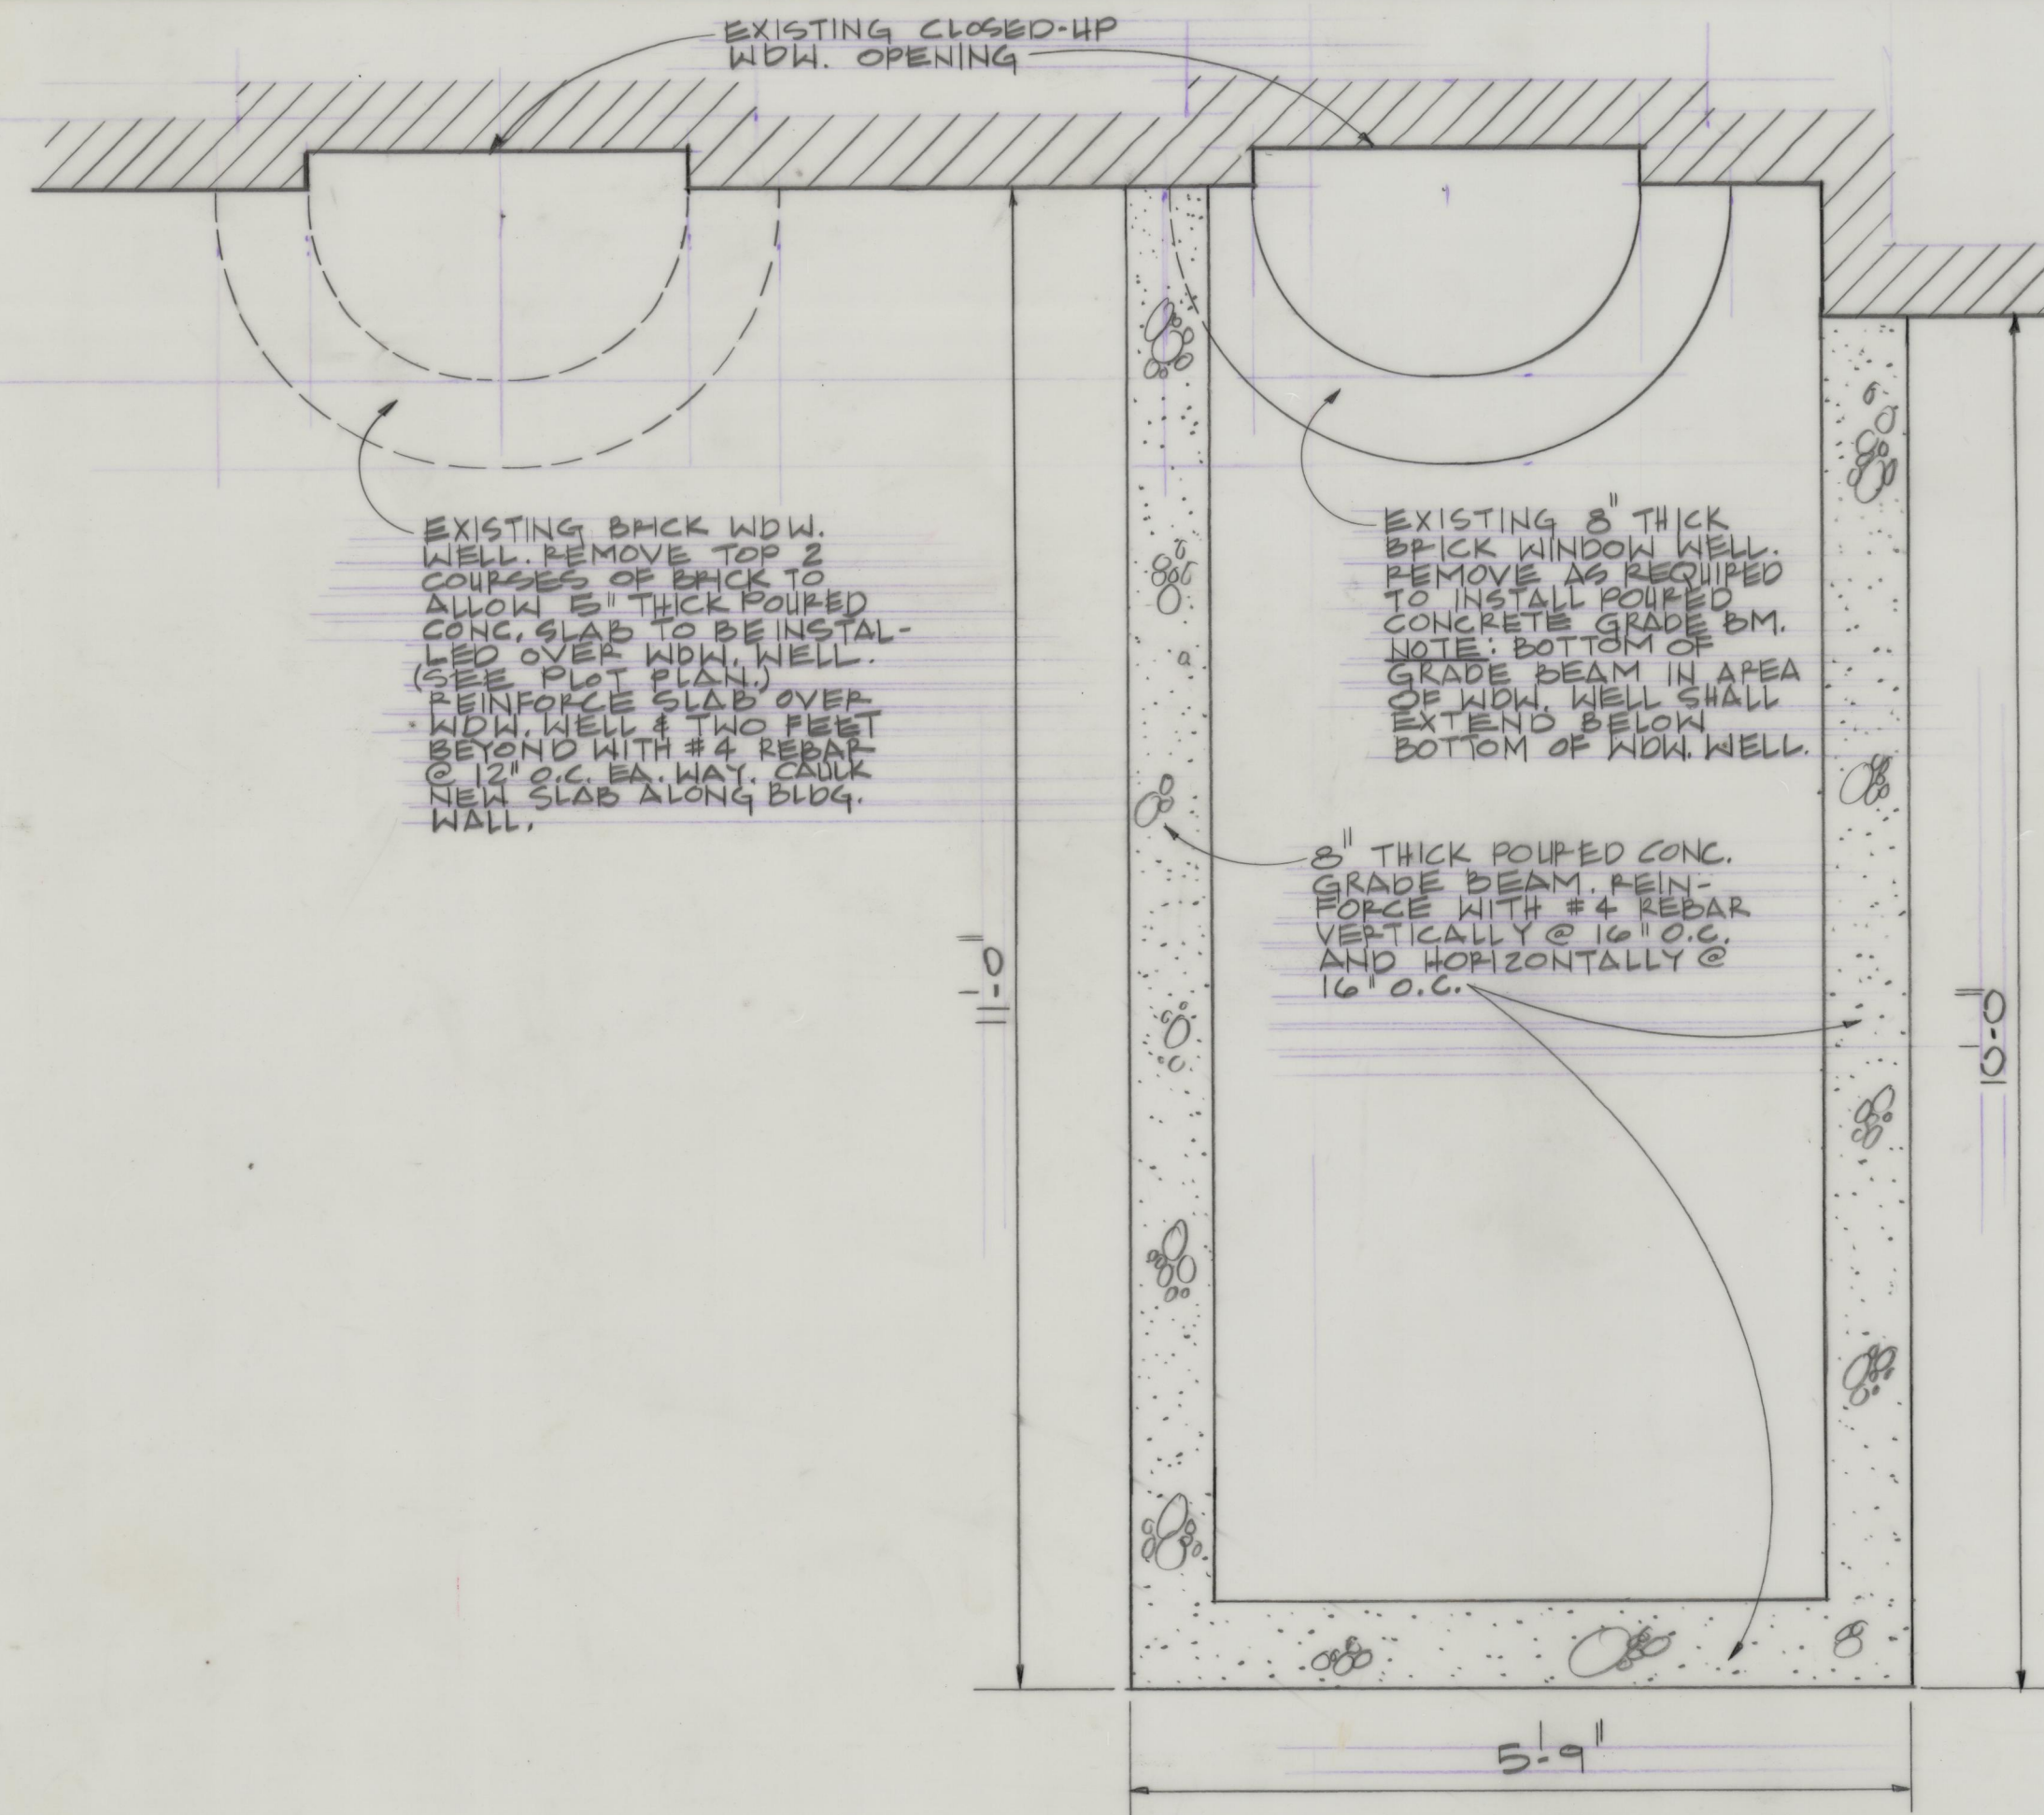


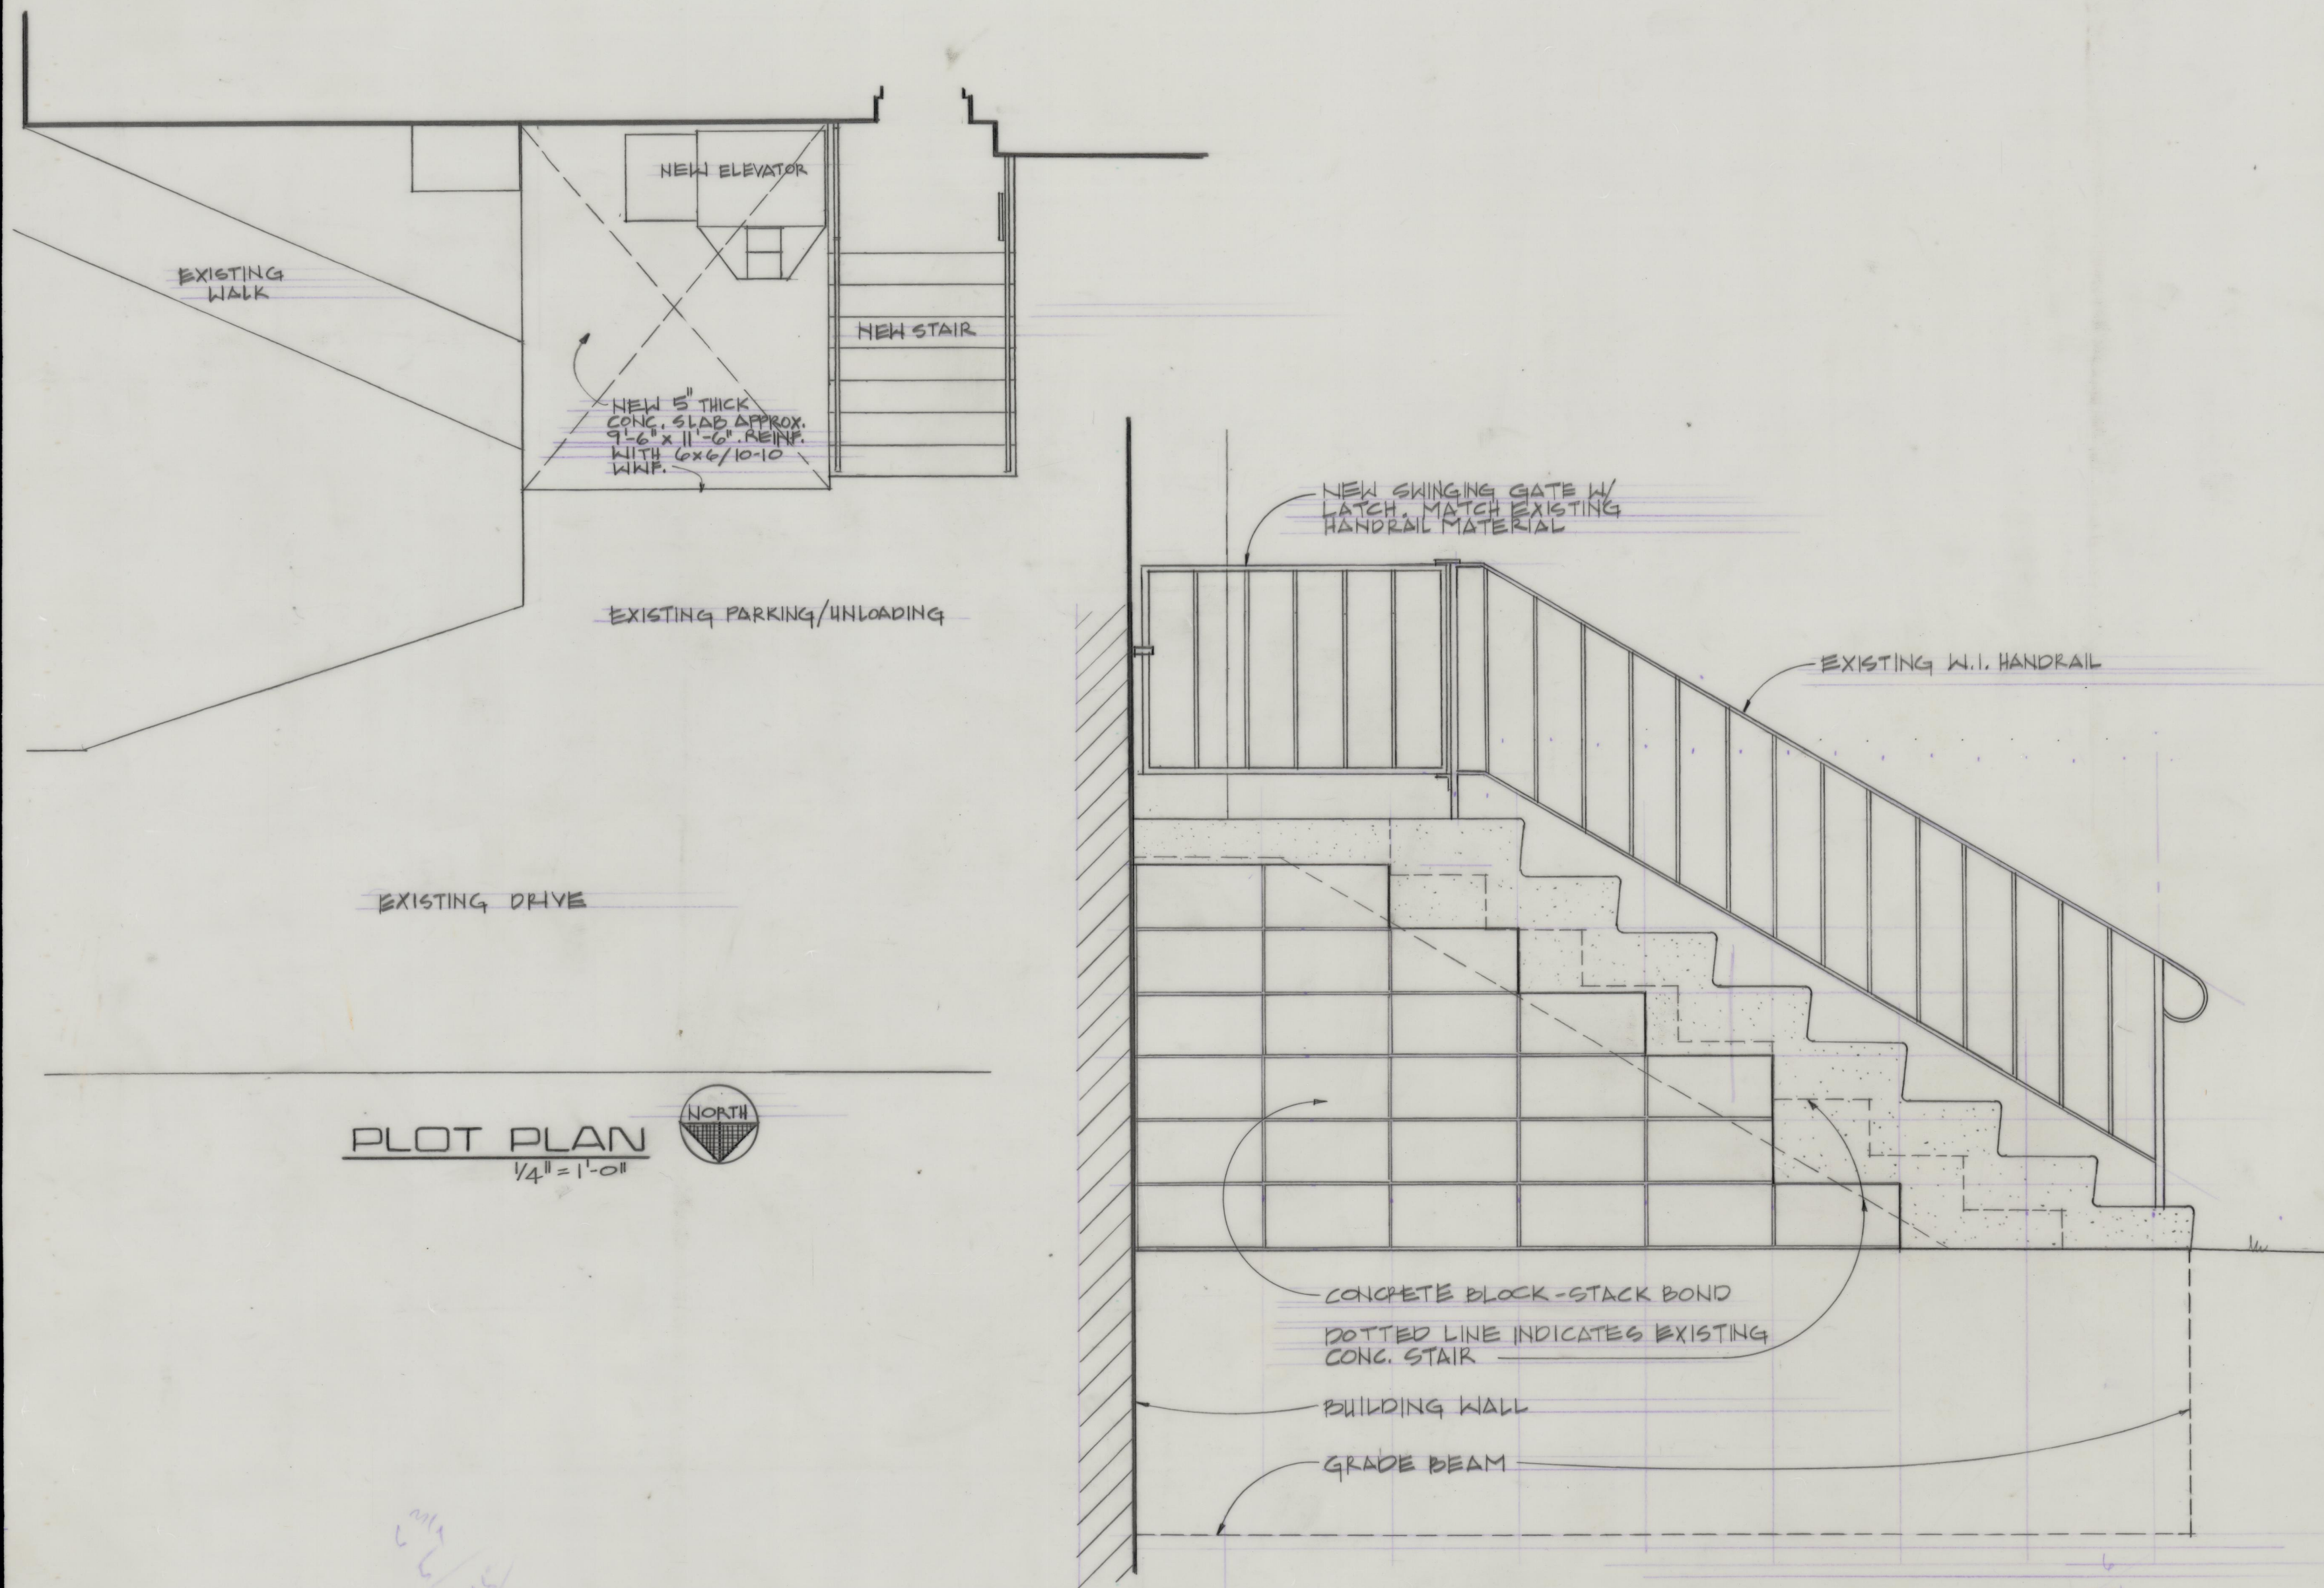

UNLESS NOTED OTHERWISE
SCALE OF DRAWINGS IS
3/16" = 1'-0"

PLAN 2007.33.3042F

architects & engineers, inc.

Brunner & Brunner

ST. JOSEPH, MISSOURI 64501 (816) 279-0809

NEW ENTRANCE STAIR &
PORCH ELEVATOR
ST. JOSEPH MUSEUM
ELEVENTH & CHARLES ST. JOSEPH, MO.

- JOB NUMBER
- DATE
JULY 9, '86
- DRAWN BY
JAB
- CHECKED BY
JAB
- REVISIONS

SHEET NUMBER
1
TOTAL SHEETS