



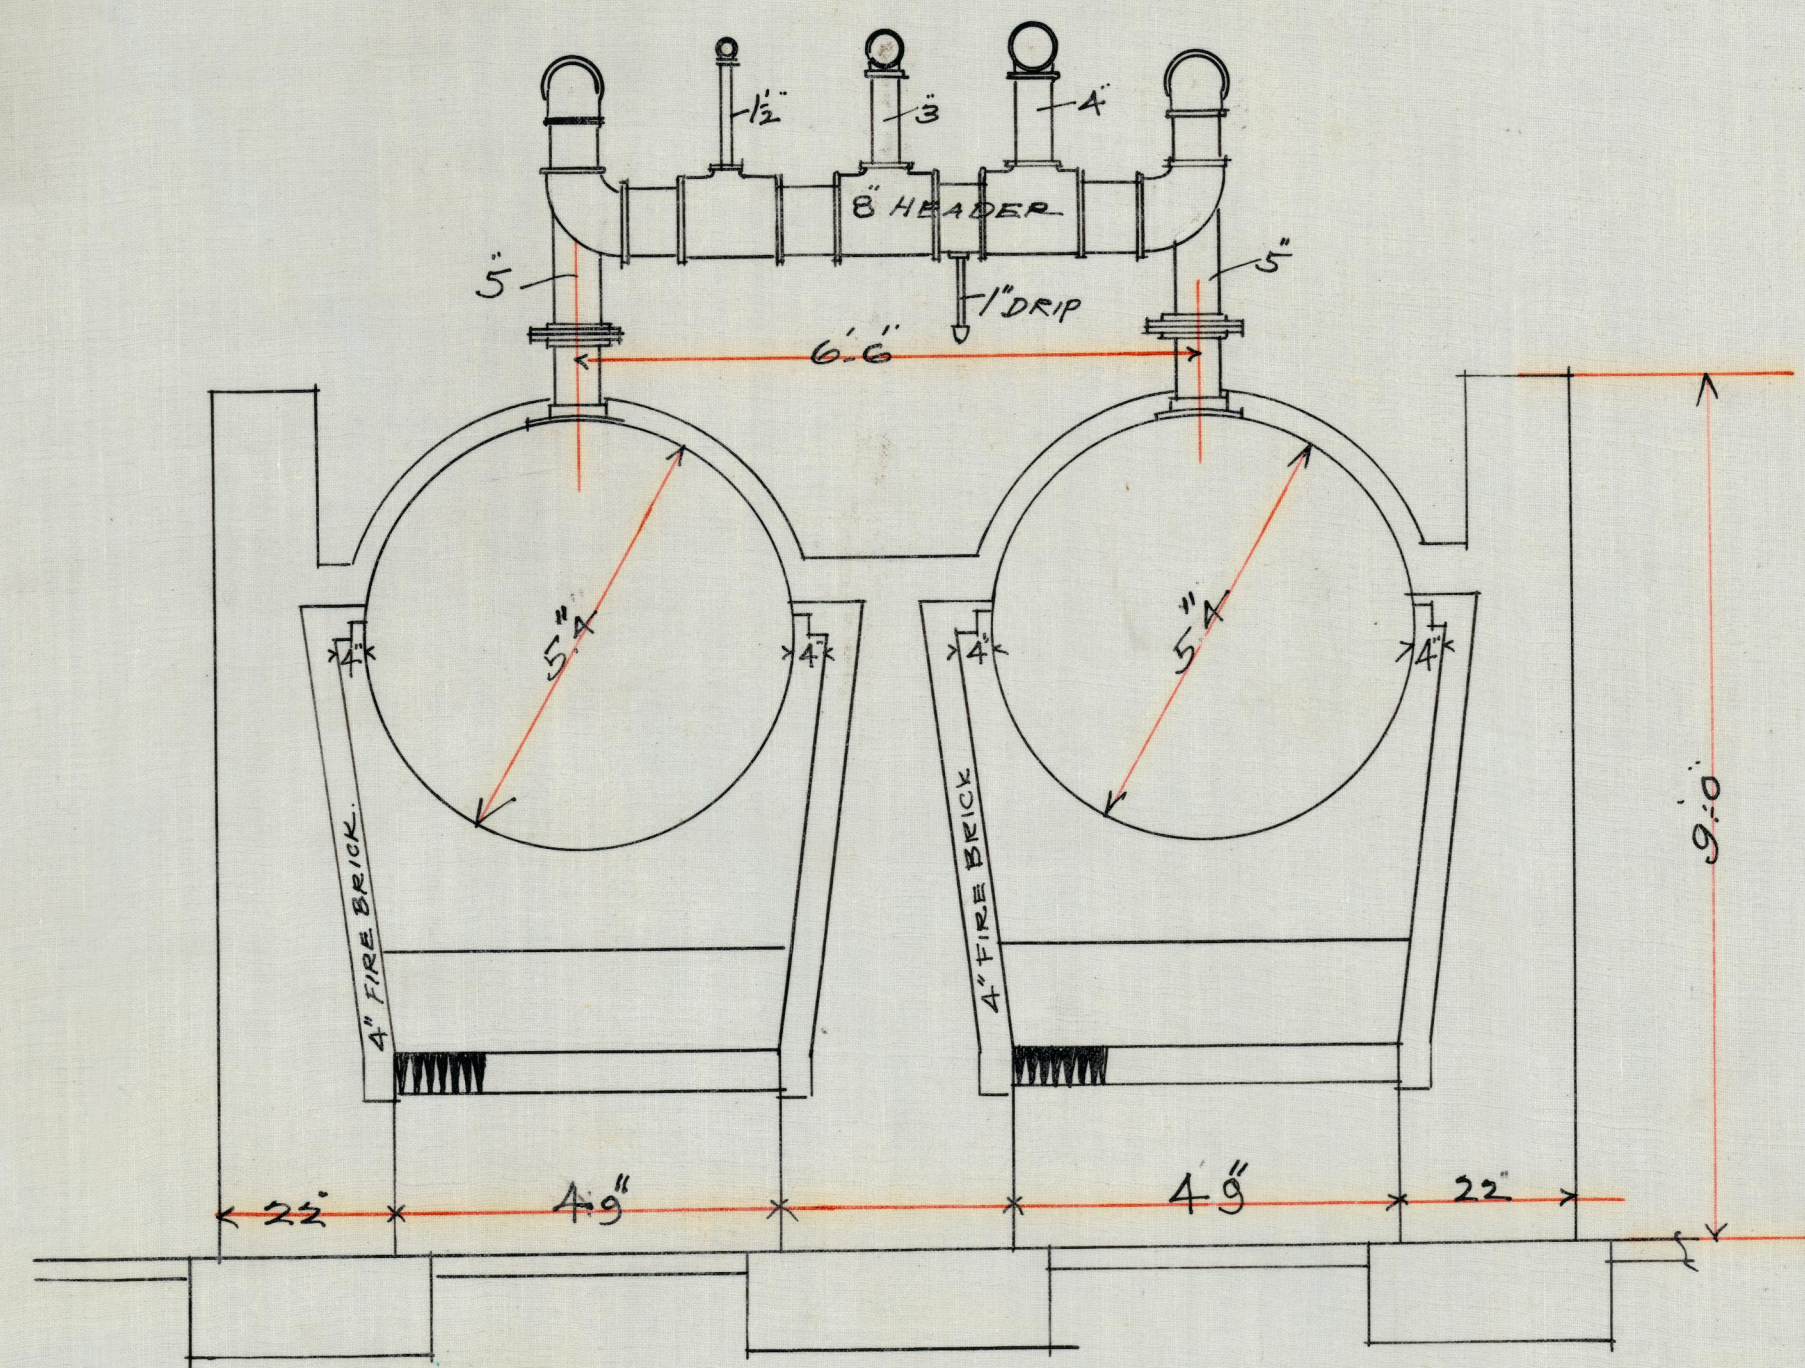


CROSS SECTION.

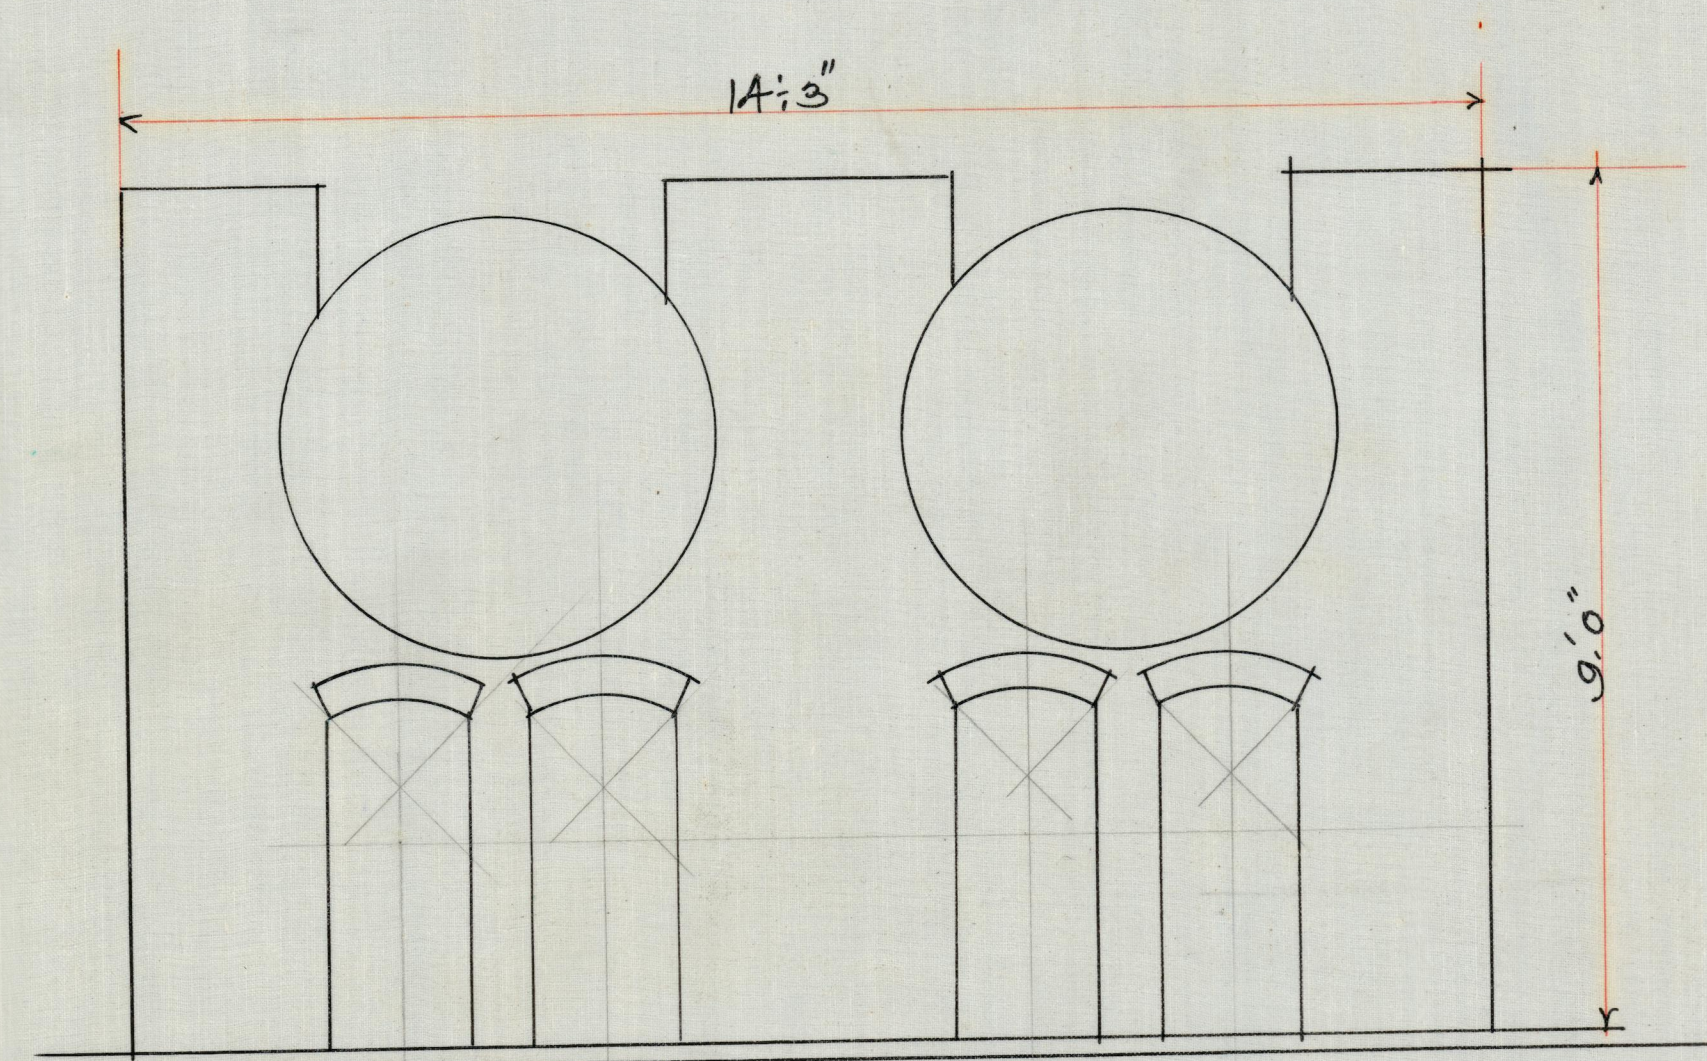


FRONT REMOVED.

SCALE $\frac{1}{2}$ " = 1 FOOT.

ADDITION TO
HYMBOLDT SCHOOL.
ST. JOSEPH, MO. 1907.

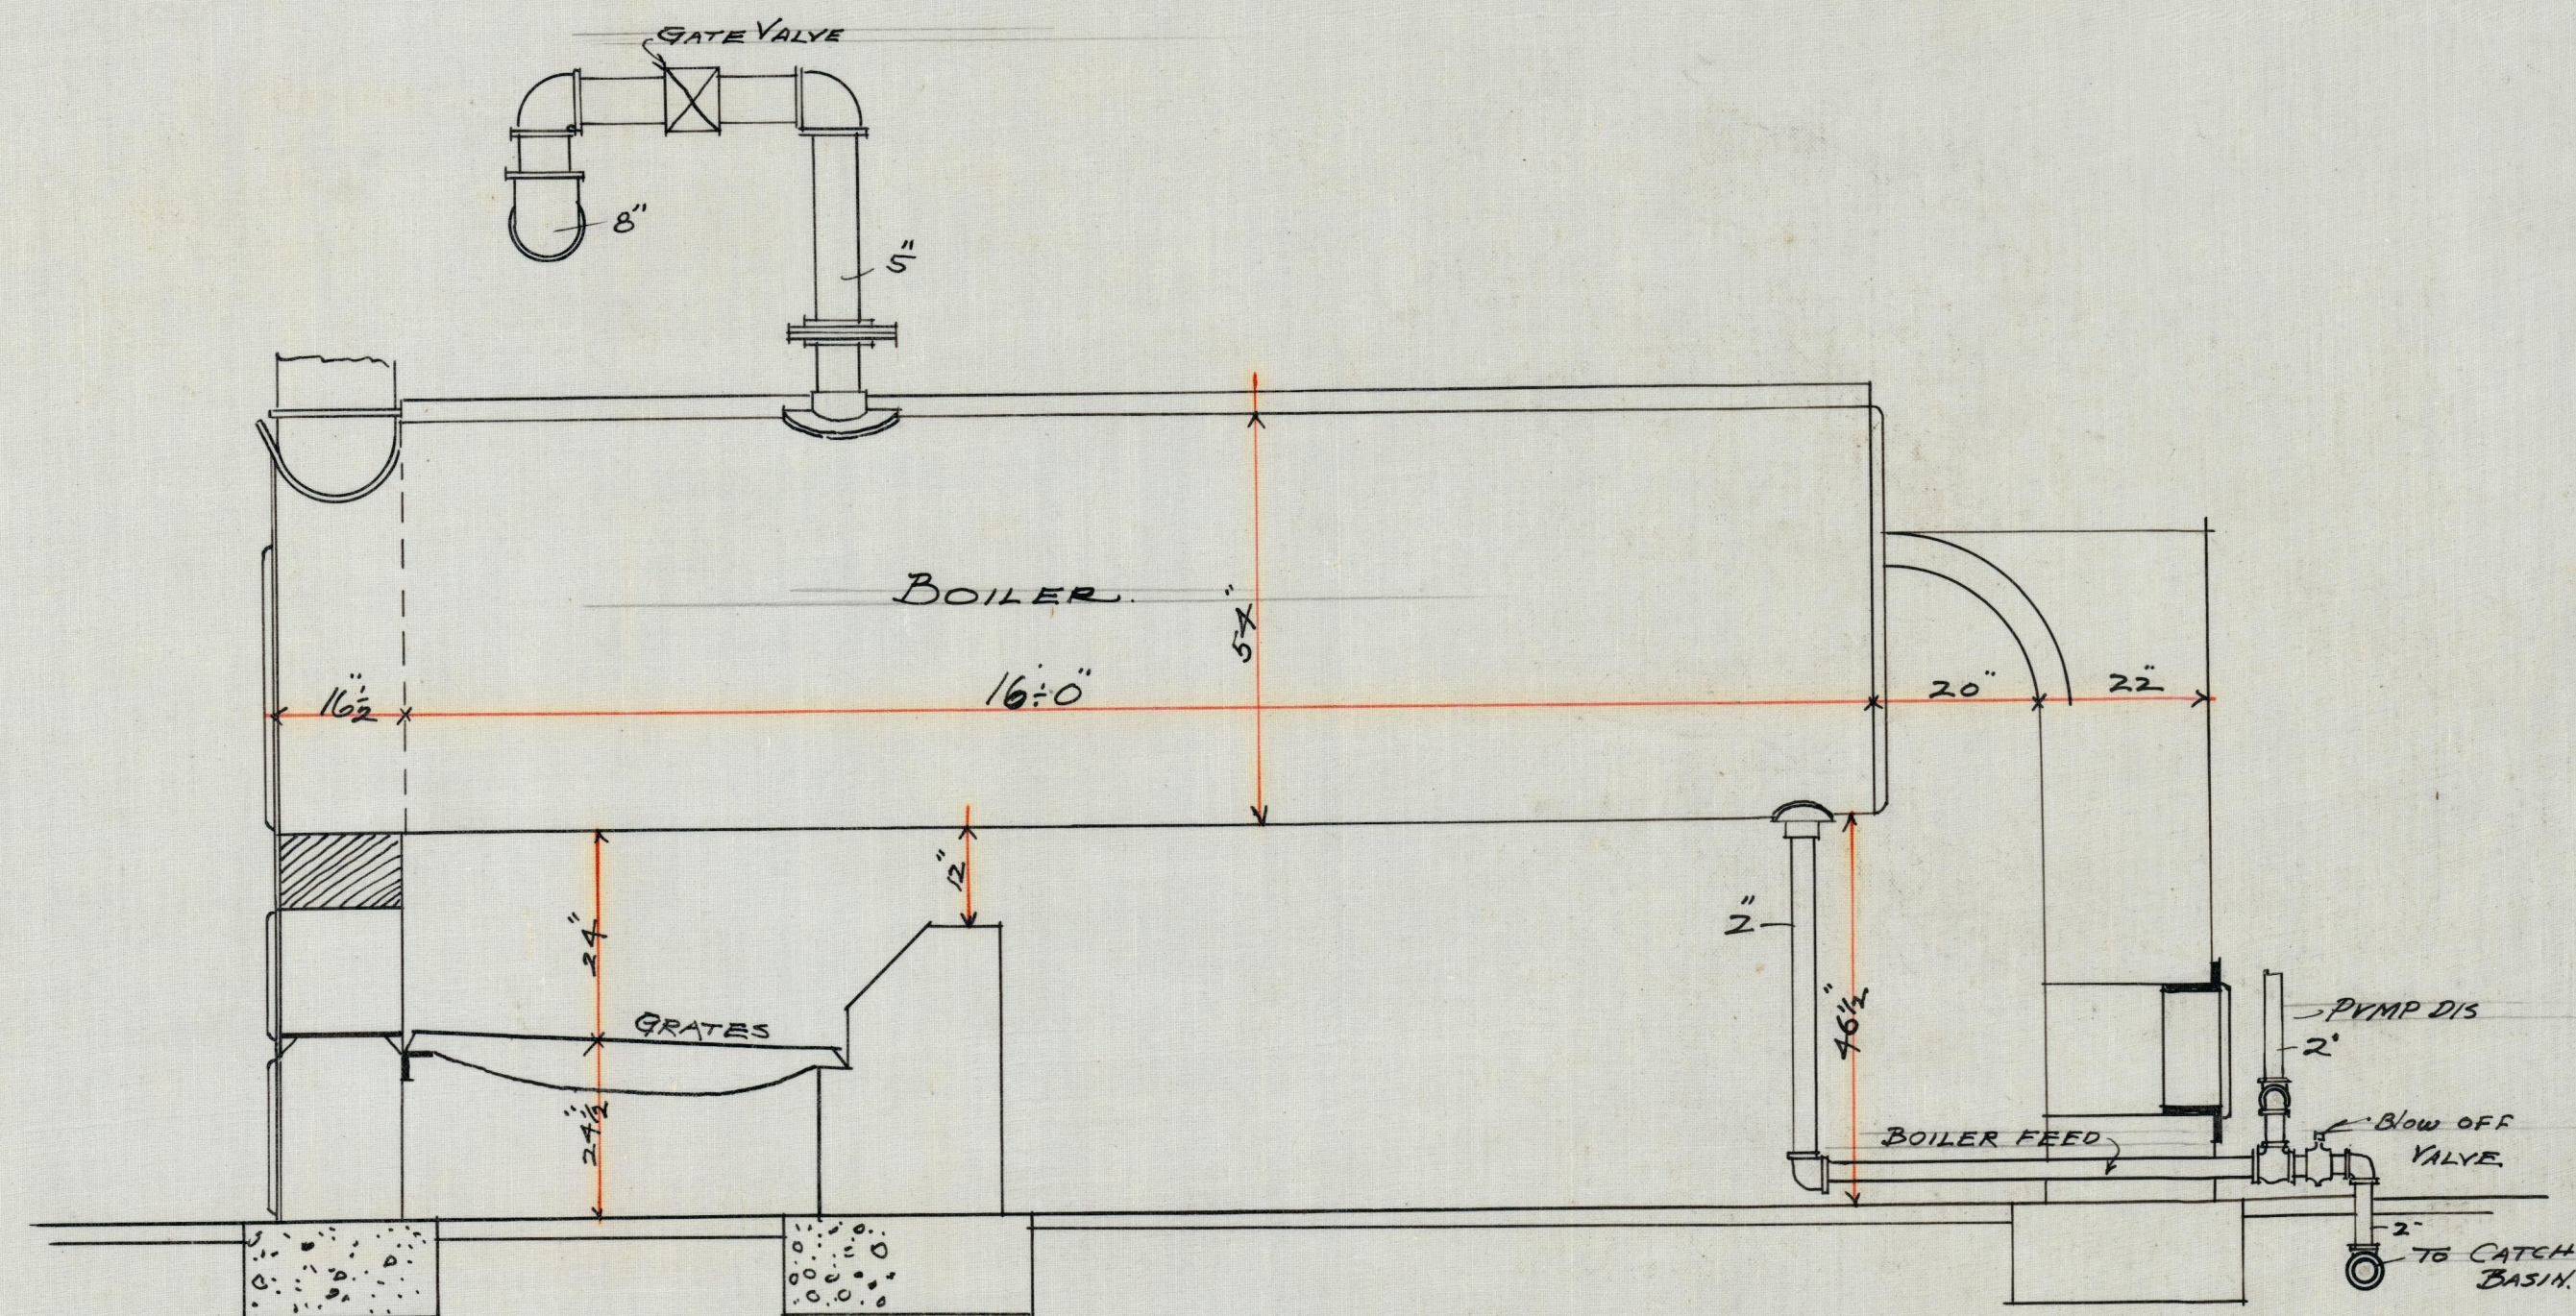

LONGITUDINAL SECTION.

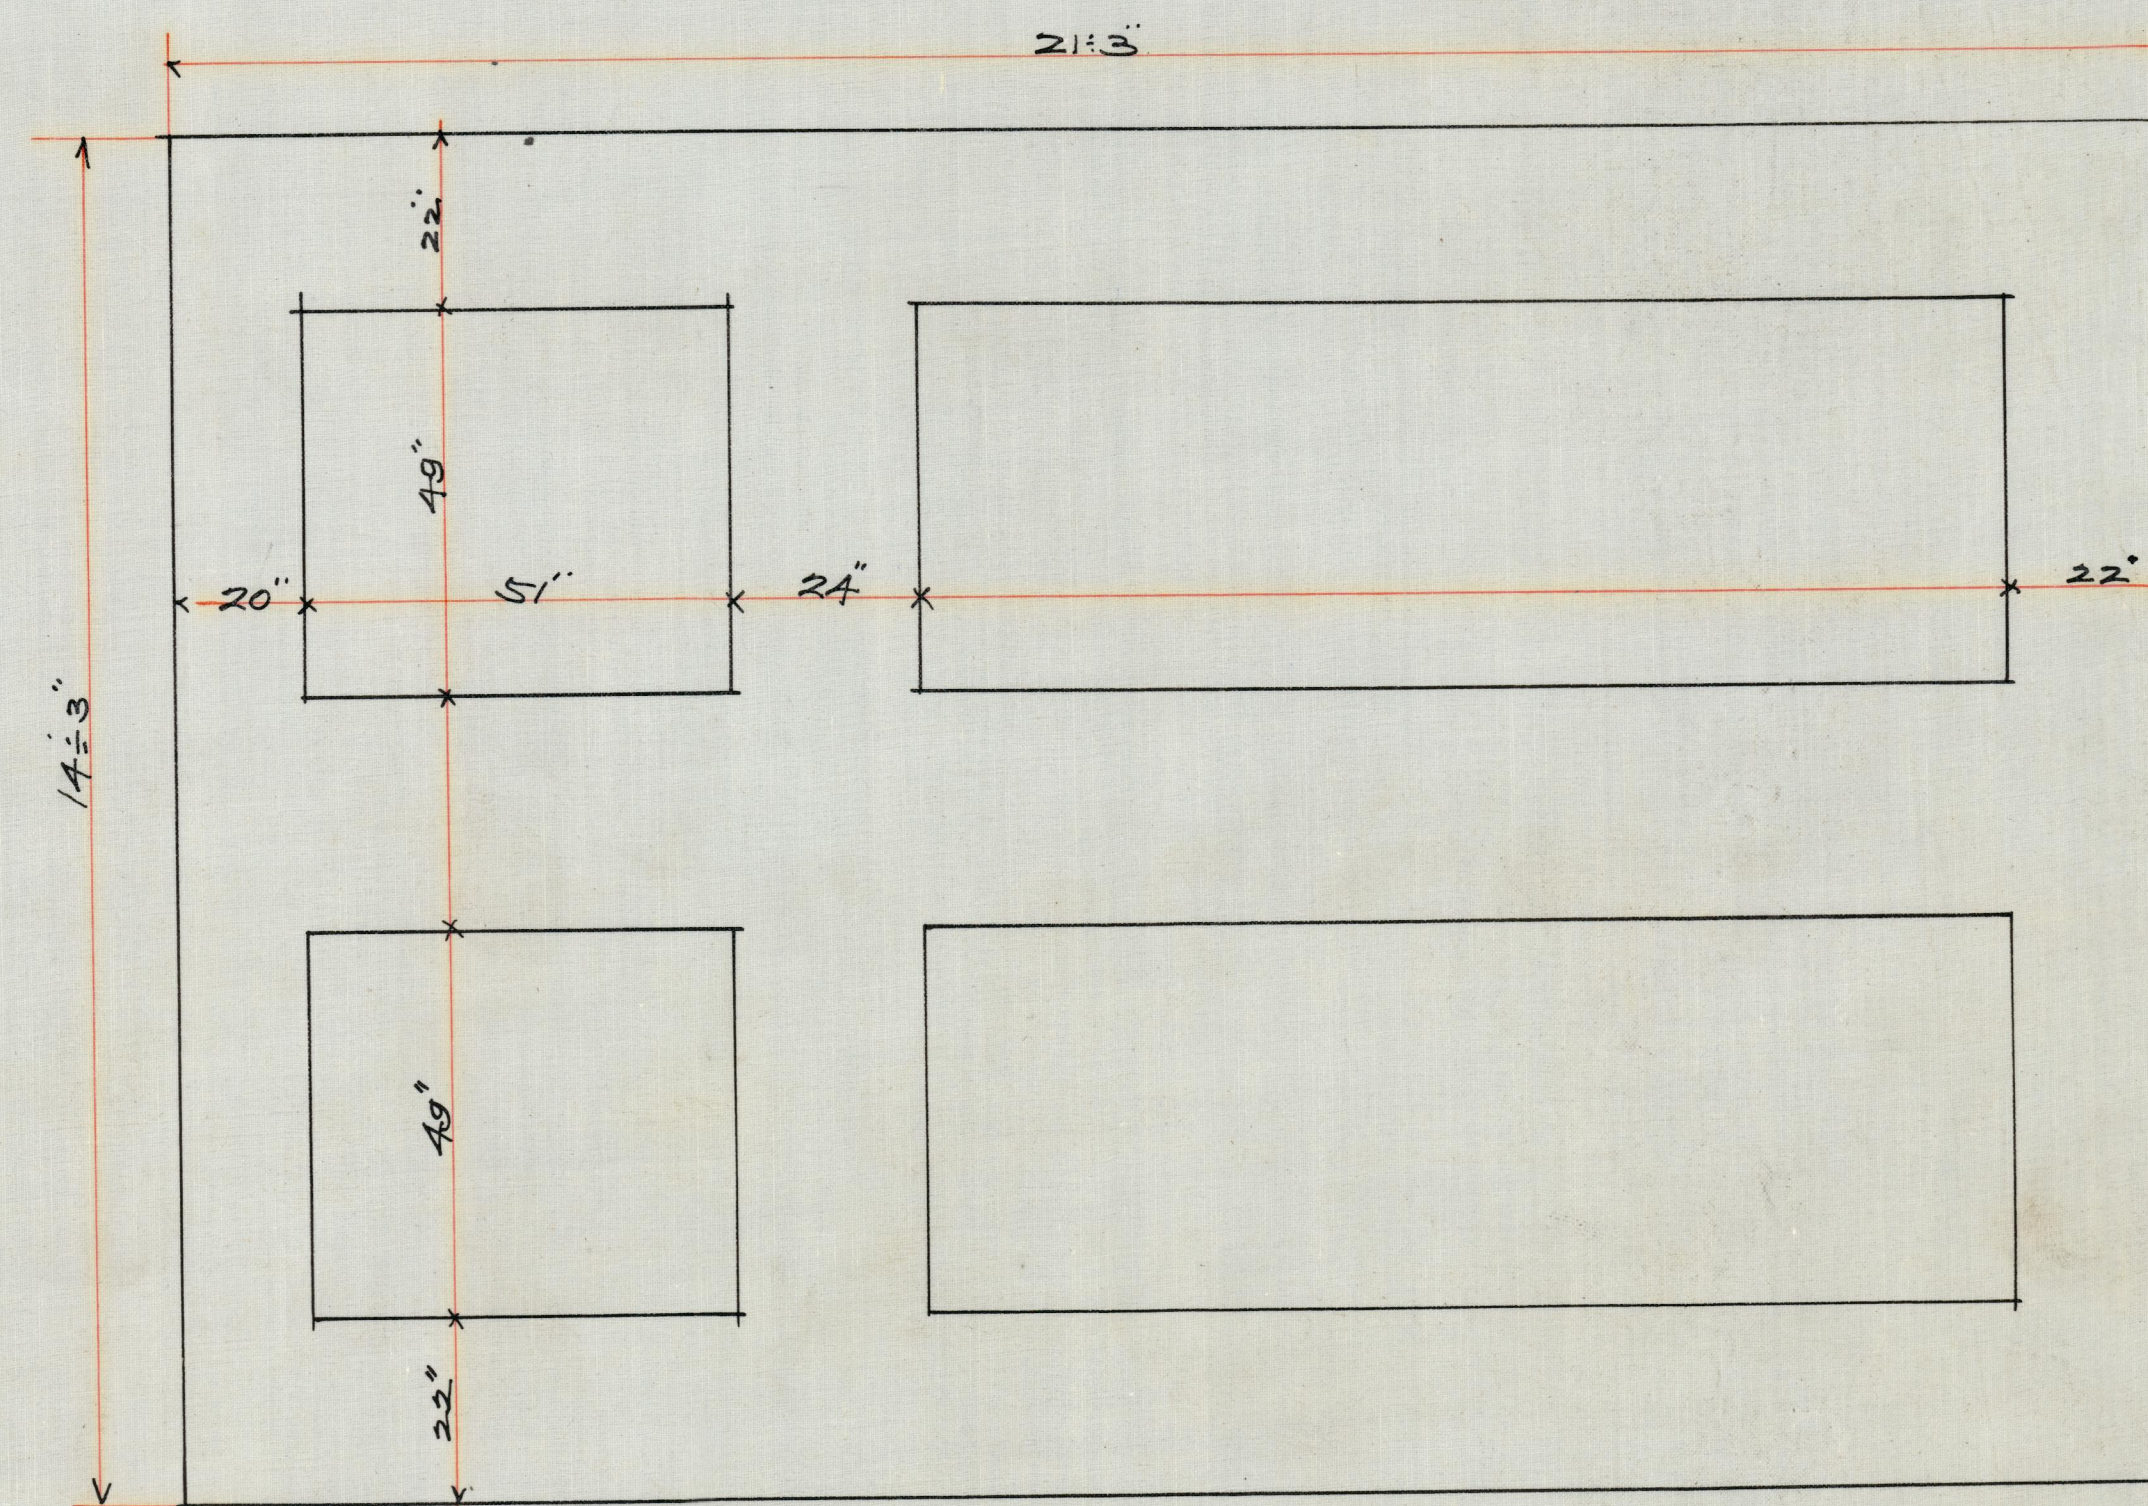

PLAN.

BOILER SETTING PLAN

E. J. ECKEL
ARCHITECT.
ST. JOSEPH, MO.



2007.33.28644