


TEA-HOUSE FOR GARDEN OF MR HUSTON WYETH
SCALE $\frac{1}{2}" = 1'-0"$ WALTER BOSCHEN ARCHT.

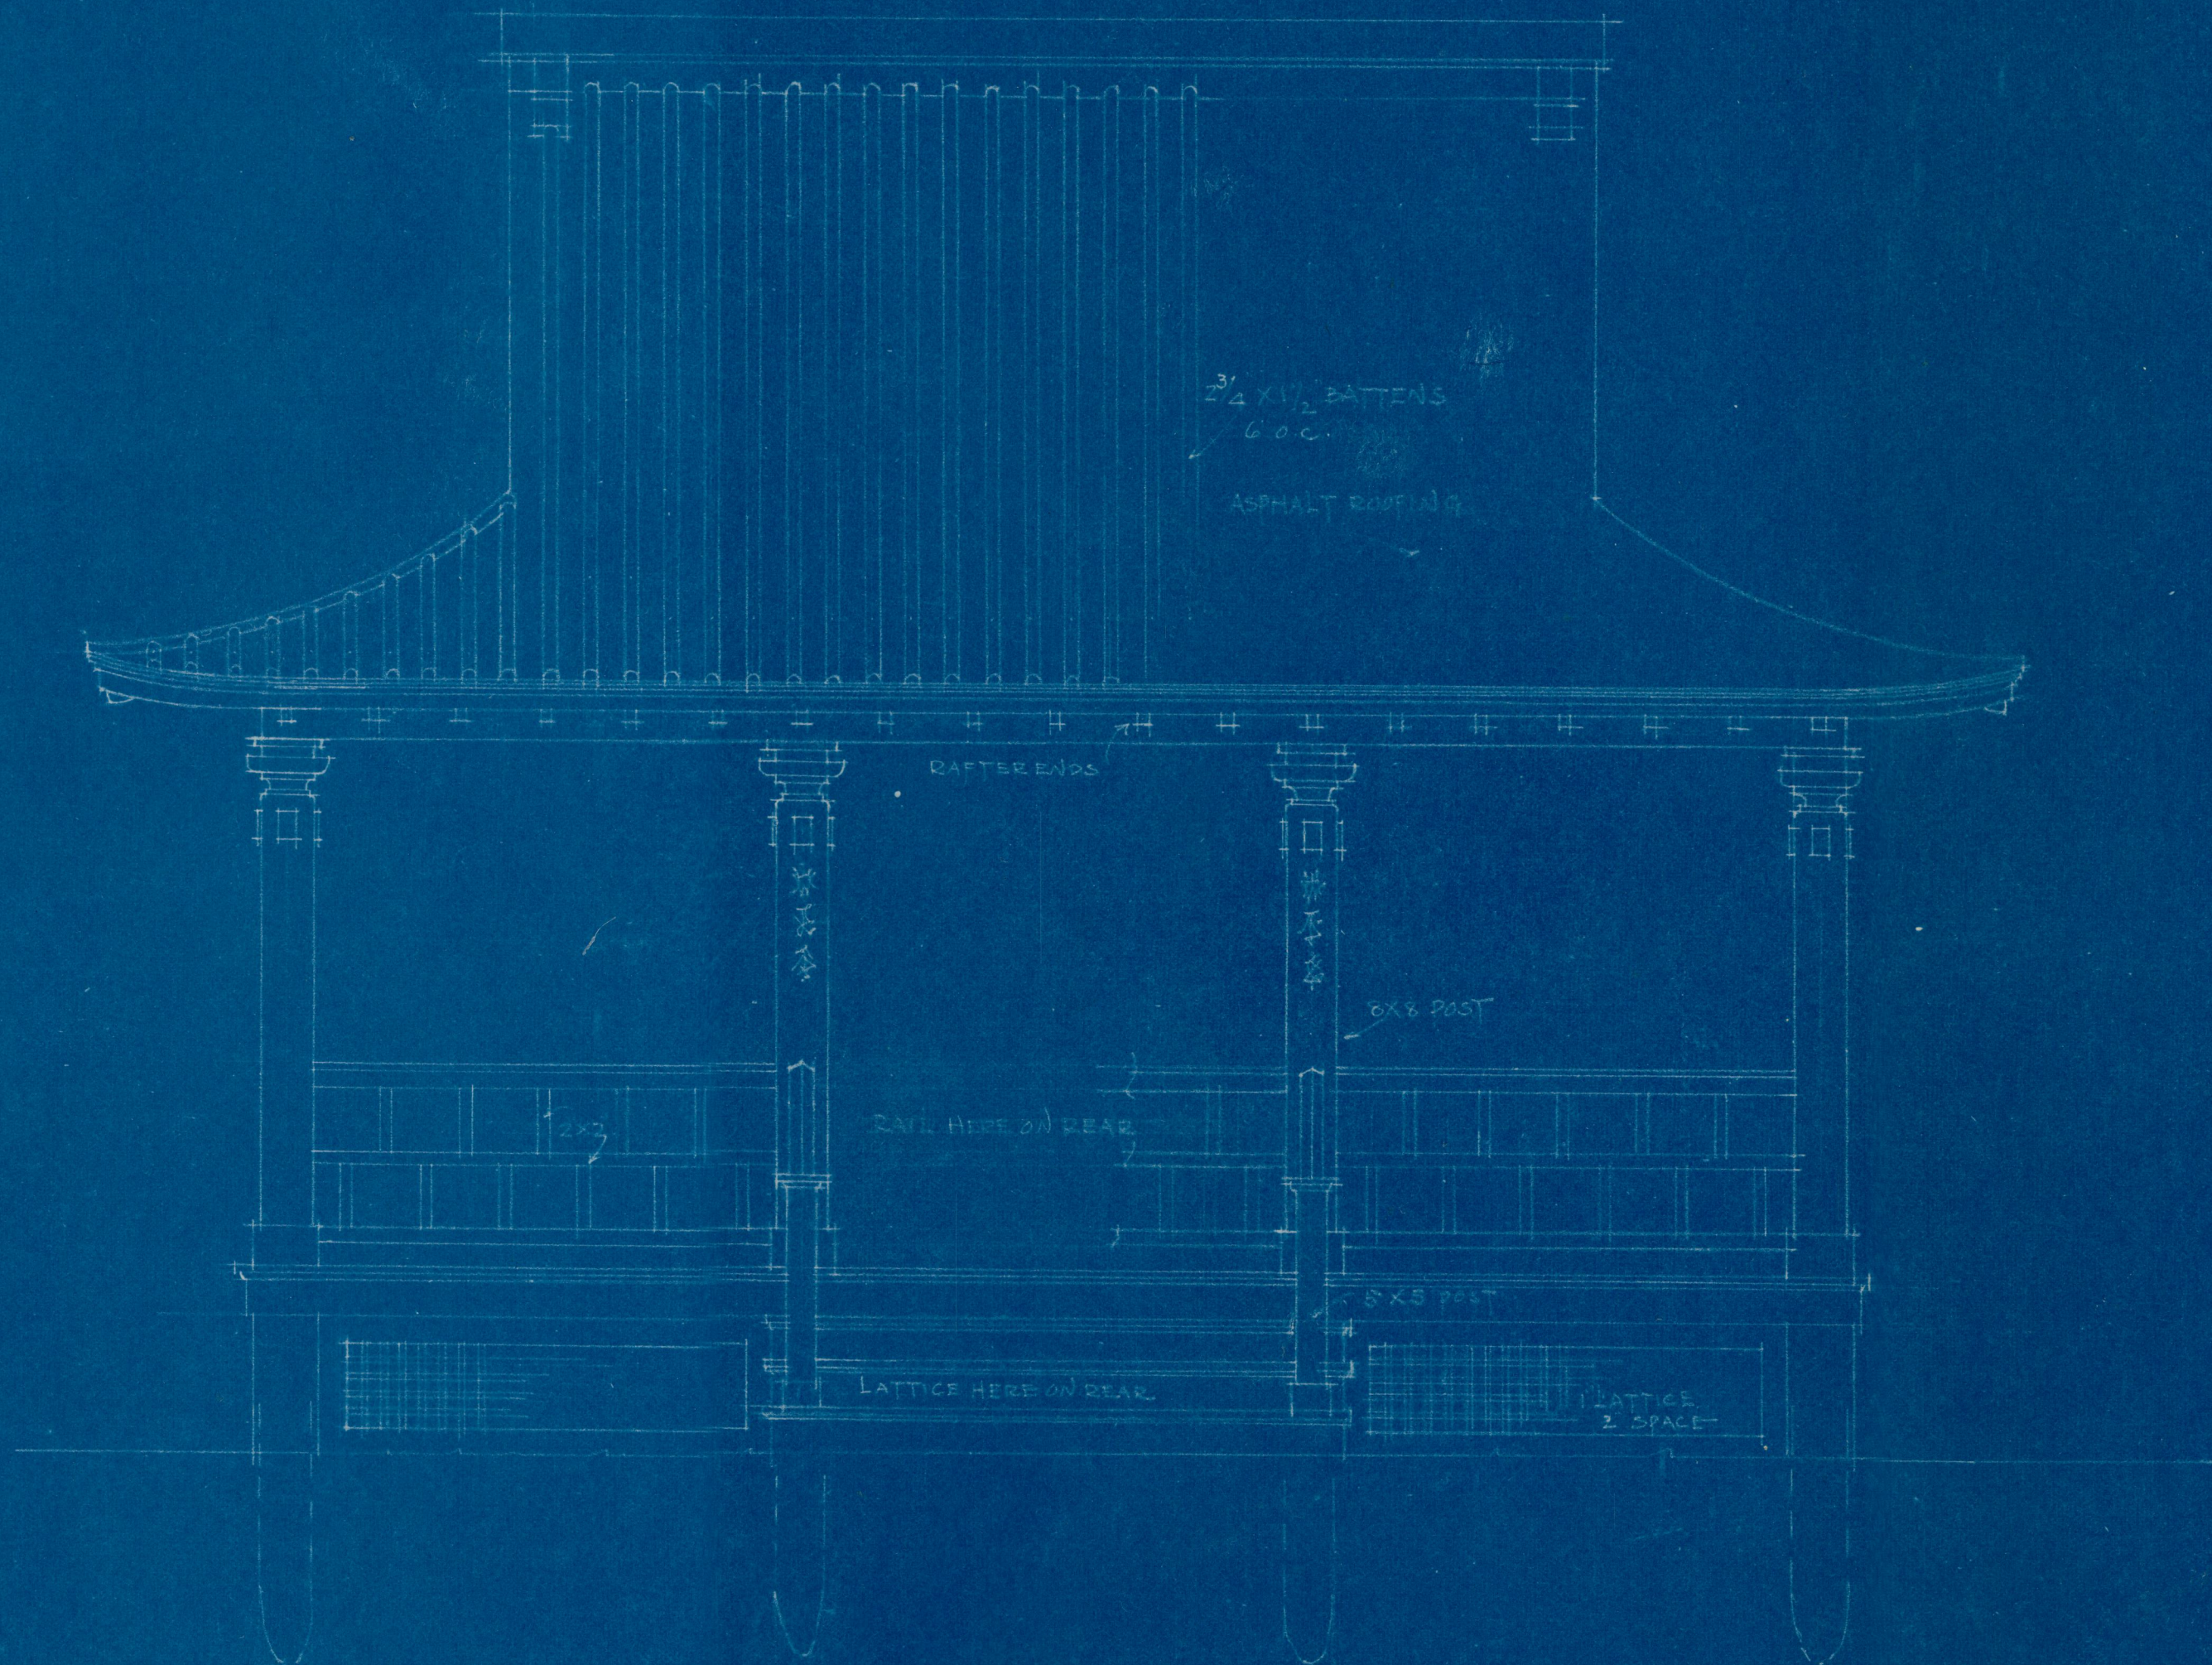

FRONT & REAR ELEVATIONS