


TEA-HOUSE FOR GARDEN OF MR HUSTON WYETH
SCALE $\frac{1}{2}$ " = 1'-0" WALTER BOSCHEN ARCHT

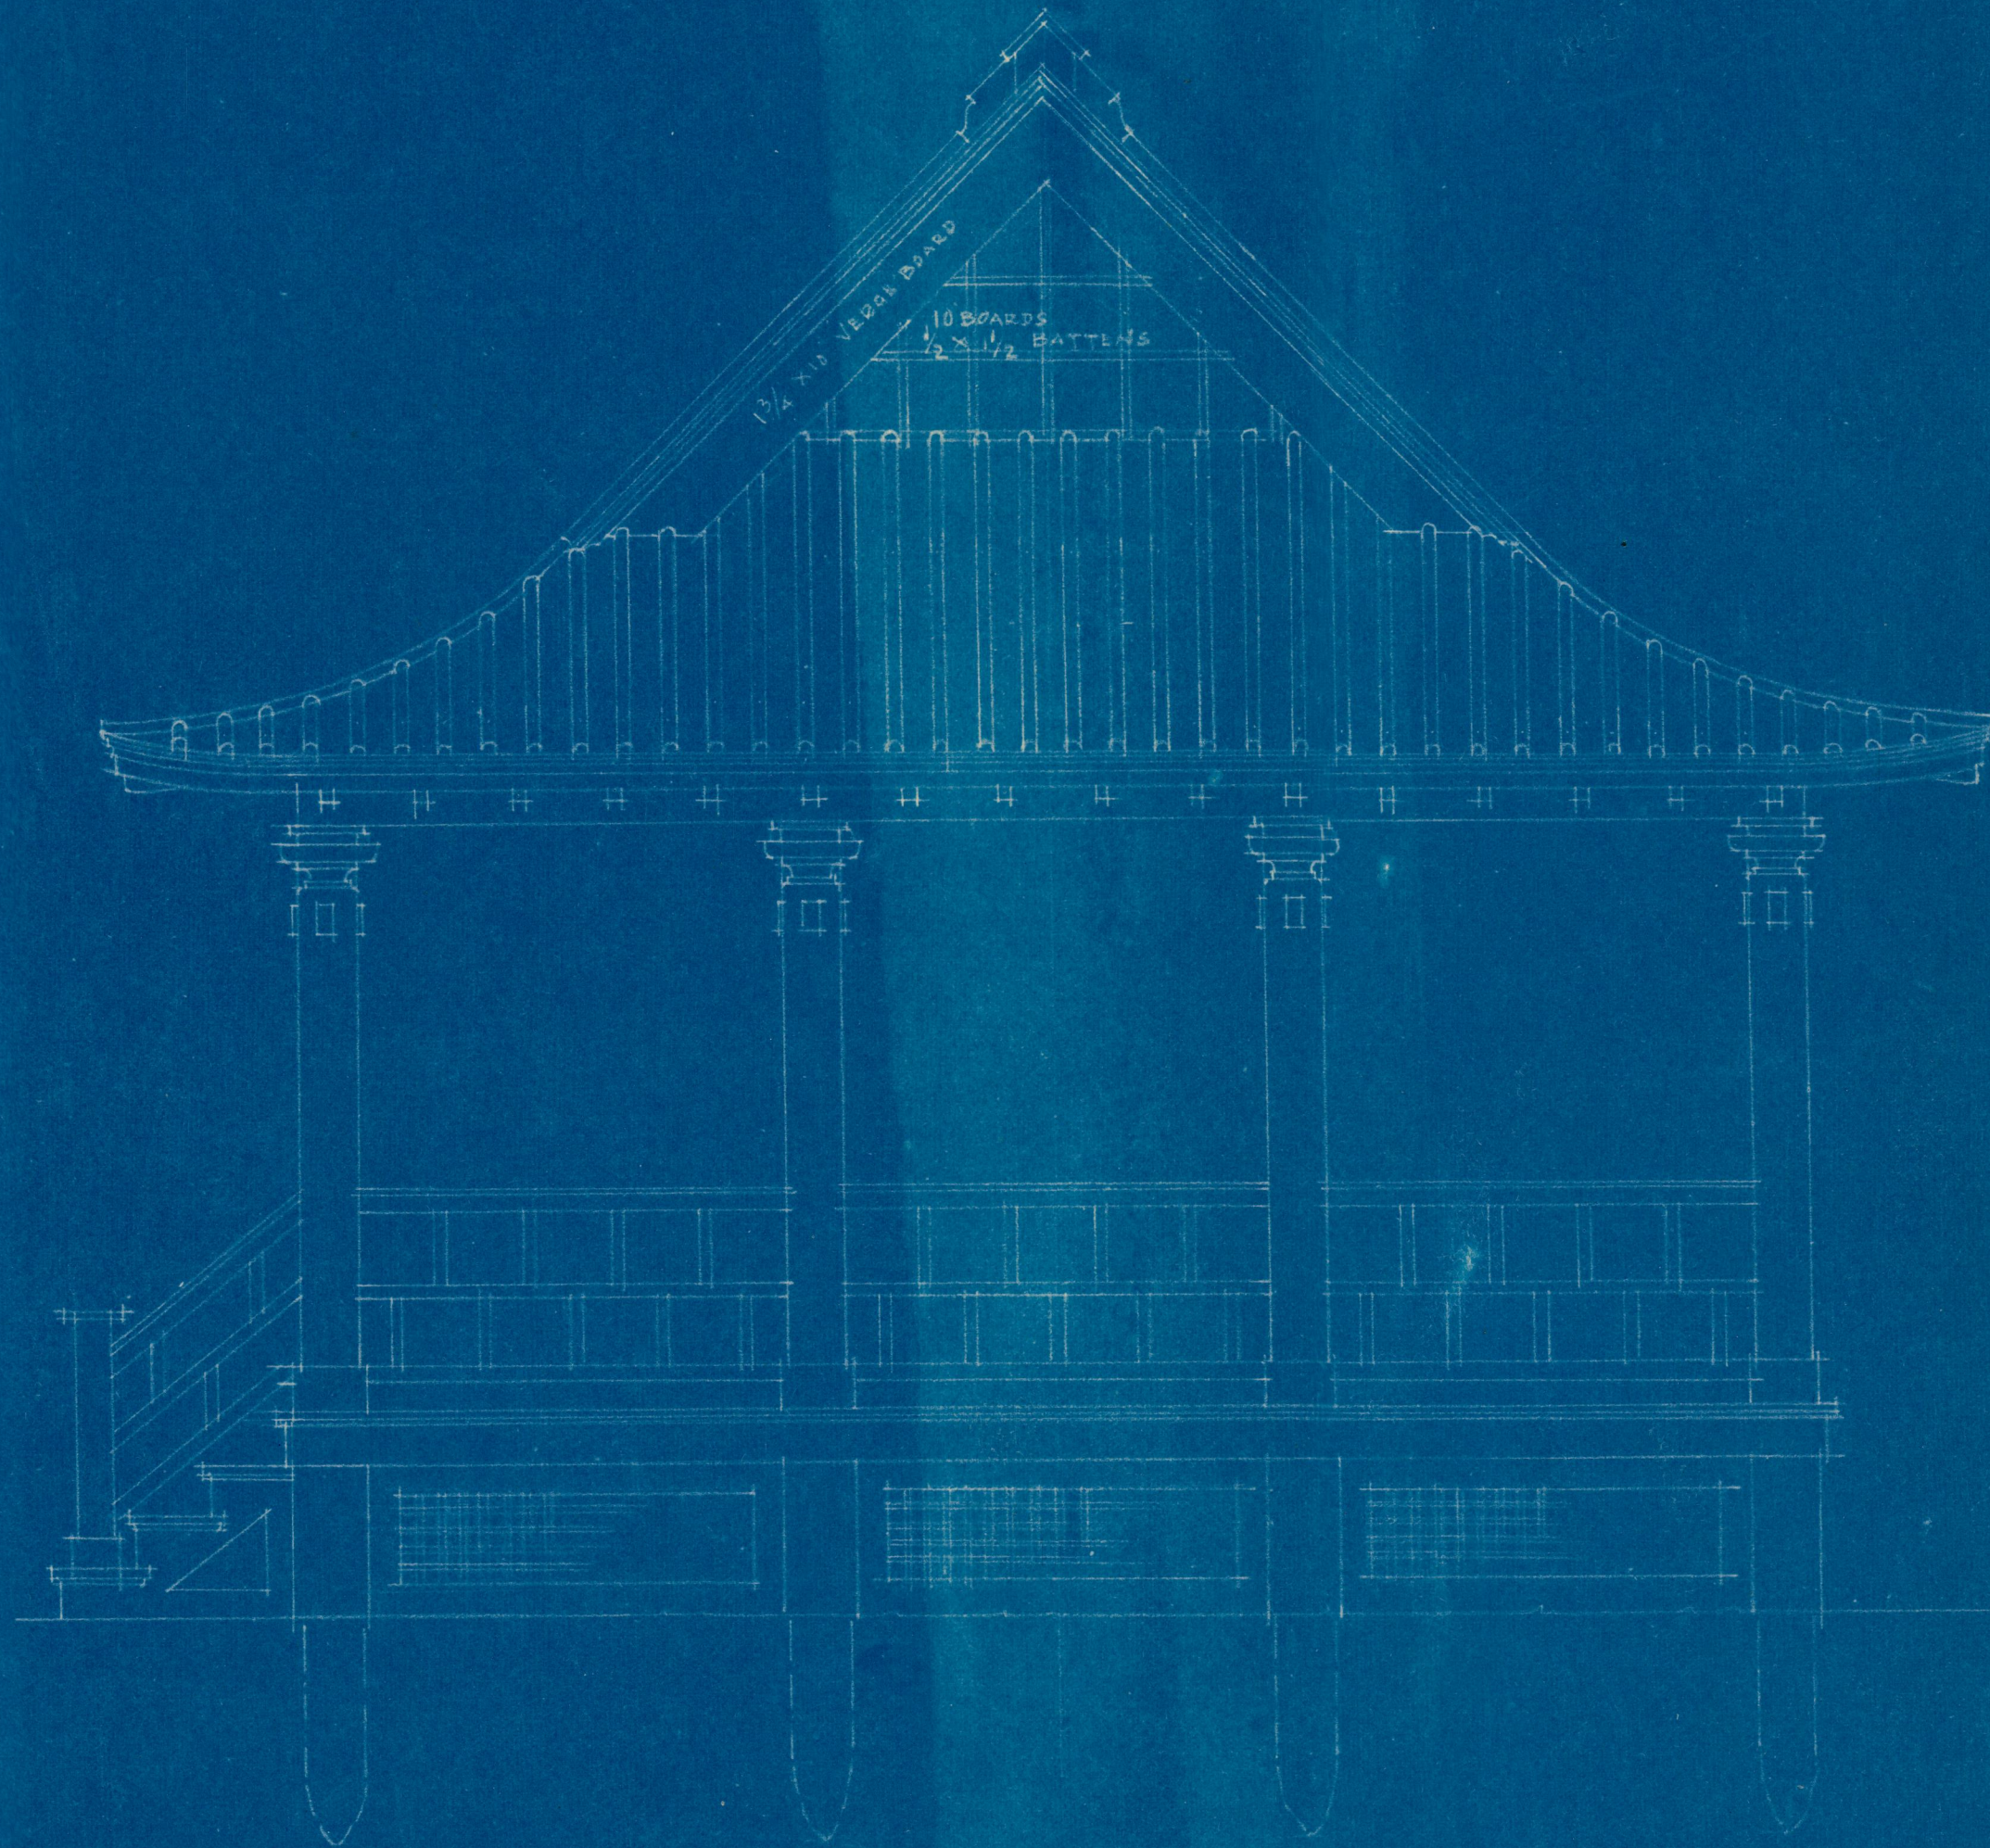

SIDE ELEVATIONS