




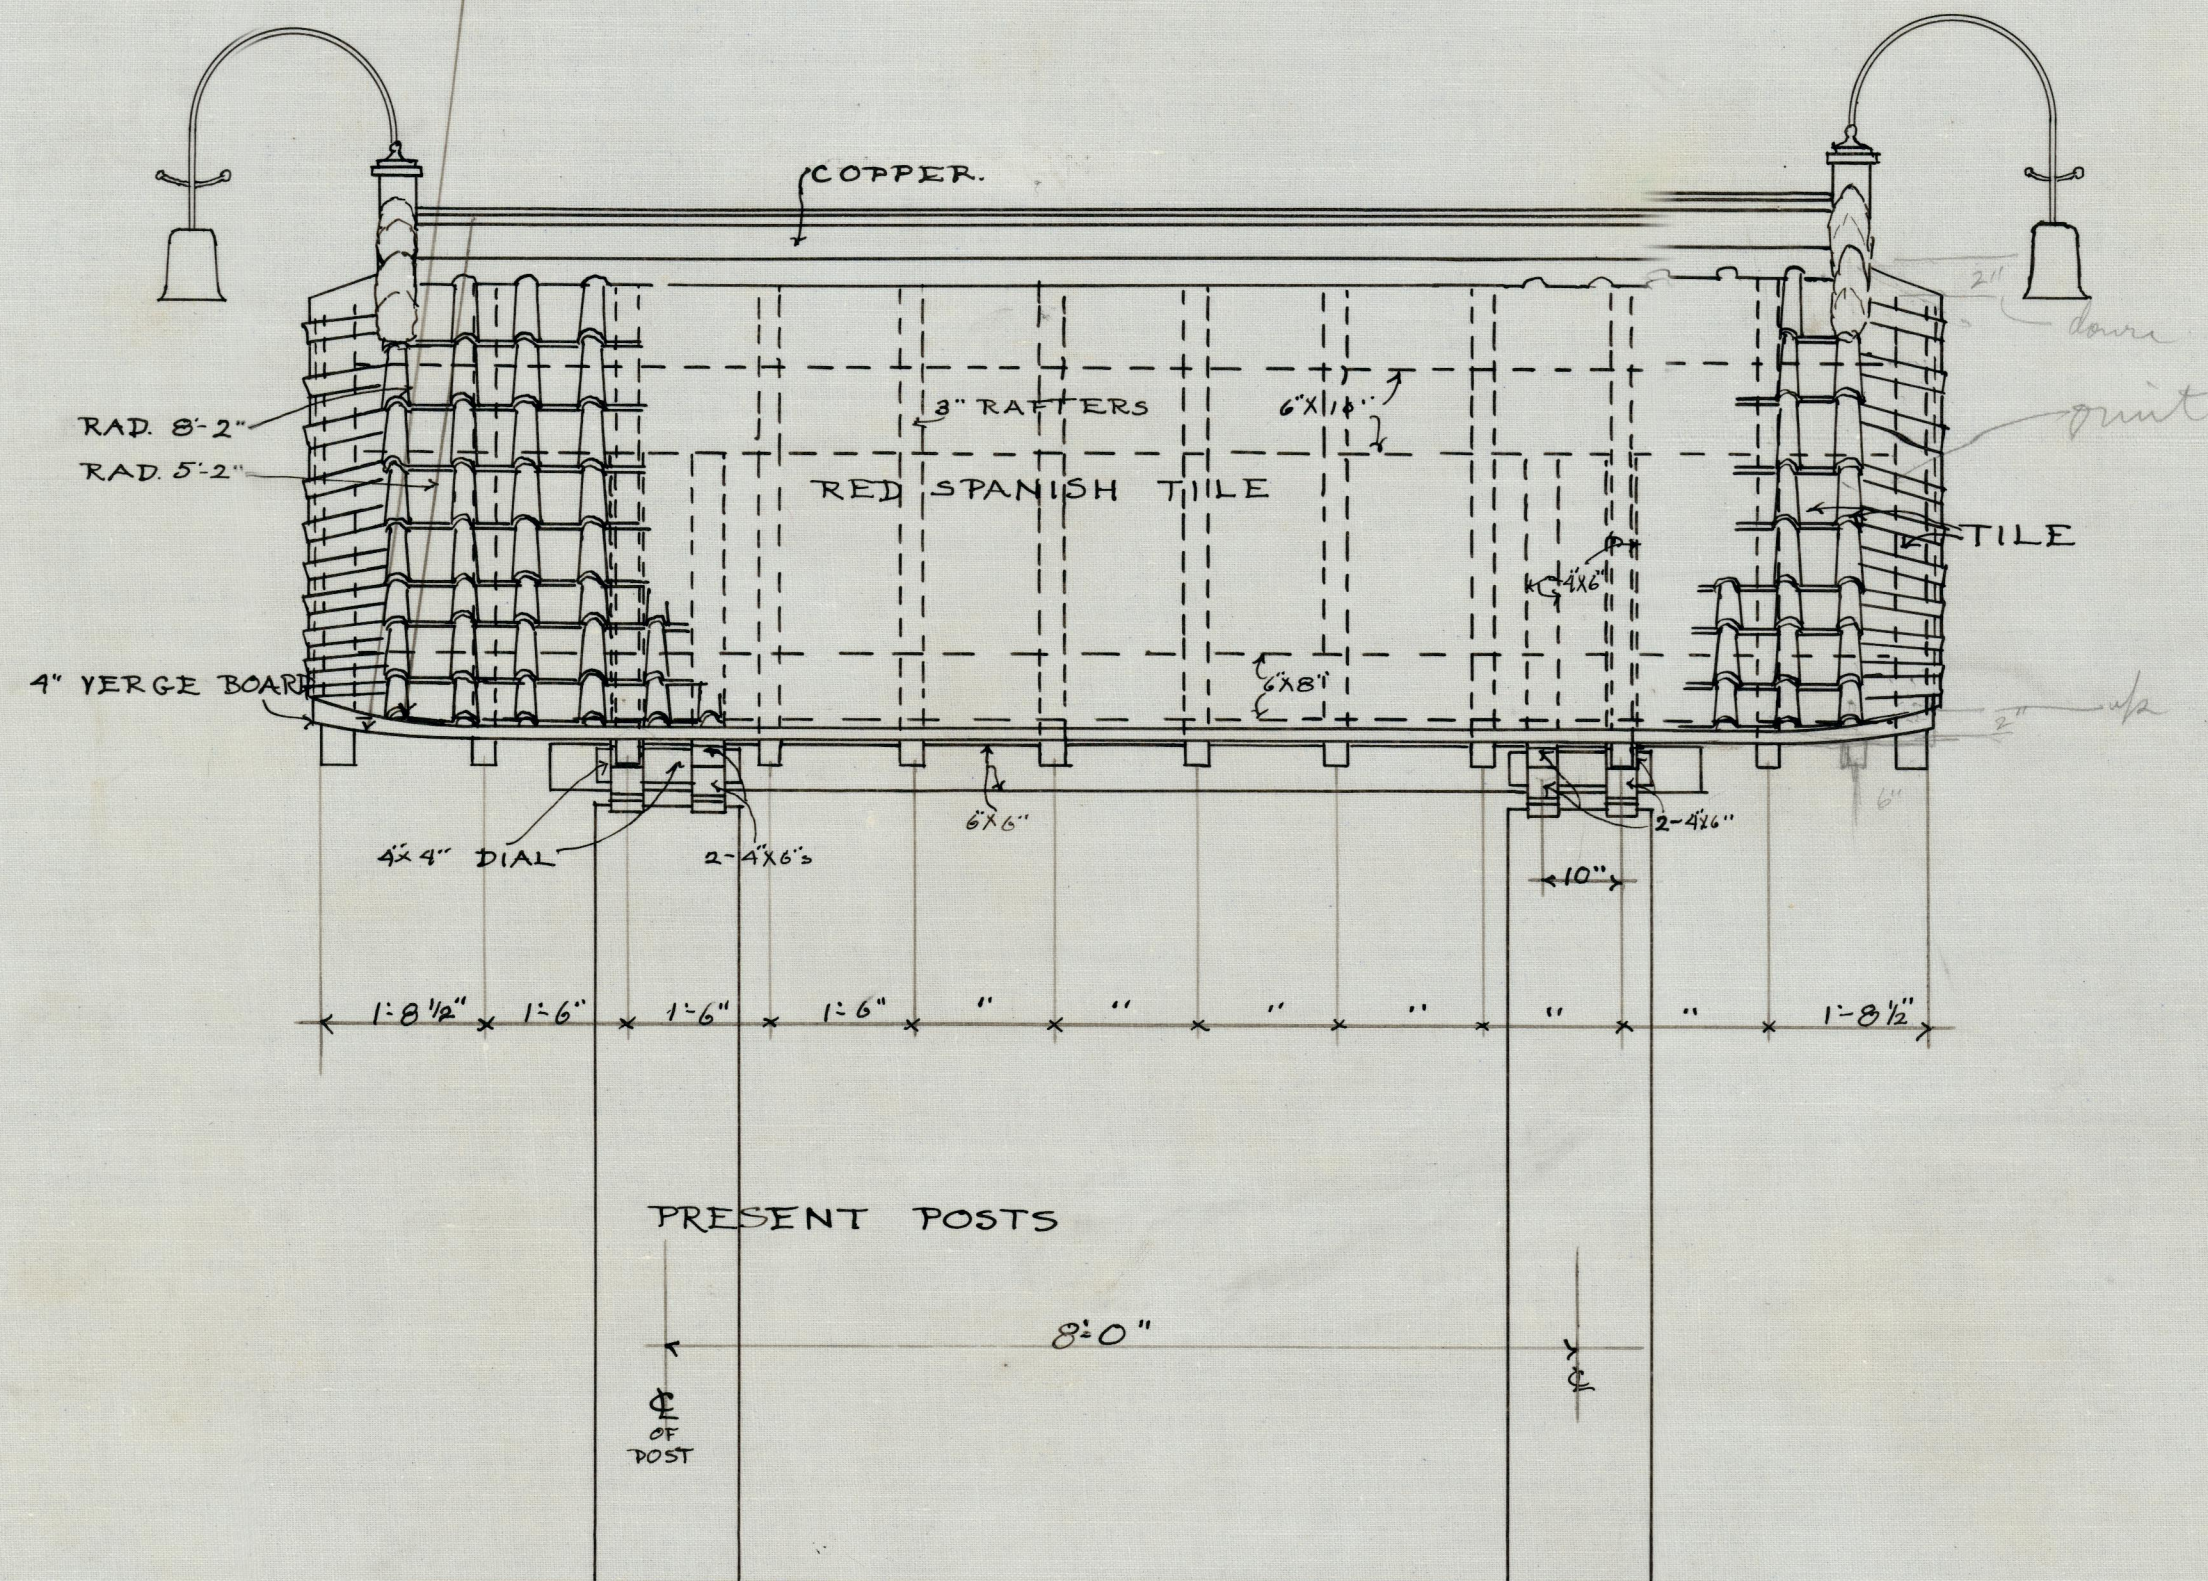

ELEVATION

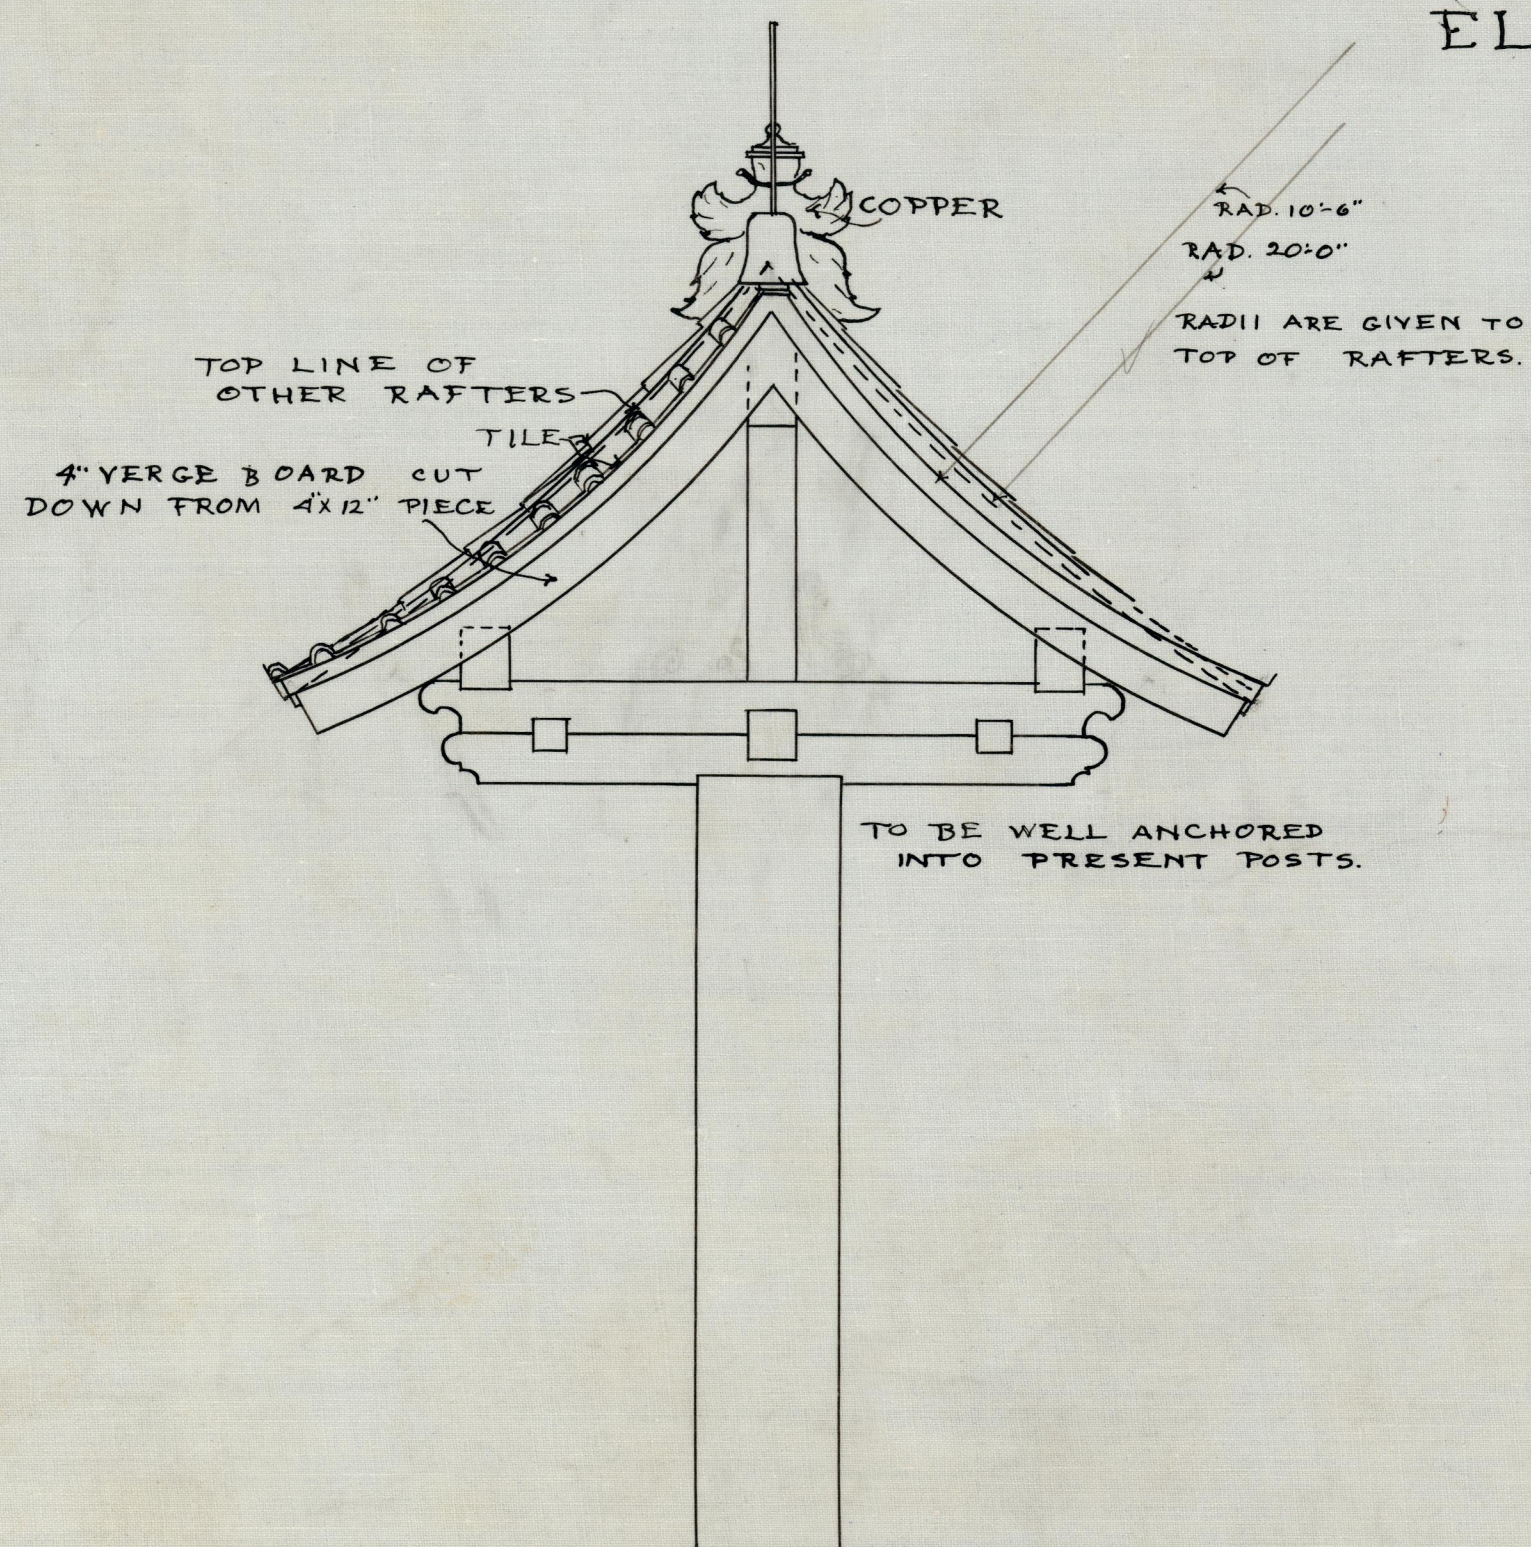

SIDE ELEVATION

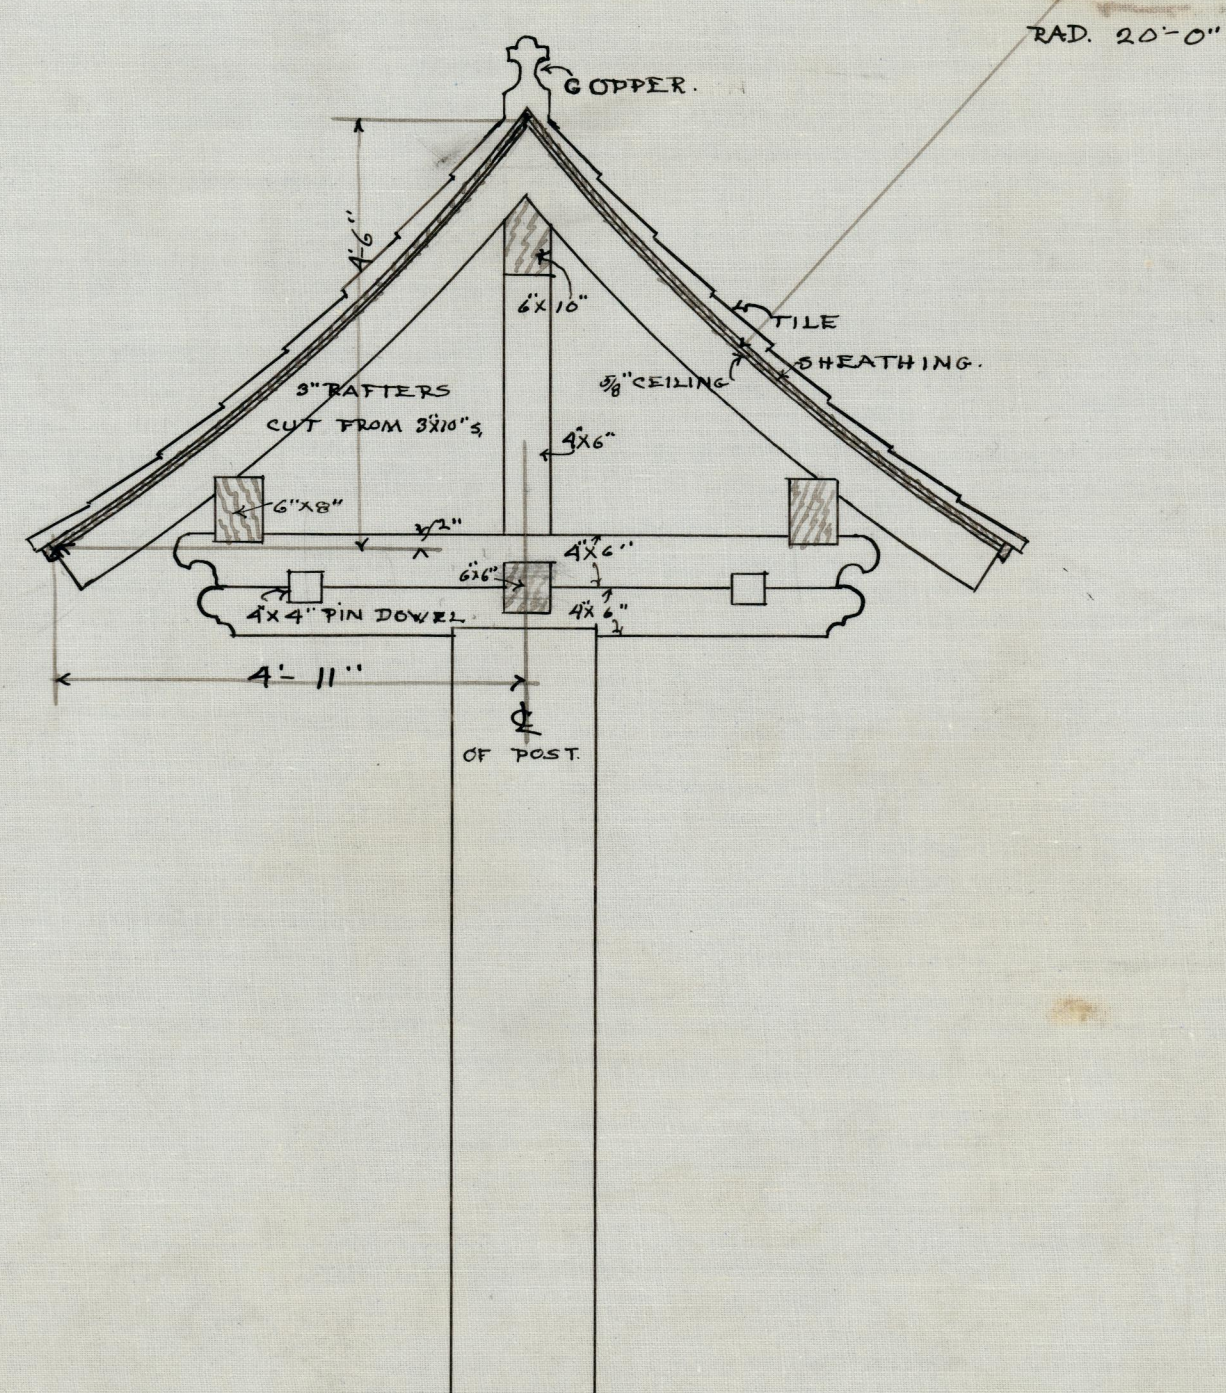

SECTION.

SCALE 1/2" = 1'-0"

ENTRANCE TO JAPANESE GARDEN
ESTATE OF HUSTON WYETH, ESQ.
ST. JOSEPH, MISSOURI.

ECKEL AND ALDRICH, ARCHITECTS

DATE: NOV. 27 1916.

2007.33.3464 NNN