
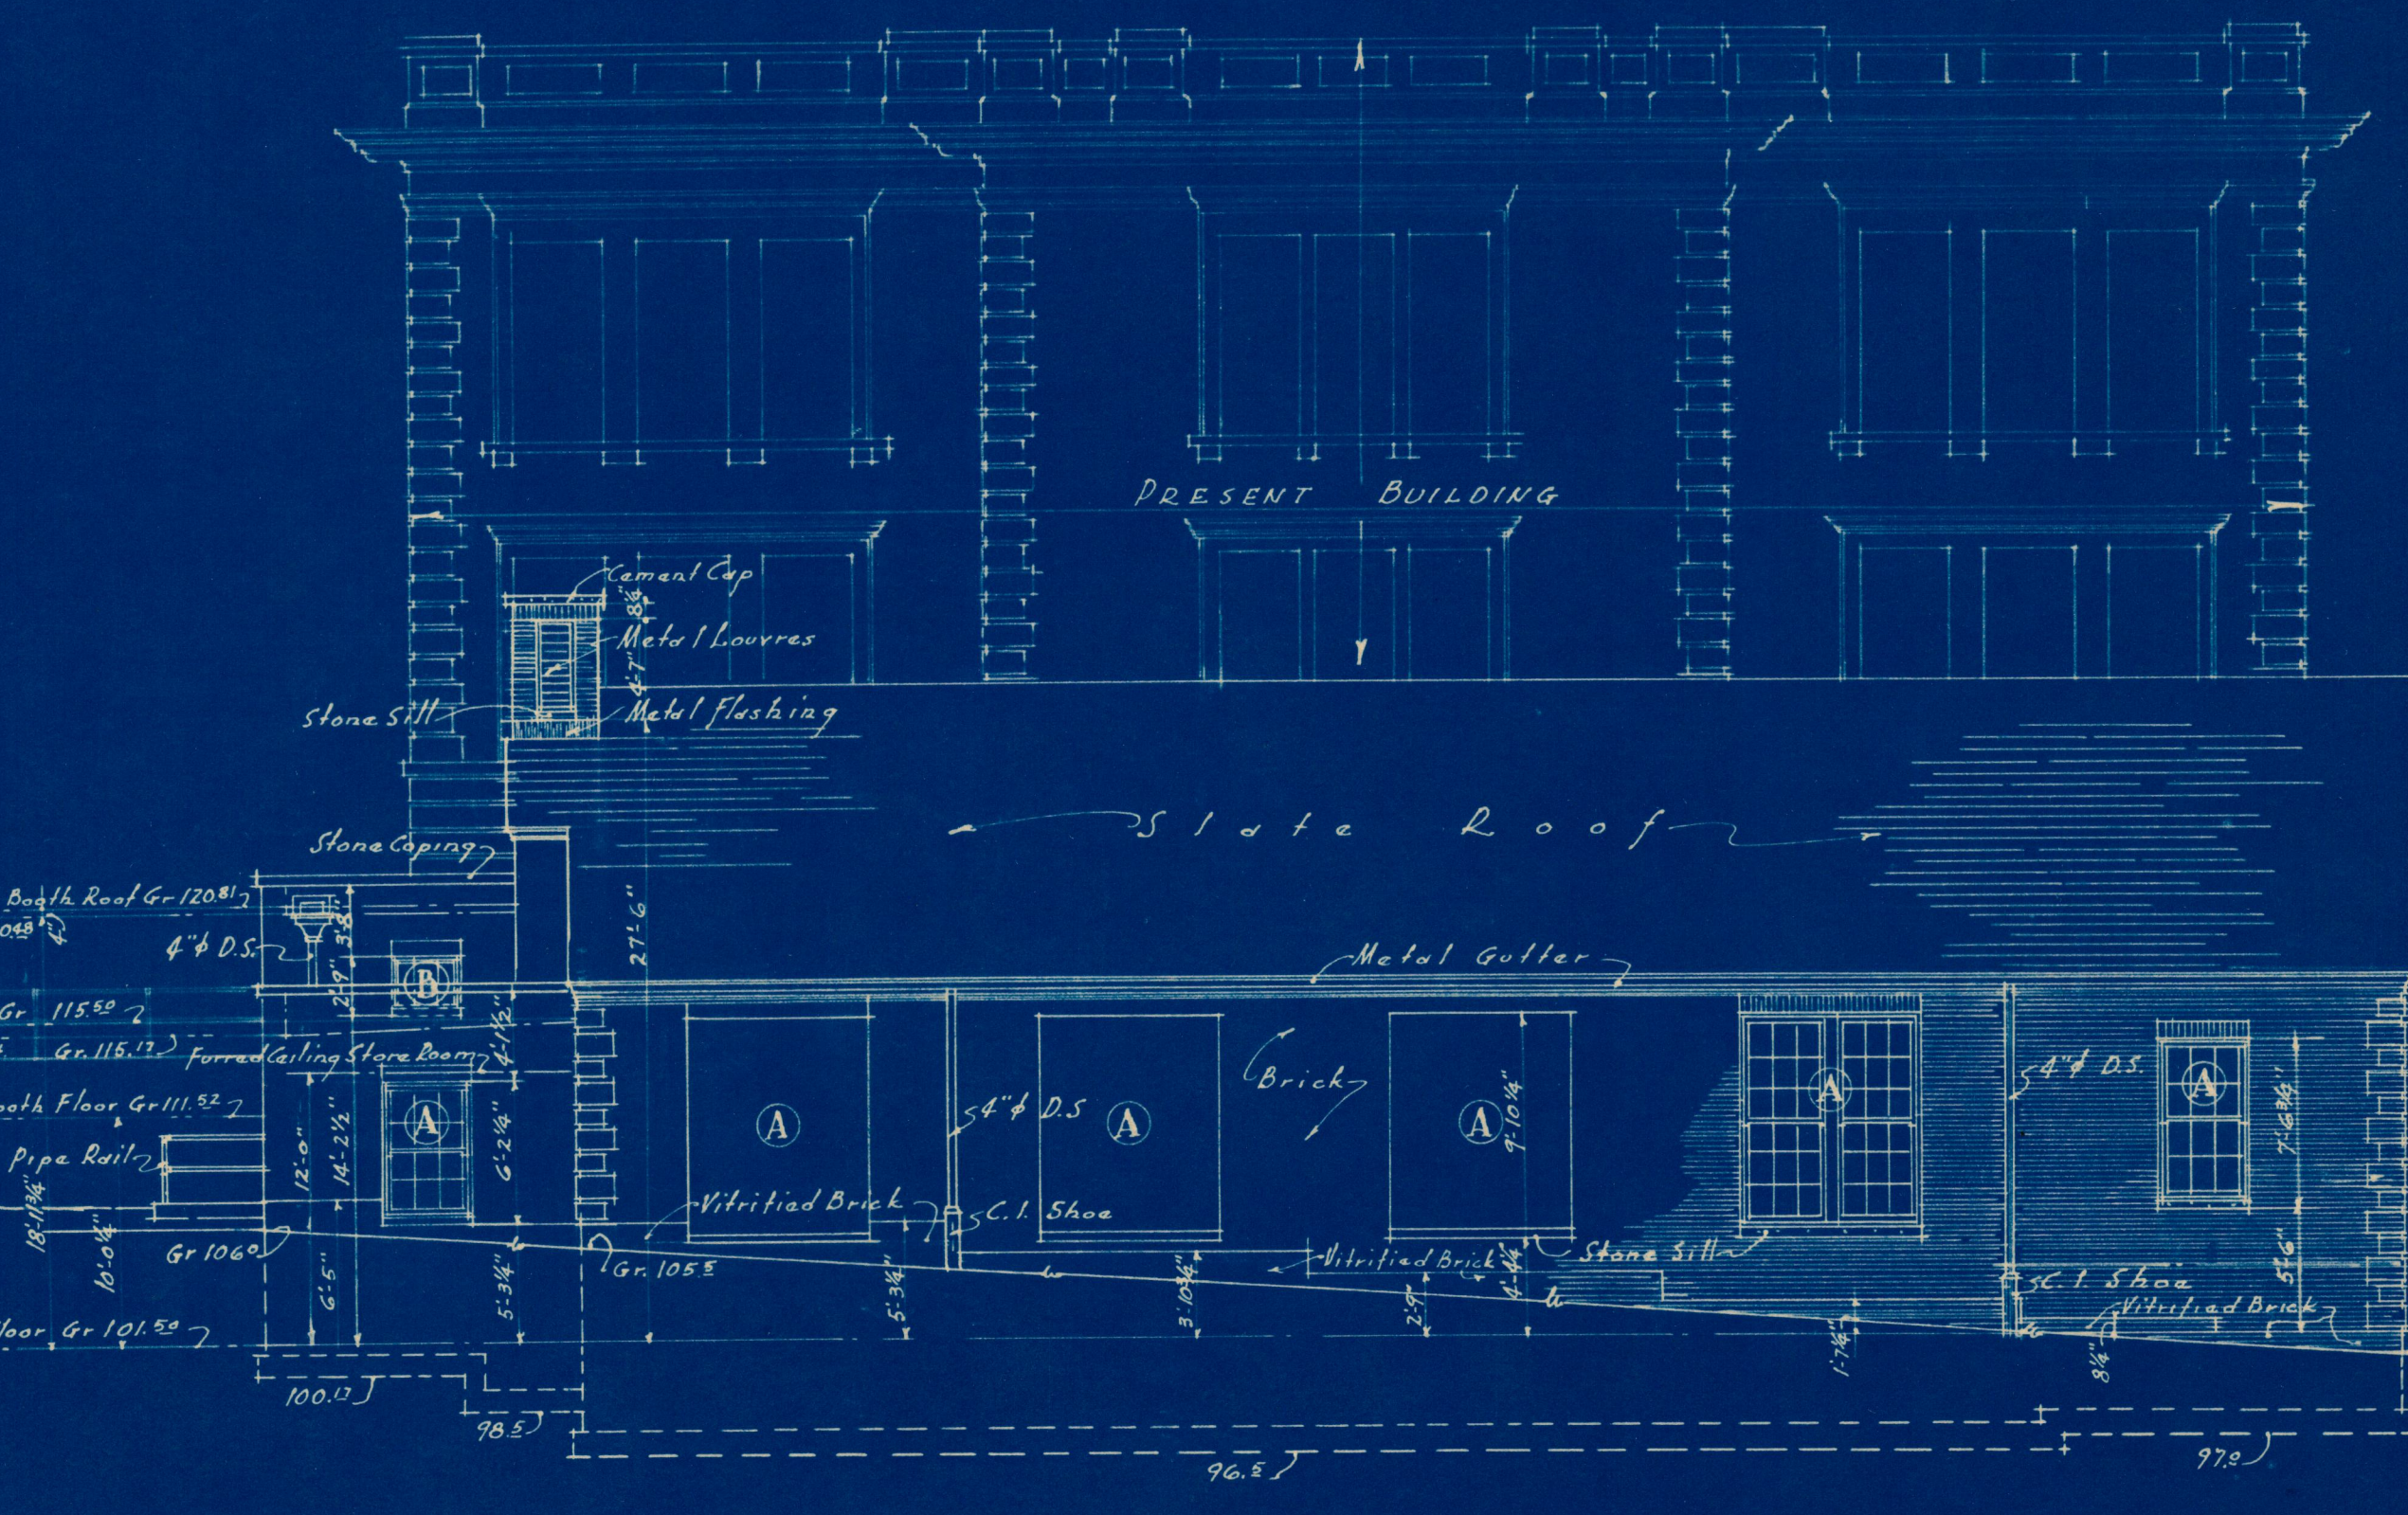
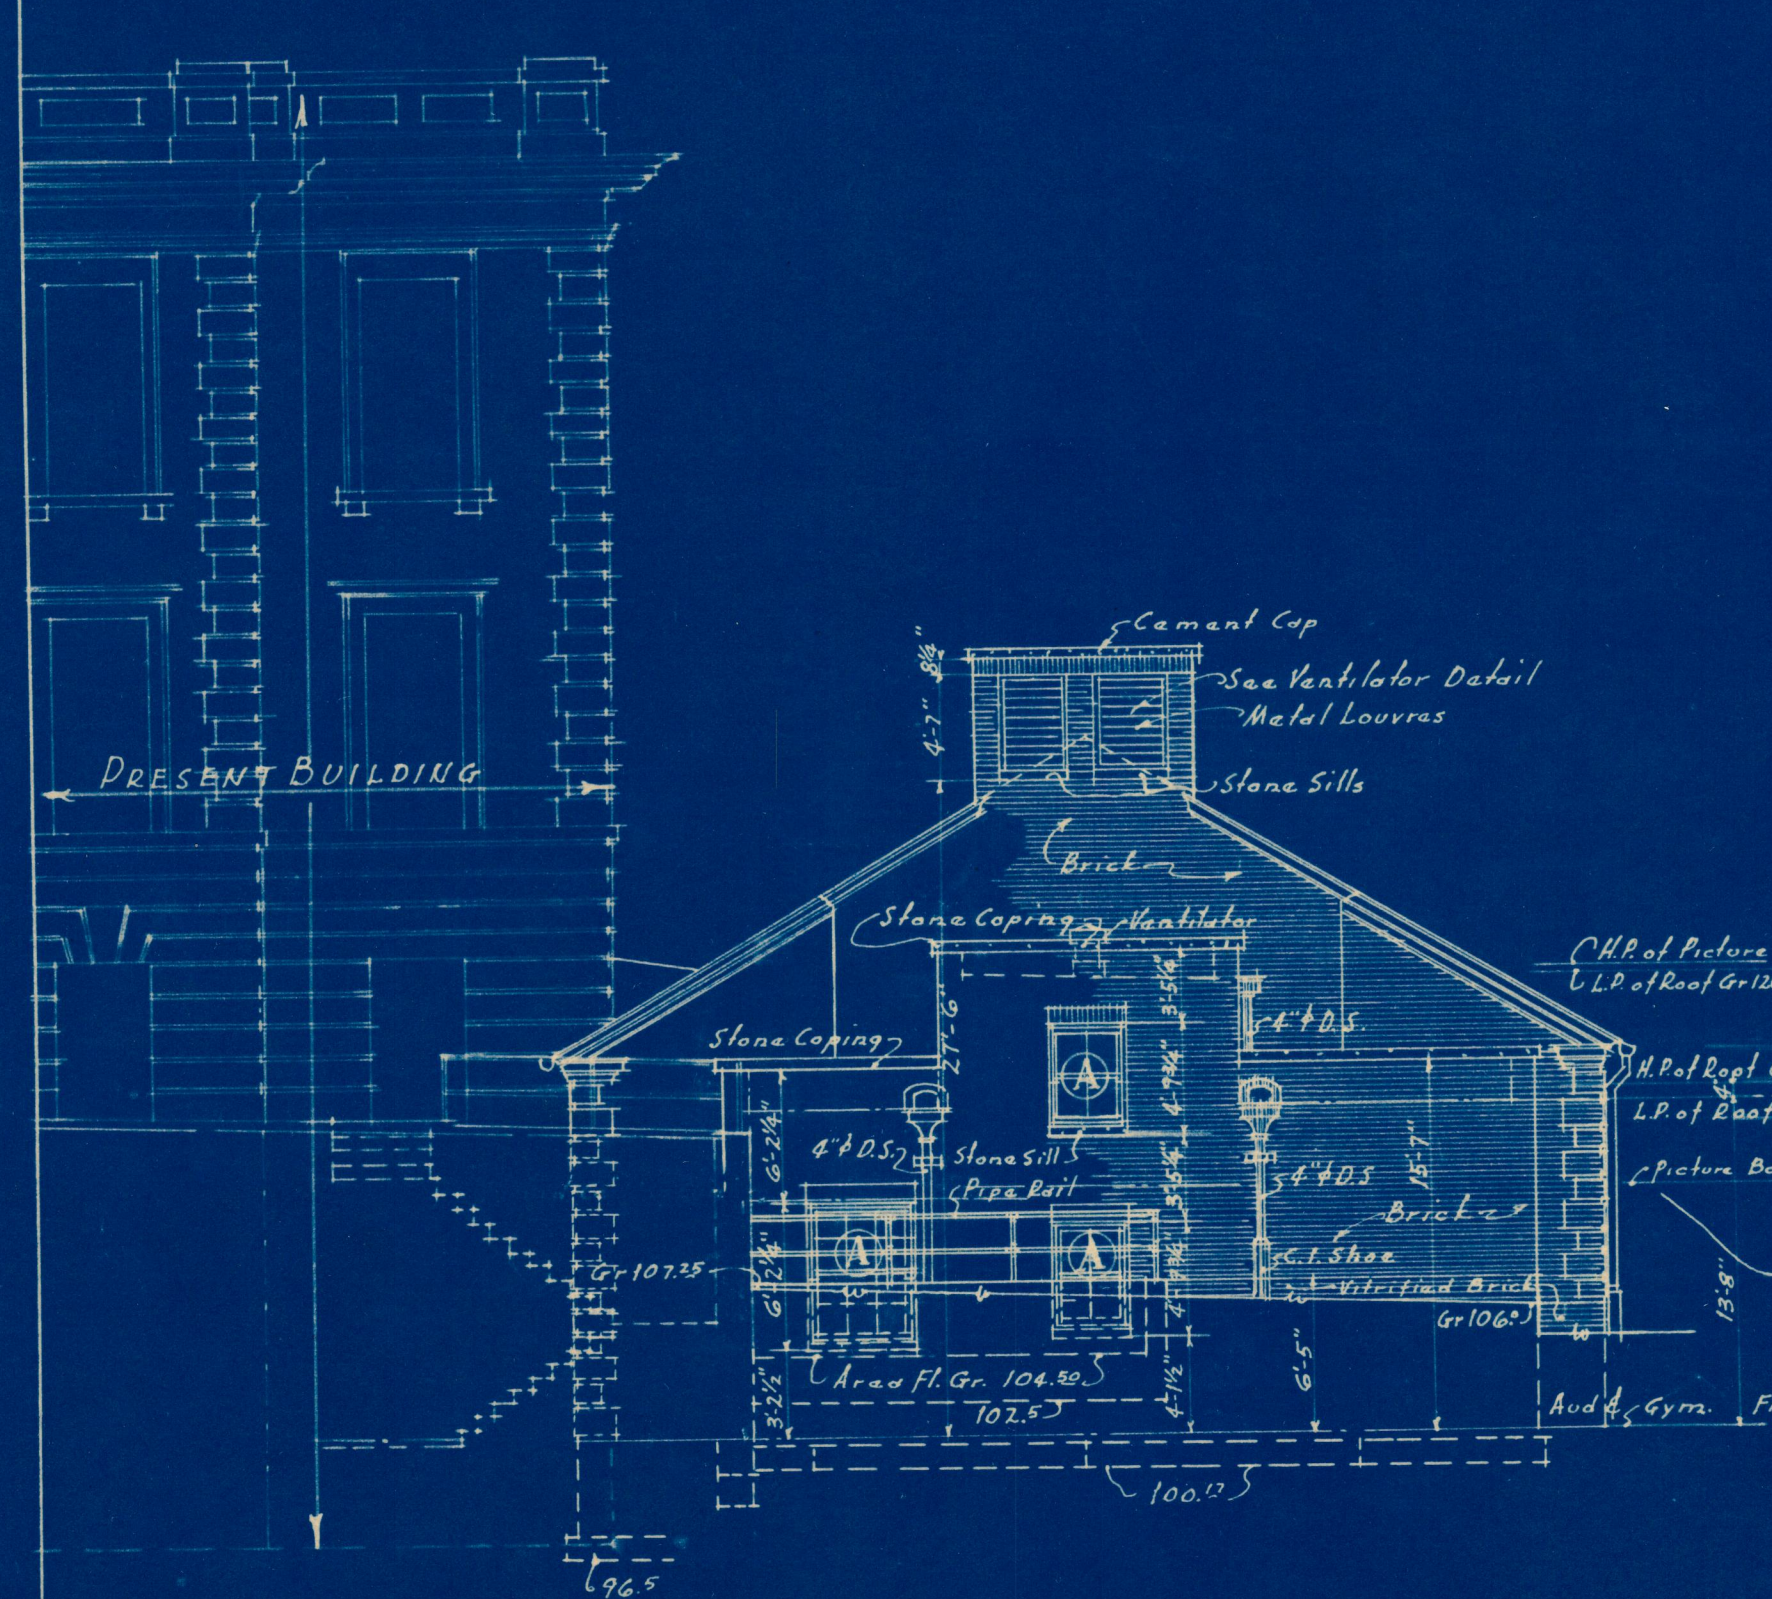


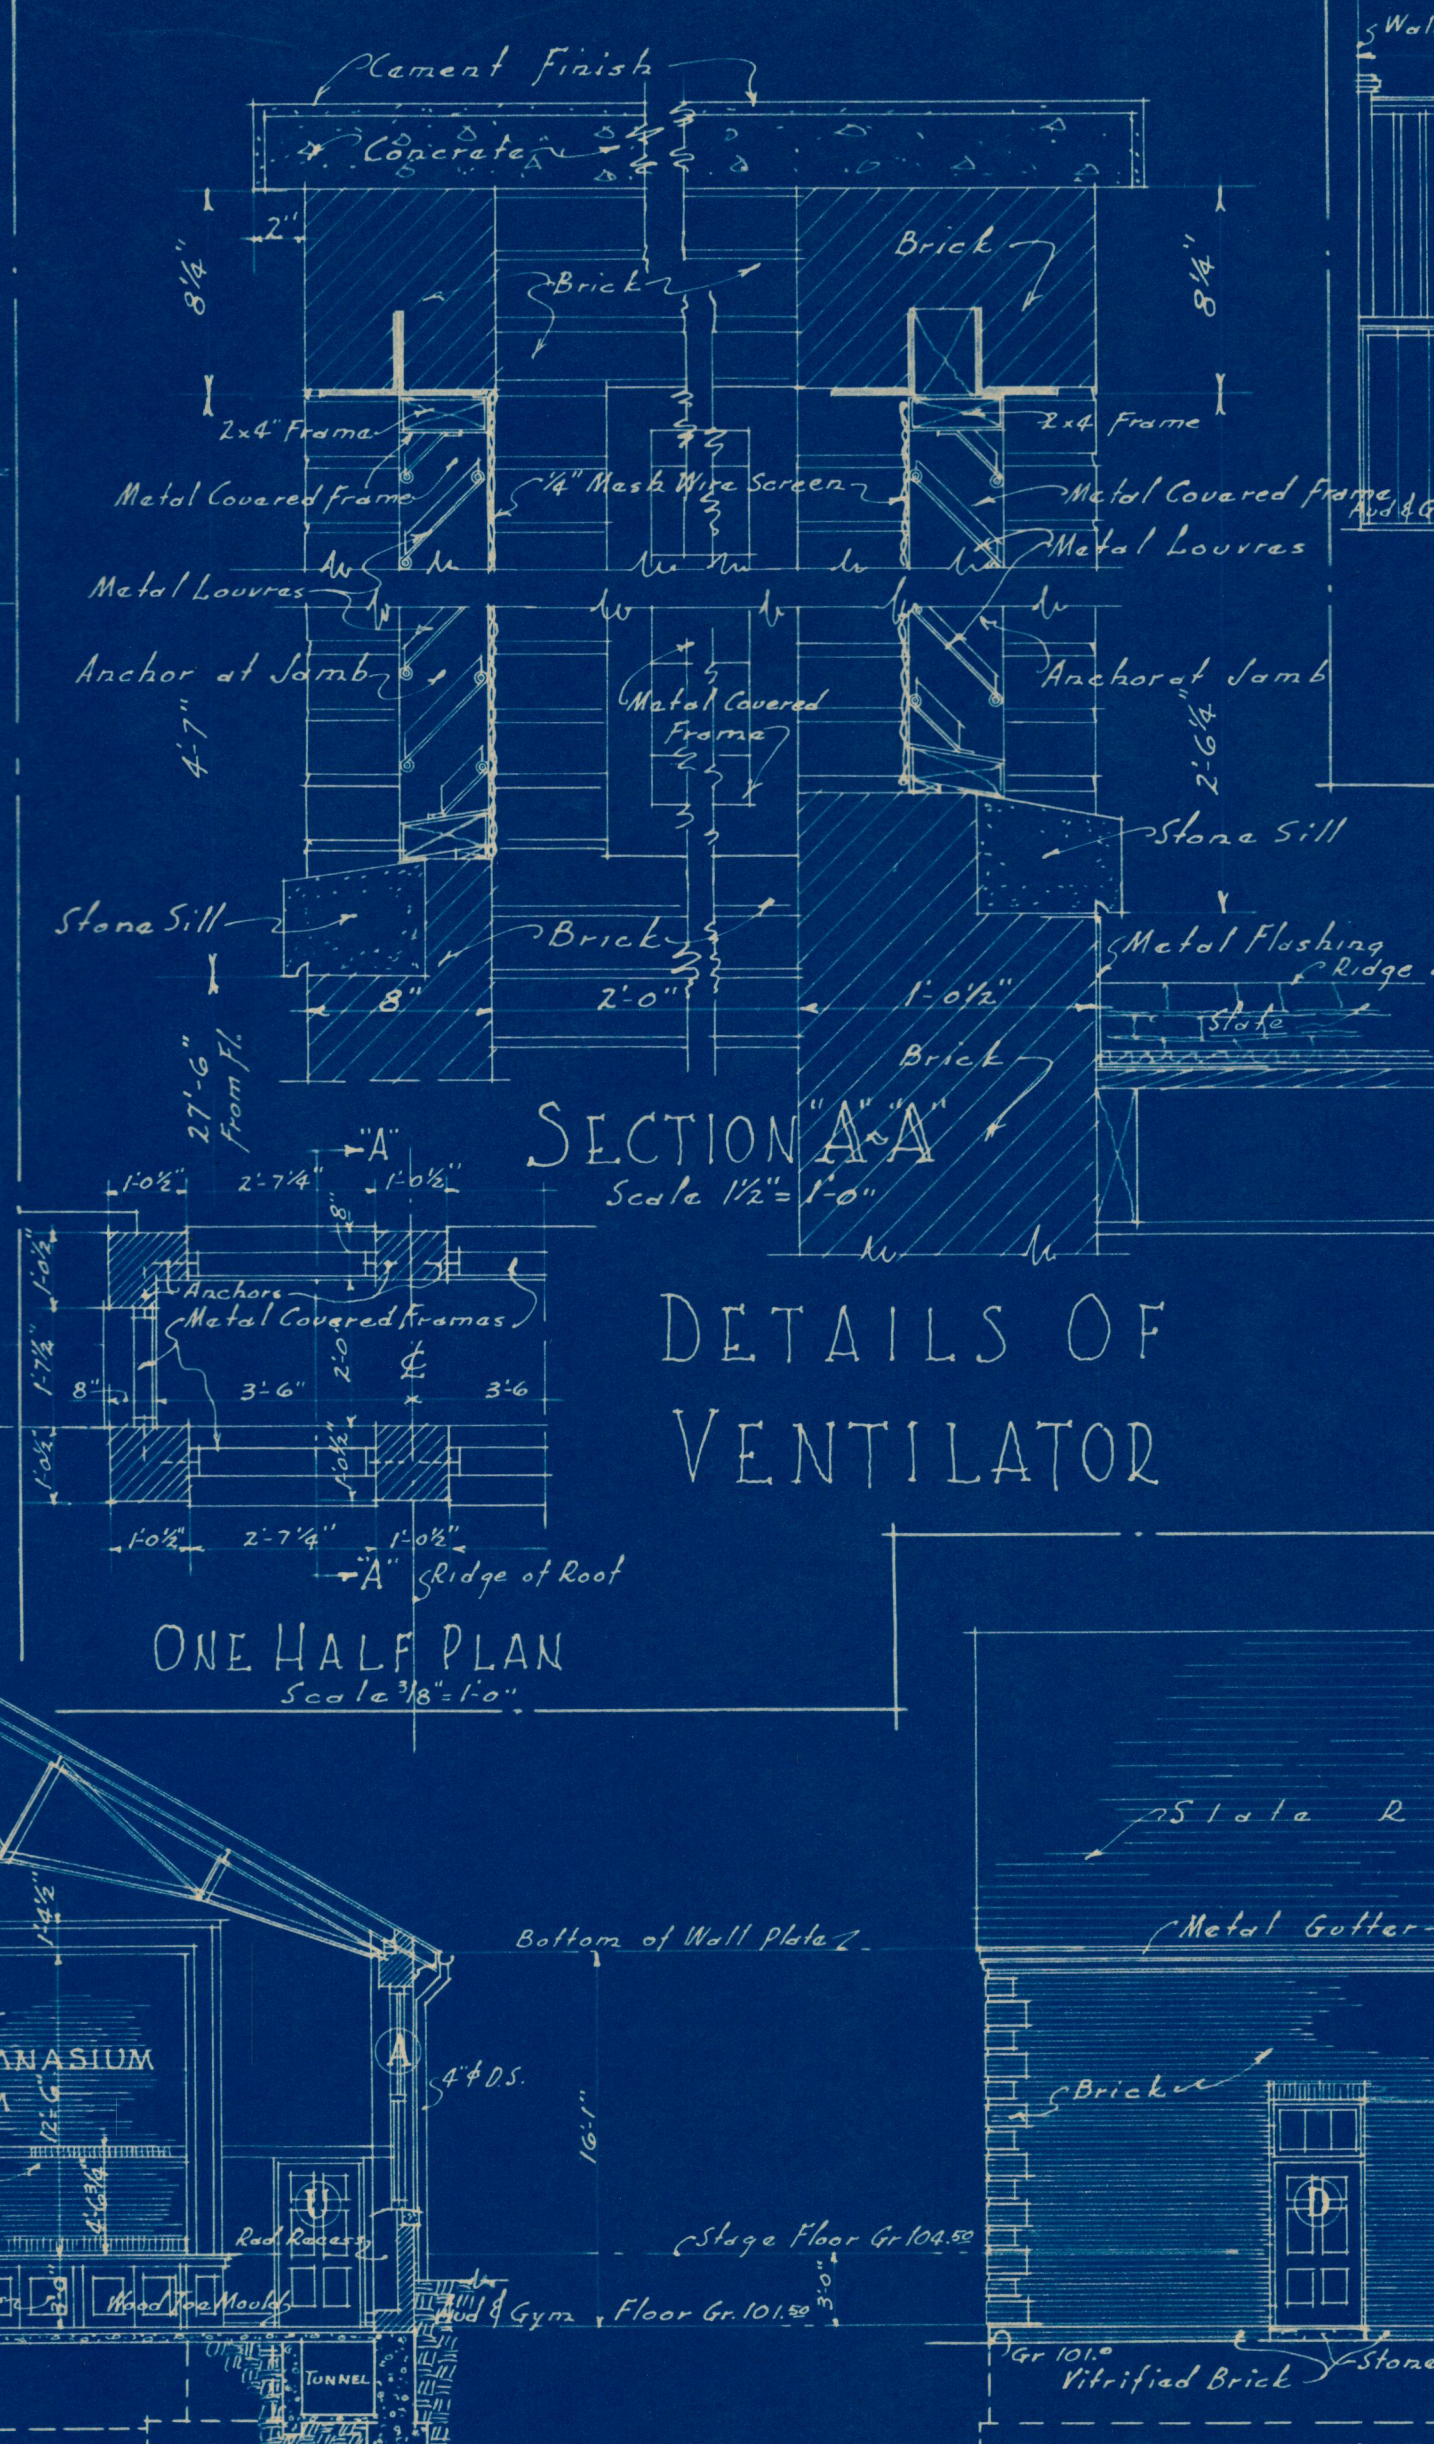

Mr. S. Green. F. R. S. D.
Architect.

MATERIAL	ADDITIONS AND ALTERATIONS	SHEET NO.
BRICK 	TO THE HUMBOLDT SCHOOL	5
STON. 	2ND & CHERRY STREETS	
CONC. 	SCHOOL DISTRICT OF ST. JOSEPH	
TILE 	ST. JOSEPH, MISSOURI	
WOOD 	WM. B. HTRER, Inc. ST. LOUIS, MO.	
M. L. & P.	Architects and Engineers	MAY 1929