


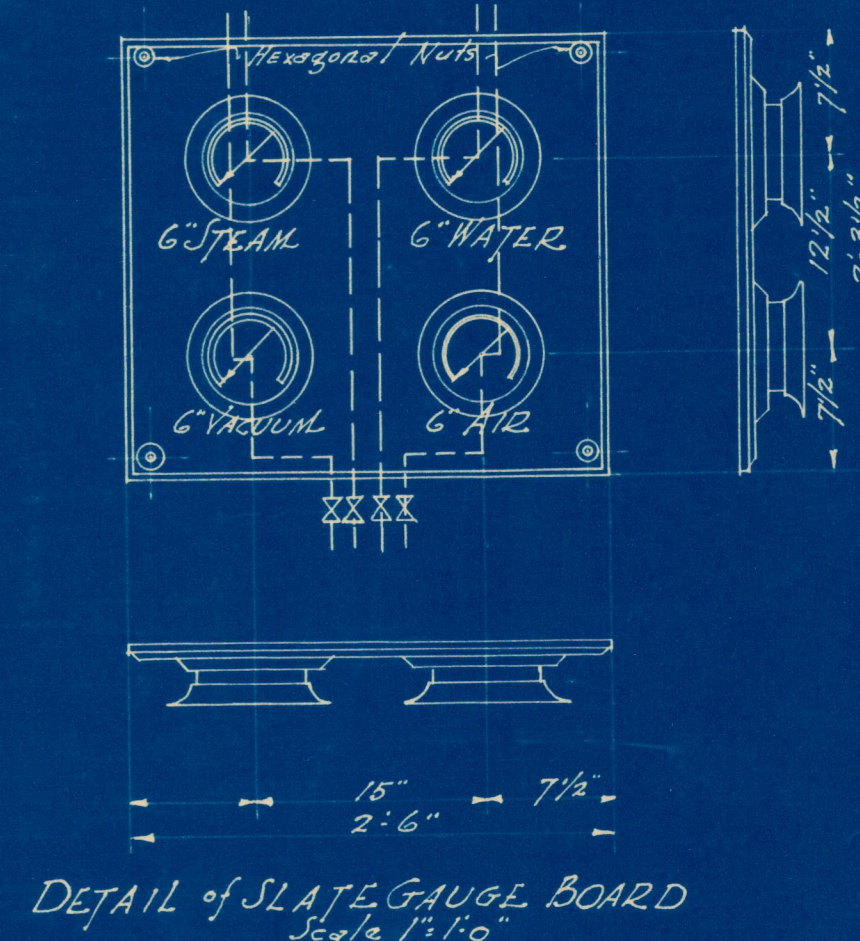
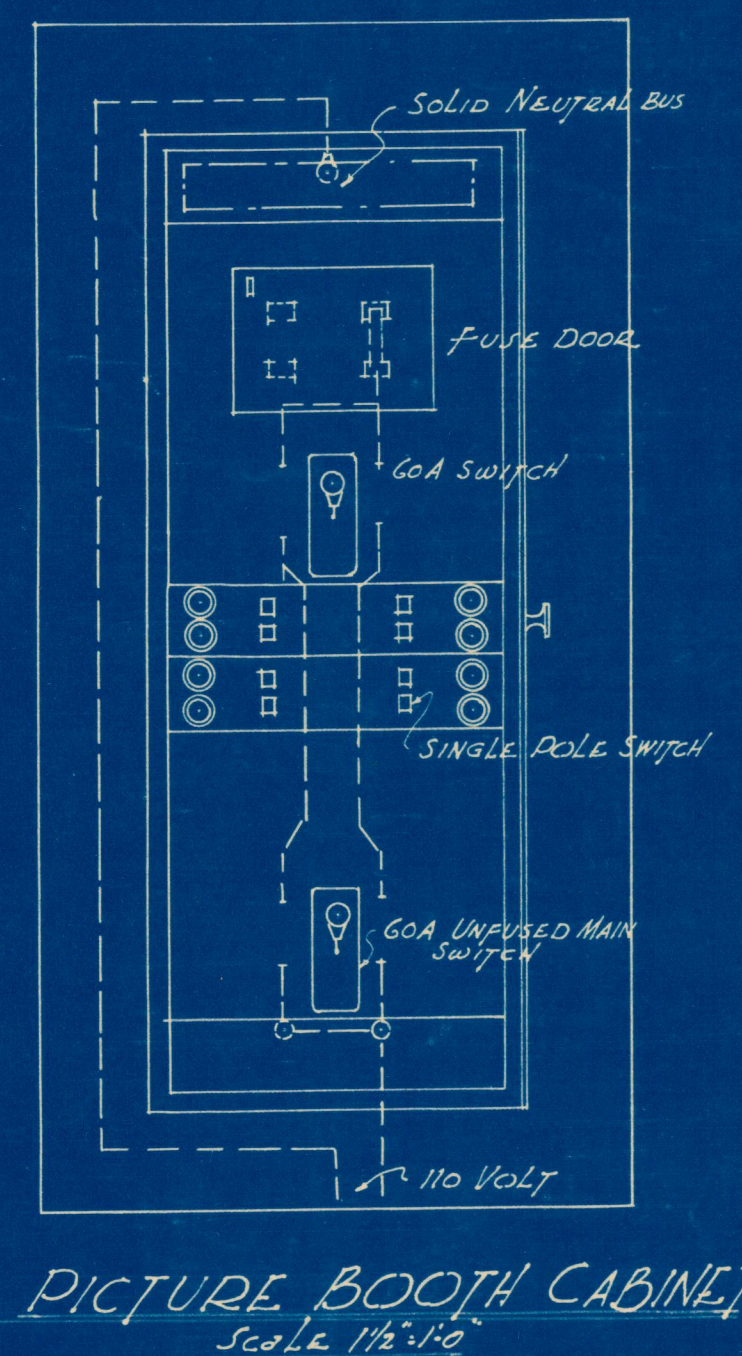
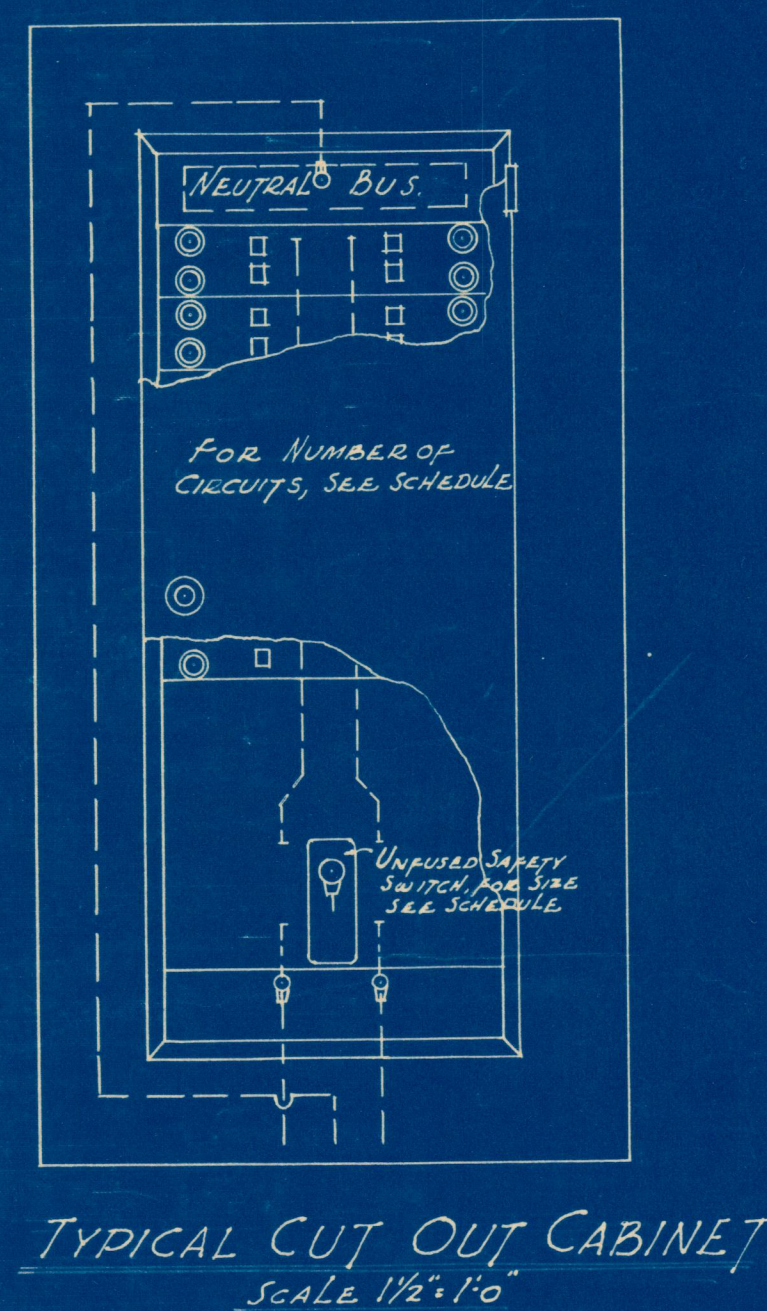
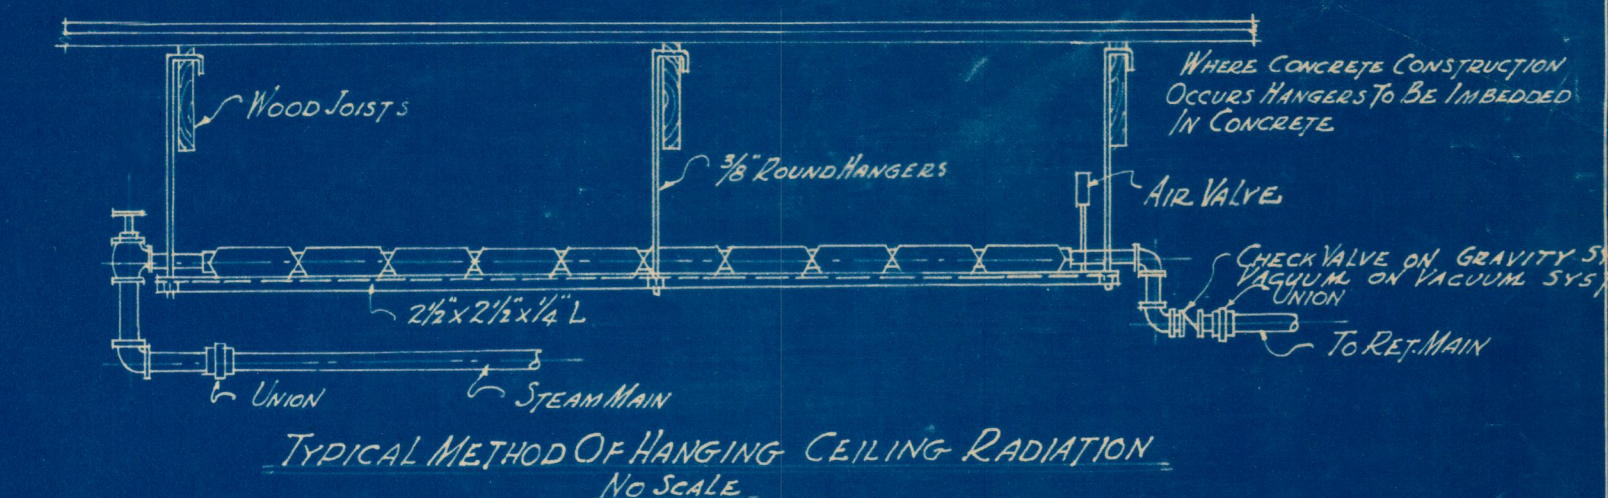
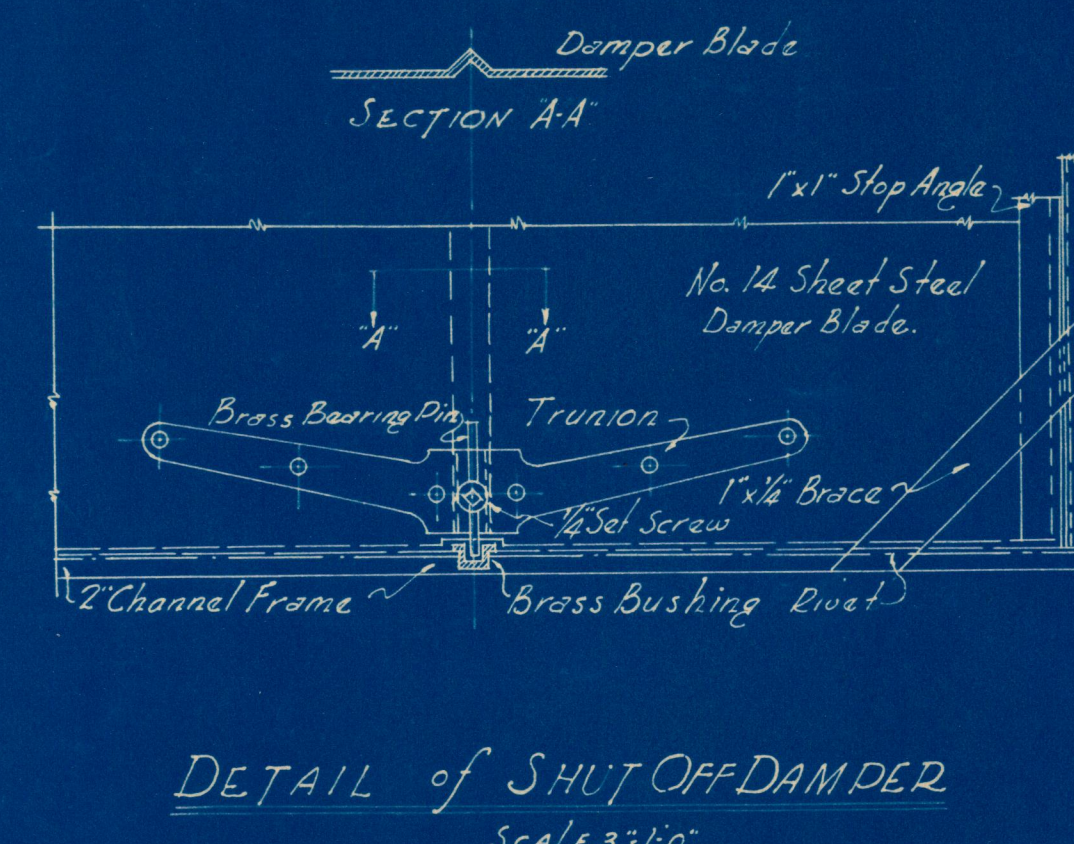
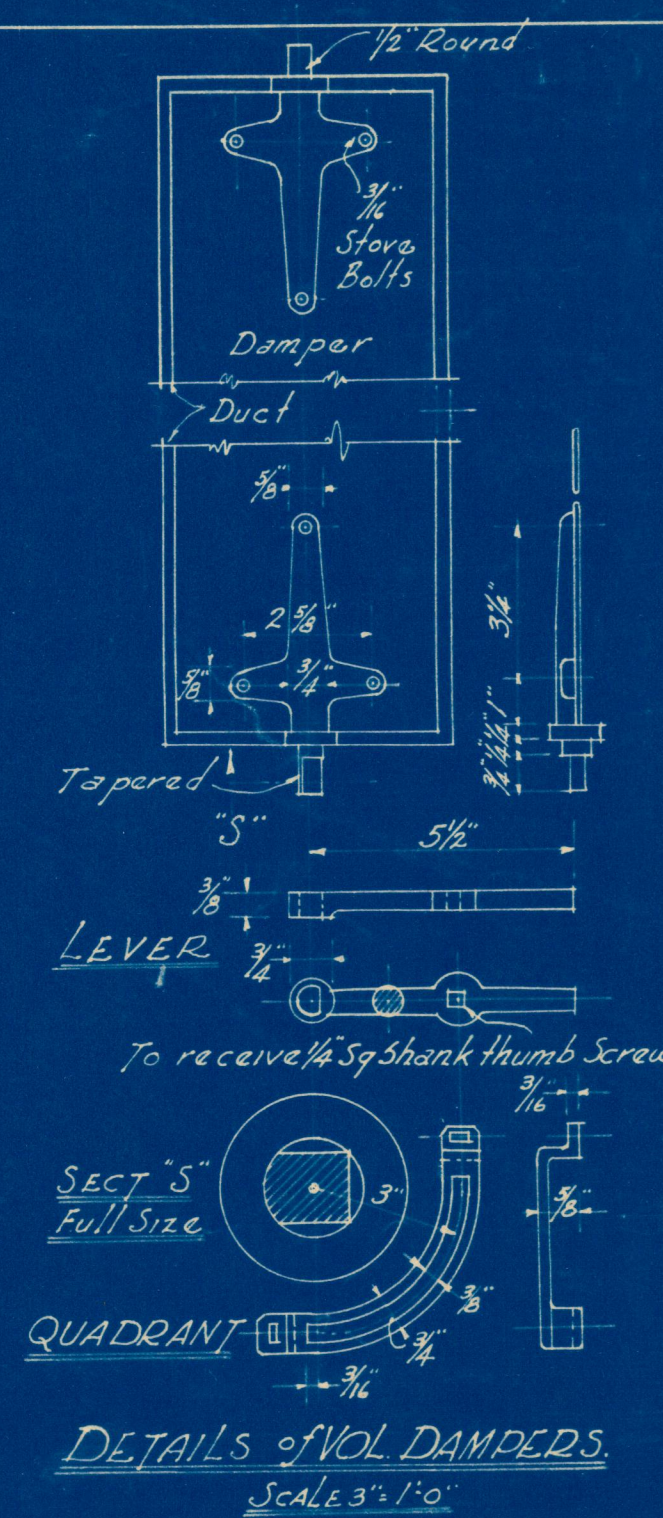
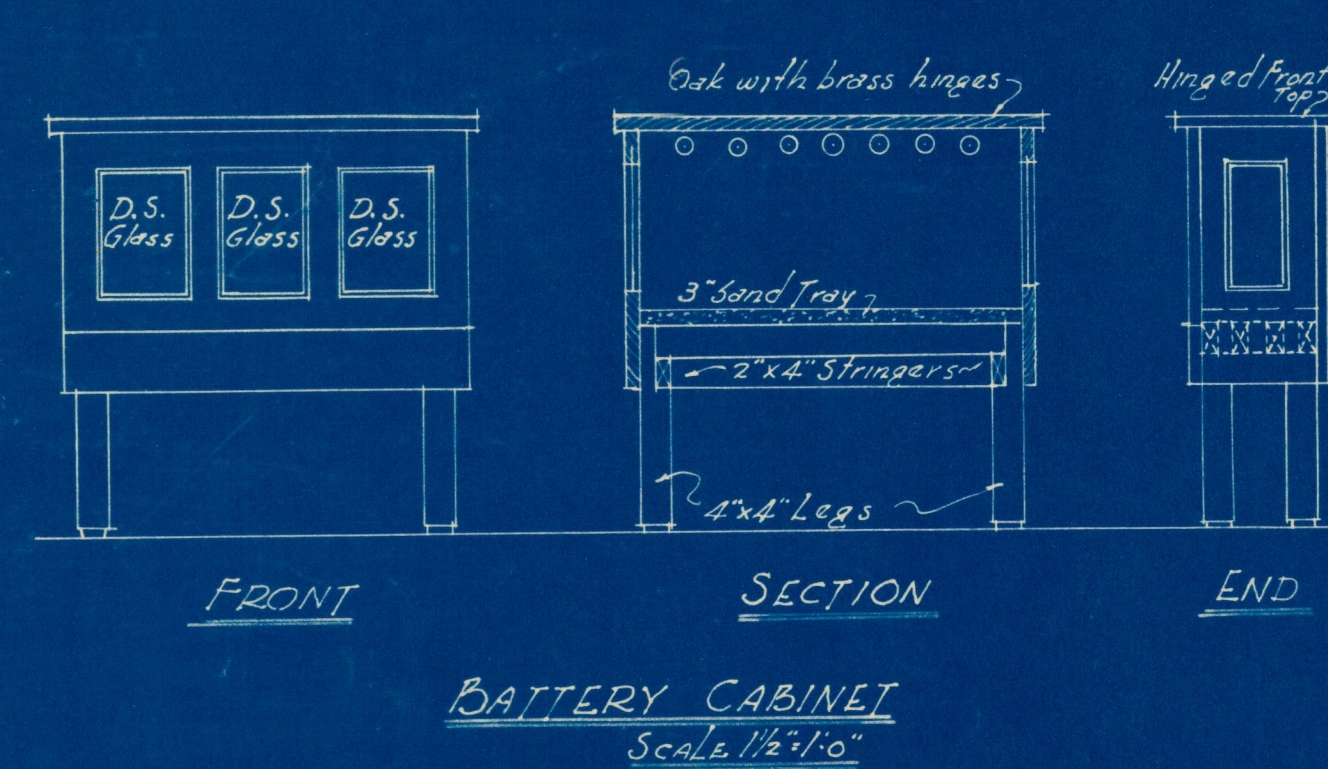
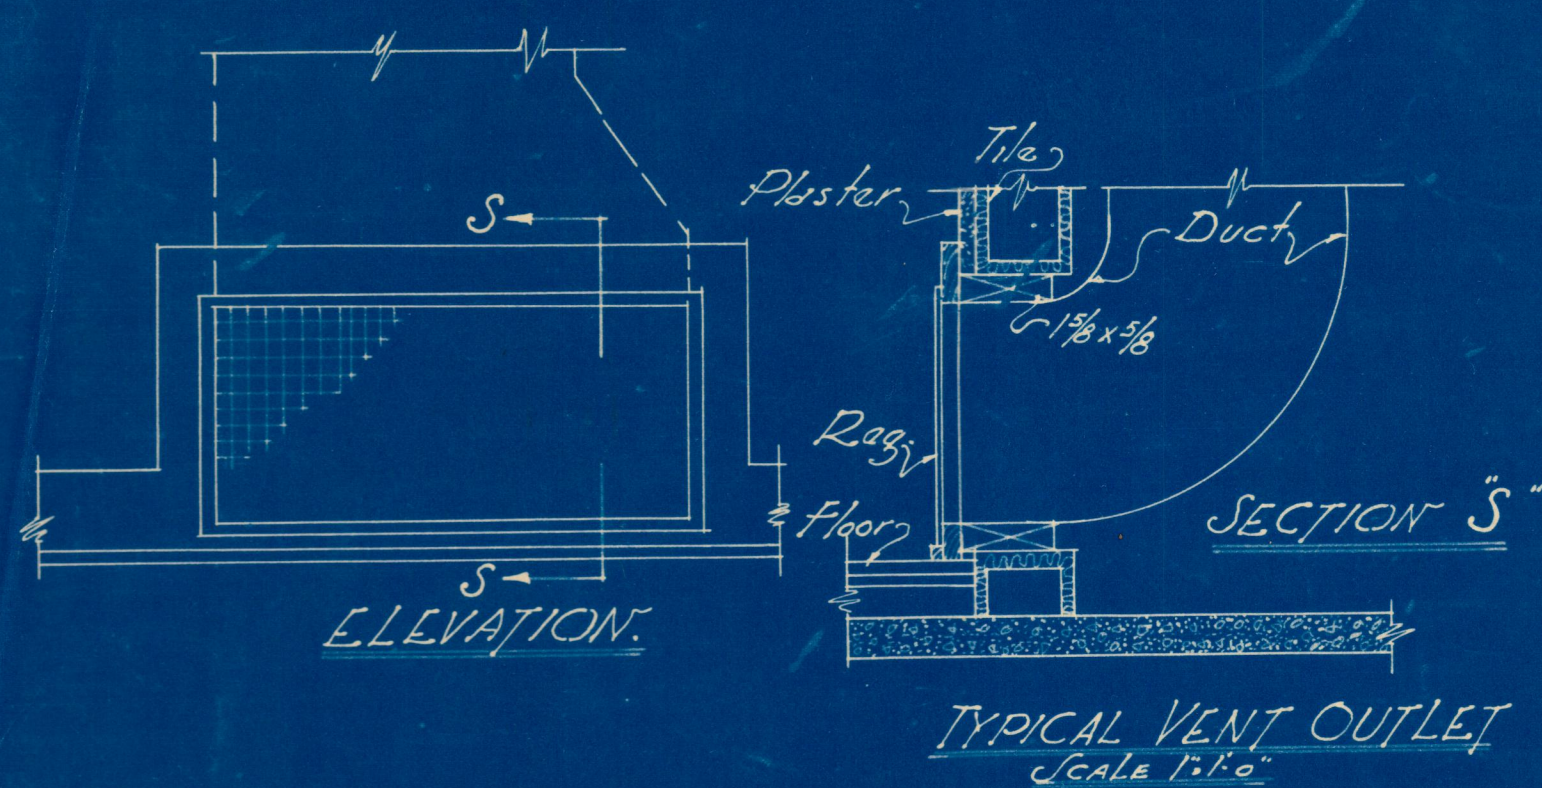
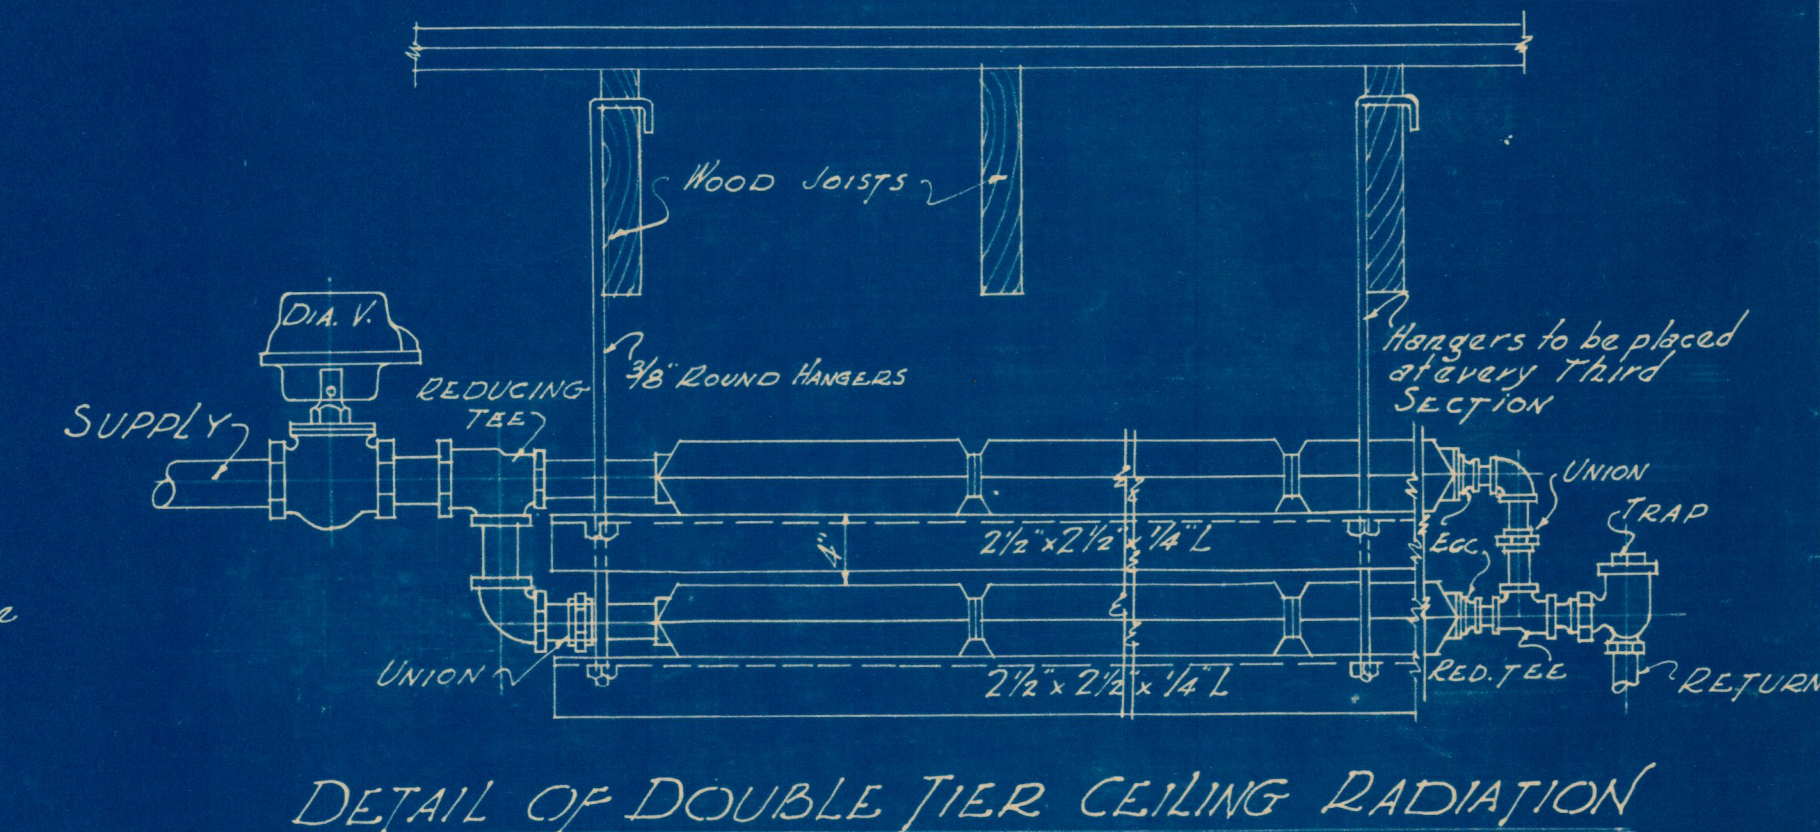
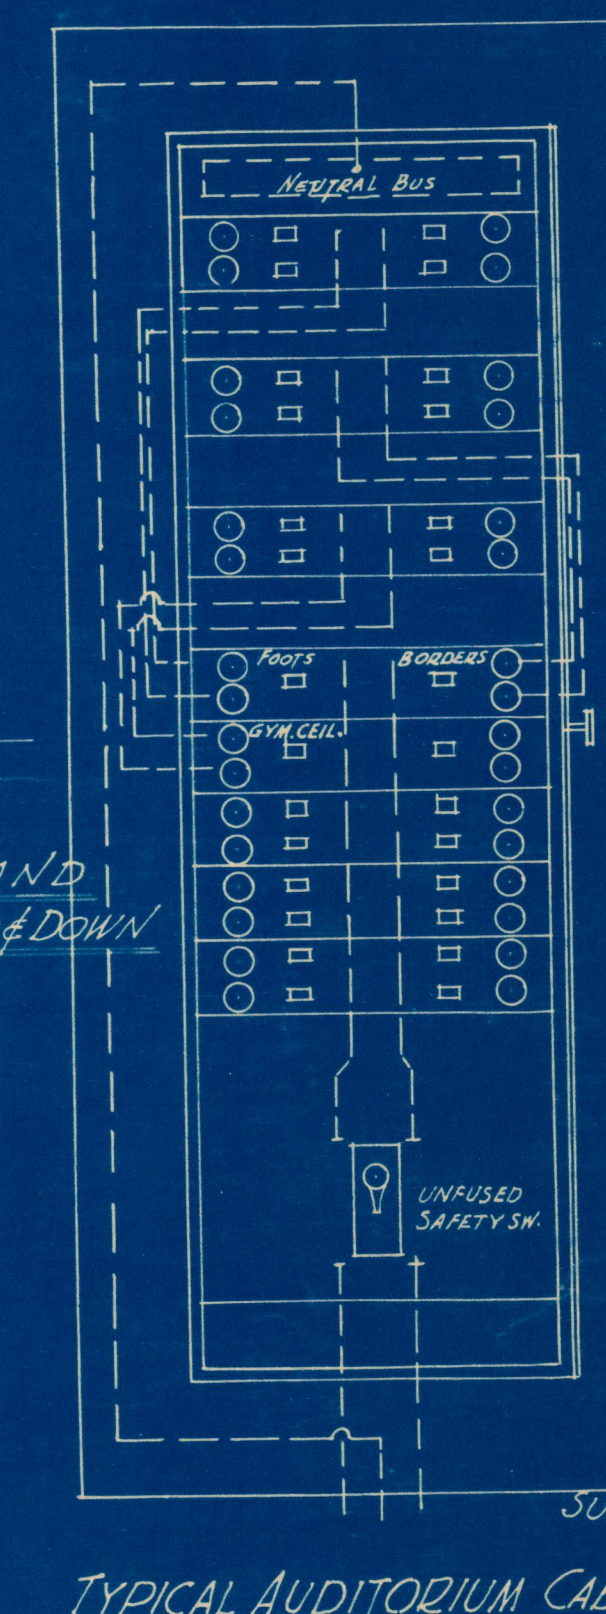
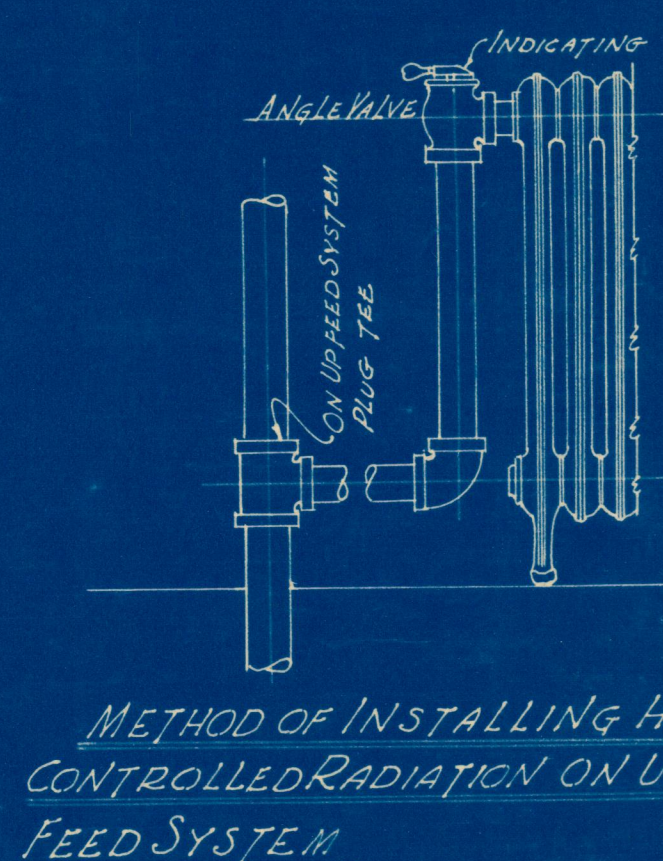
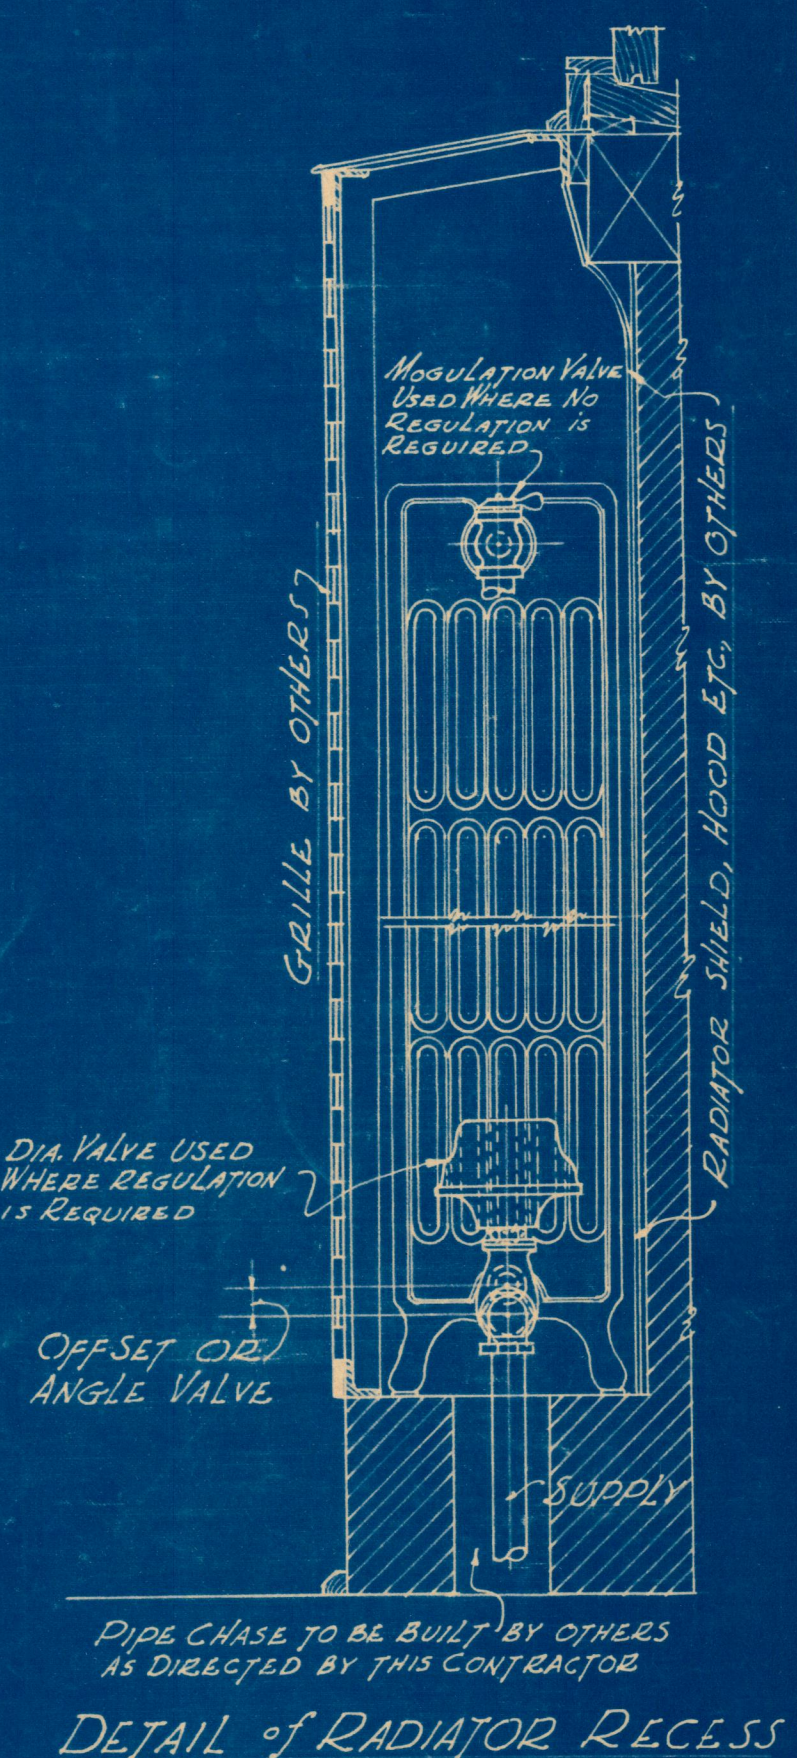
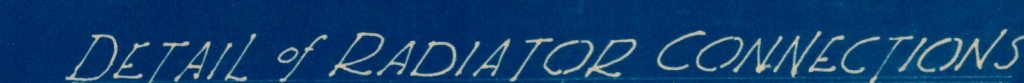
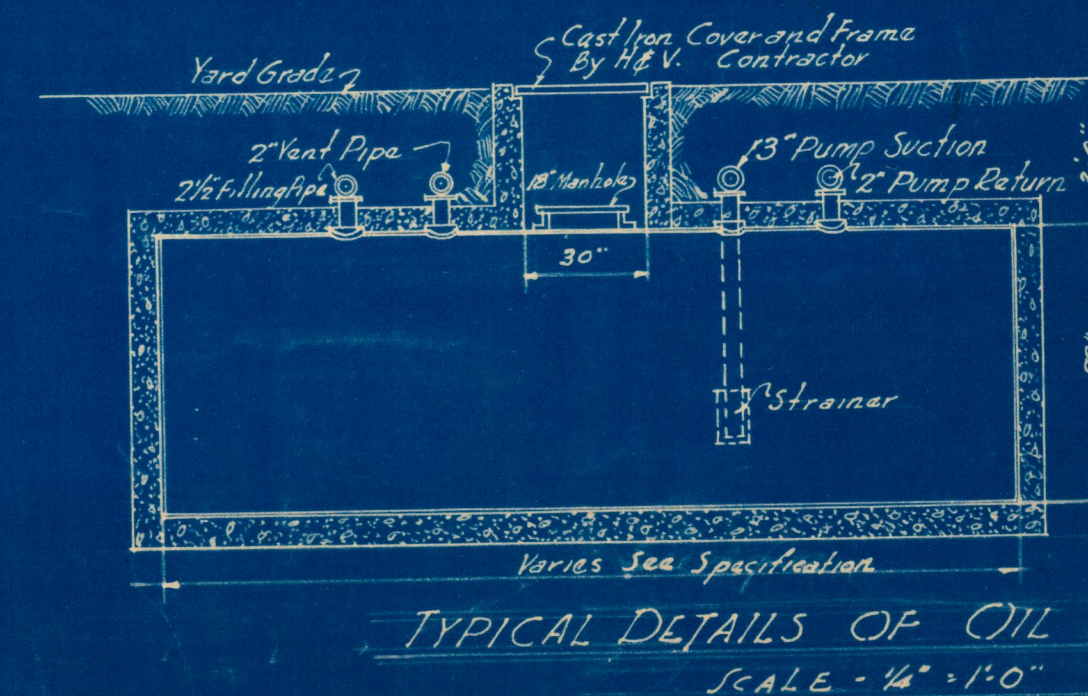
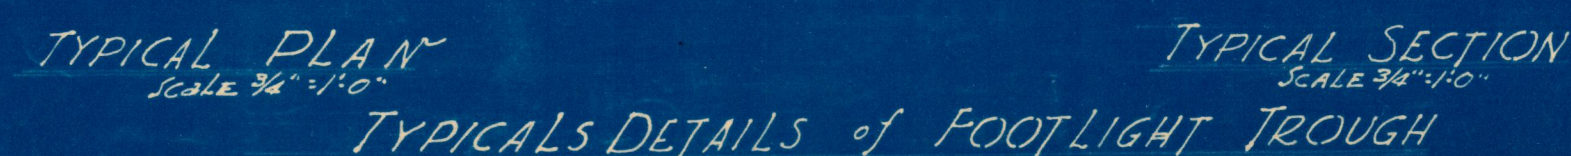
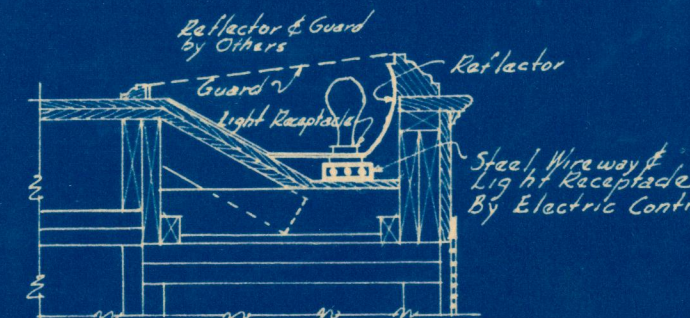
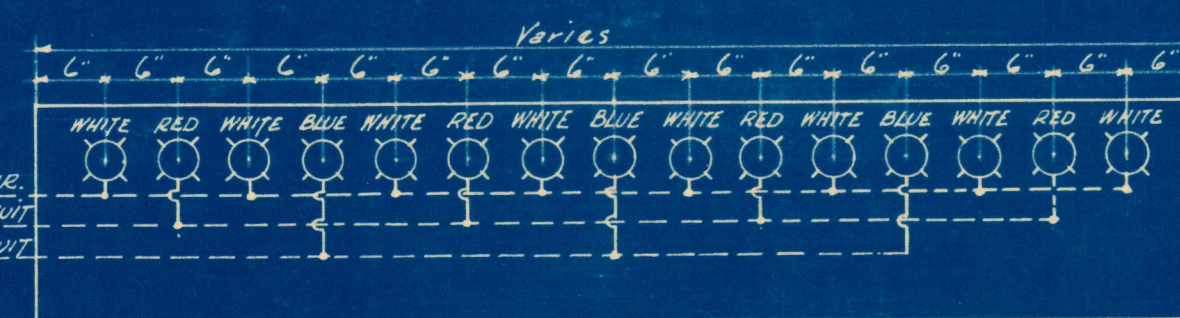
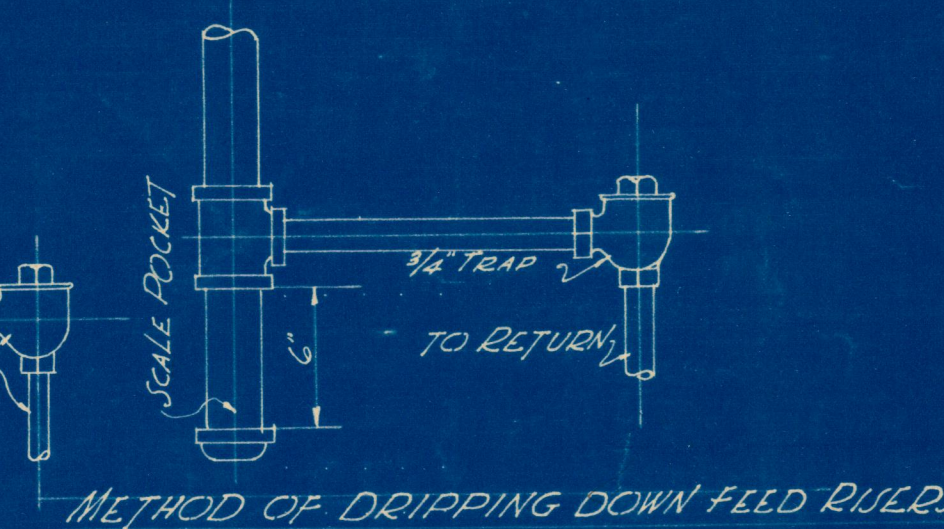


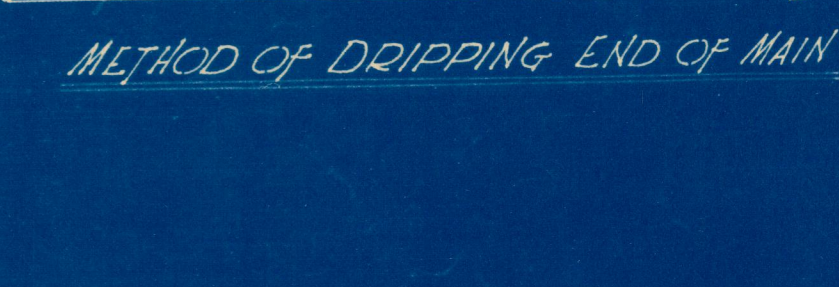

SCHEDULE OF FIXTURE HEIGHTS	
RADIO OUTLET	12" ABOVE FLOOR
CONVENIENCE OUTLET	12" ABOVE FLOOR
LANTERN OUTLET	18" ABOVE FLOOR
YARD GONG	15'0" ABOVE GRADE
EXIT LIGHT OUTLET	OVER DOORS
PROGRAM BELLS	9'6" ABOVE FLOOR
CLOCKS	9'0" ABOVE FLOOR

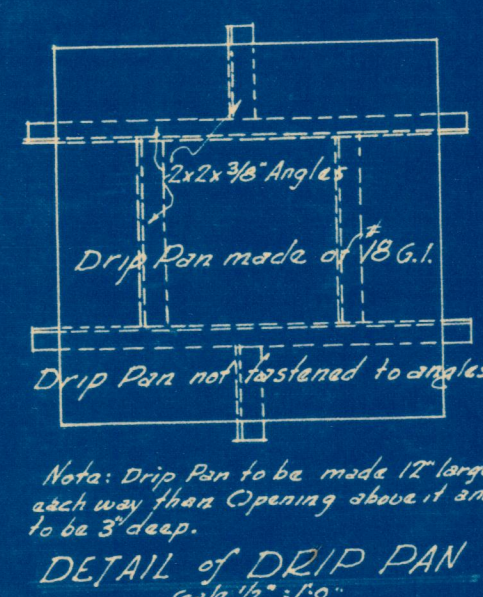

ELECTRICAL SYMBOLS	
⊕	LIGHT OUTLET
⊕	BRACKET LIGHT OUTLET
⊕	CONVENIENCE OUTLET
⊕	IRON OUTLET
⊕	MOTOR OUTLET
⊕	WATERPROOF FLOOR OUTLET
⊕	GONG
⊕	MASTER CLOCK
⊕	SECONDARY CLOCK
⊕	LANTERN OUTLET
⊕	DESK TYPE CITY PHONE
⊕	SINGLE POLE SWITCH
⊕	THREE WAY SWITCHES
⊕	PUSH BUTTON FOR DOOR BELL
⊕	DOOR BELL
⊕	TEA BELL
⊕	RADIO RECEPTACLE
⊕	EXIT OUTLET

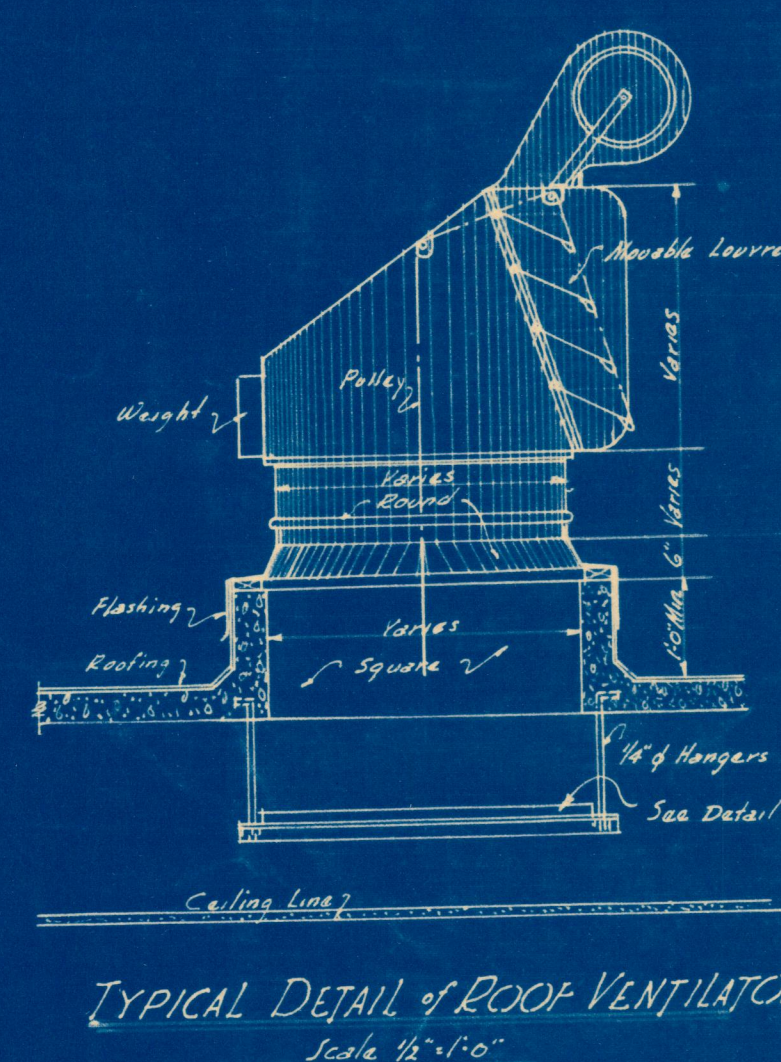

STOCK SHEET
REFERS TO ALL SCHOOLS

MATERIAL	ADDITIONS AND ALTERATIONS TO THE VARIOUS SCHOOLS	SHEET NO.
BRICK		
STONE		
CONC.		
TILE		
WOOD		
M. L. & P.		

Wm. B. Ittner, Inc.
Architects