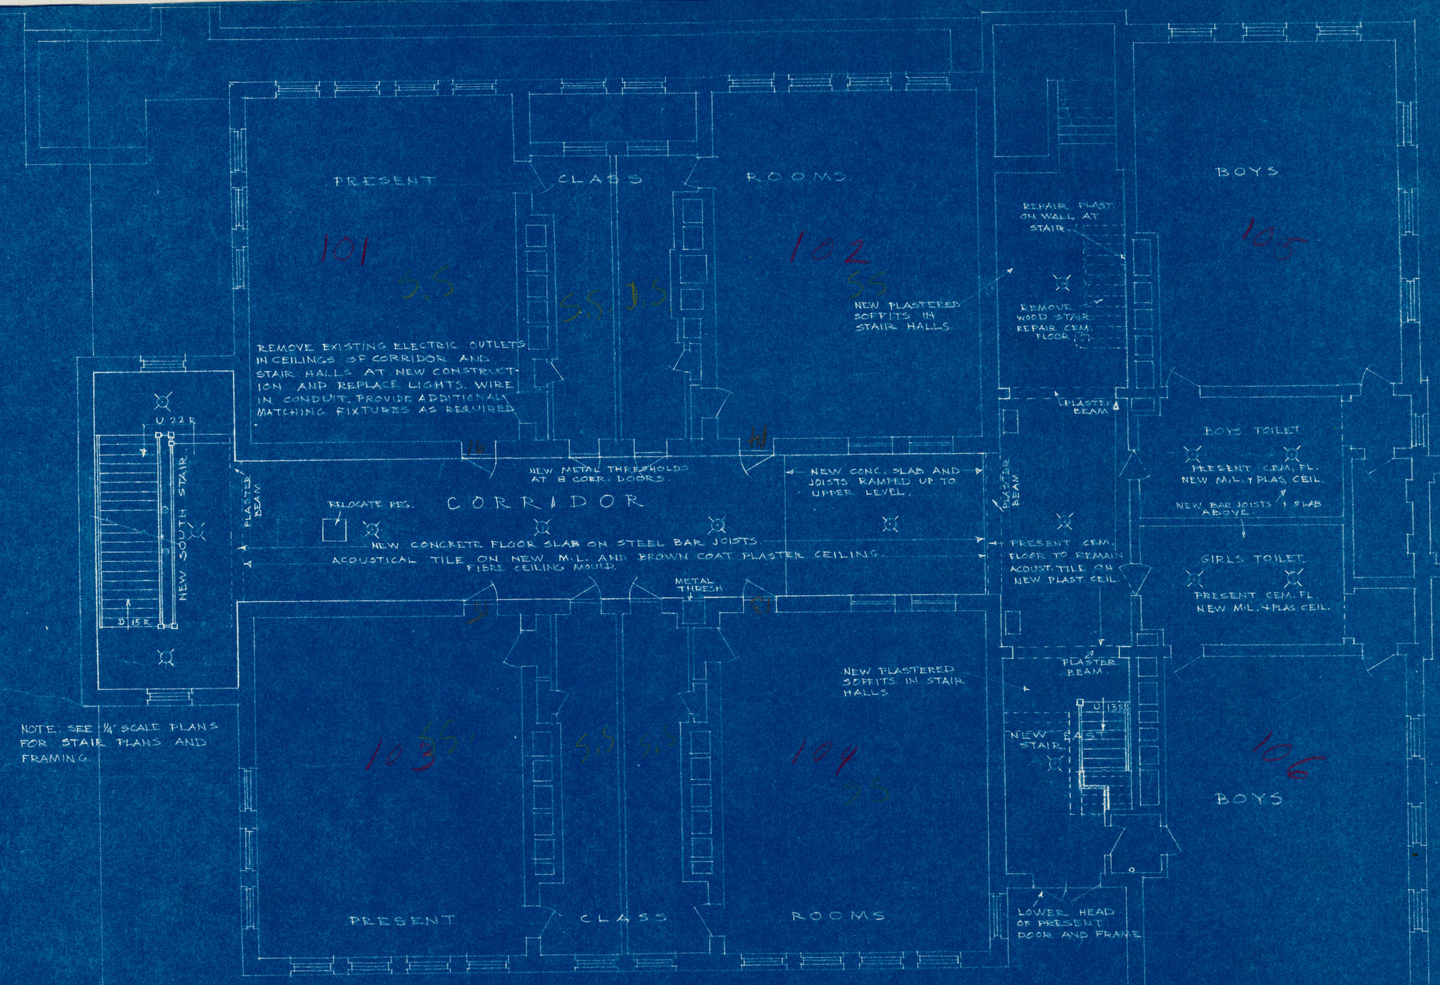

PLAN OF BASEMENT
SCALE 1/8" = 1'-0"

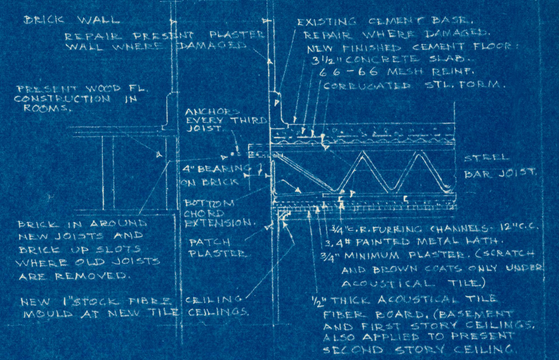

TYPICAL CORRIDOR CONSTRUCTION
SCALE 3/4" = 1'-0"

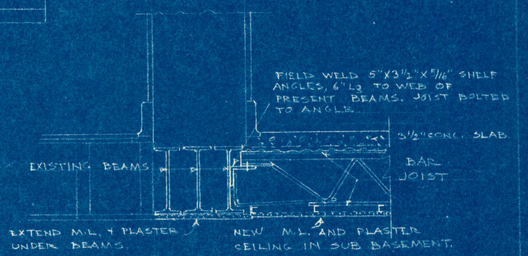

DETAIL - JOIST BEARING ON PRESENT STEEL BEAMS.
SCALE - 3/4" = 1'-0"

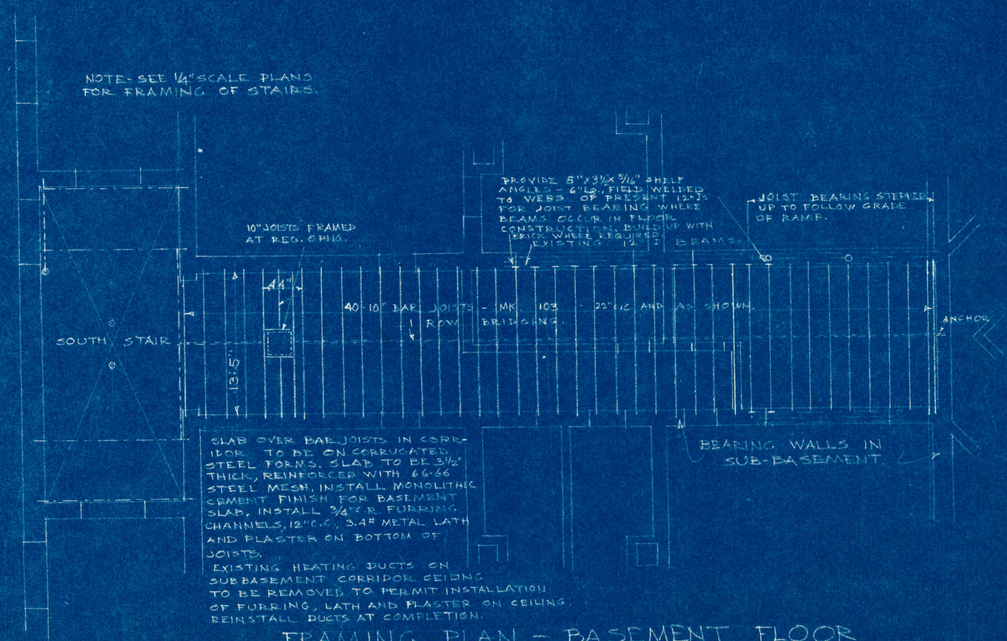

FRAMING PLAN - BASEMENT FLOOR
SCALE 1/8" = 1'-0"

PLAN - BASEMENT CORRIDOR FRAMING.

ALTERATIONS
HUMBOLDT SCHOOL
SECOND AND CHERRY ST. ST. JOSEPH, MO.

DATE		SHEET
MARCH 9, 1953	ECKEL AND ALDRICH, ARCHITECTS ST. JOSEPH MISSOURI. WM. B. ITTNER, INC. CONSULTING ARCHITECTS ST. LOUIS, MISSOURI.	2

2007.33.2003 E