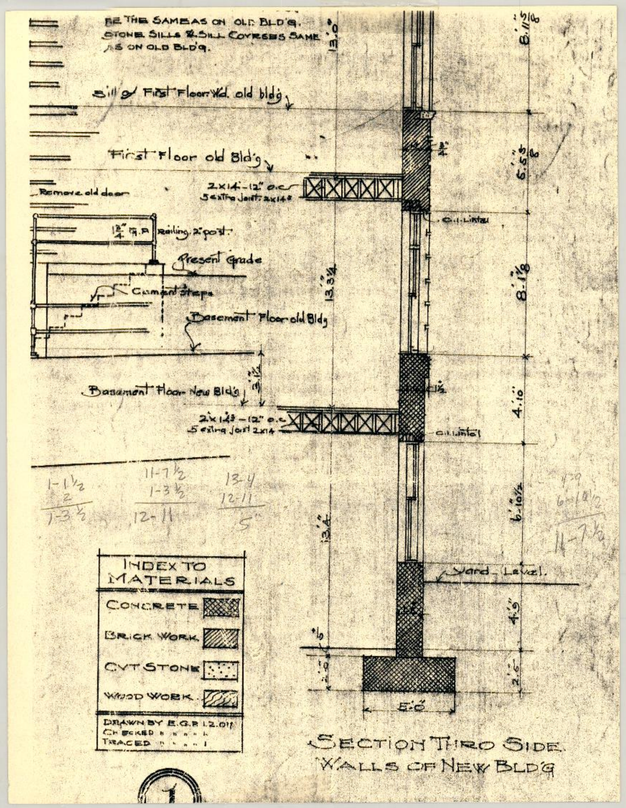

SECTION THRO SIDE WALLS OF NEW BLDG

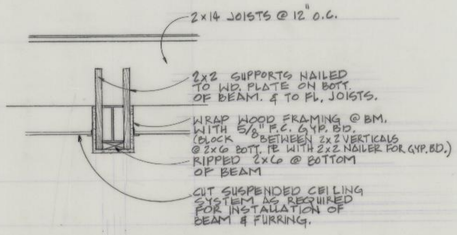

DETAIL SECTION THROUGH BEAM
3/4" = 1'-0"

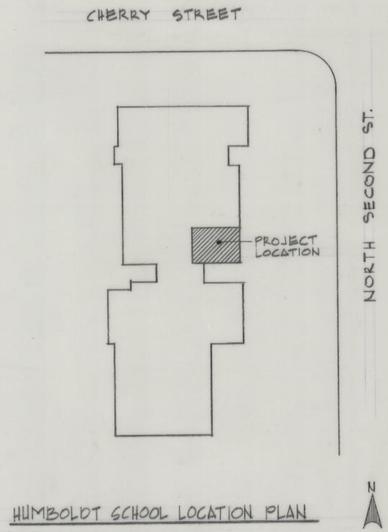

HUMBOLDT SCHOOL LOCATION PLAN

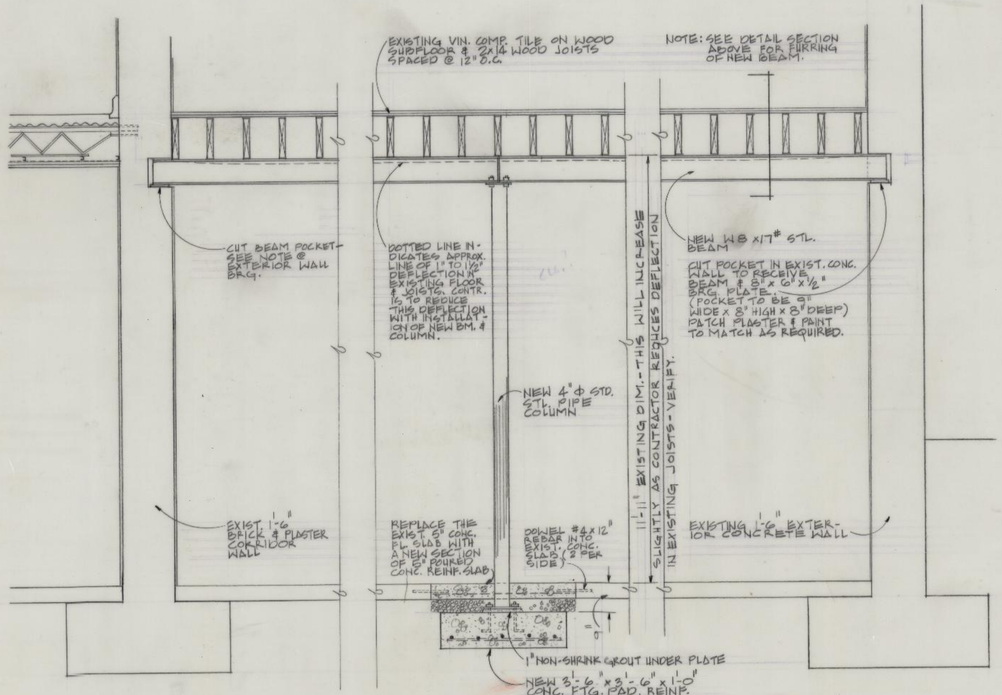

CROSS-SECTION "A-A"
1/2" = 1'-0"

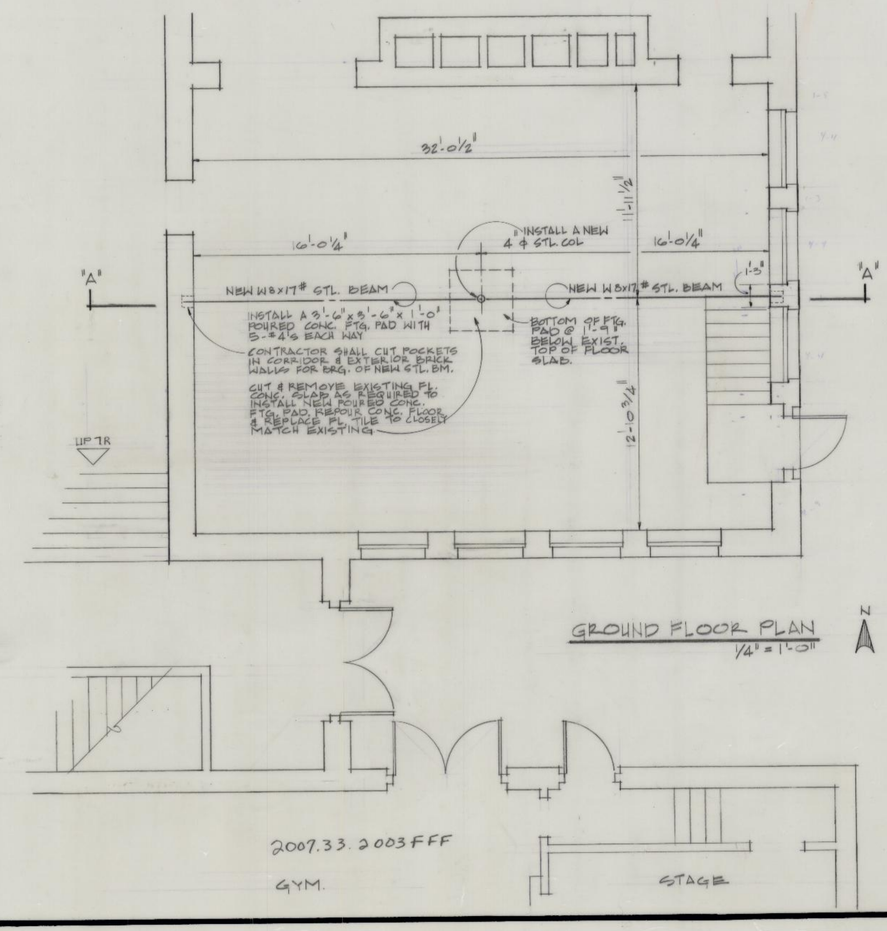

GROUND FLOOR PLAN
1/4" = 1'-0"

Brunner & Brunner architects & engineers, inc.

ST. JOSEPH, MISSOURI 64501 (816) 279-0809

ALTERATIONS TO R.M. #15
HUMBOLDT SCHOOL 1604 N. SECOND ST. JOSEPH, MO.
FOR
ST. JOSEPH SCHOOL DISTRICT

STATE OF MISSOURI WILLIAM A. WEIDMEYER NUMBER E-9-95 REGISTERED PROFESSIONAL ENGINEER

JOB NUMBER
DATE AUG. 6, '07
DRAWN BY FUSTON
CHECKED BY W.A.B.
REVISIONS

SHEET NUMBER 1
TOTAL SHEETS 1