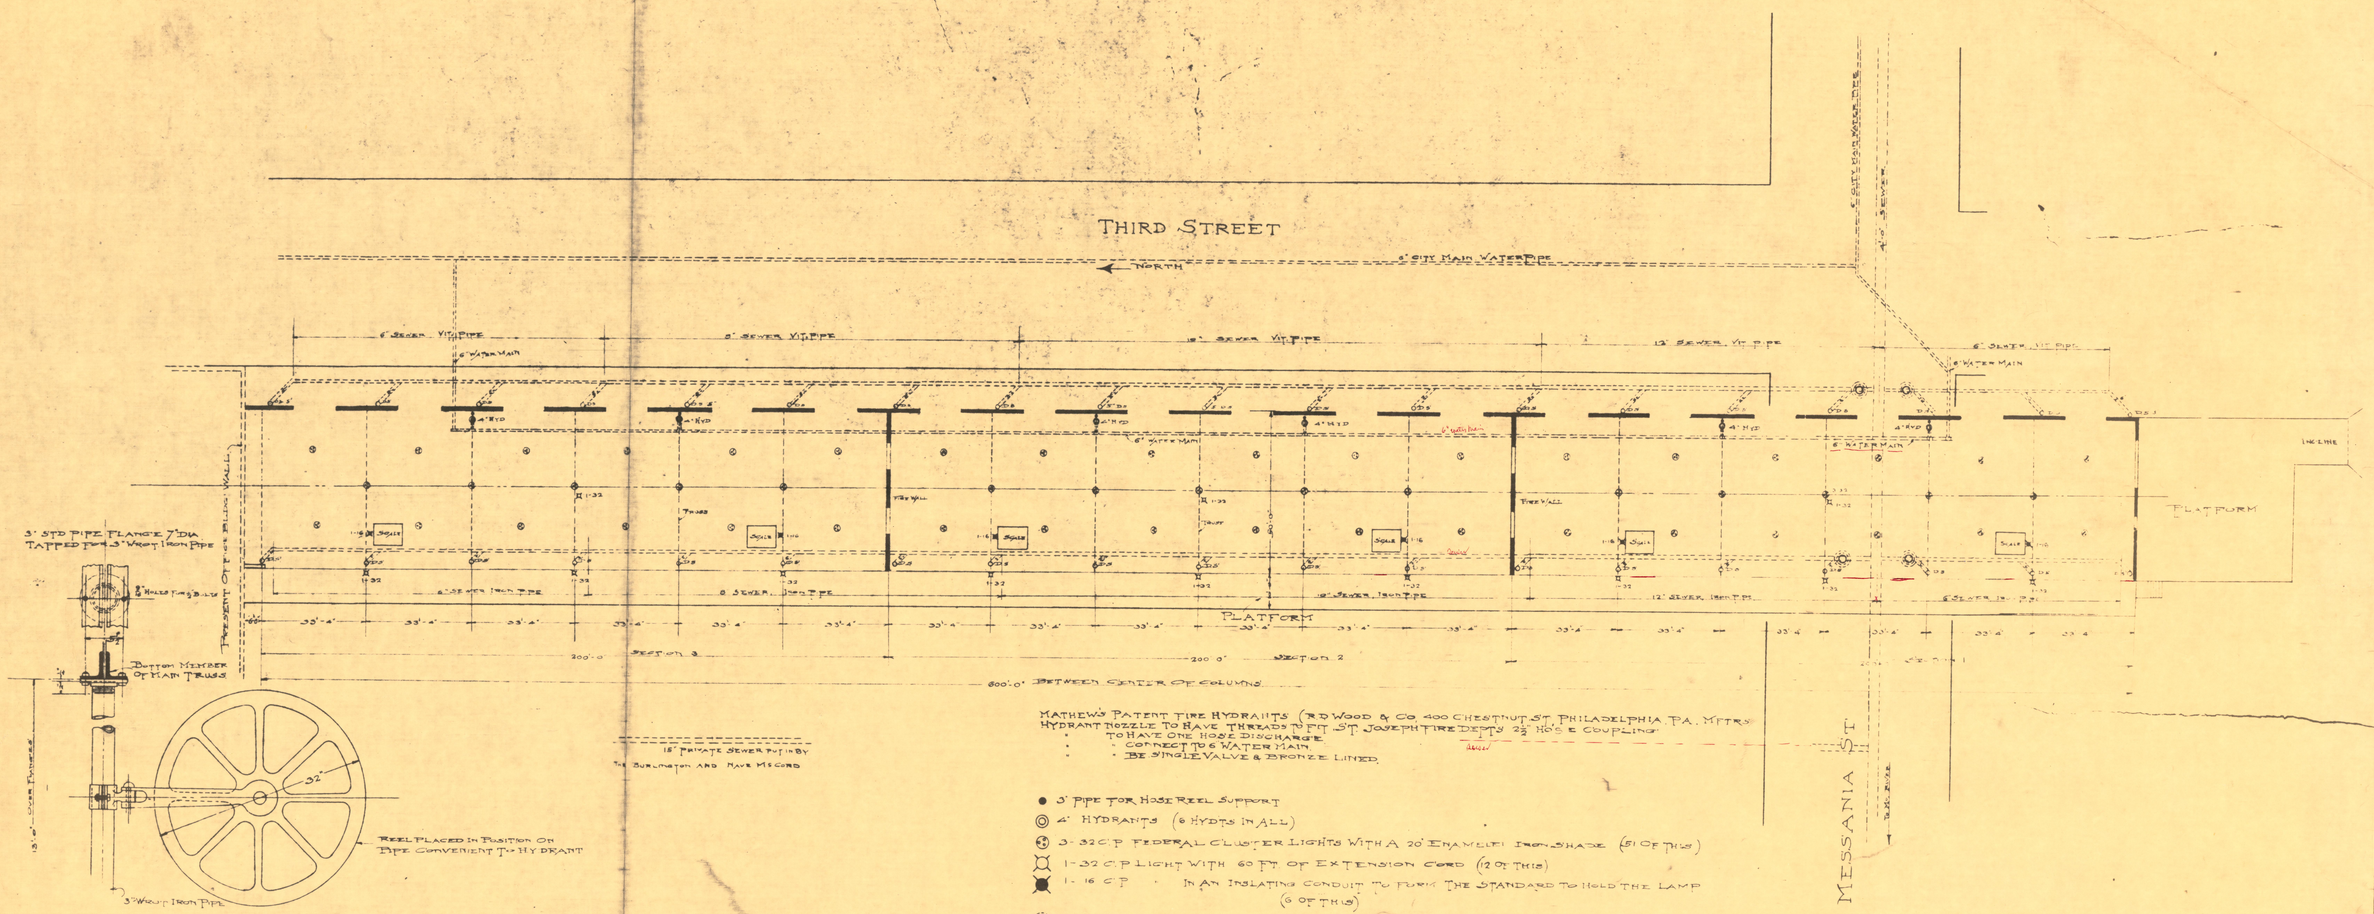

C. B. & Q. R. R
St Joseph Division
SEWER & WATER SUPPLY PLAN
For
In Bound Freight House
At
St Joseph, Mo
Scale 6" = 1 ft — June 8th 1911
DRAWING No. 28854 DRAWER 43
APPROVED _____ AGENT
Chicago Ill.

2007.33.4140A