




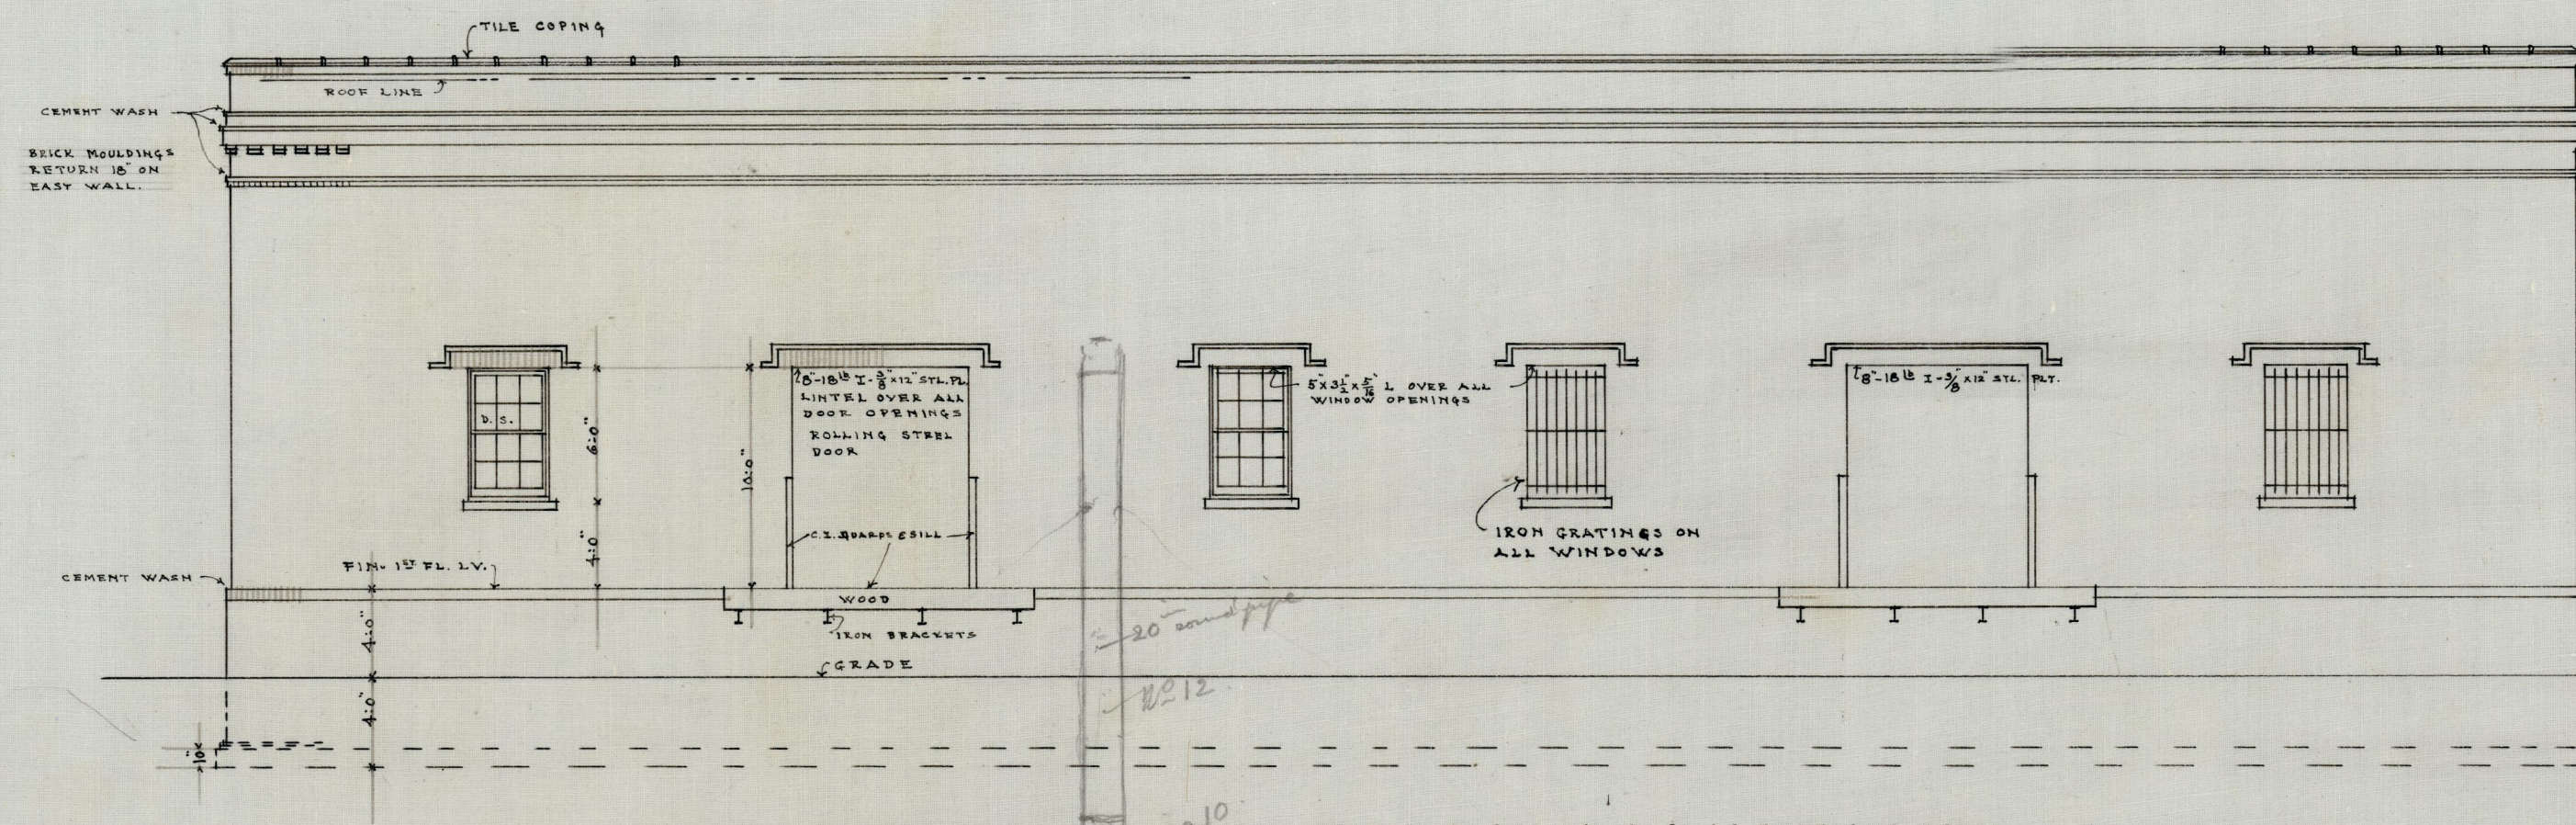


MESSANIE STREET ELEVATION
SCALE $\frac{1}{8}$ = ONE FOOT

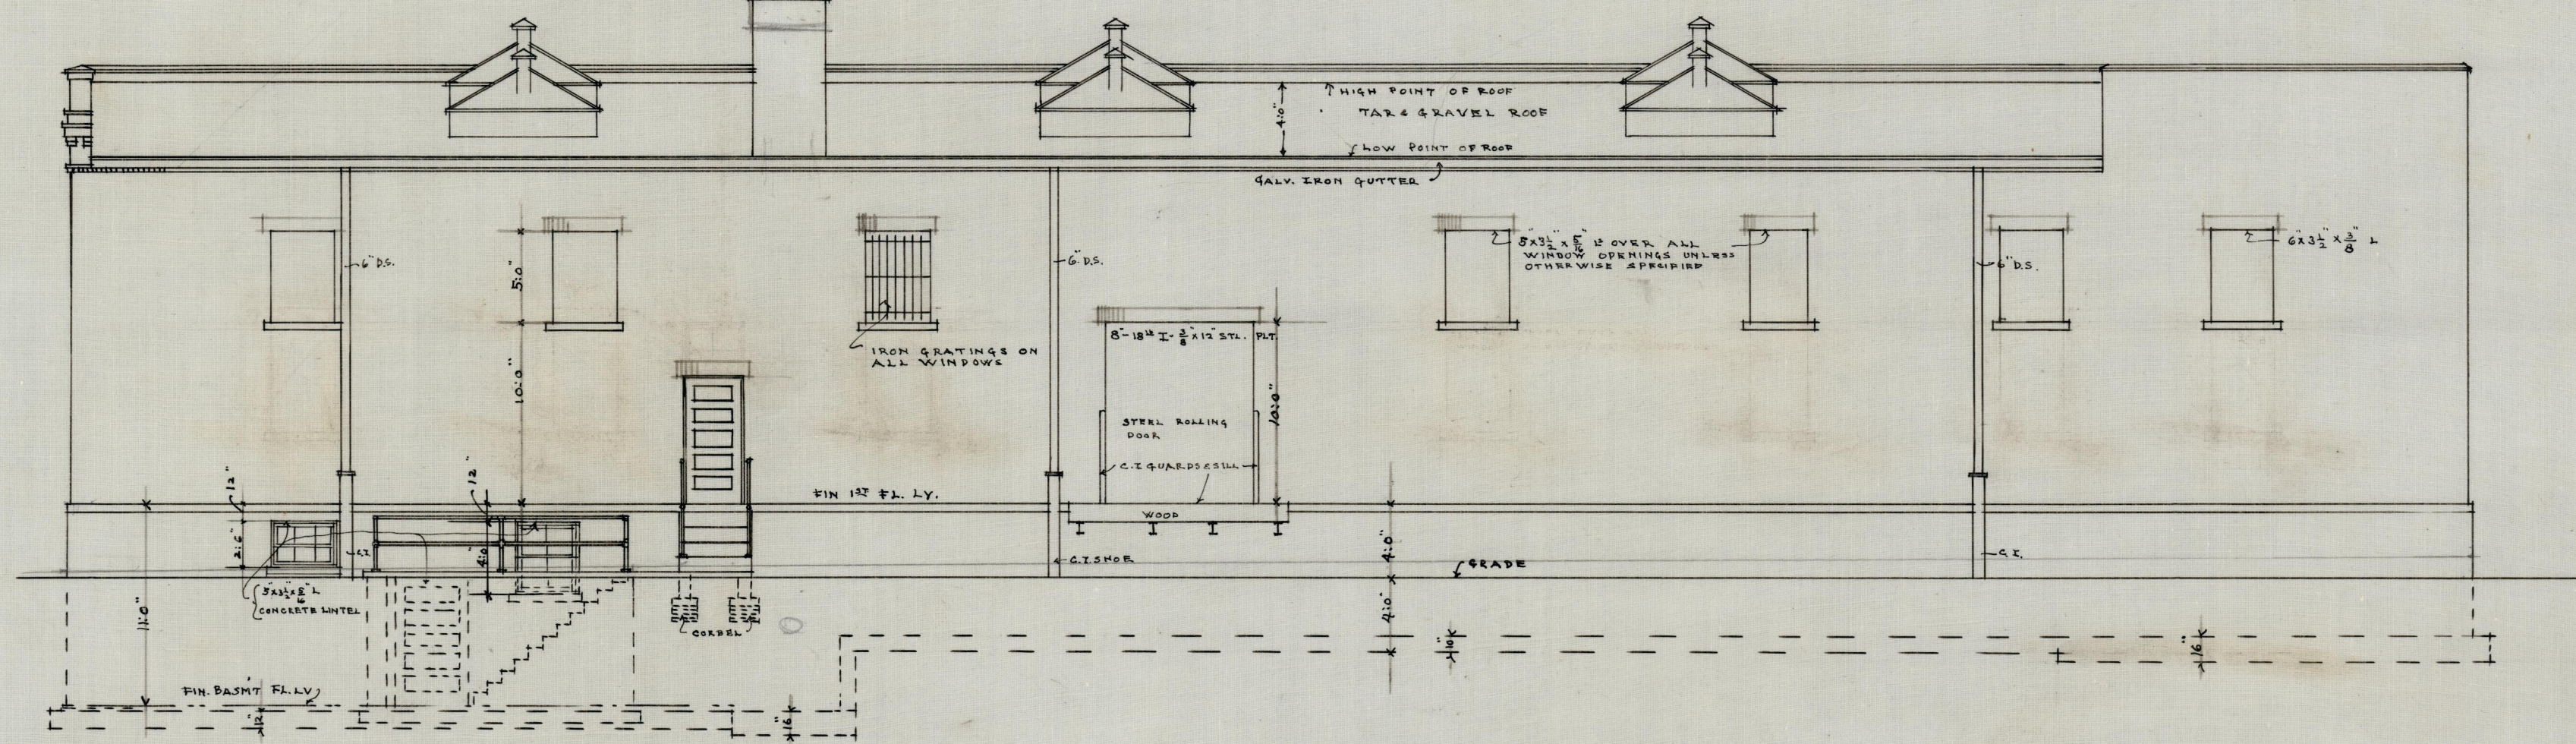

ALLEY ELEVATION
SCALE $\frac{1}{8}$ = ONE FOOT

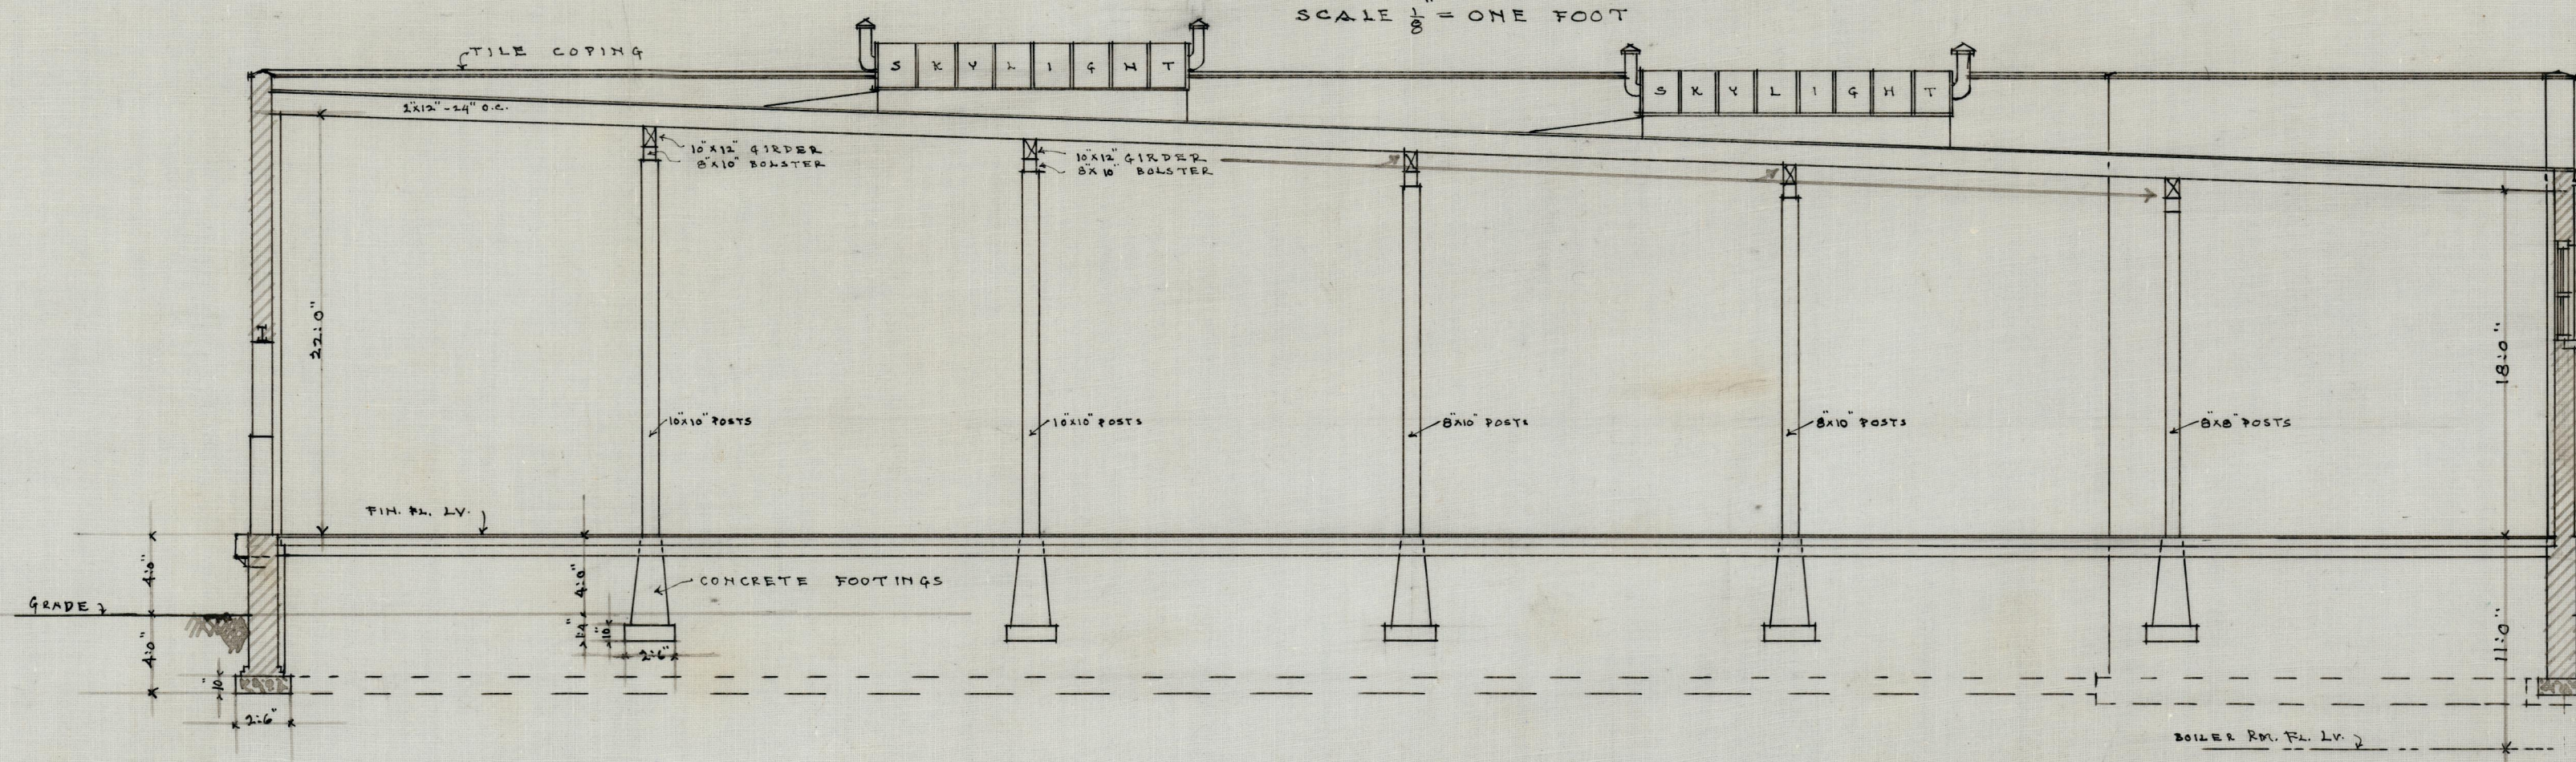

SECTION
SCALE $\frac{1}{8}$ = 1 FOOT

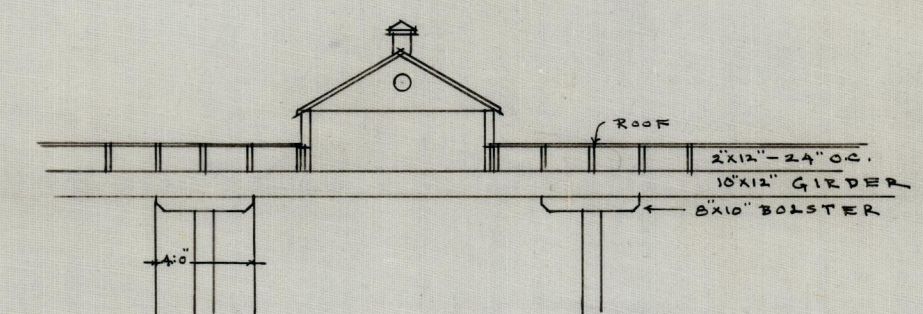

SECTION

WAREHOUSE
THIRD AND MESSANIE STREETS - ST. JOSEPH -
FOR THE
CHICAGO-BURLINGTON AND QUINCY RAILWAY CO.
ECKEL & ALDRICH ARCHITECTS
CORBY-FORSEE BUILDING - ST. JOSEPH - MO.
MARCH - 27 - 1913