Elevated

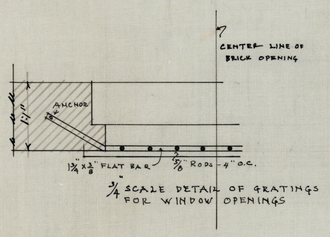

¾" SCALE DETAIL OF GRATINGS FOR WINDOW OPENINGS

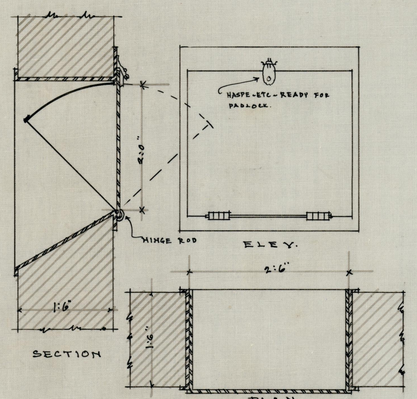

¾" SCALE DETAIL OF COAL CHUTE - ½" METAL.

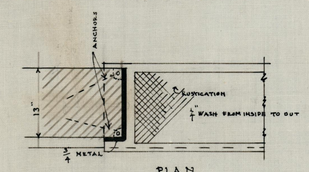

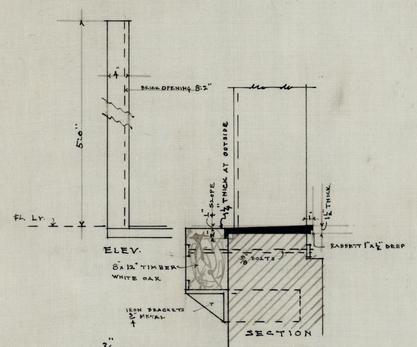

¾" DETAIL OF CAST IRON SILL - JAMB GUARDS - ETC.

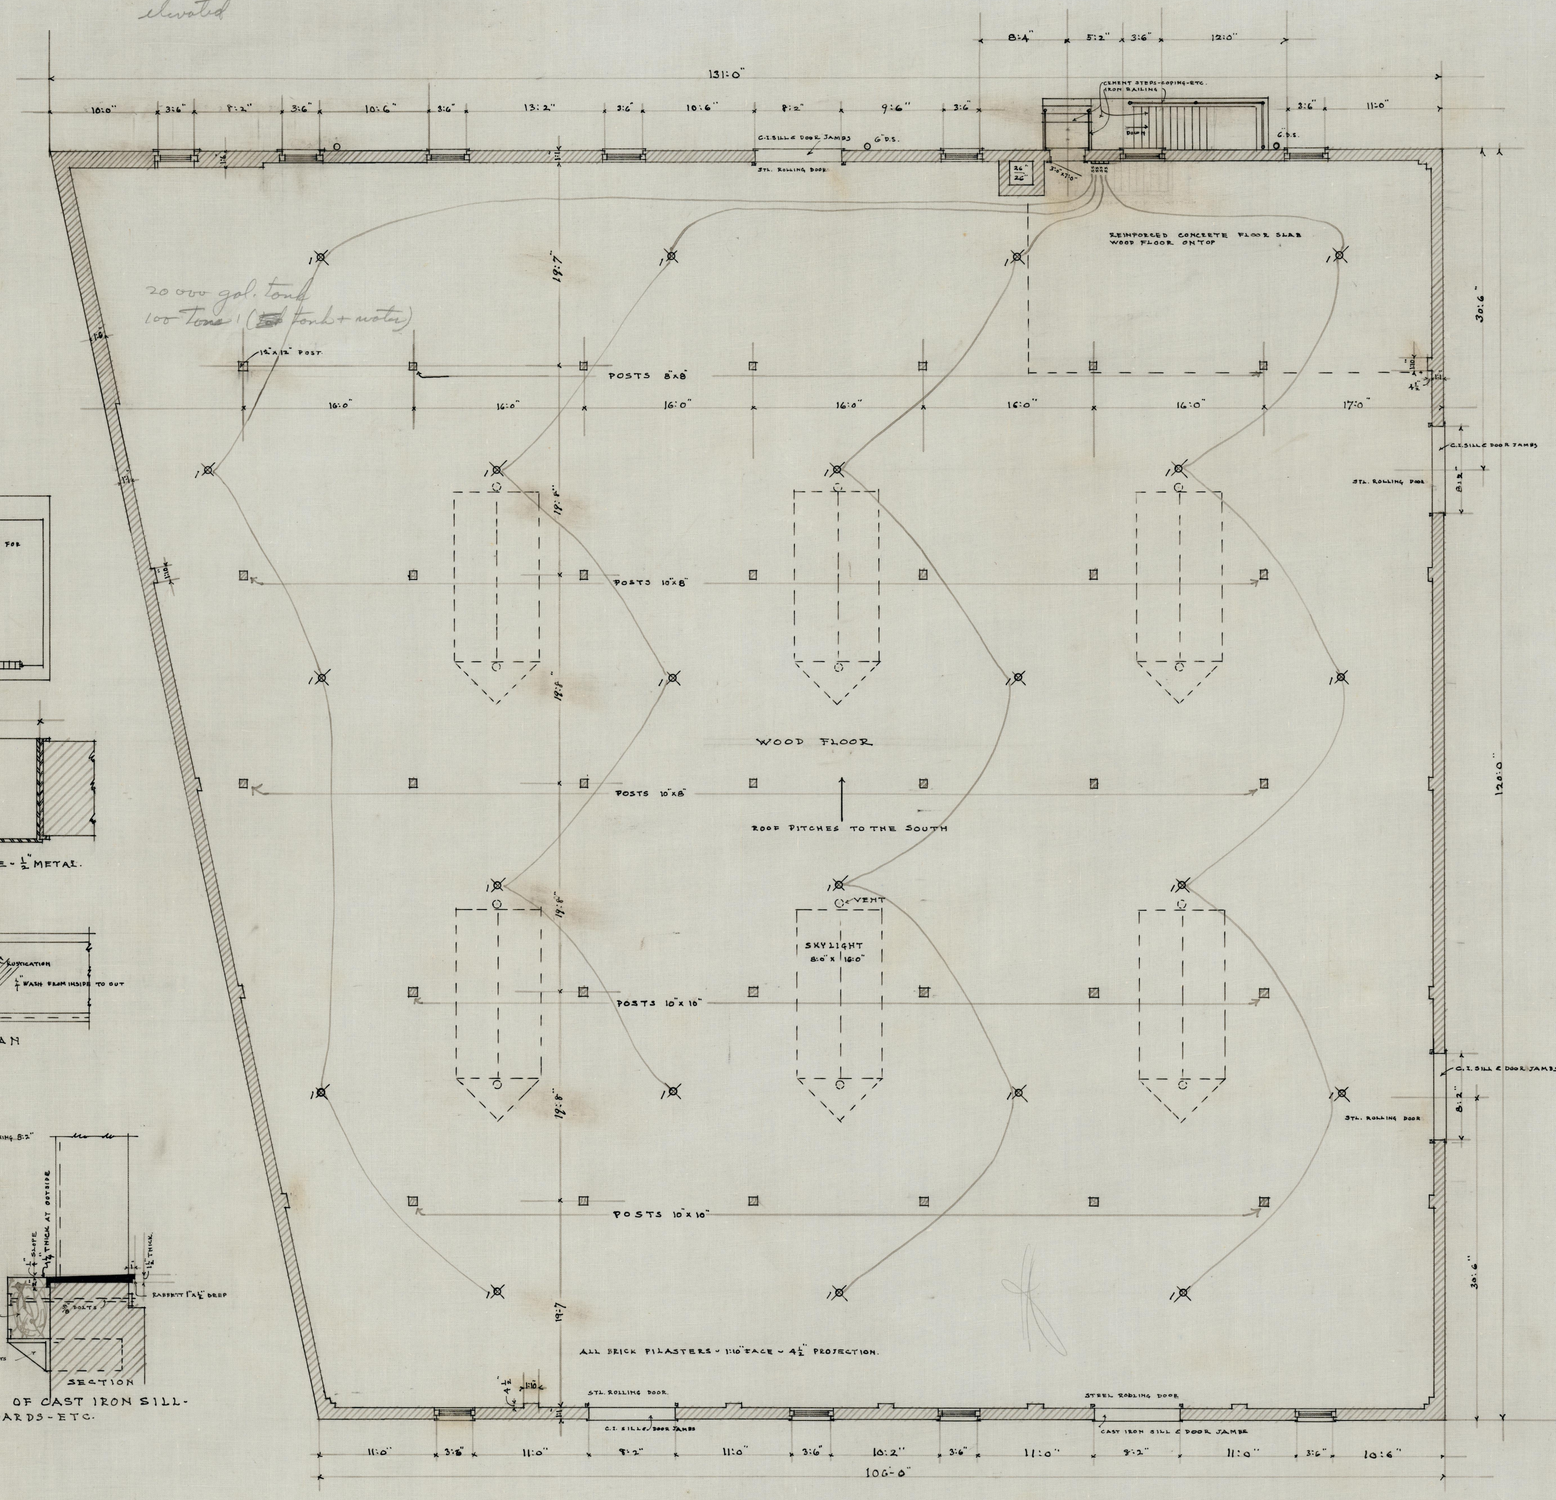

FIRST FLOOR PLAN
SCALE ⅛" = ONE FOOT

WAREHOUSE

THIRD AND MESSANIE STREETS - ST. JOSEPH - MISSOURI
FOR THE
CHICAGO - BURLINGTON AND QUINCY - RAILWAY - CO.
ECKEL & ALDRICH - ARCHITECTS
CORBY-FORSEE BUILDING - ST. JOSEPH - MO.
MARCH - 28 - 1913

2007.33.4140E