
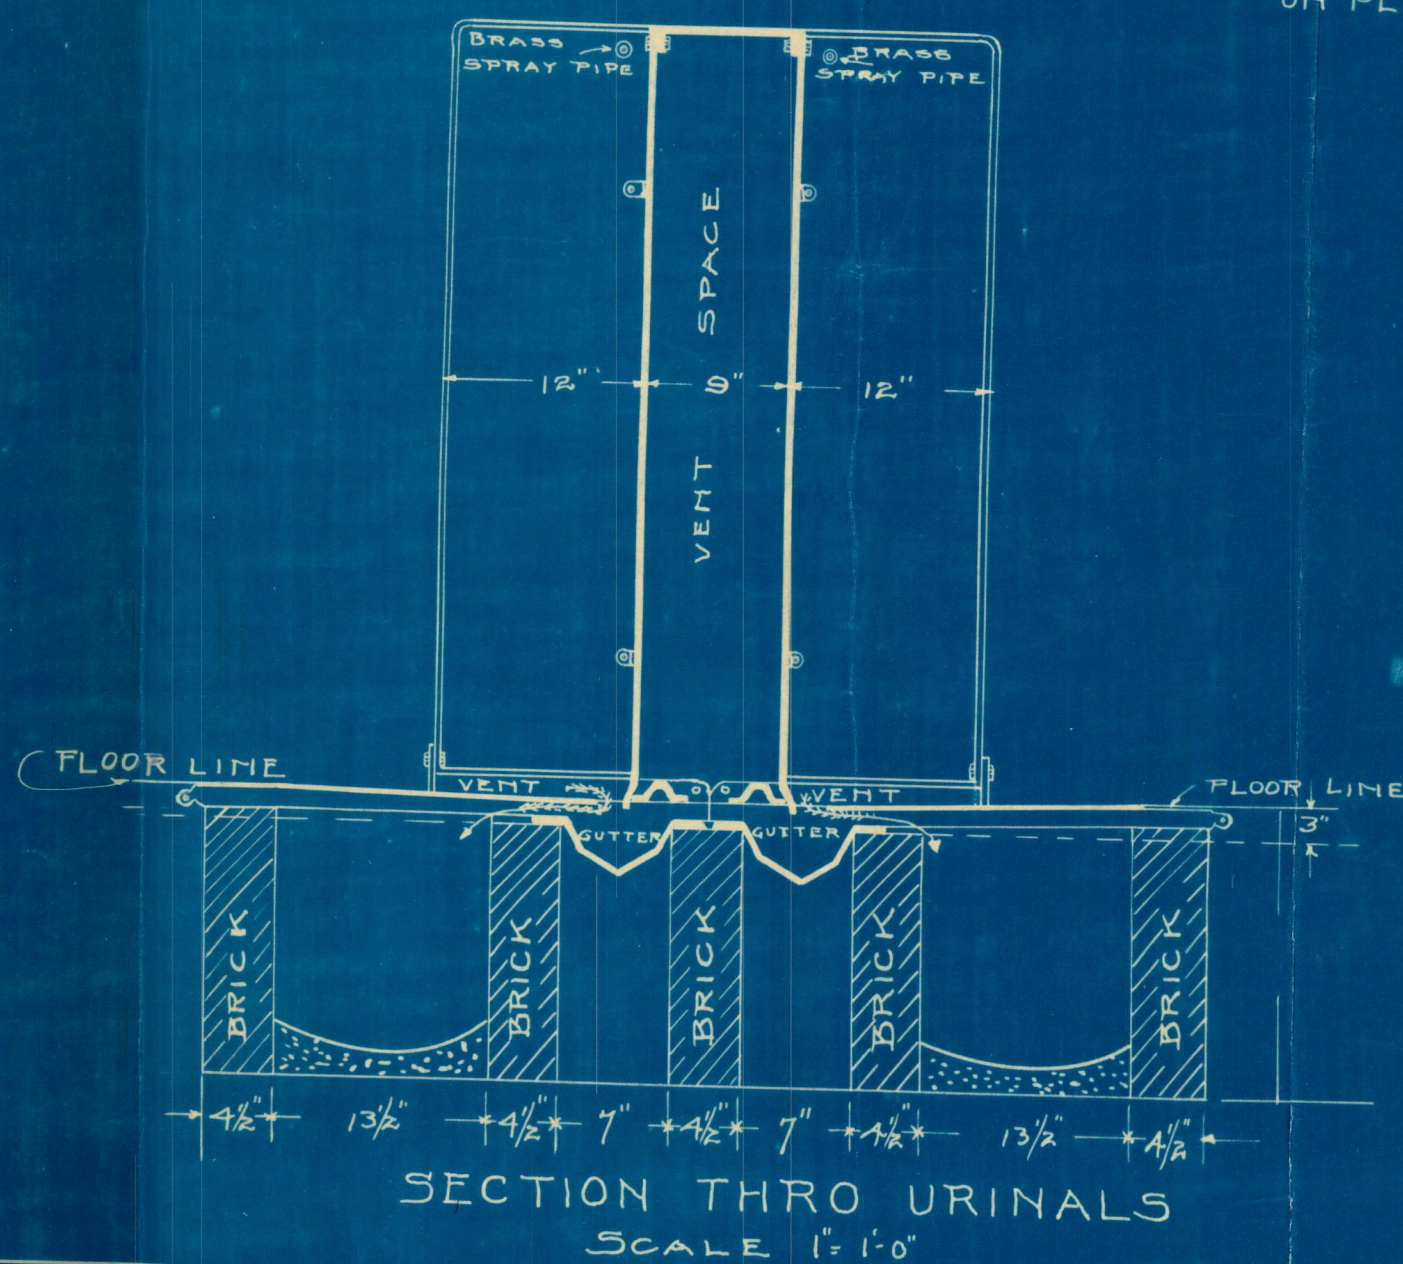
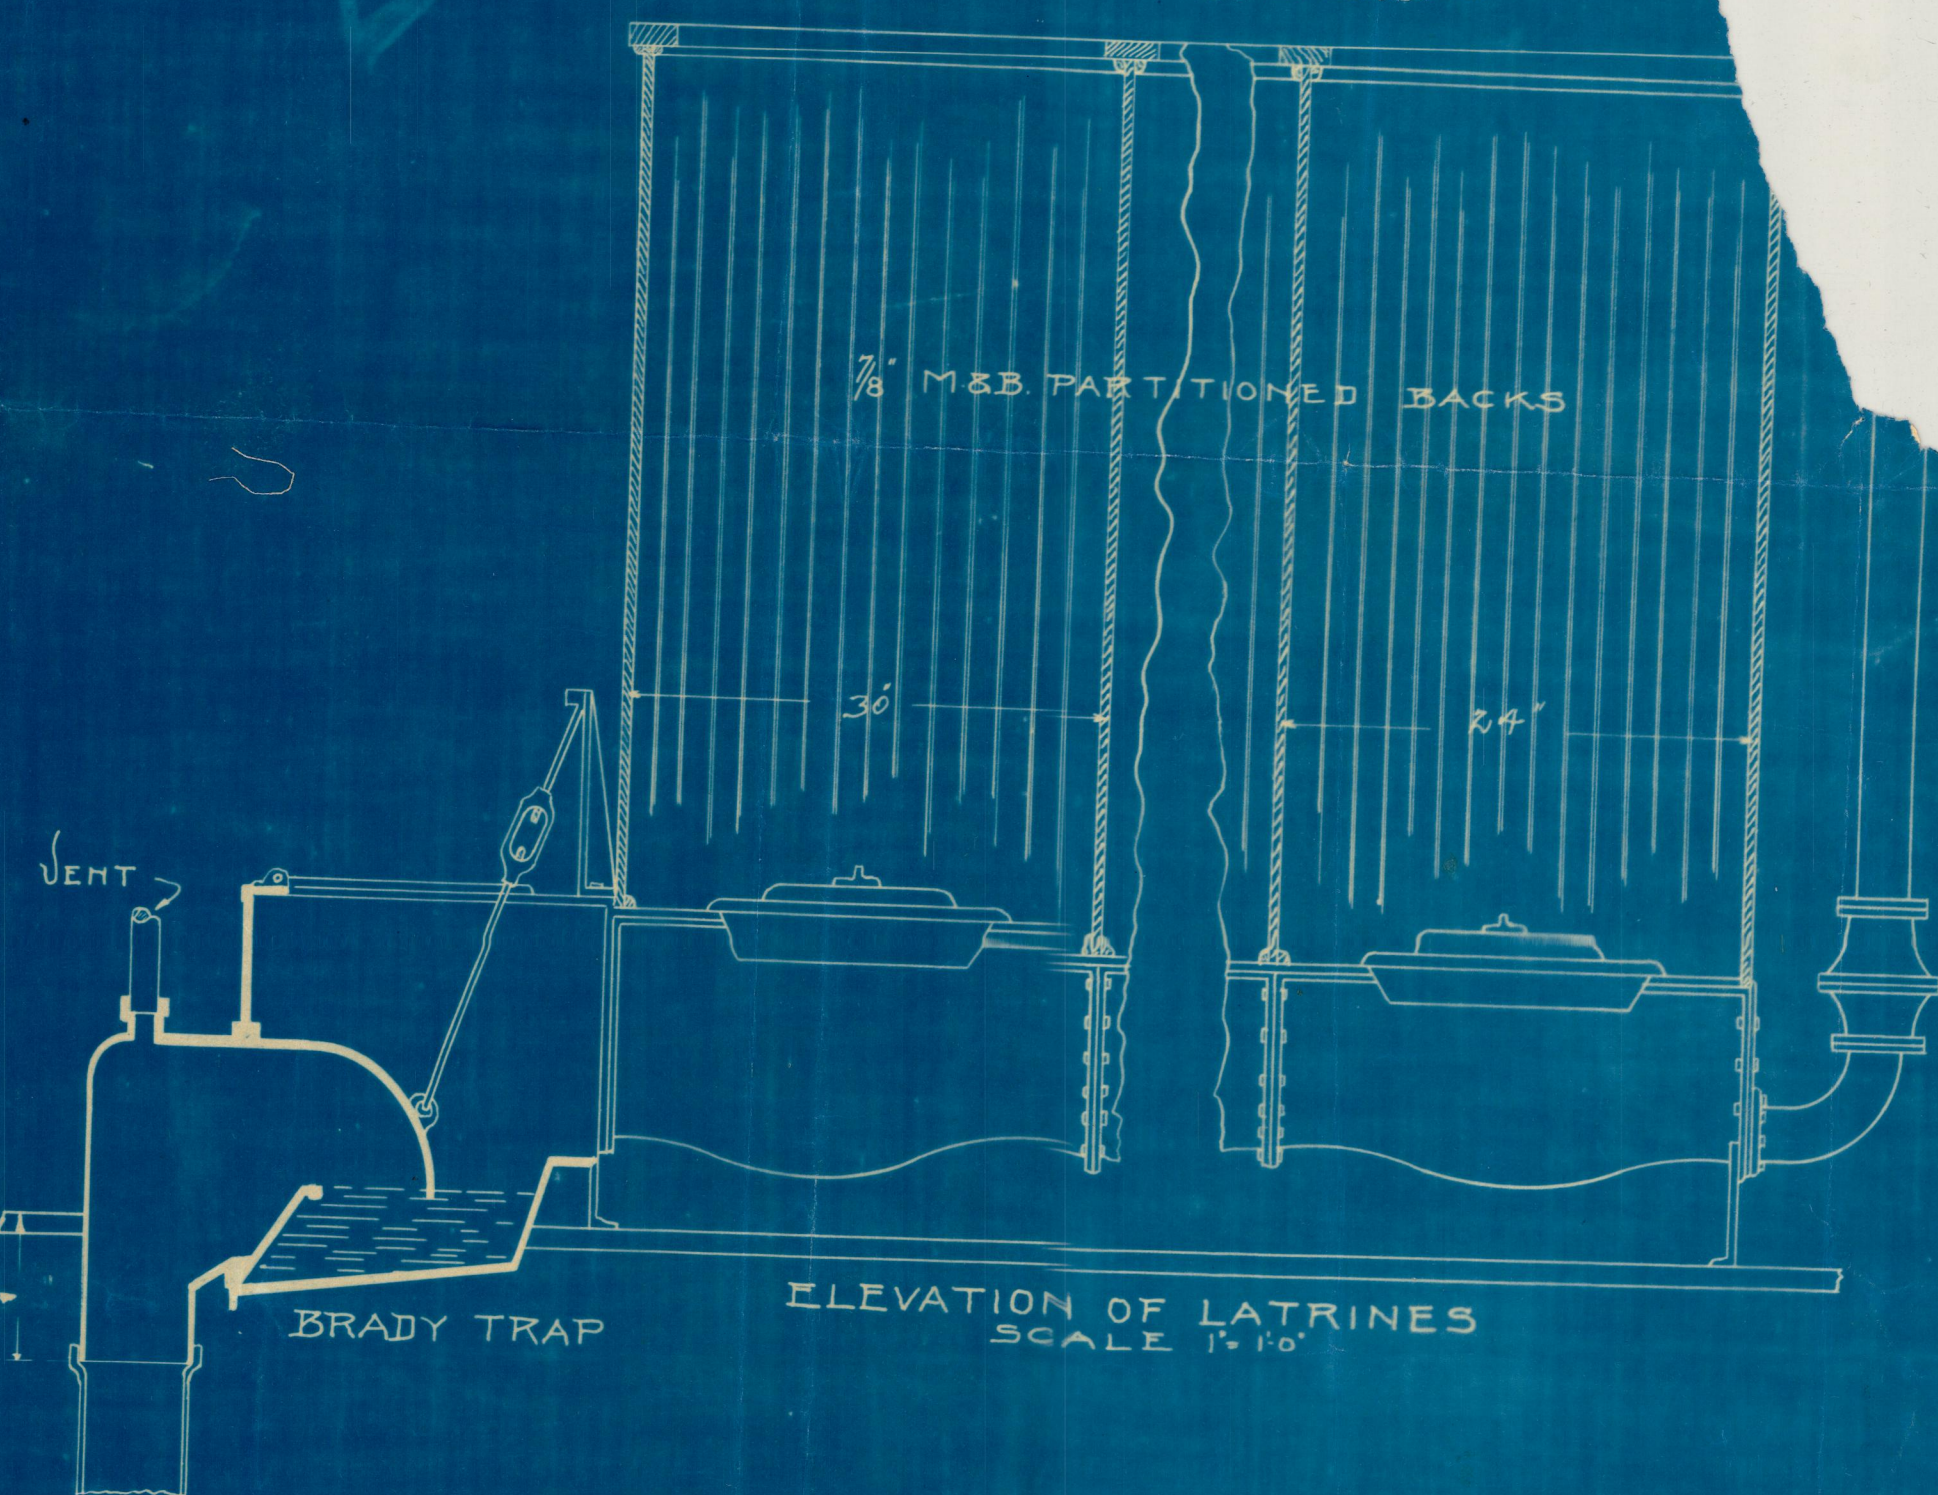
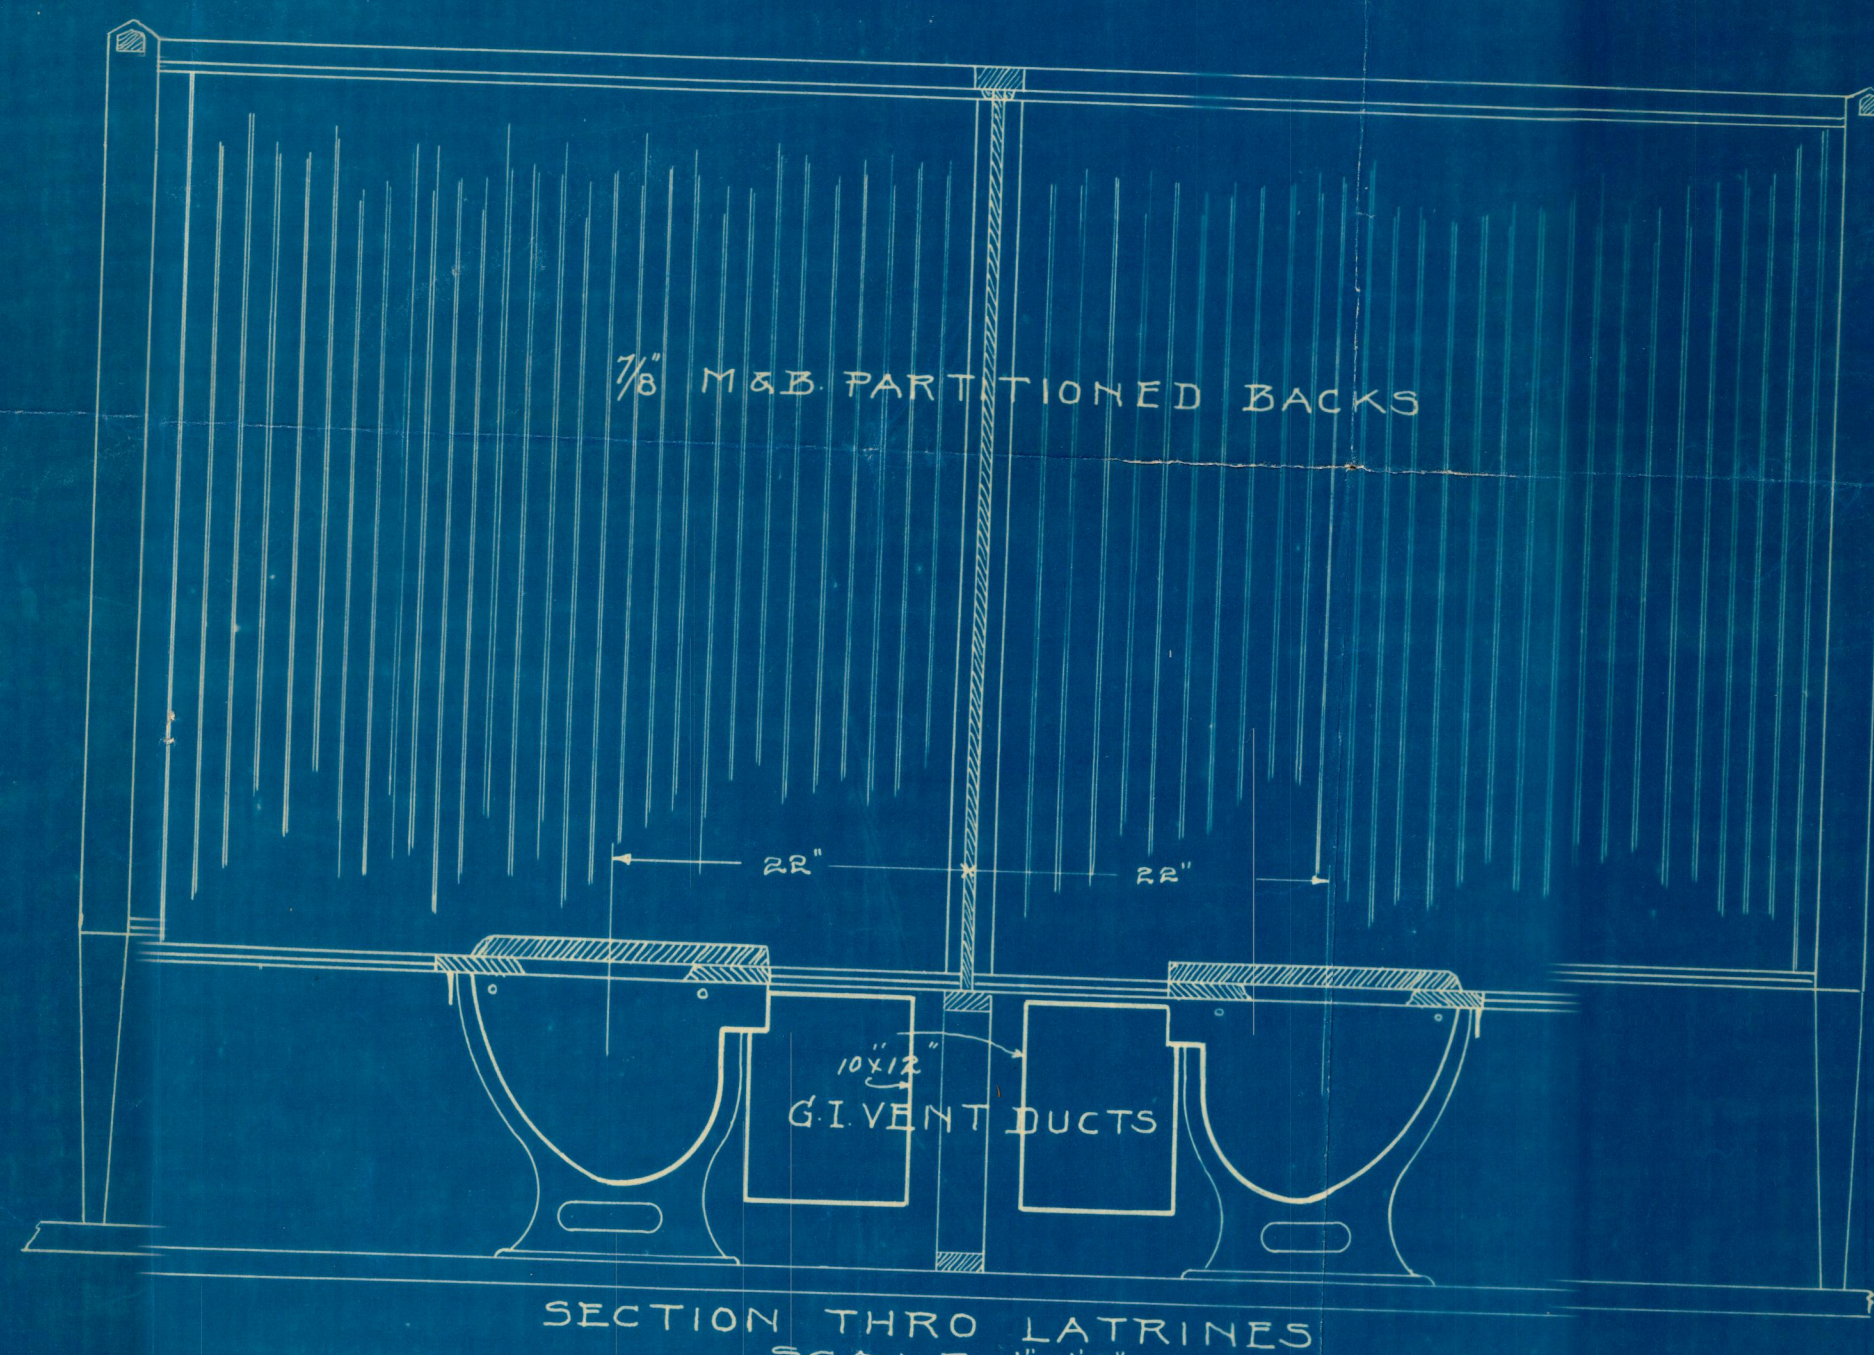
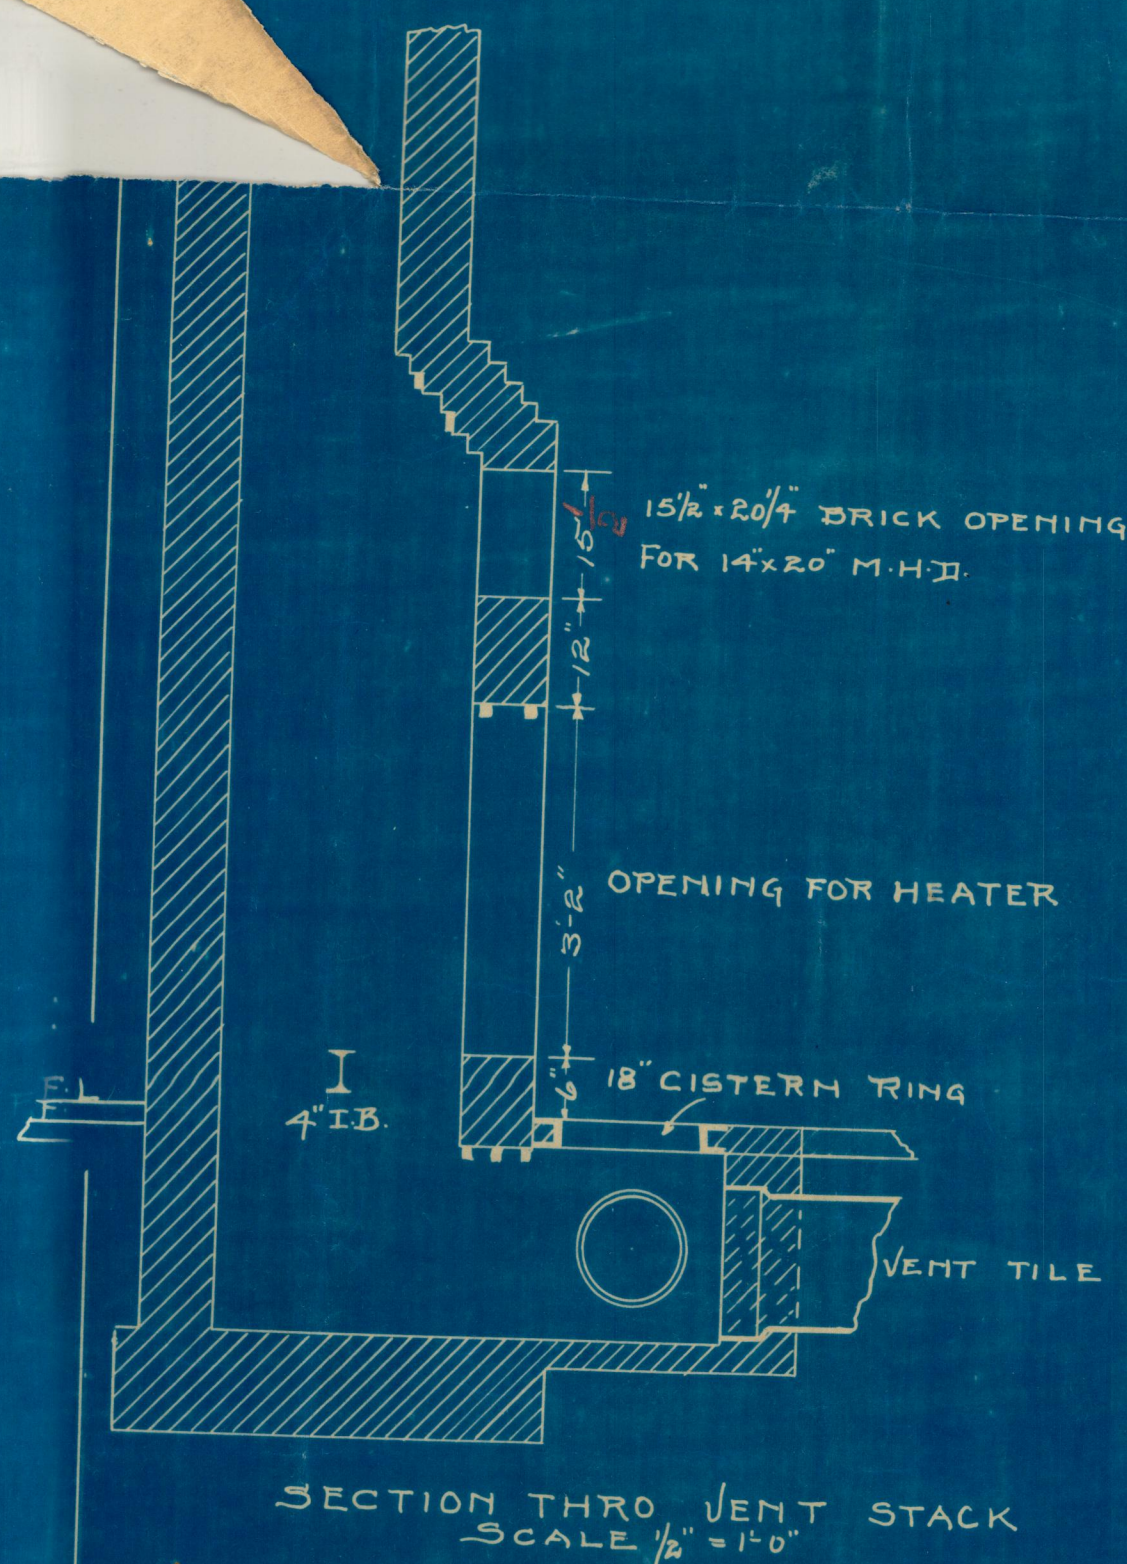


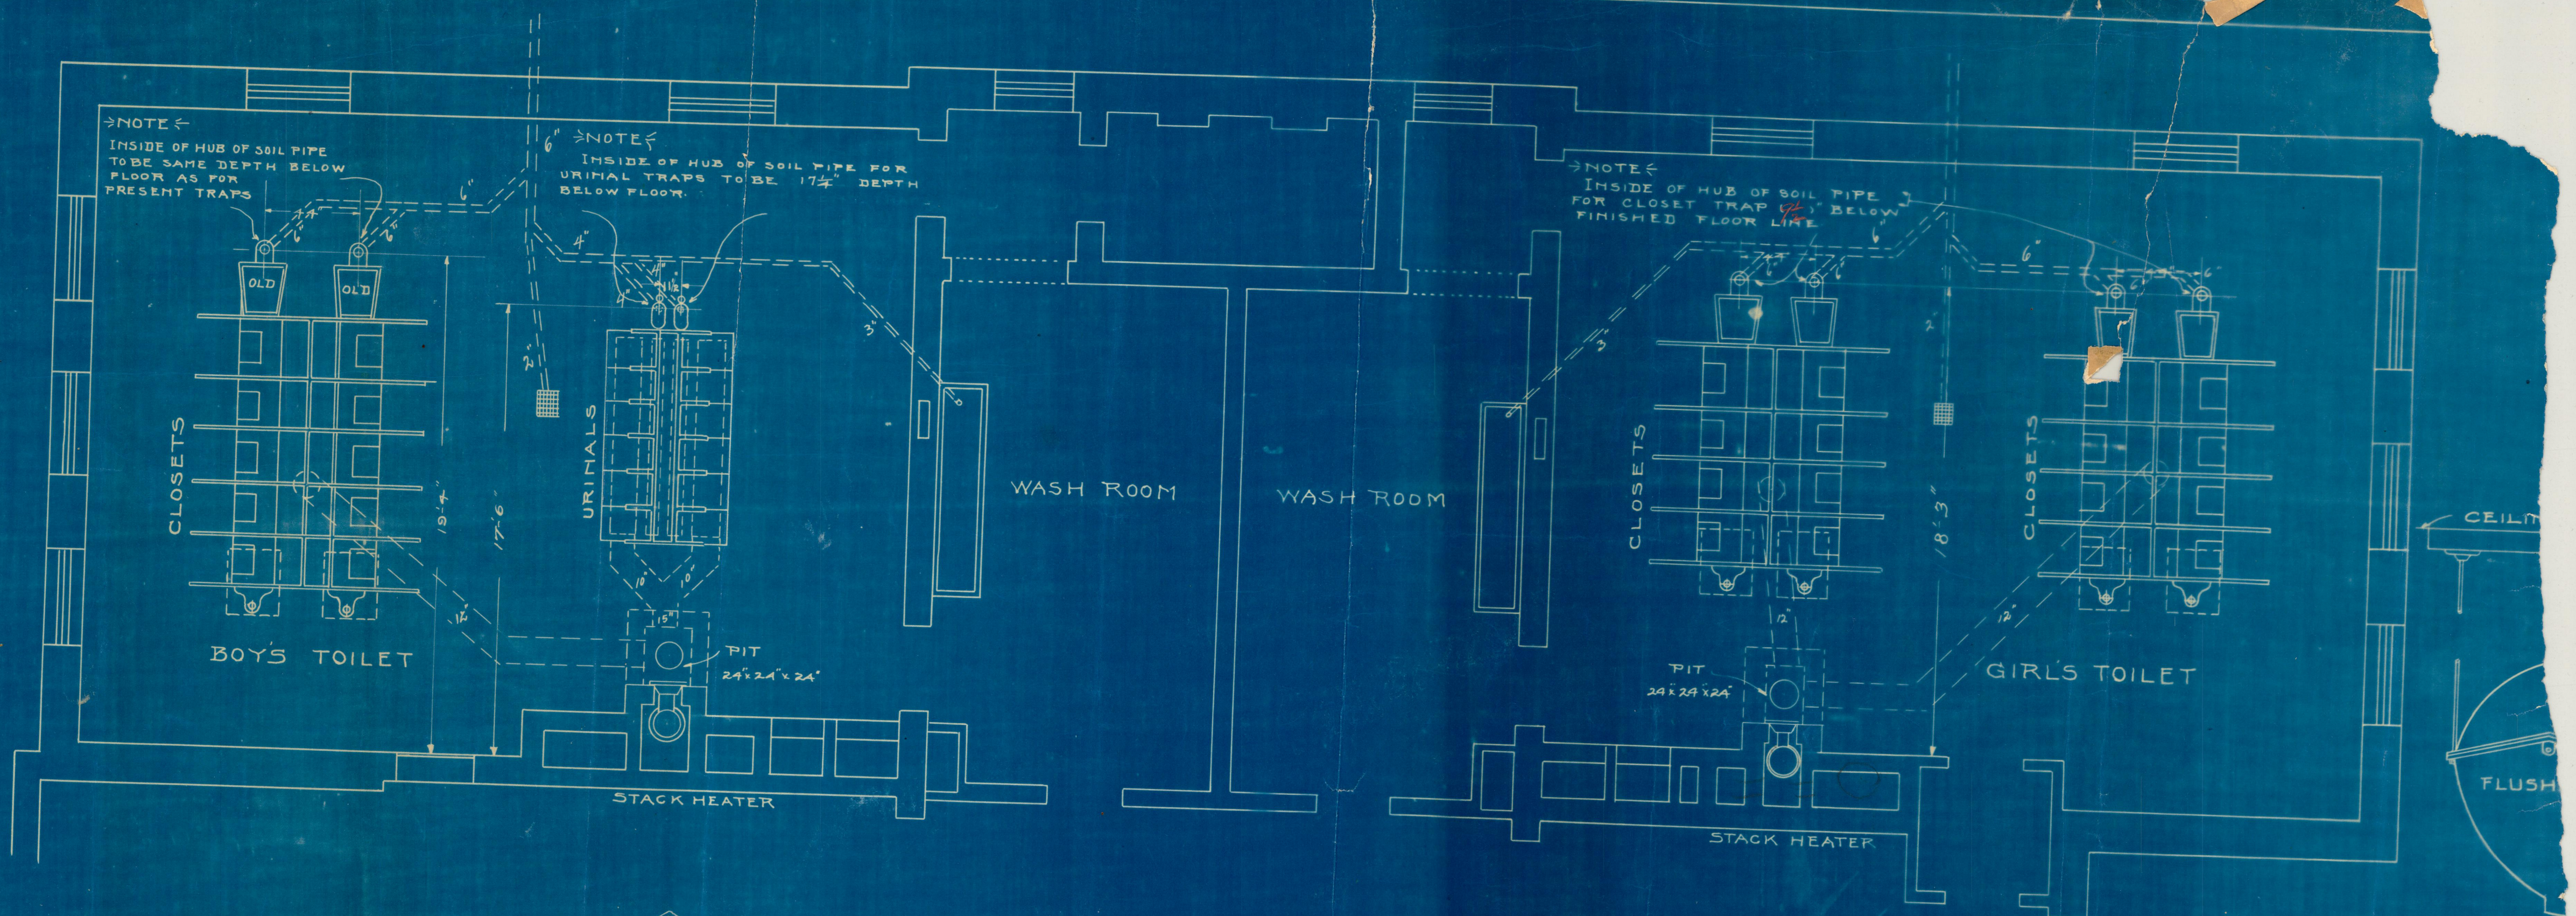

PLANS & DETAILS FOR SANITARY WORK

HUMBOLDT SCHOOL
ST. JOSEPH MO.

BYRNE - POWERS PLUMBING & CONTRS.
ST. JOSEPH MO.

2007 33 2017 4
LEWIS & KITCHEN - ENGRS
KANSAS CITY MO.
JUNE 20 1907
PLAN NO. 1688
DRAWER NO. 7