
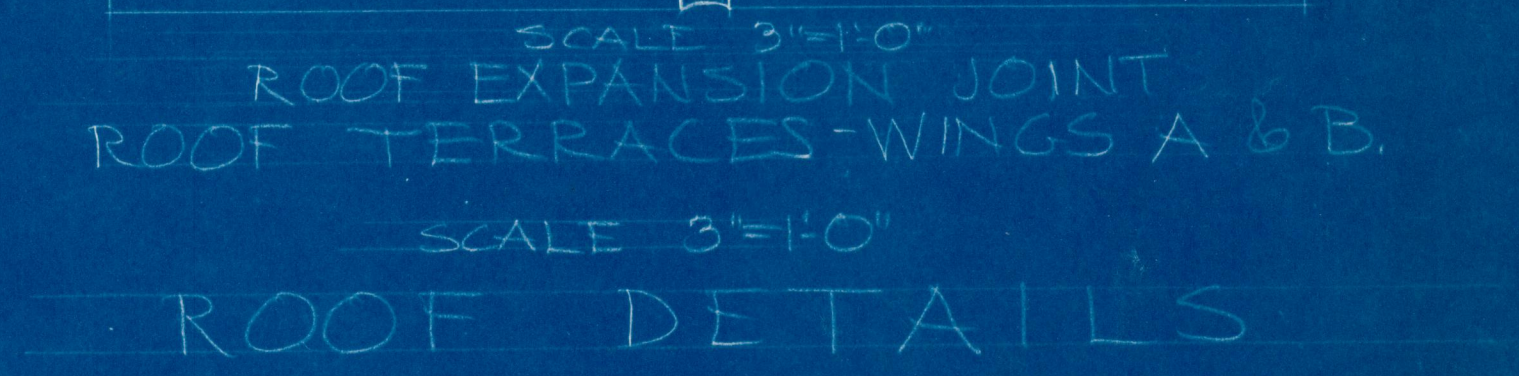
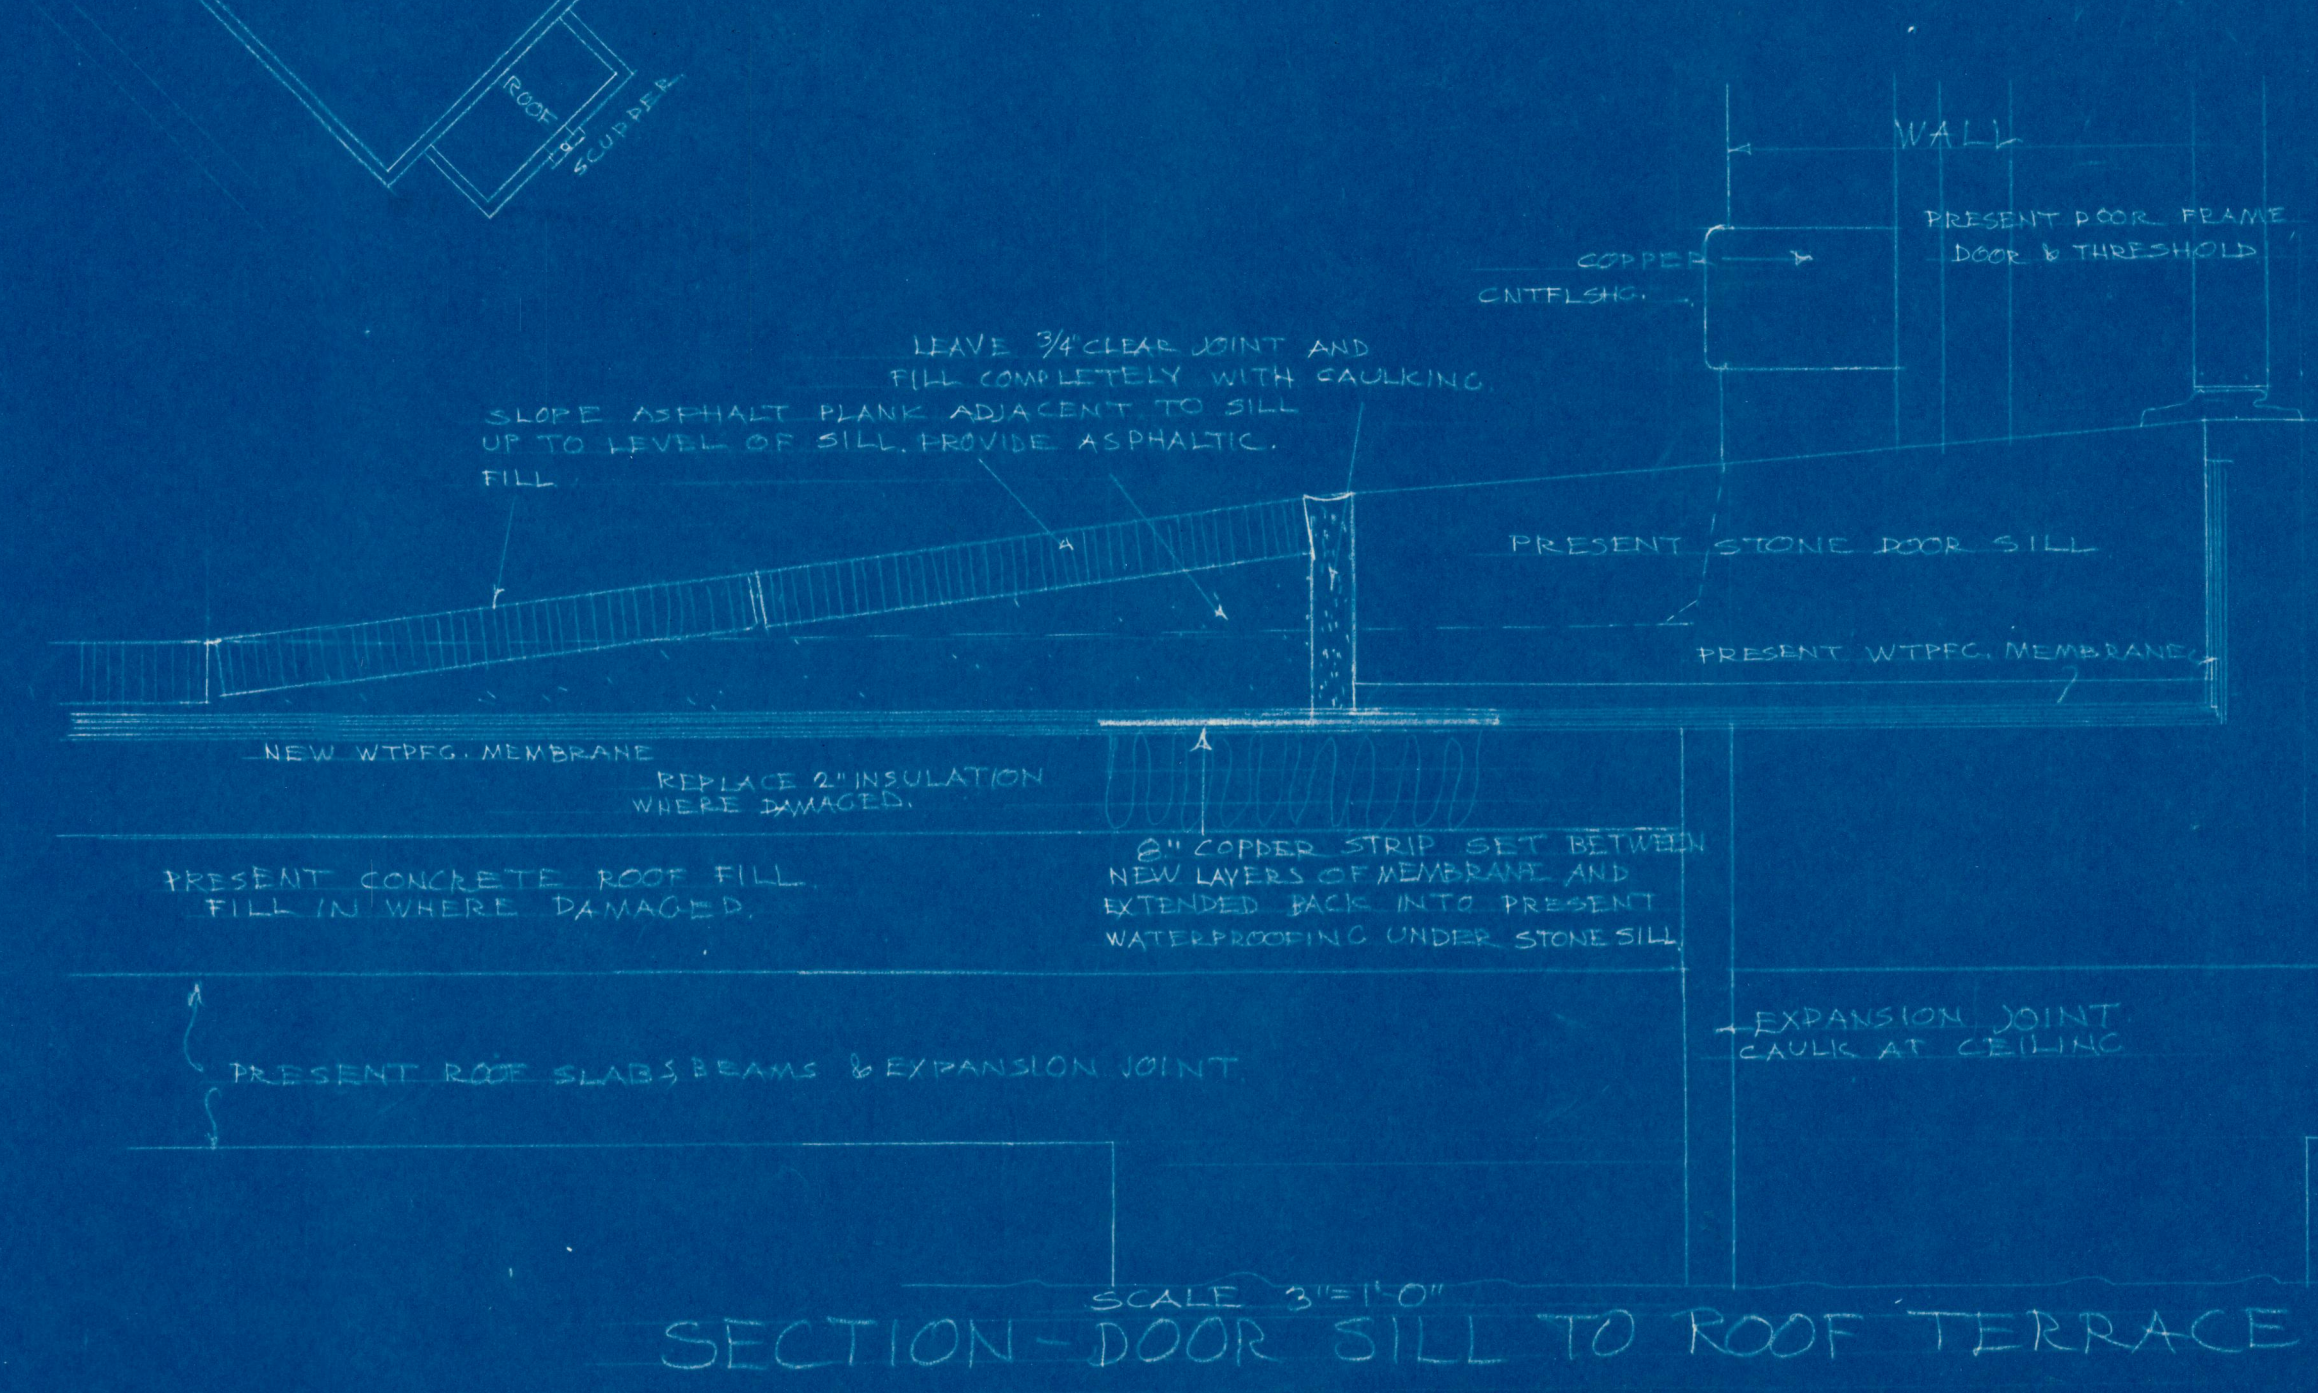
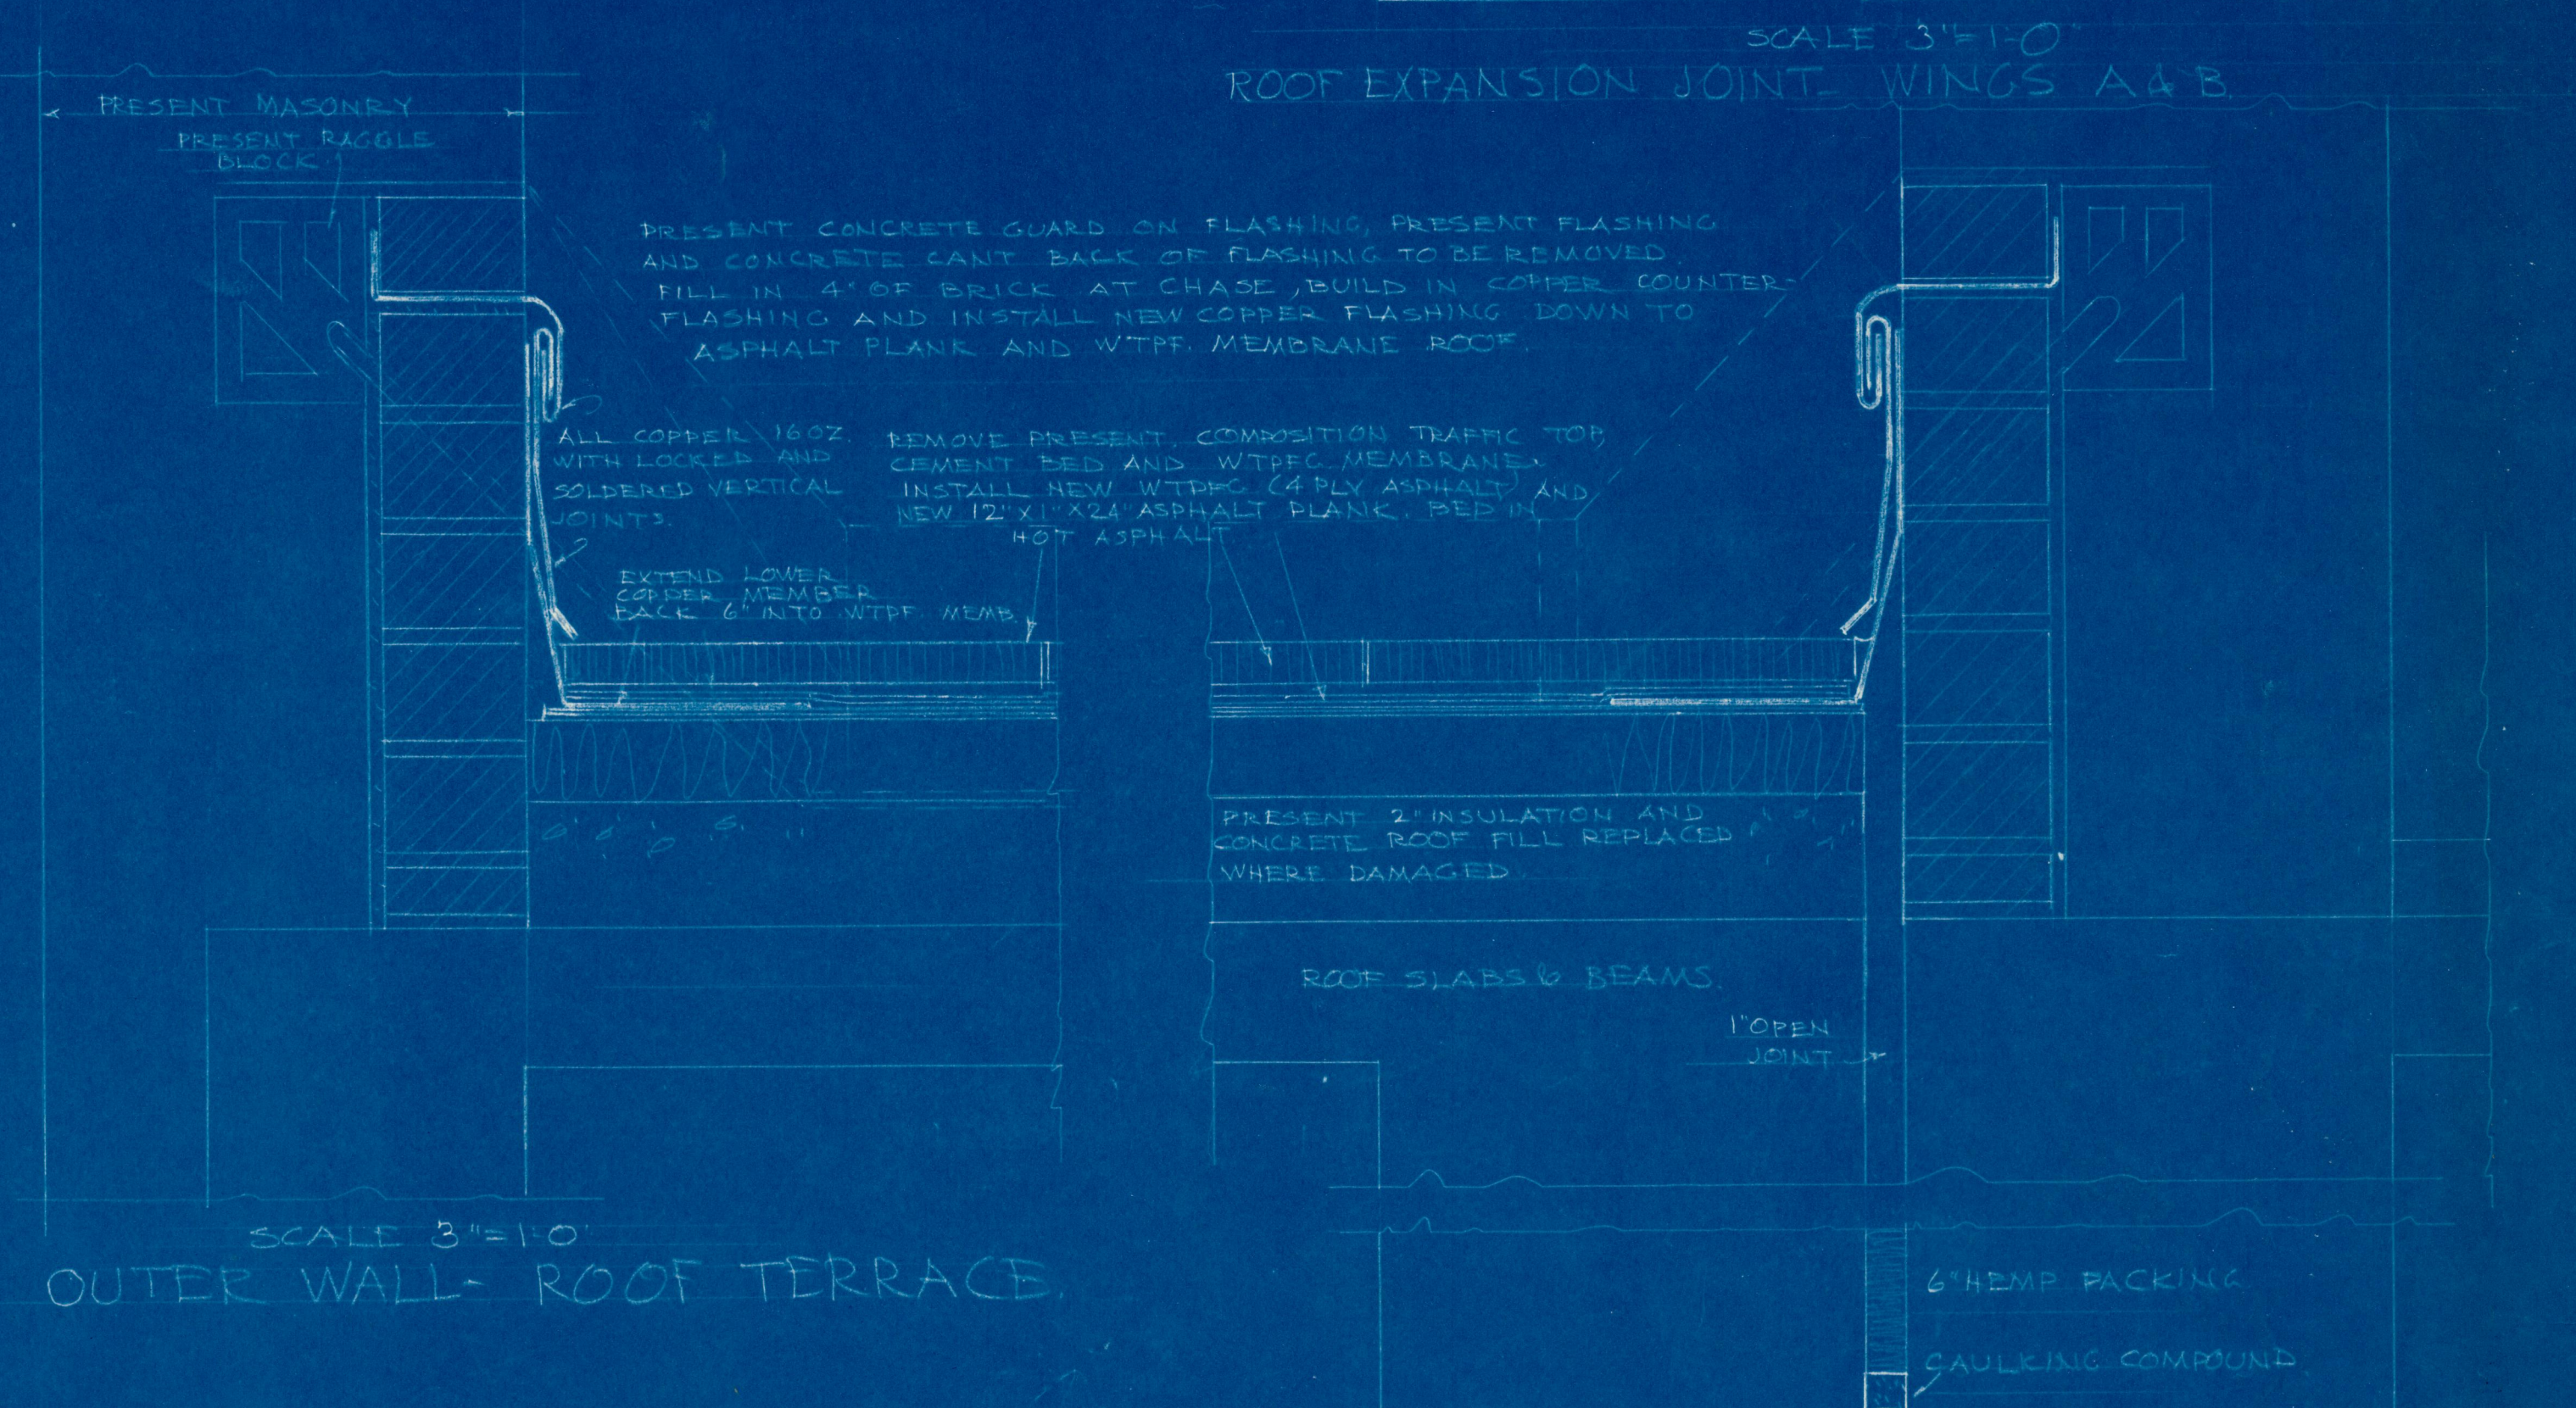
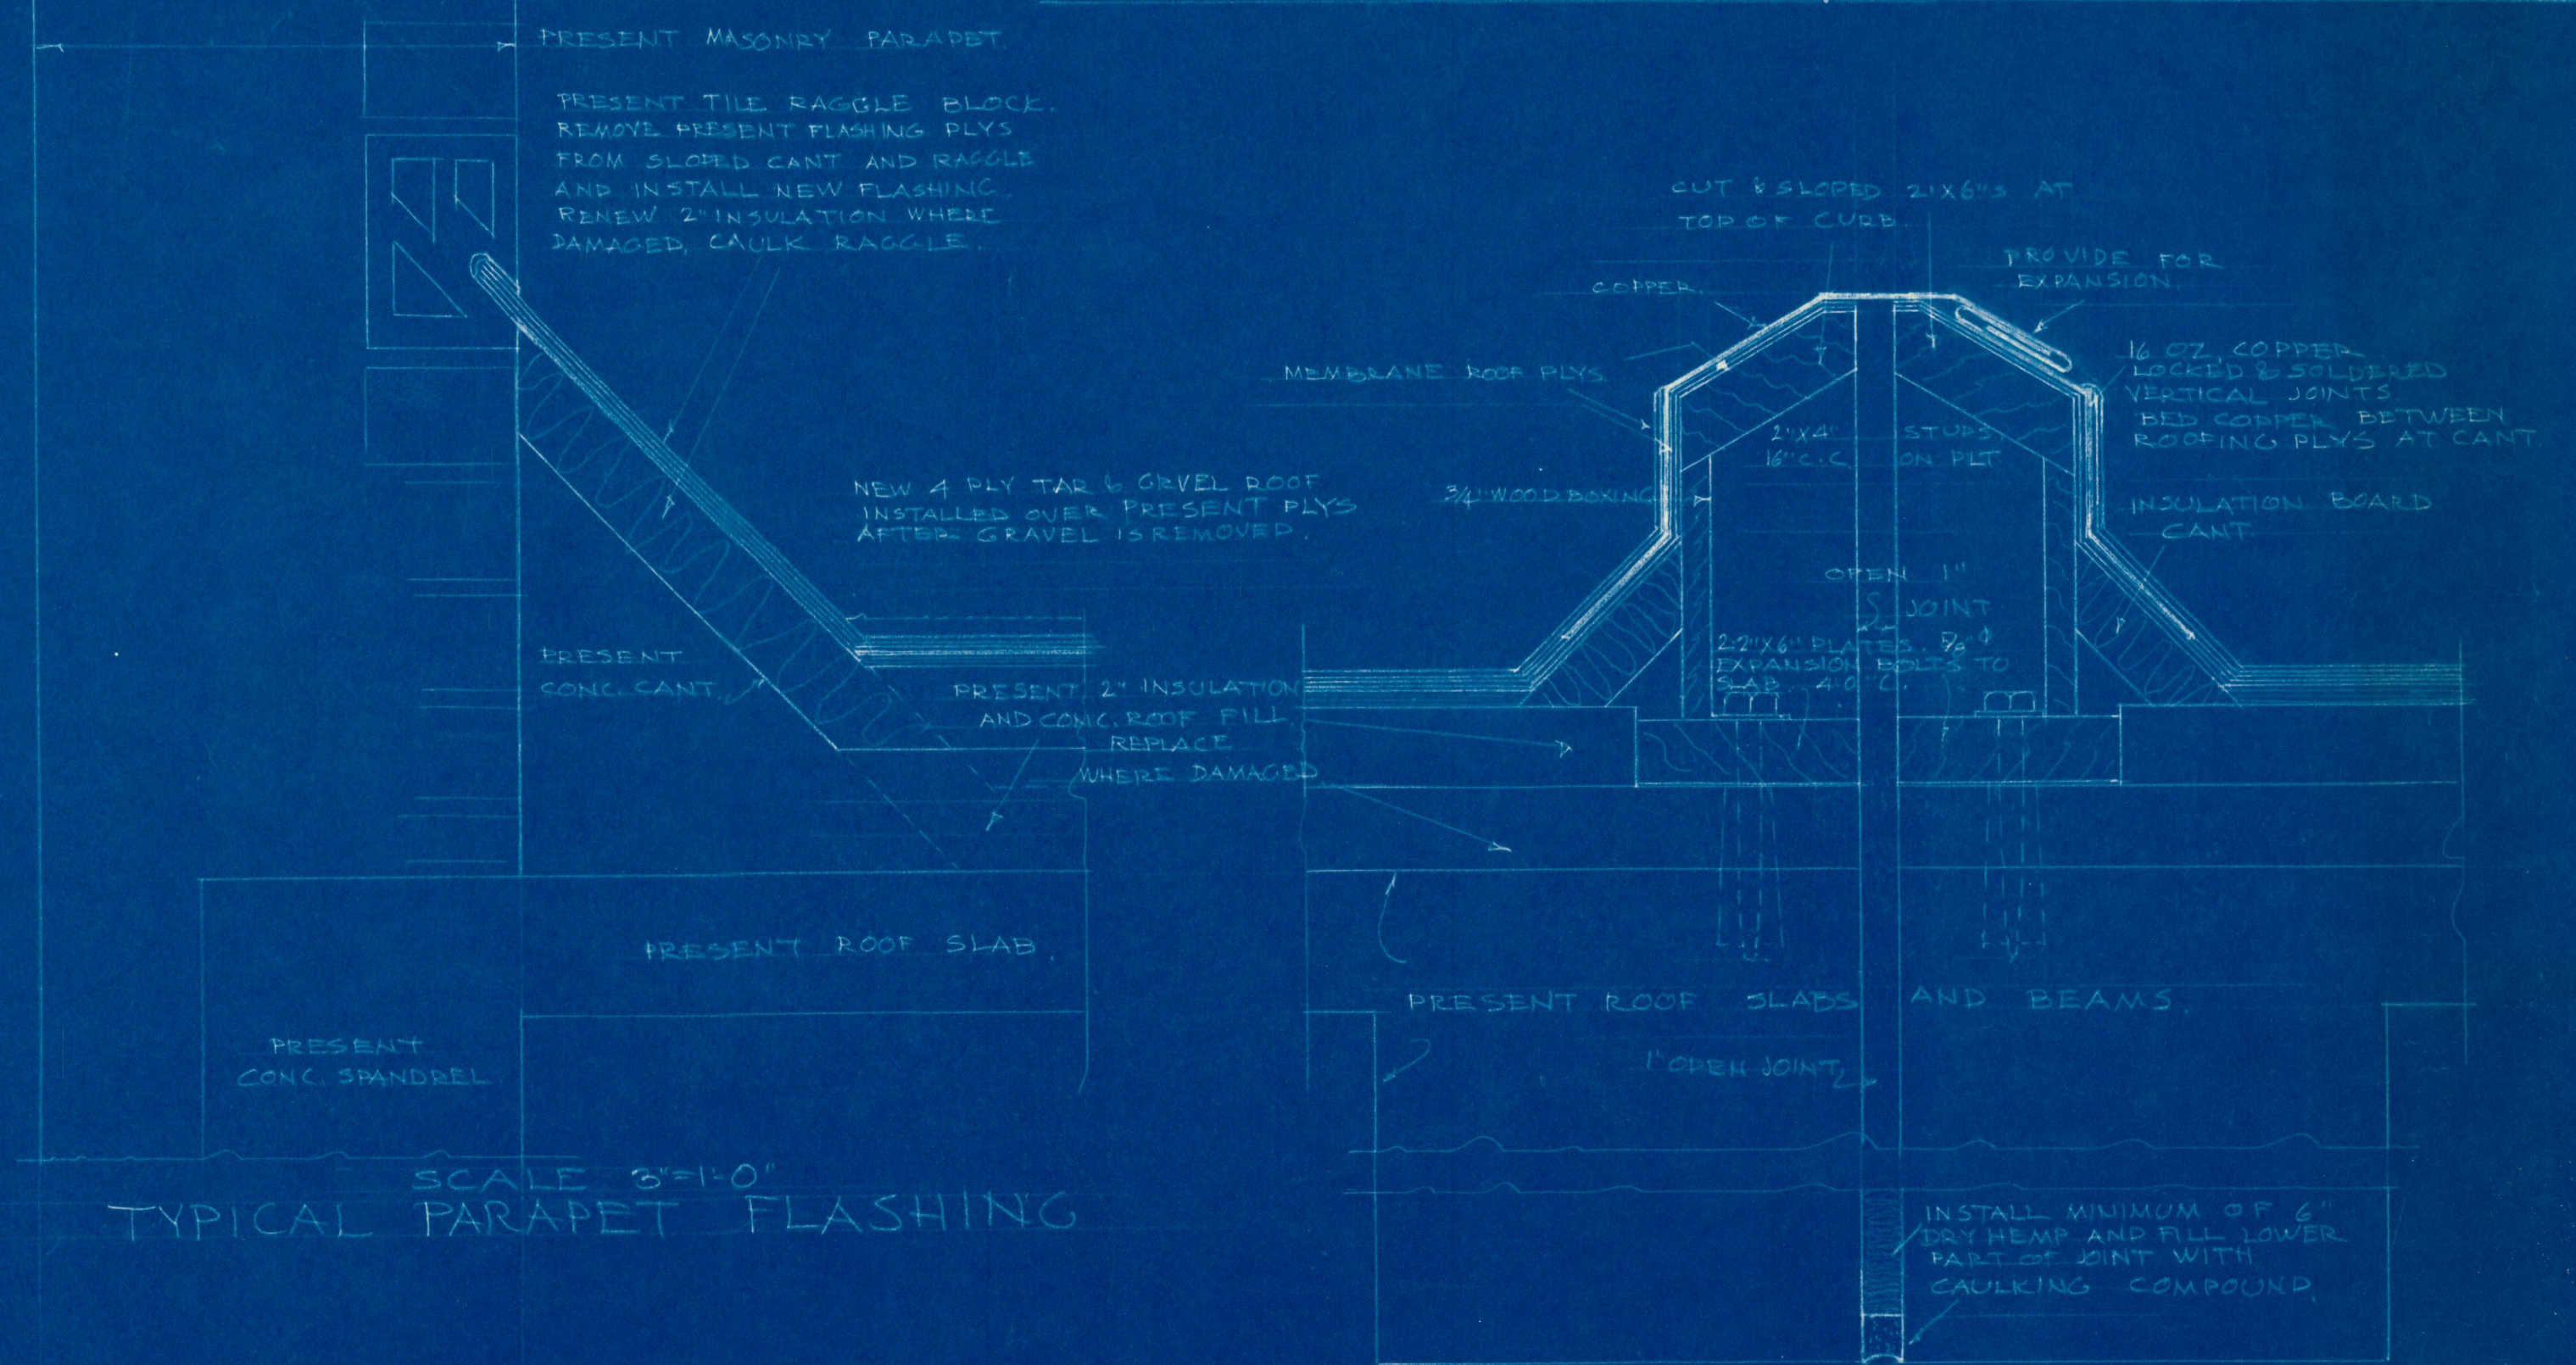


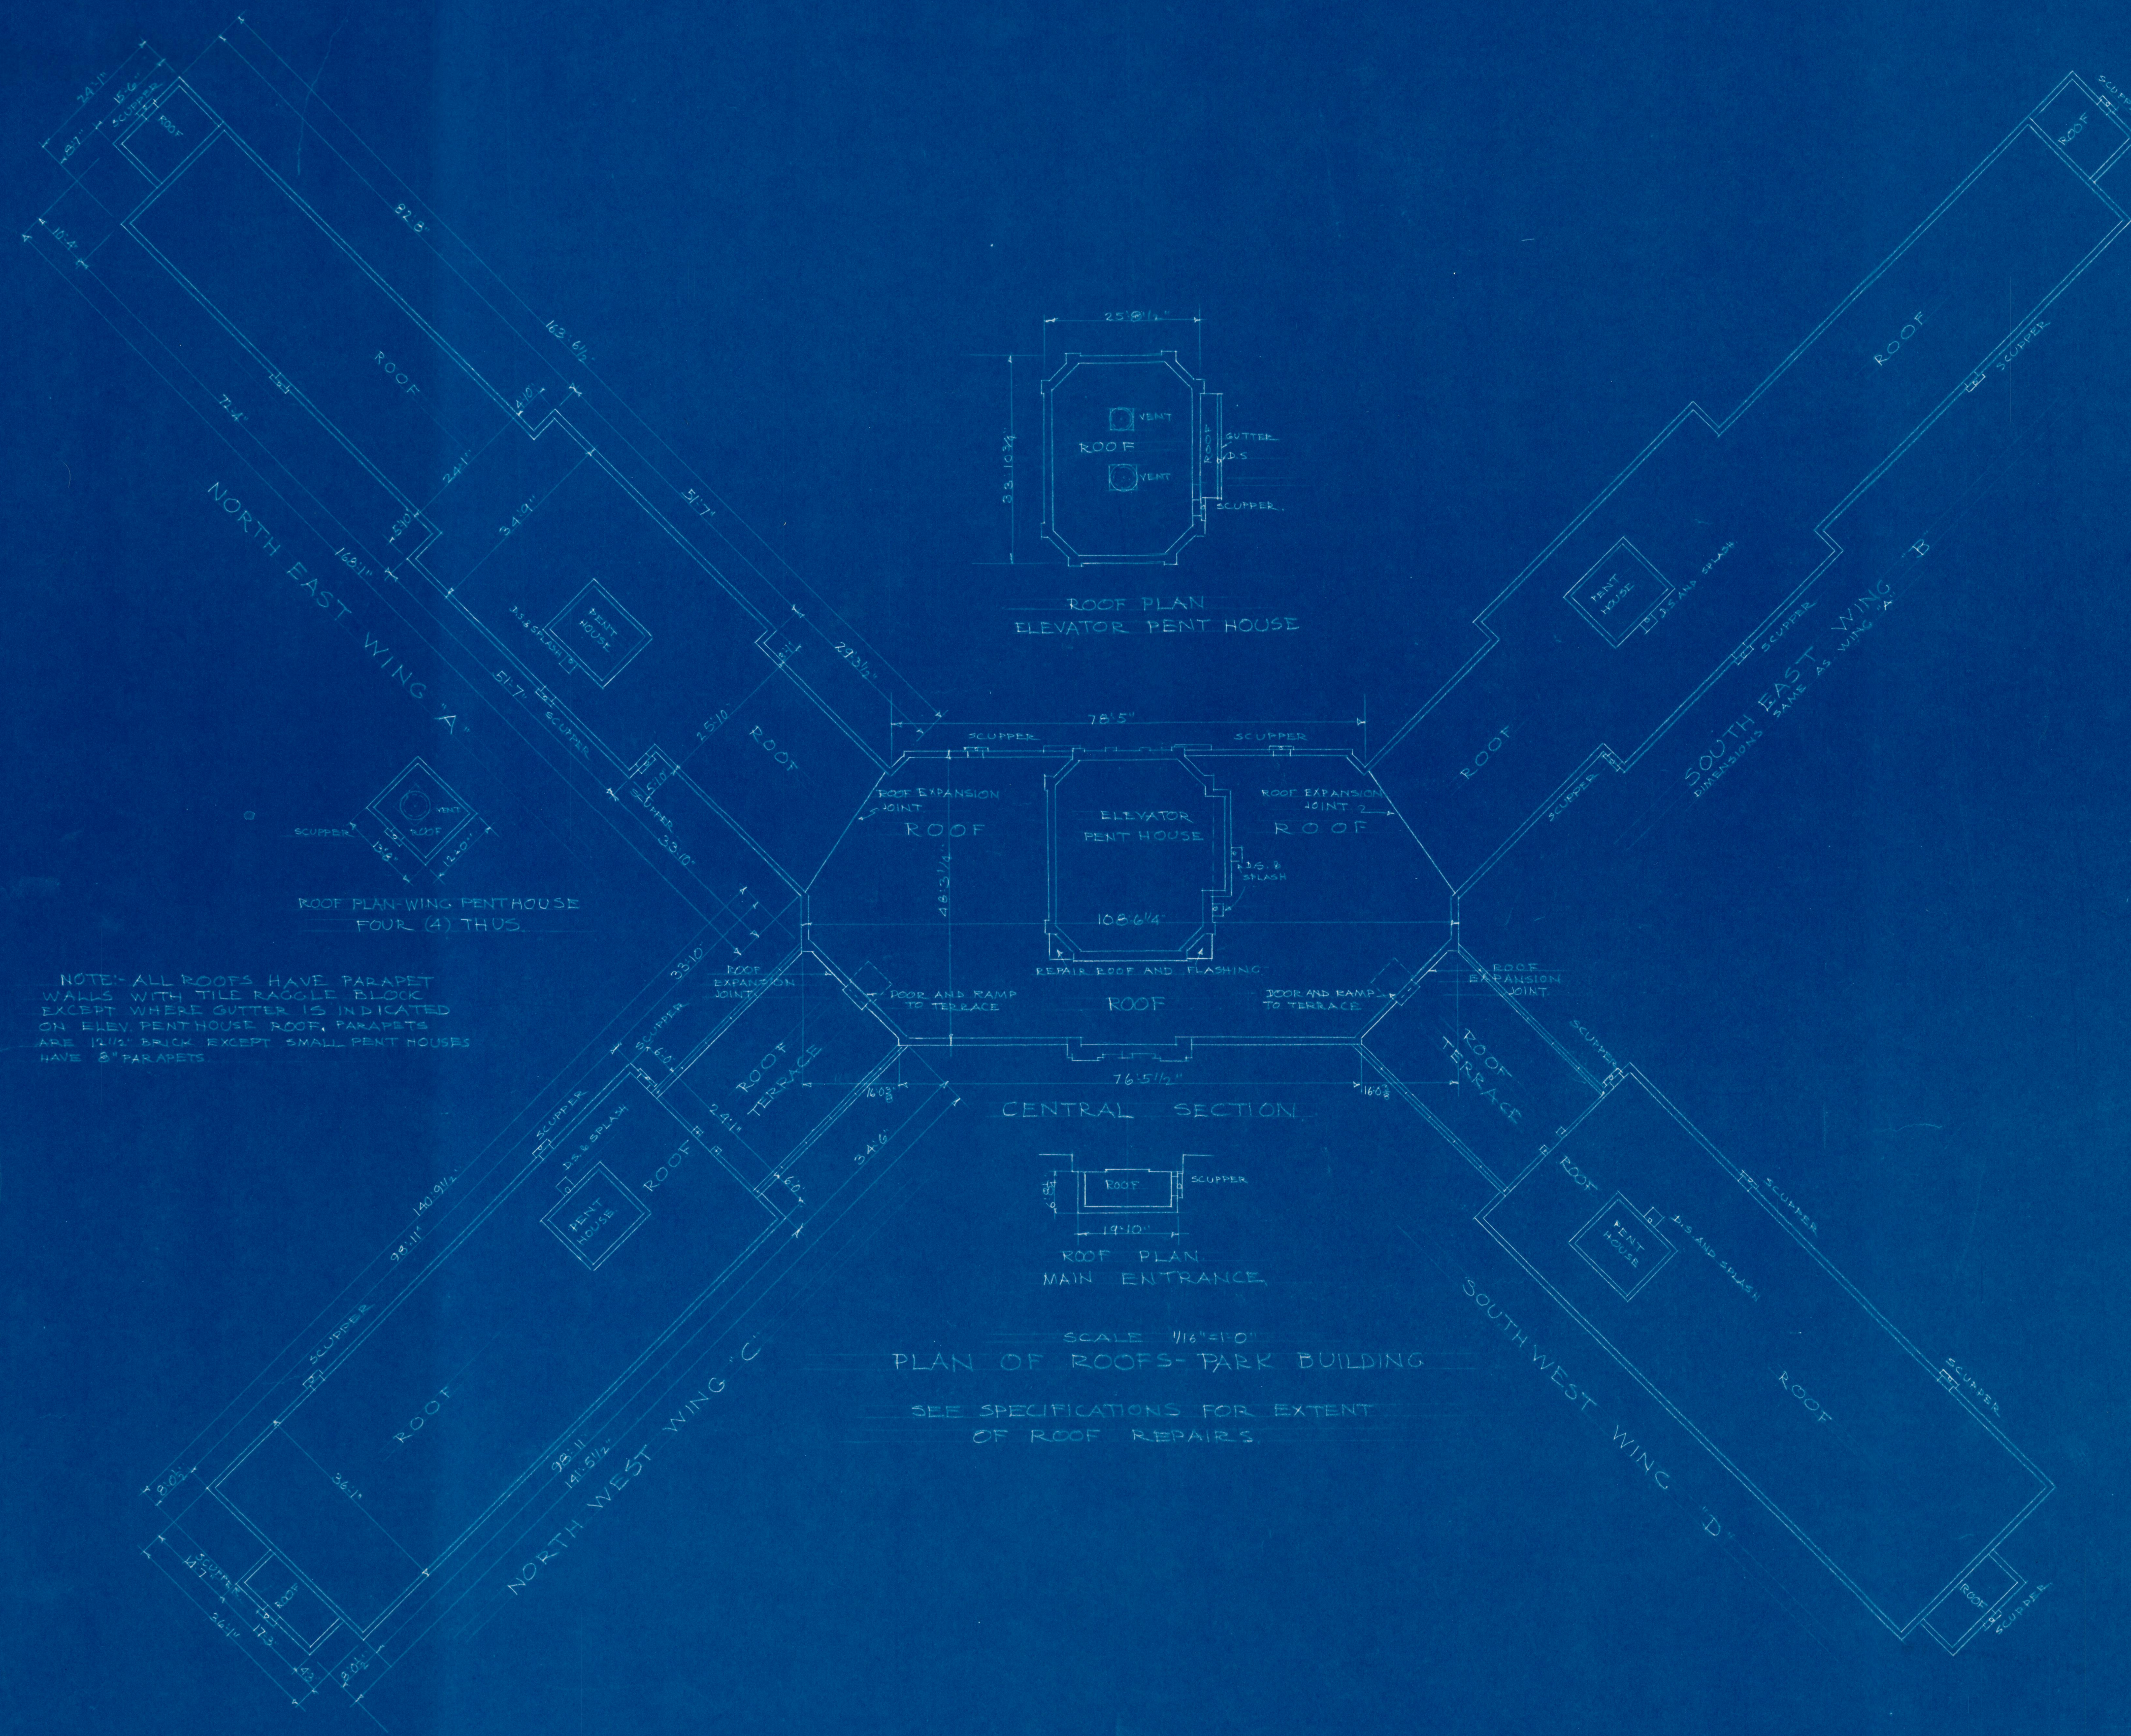

ROOF REPAIRS-PARK BUILDING			
MISSOURI STATE HOSPITAL No. 2, ST. JOSEPH, MISSOURI			
DATE	JAMES T. BLAIR, JR., GOVERNOR		
SEPT. 15, 1958	ECKEL AND ALDRICH, ARCHITECTS		
	ST. JOSEPH, MISSOURI		
APPROVED	APPROVED		
<i>[Signature]</i>	<i>[Signature]</i>		
DIRECTOR	CHIEF		
DEPT. OF HEALTH & WELFARE	DEPT. OF PLANNING AND CONSTRUCTION		