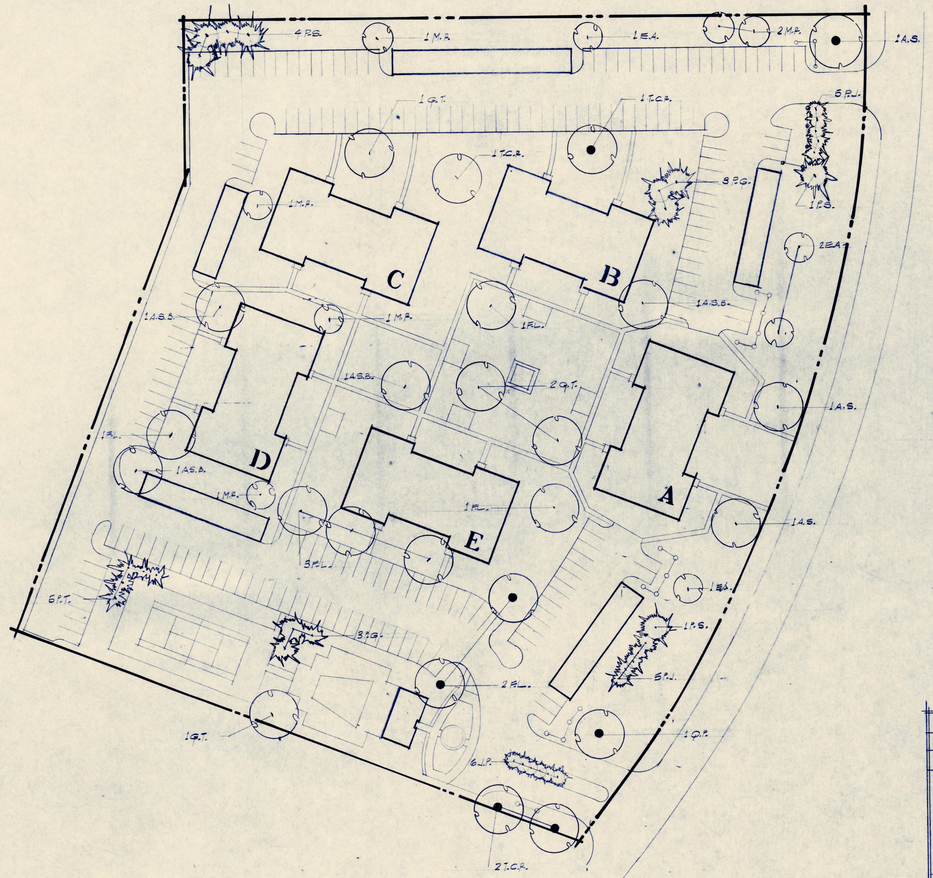

NORTH

SCALE 1:30

PLANTING SCHEDULE

●	KEY	QUAN	COMMON NAME	SCIENTIFIC NAME	SIZE	METHOD
			DECIDUOUS TREES			
1	A.S.	3	SUGAR MAPLE	ACER SACCHARUM	2½-3" CAL.	B & B
	A.S.B.	4	BLAIR MAPLE	ACER SACCHARUM VAR.	1½" CAL.	B & B
	E.A.	4	RUSSIAN OLIVE	ELAEAGNUS ANGUSTAFOLIA	1¼" CAL.	B.R.
2	F.L.	8	MARSHALL ASH	FRAXINUS LANCE VAR.	2½-3" CAL.	B&B
	G.T.	4	SKYLINE LOCUST	GLEDITSIA TRICANTHOS VAR.	1½" CAL.	B.R.
	M.A.	6	RADIANT FLOWERING CRAB	MALUS VAR.	6'-8'	B.R.
1	Q.P.	1	PIN OAK	QUERCUS PALUSTRIS	2-2½" CAL.	B & B
3	T.C.R.	4	REDMOND LINDEN	TILIA E.C. CRIMEAN VAR.	2½-3 CAL.	B&B
			EVERGREENS			
	P.G.	6	COLORADO BLUE SPRUCE	PICEA PUNGENS	5-6'	B & B
	P.S.	6	SCOTCH PINE	PINUS SYLVESTRIS	4-5'	B & B
	P.T.	5	DOUGLAS FIR	PSEUDOTSUGA TAXIFOLIA	5-6'	B & B
	P.P.	16	PFITZER JUNIPER	JUNIPERUS CHINENSIS PFITZERIANA	2½-3'	B & B

NOTE: B.R. - BARE ROOT
B&B - BALL & BURLAP
● - MOVE THESE TREES IN 4'-5' CAL. B & B

2007.33.2336.E

r. bruce widstrom associates . architects
6969 GROVER STREET
OMAHA, NEBRASKA 68106
(402) 397-7557

JOB NUMBER 312A
DATE 6-7-71
JOB CAPTAIN PISTON
DRAWN BY MORRIS
CHECKED BY PISTON
REVISIONS 10-7-71

LANDSCAPING PLAN

SHEET NUMBER 4 TOTAL SHEETS

STANDARD BLUE PRINT, OMAHA 020771