
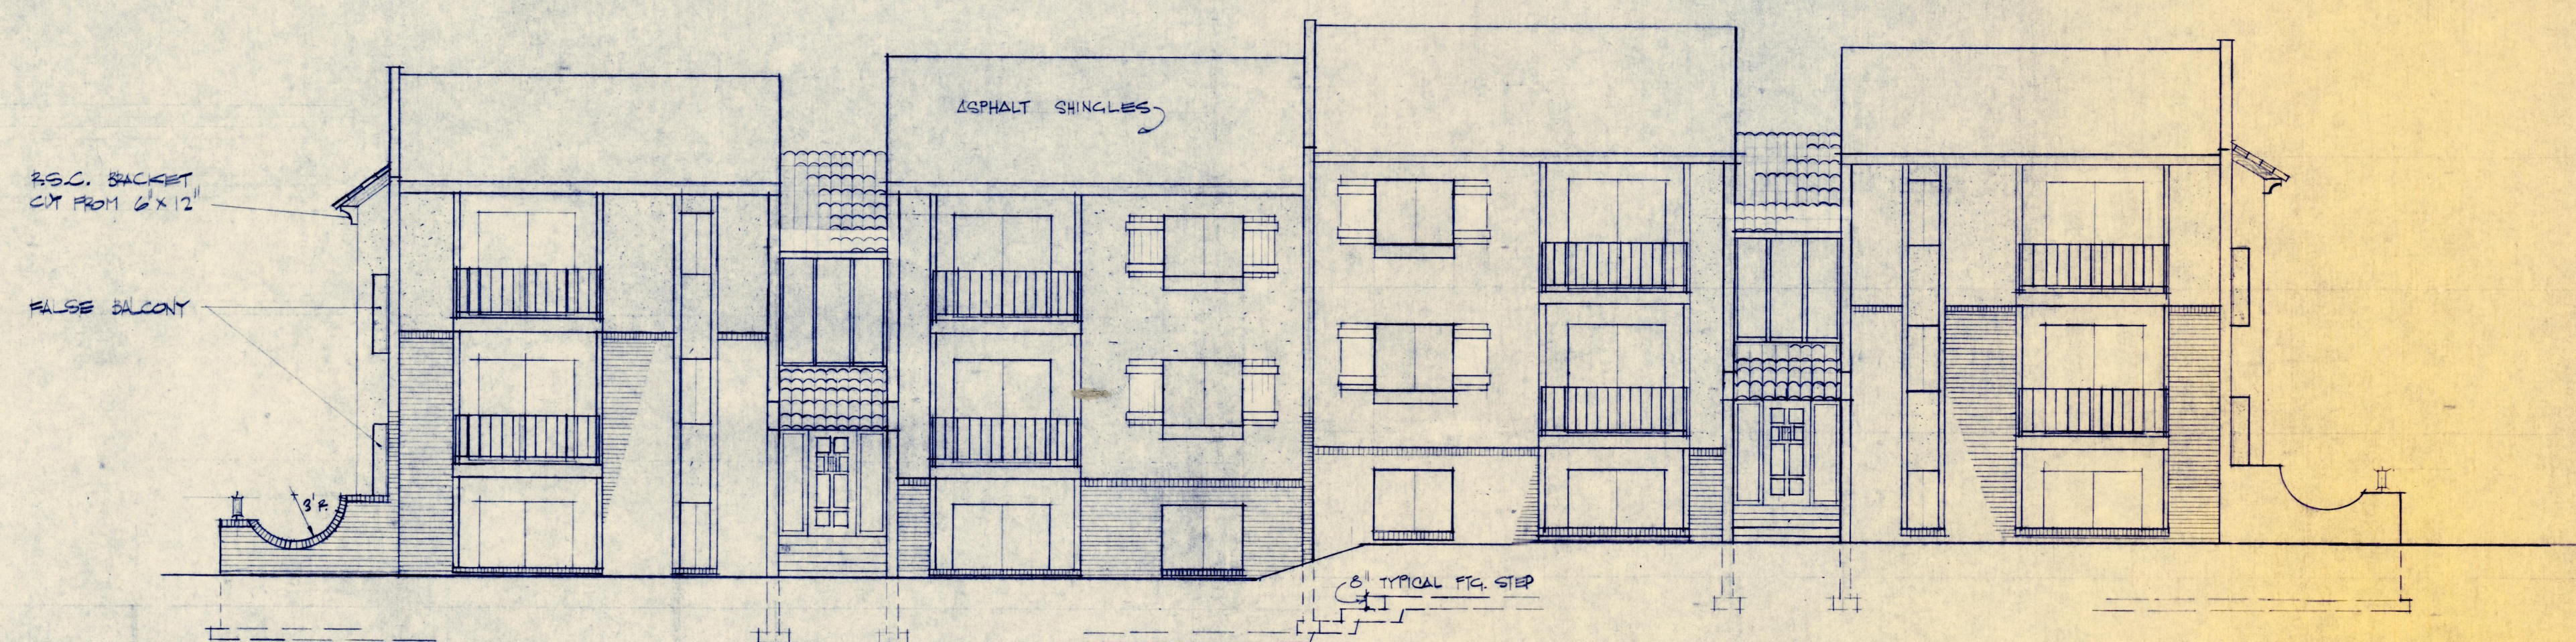
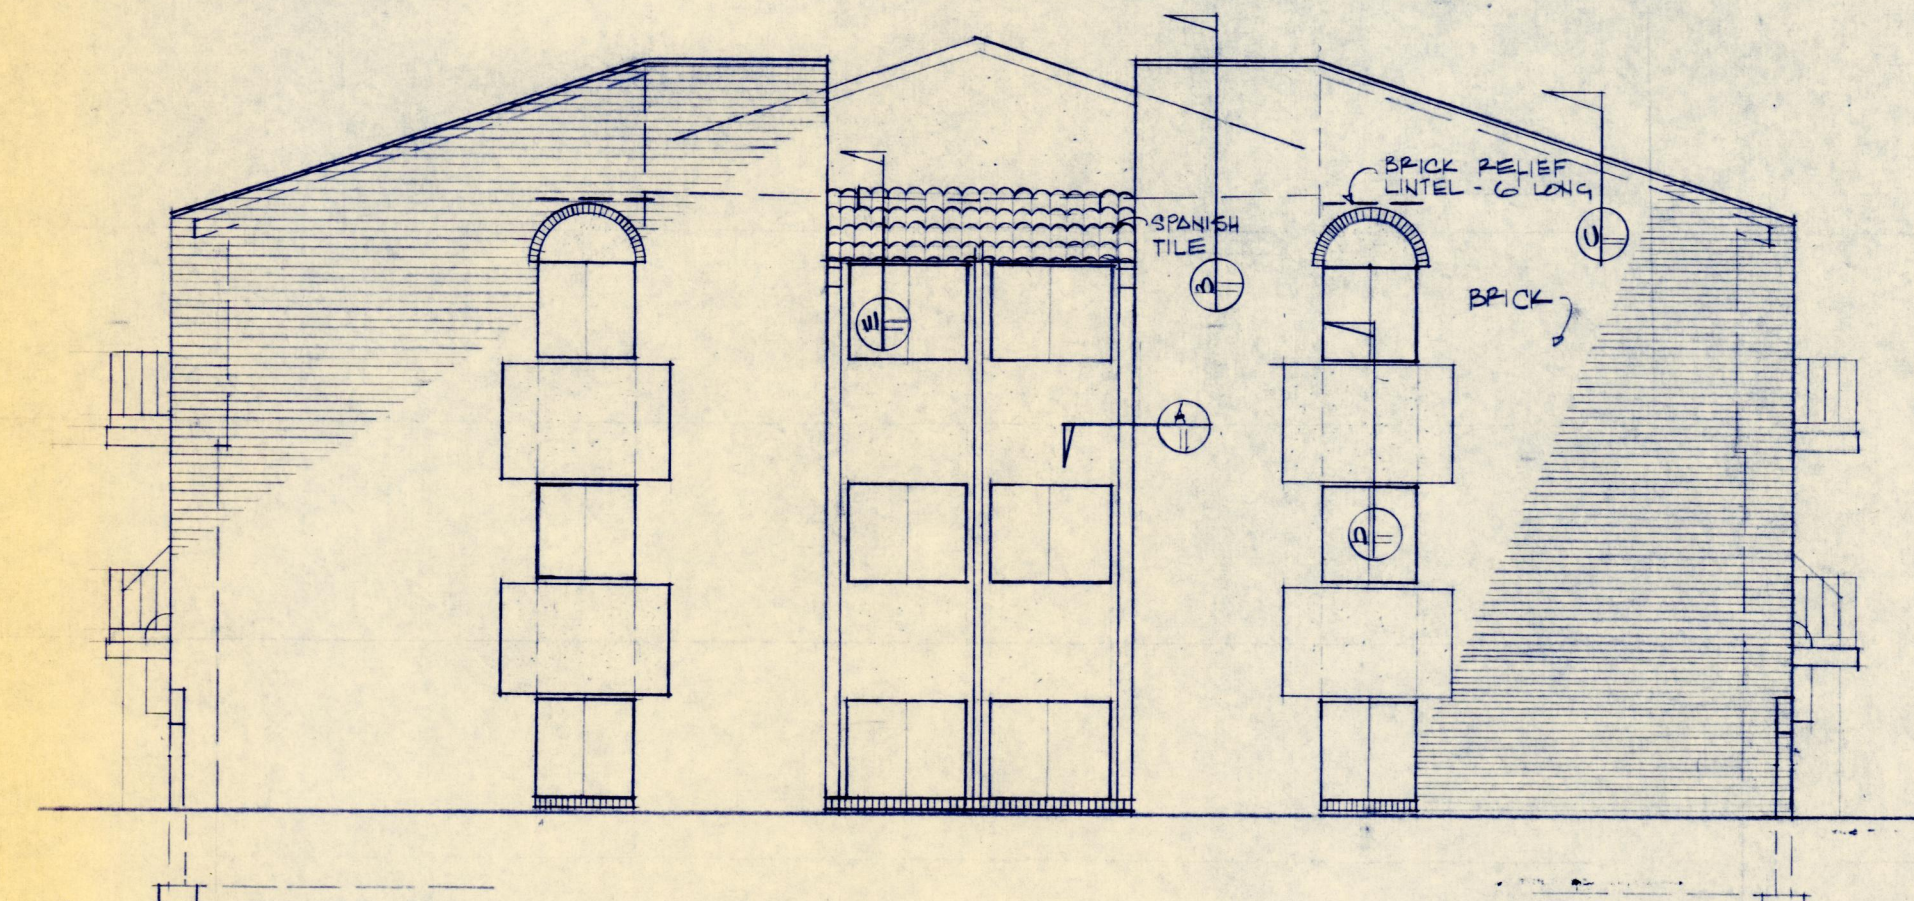
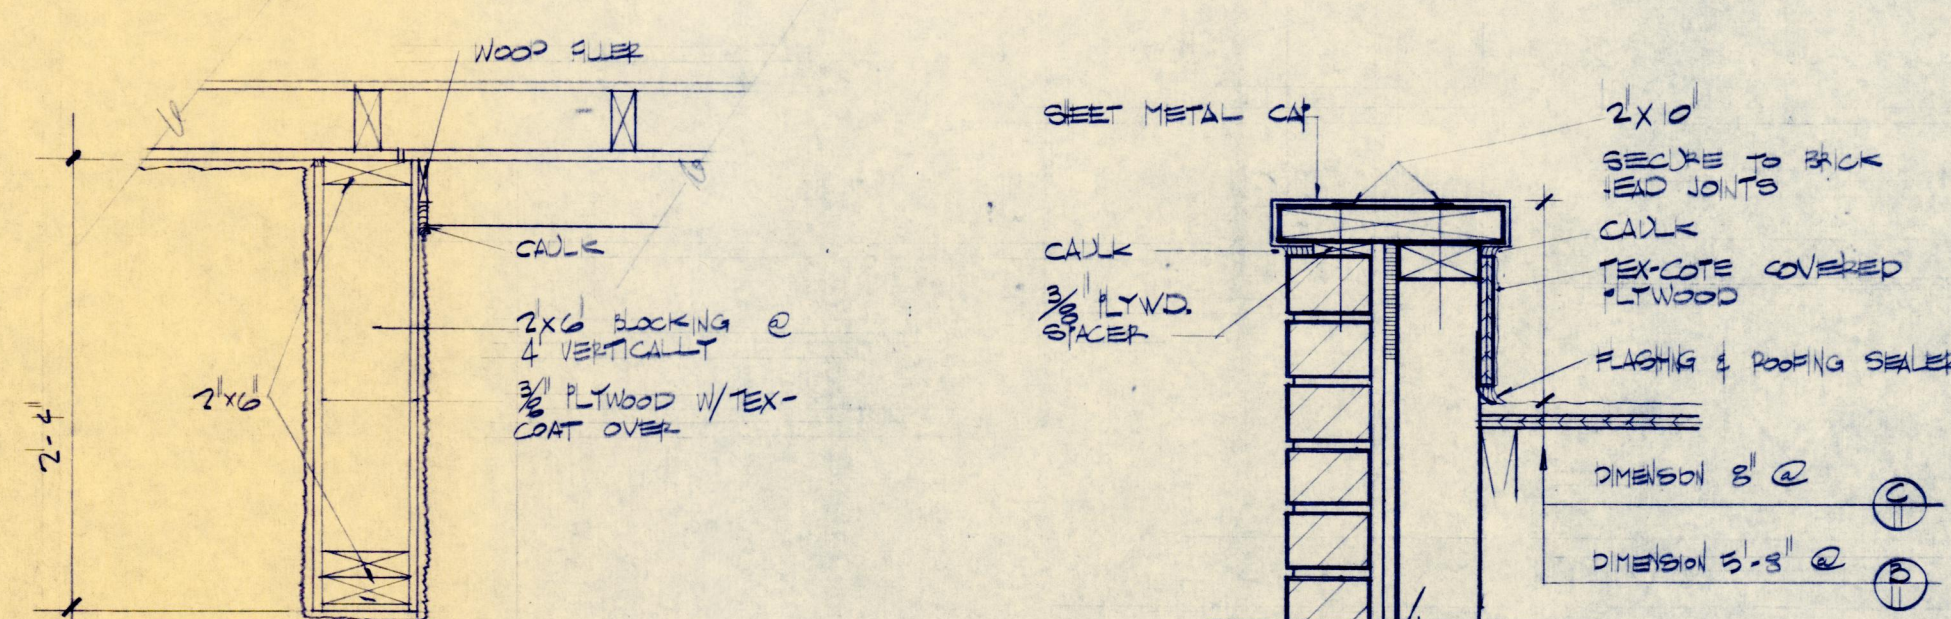


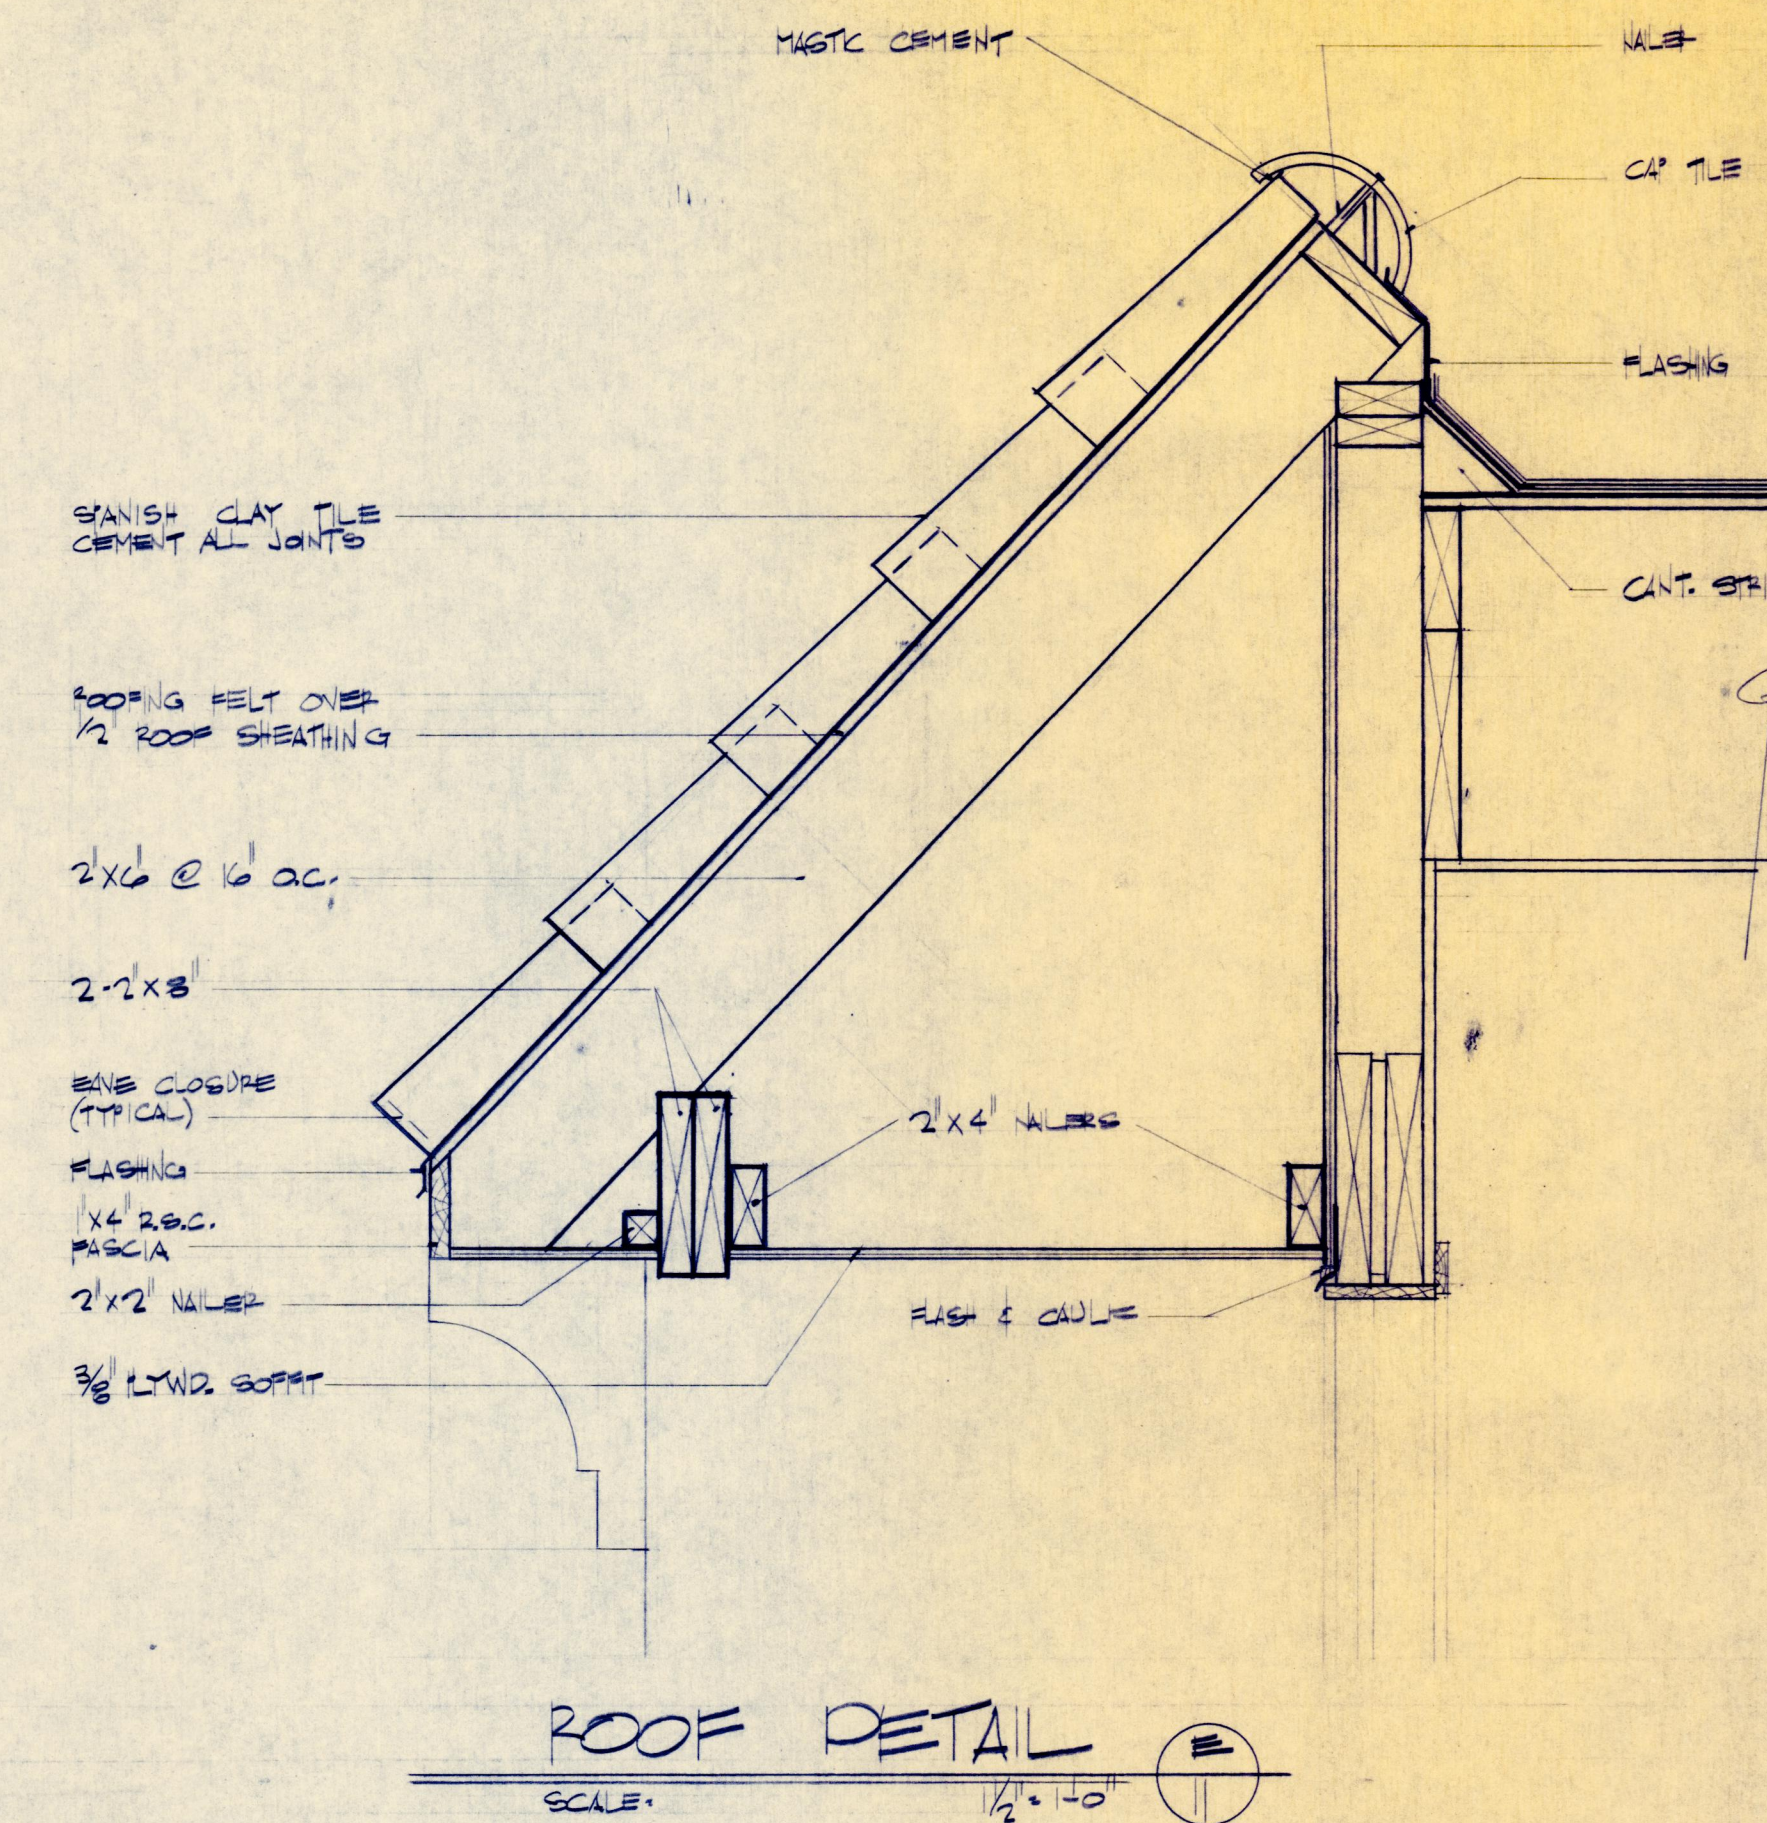

TYPICAL FRONT & REAR ELEVATION