



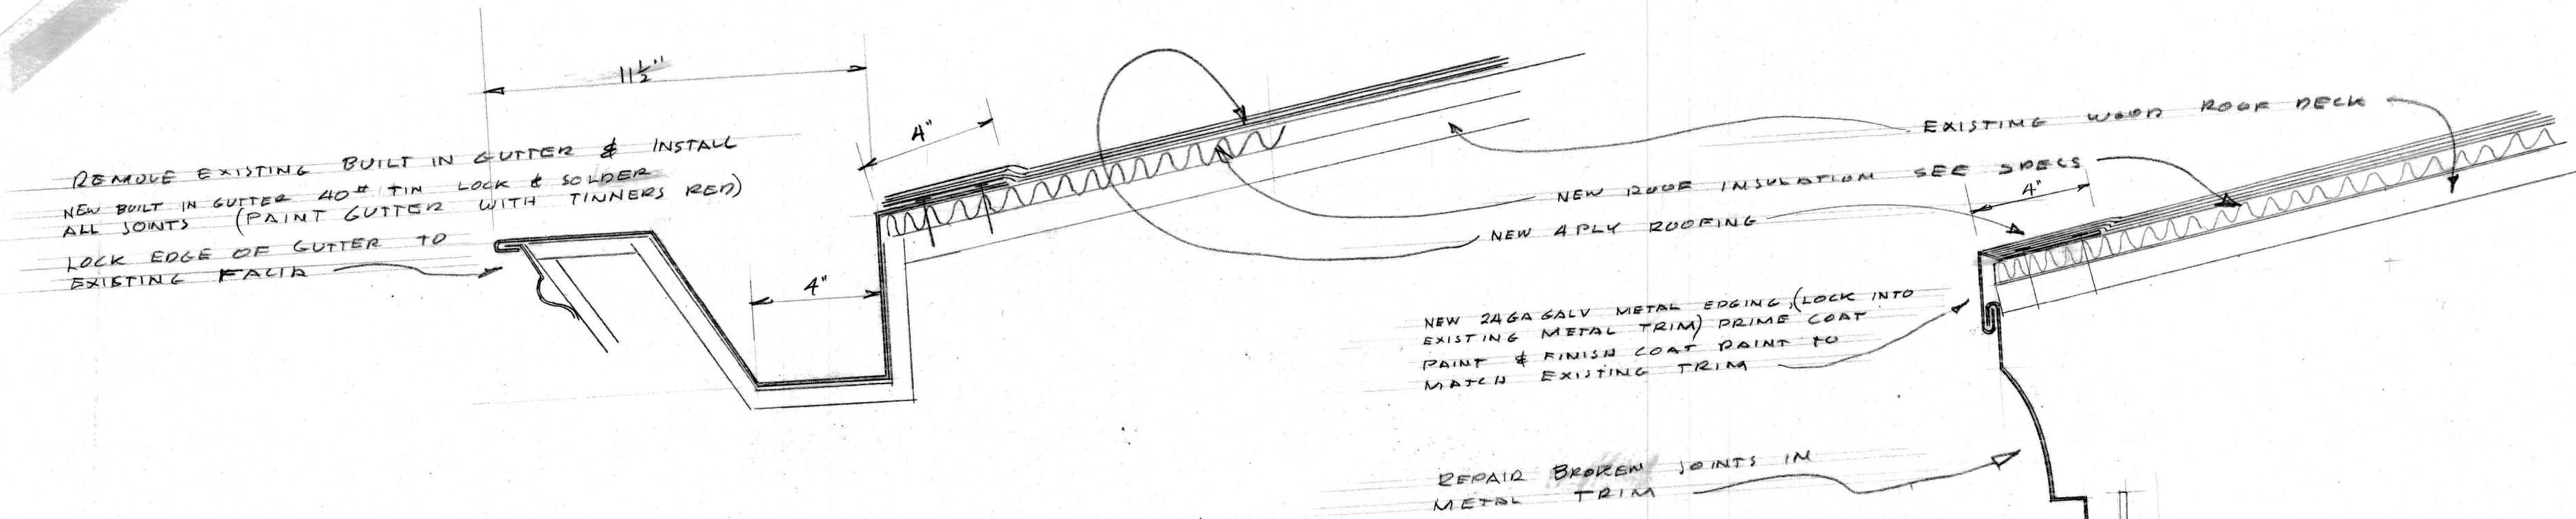

SECTION BUILT IN GUTTER 3
 SCALE 3"=1'-0"

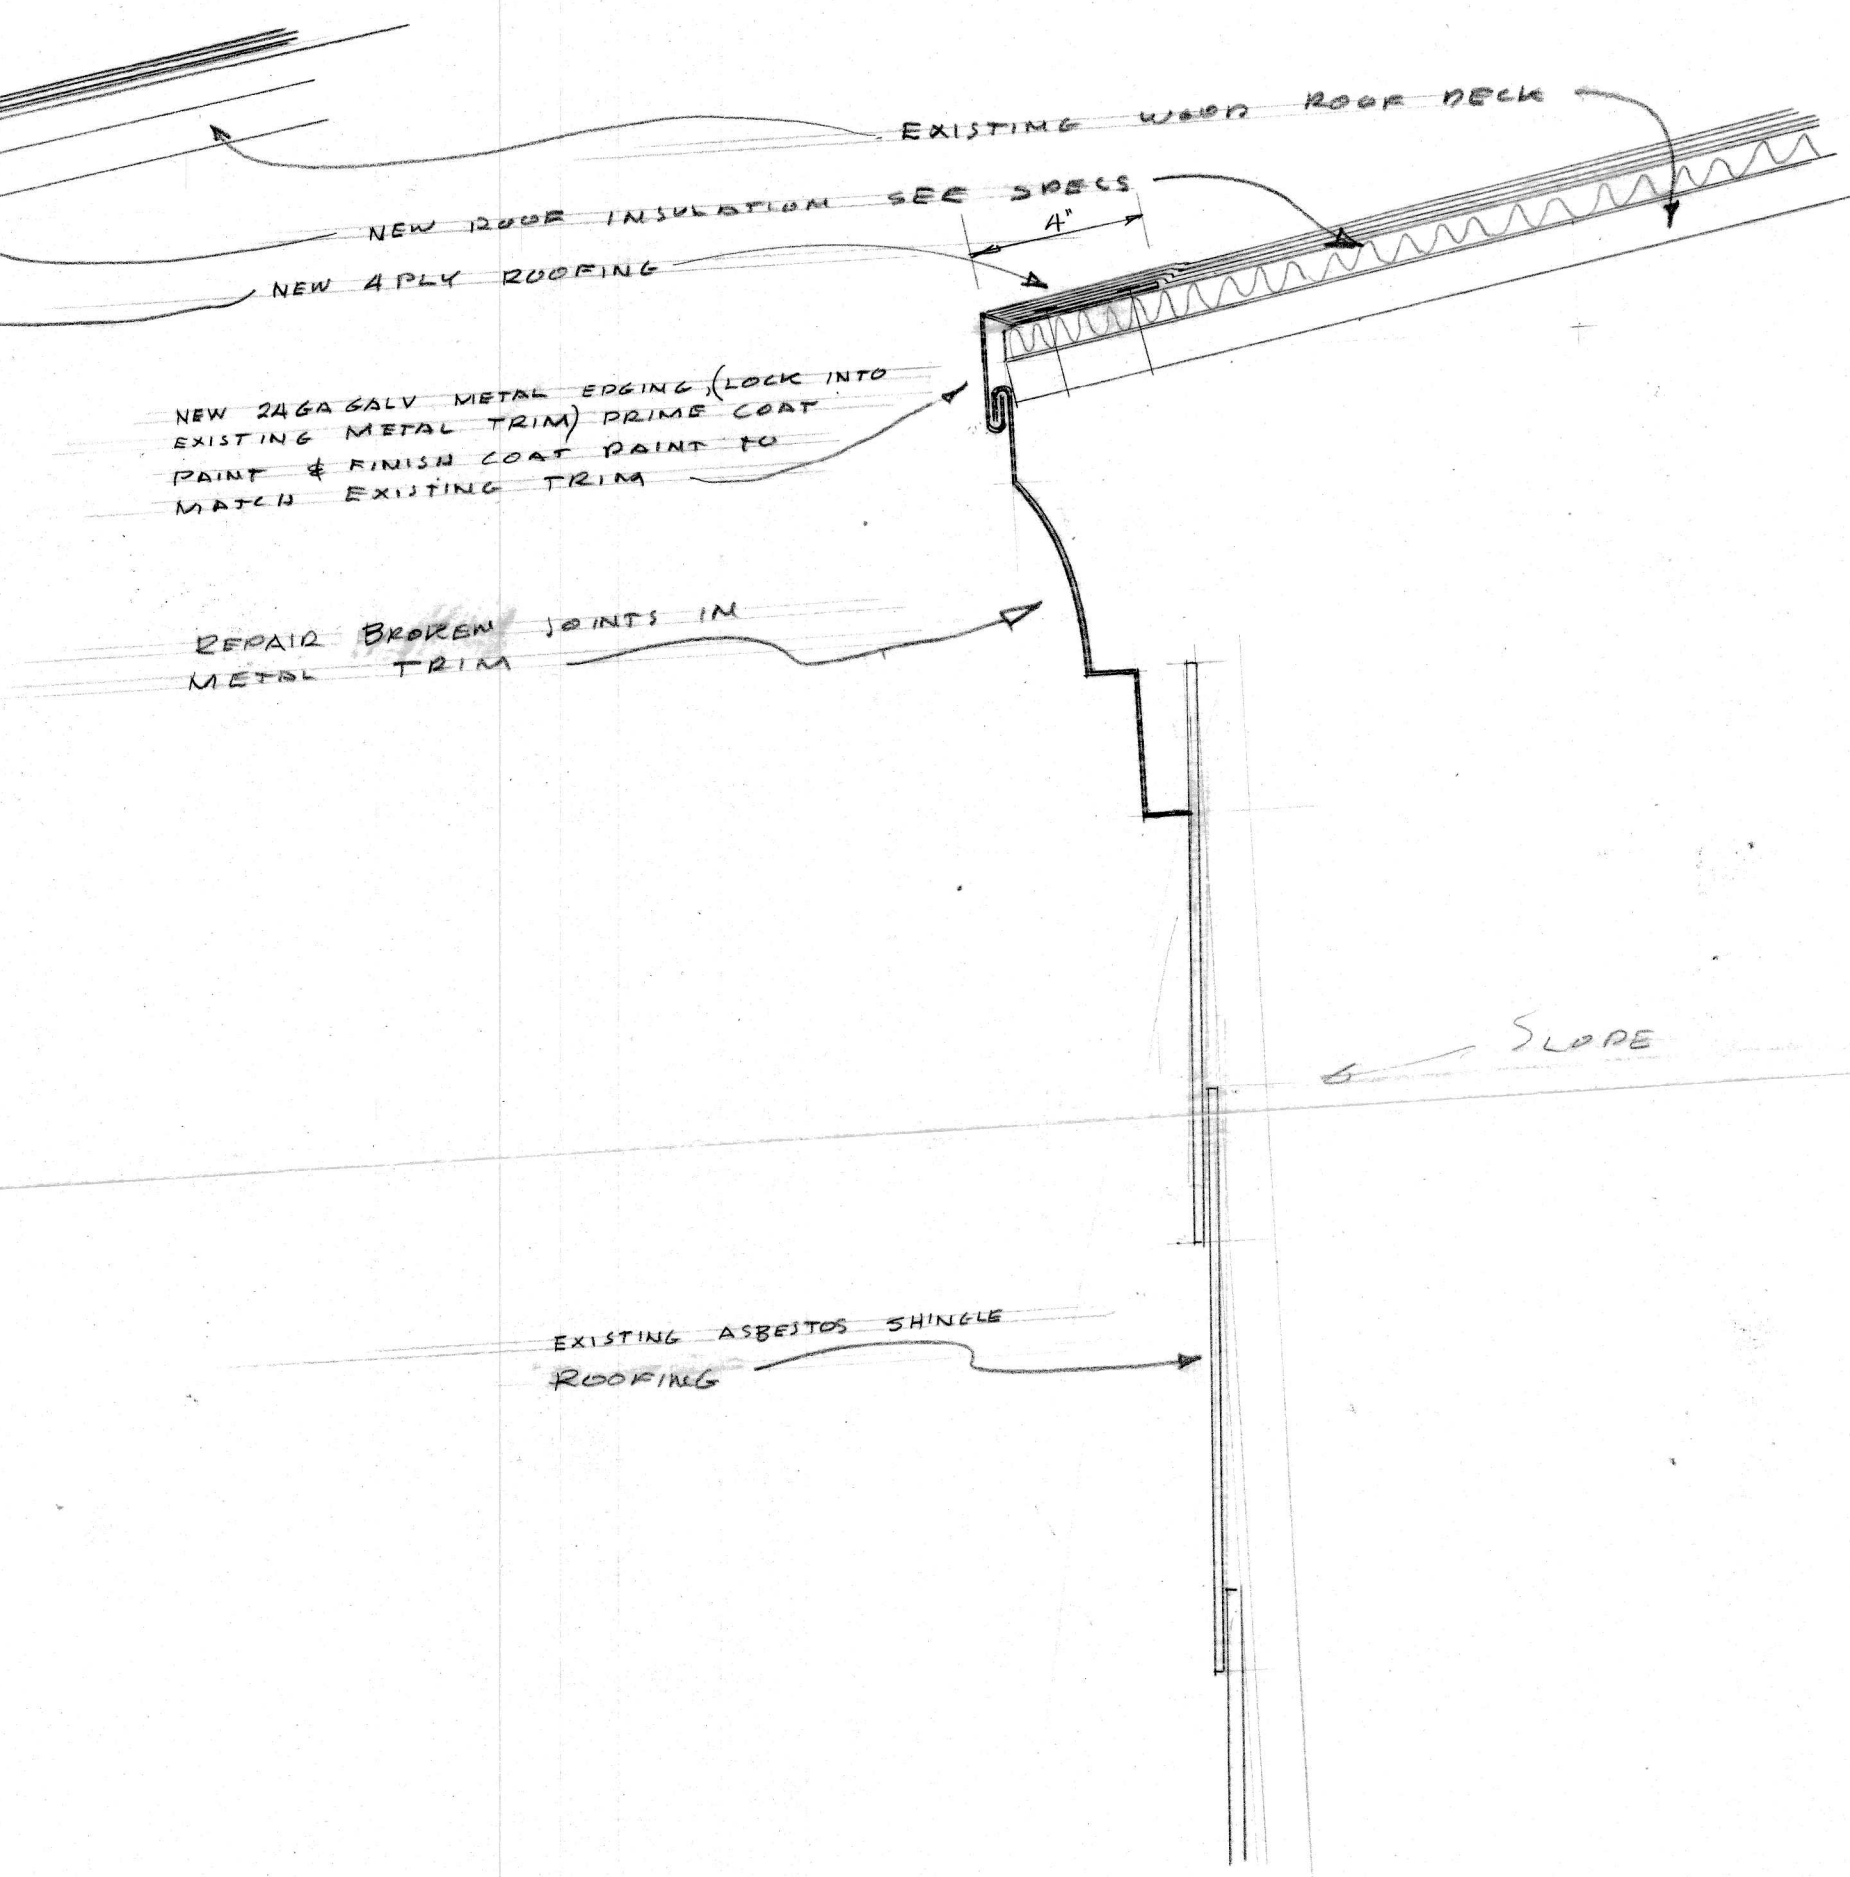

SECTION OF EDGE OF UPPER ROOF #1 2
 SCALE 3"=1'-0"

70 -/H