


± 42'-0"

± 105'-0"

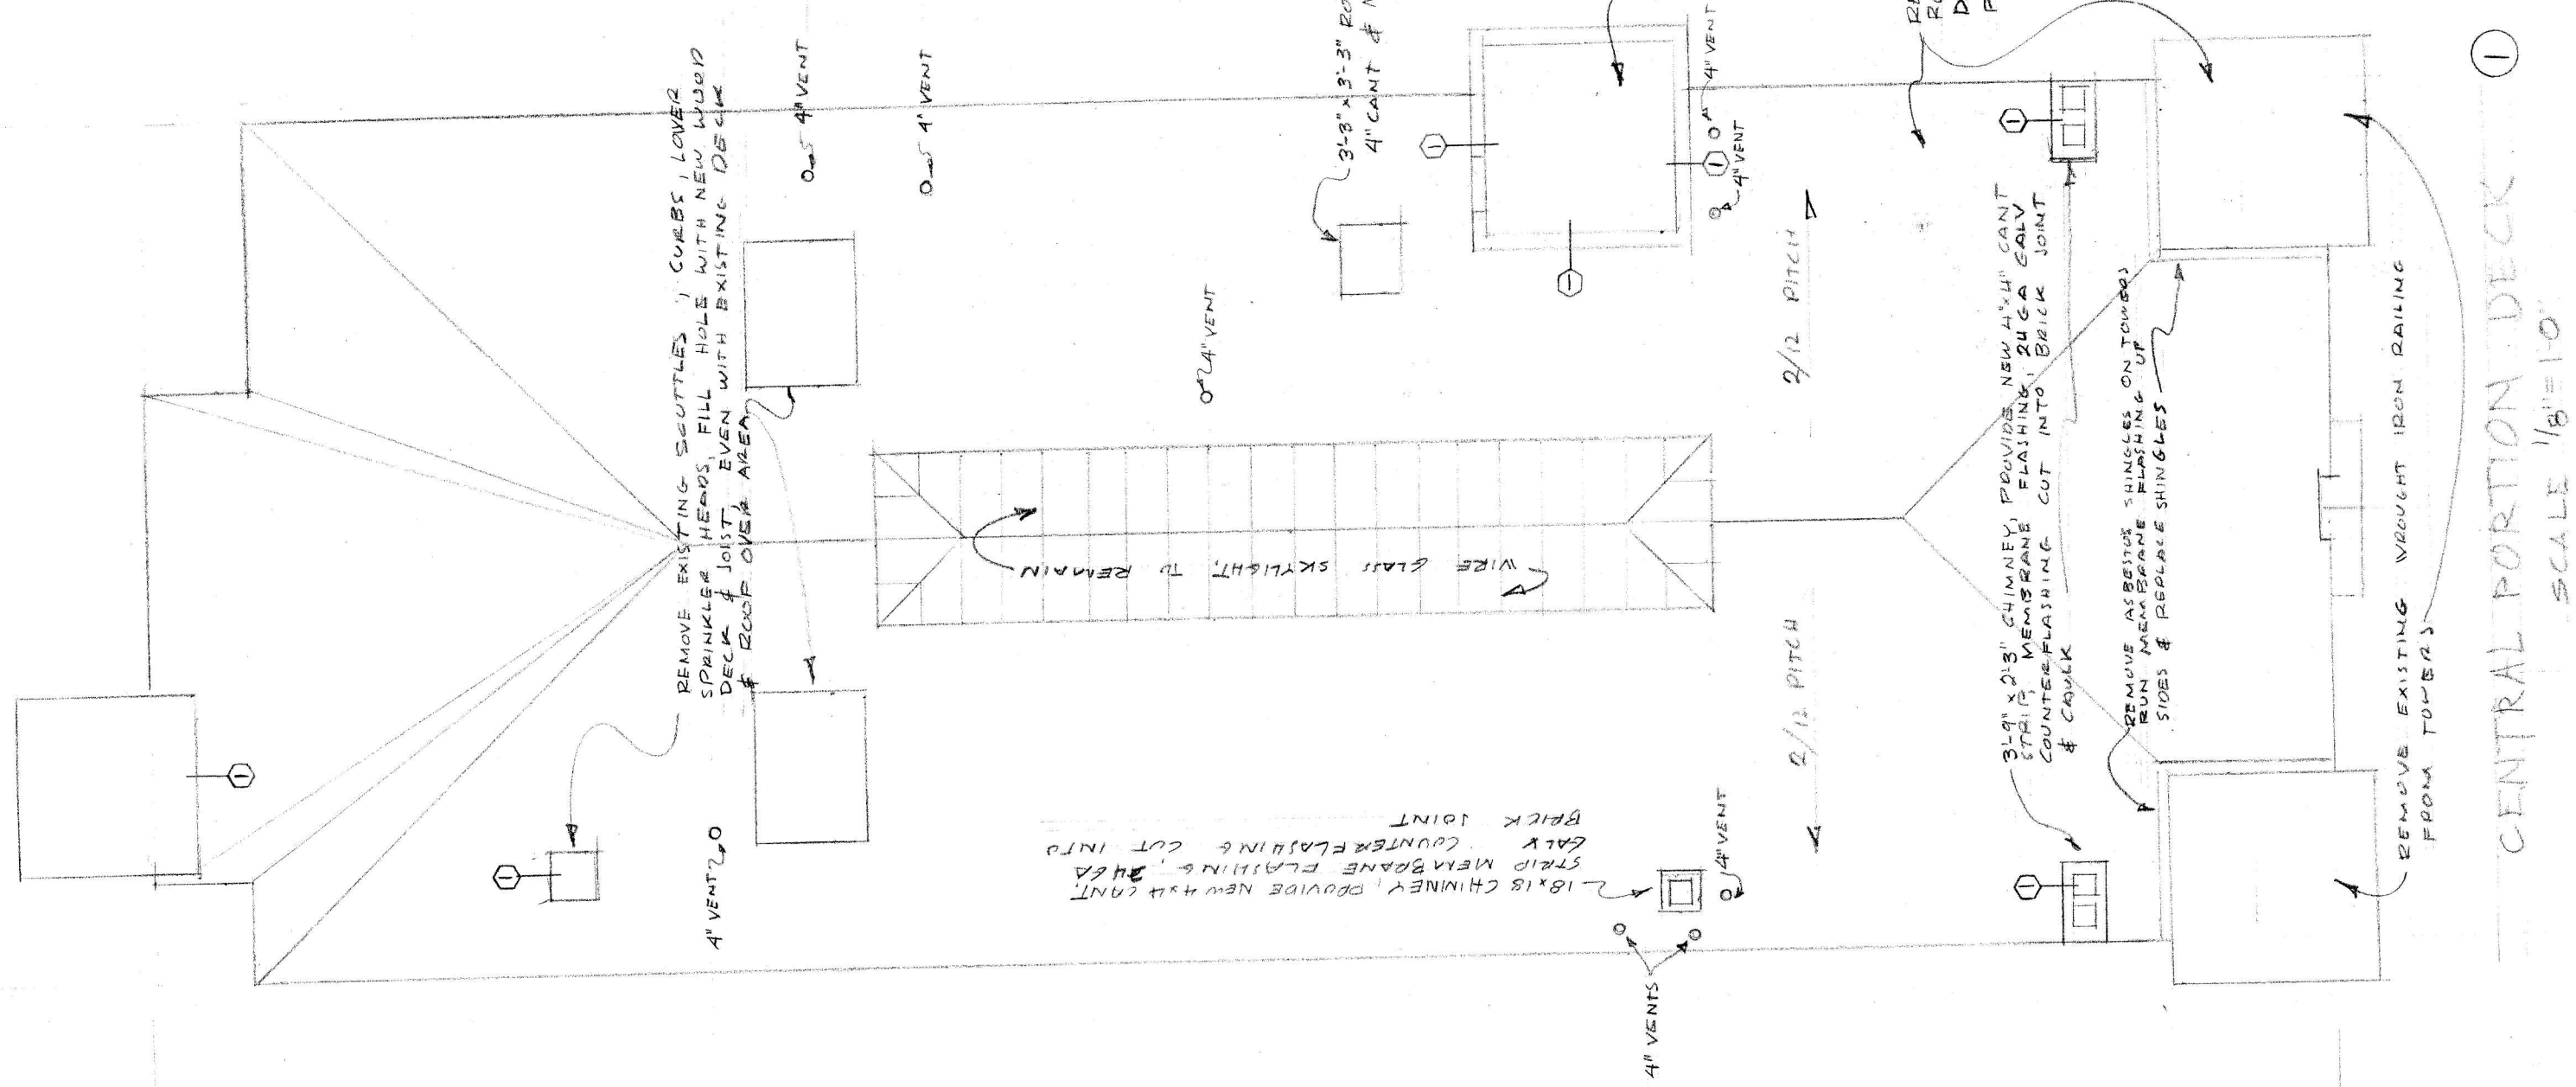


REMOVE EXISTING SCUTTLES, CURBS, LOWER SPARKING HEADS, FILL HOLE WITH NEW WOOD DECK & LIGHT EVEN WITH EXISTING DECK

NEW 24GA GALV Q.B. GUTTER. SEE DETAIL

EXISTING SLATE ROOF OVER DOAM. REMOVE SLATE & DOAM. INSTALL NEW VAPOR BARRIER, ROOF INSULATION & 4 PLY ROOFING OVER WOOD DECK


WEST CENTRAL DECK. ②

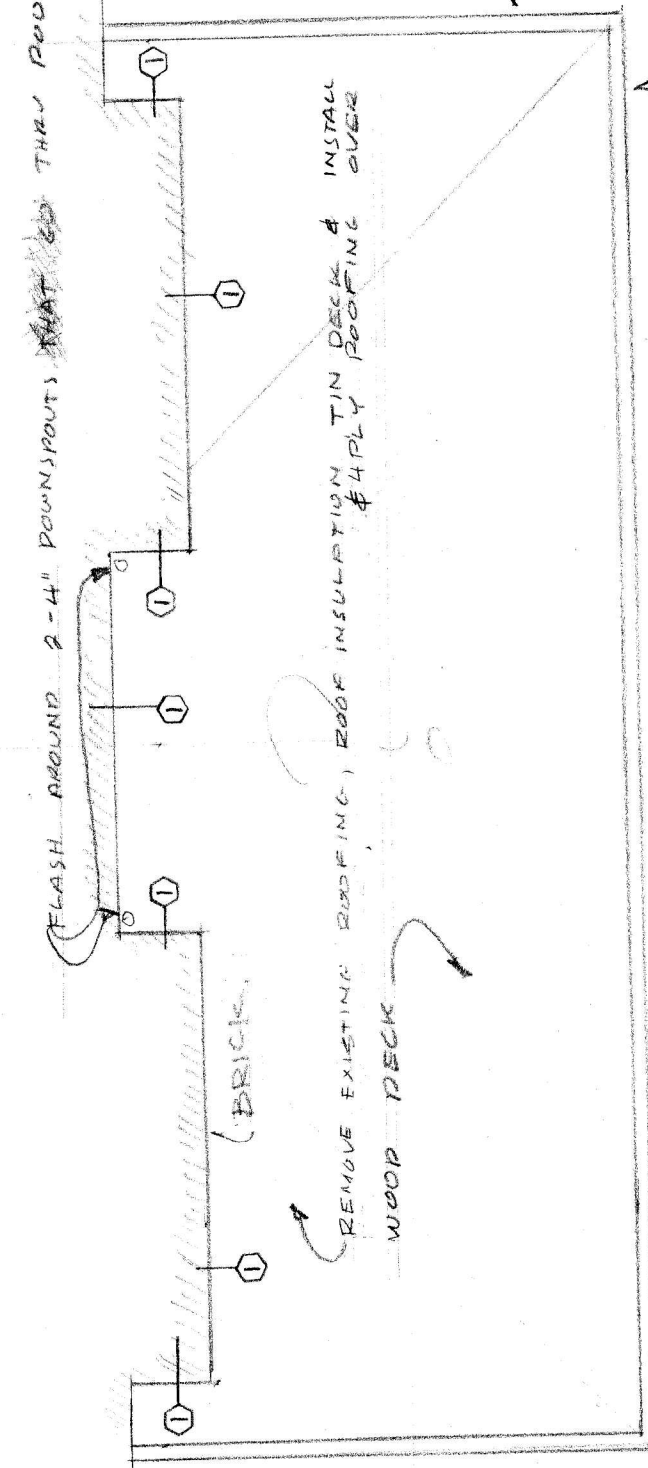

NEW 24GA GALV Q.B. GUTTER. SEE DETAIL

DORMITORY ROOF DECK ③

SCALE 1/8" = 10'

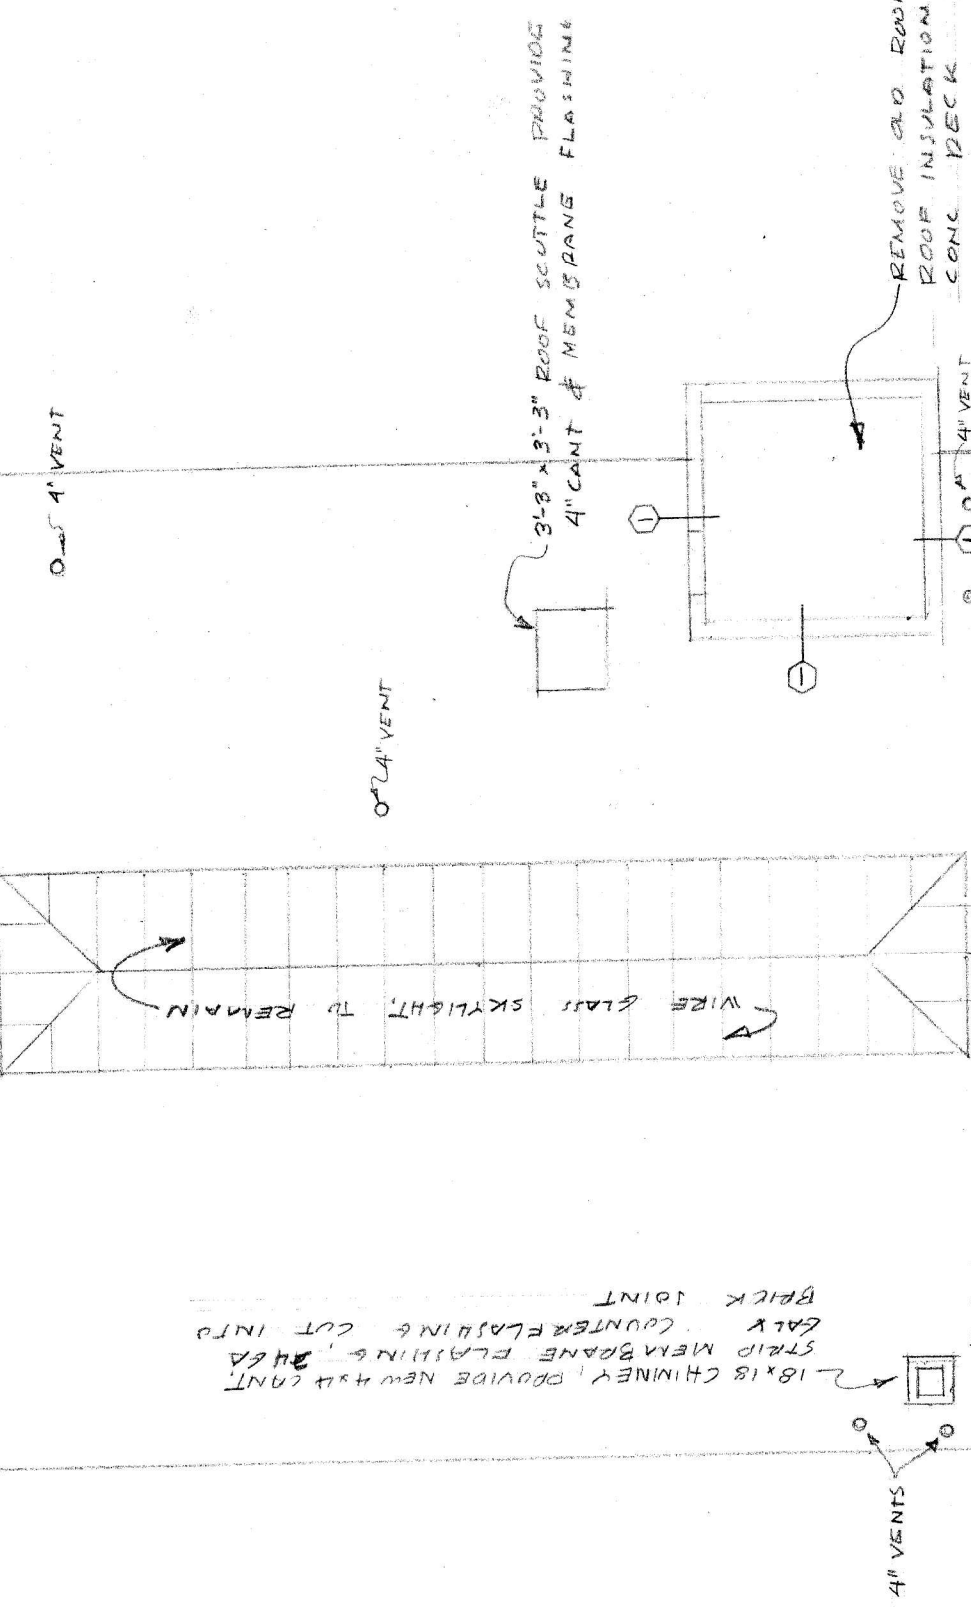


REMOVE OLD TIN DECK & INSTALL NEW VAPOR BARRIER ROOF INSULATION & 4 PLY ROOFING OVER WOOD DECK. SEE SPEC.

REMOVE EXISTING SCUTTLES, CURBS, LOWER SPARKING HEADS, FILL HOLE WITH NEW WOOD DECK & LIGHT EVEN WITH EXISTING DECK


CENTRAL PORTION DECK ①

SCALE 1/8" = 10'

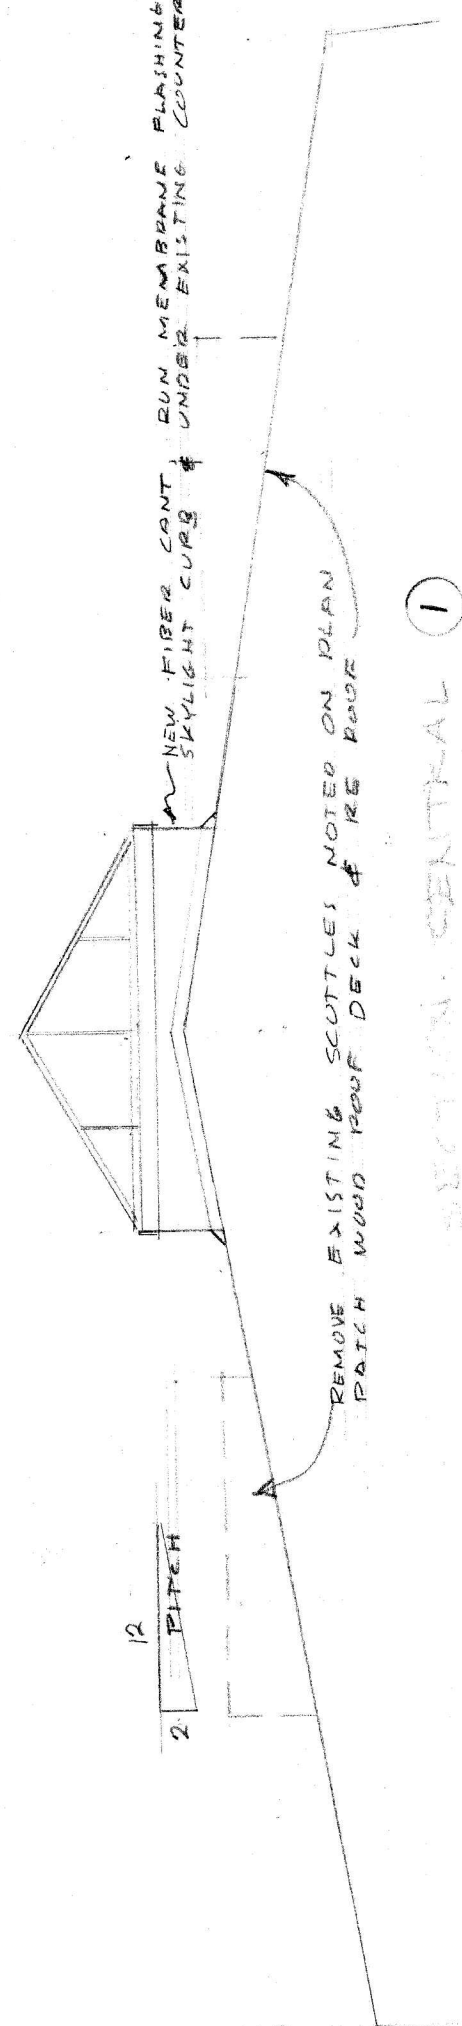


SECTION - CENTRAL ①


SCALE 1/4" = 10'

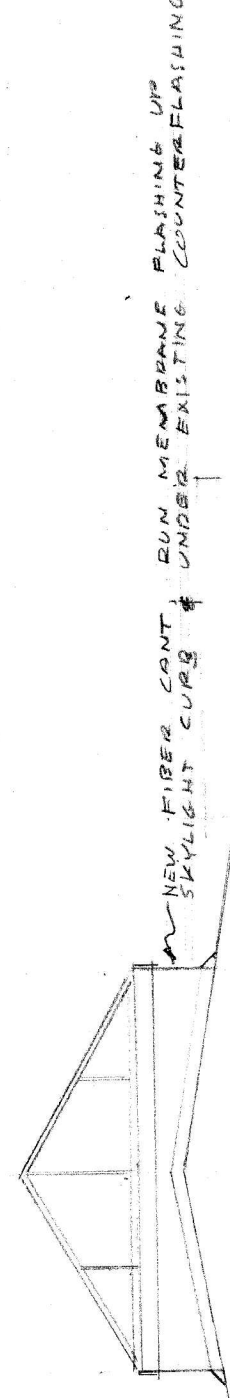

SECTION OF ROOFING AND WALL OF CHIMNEY ①

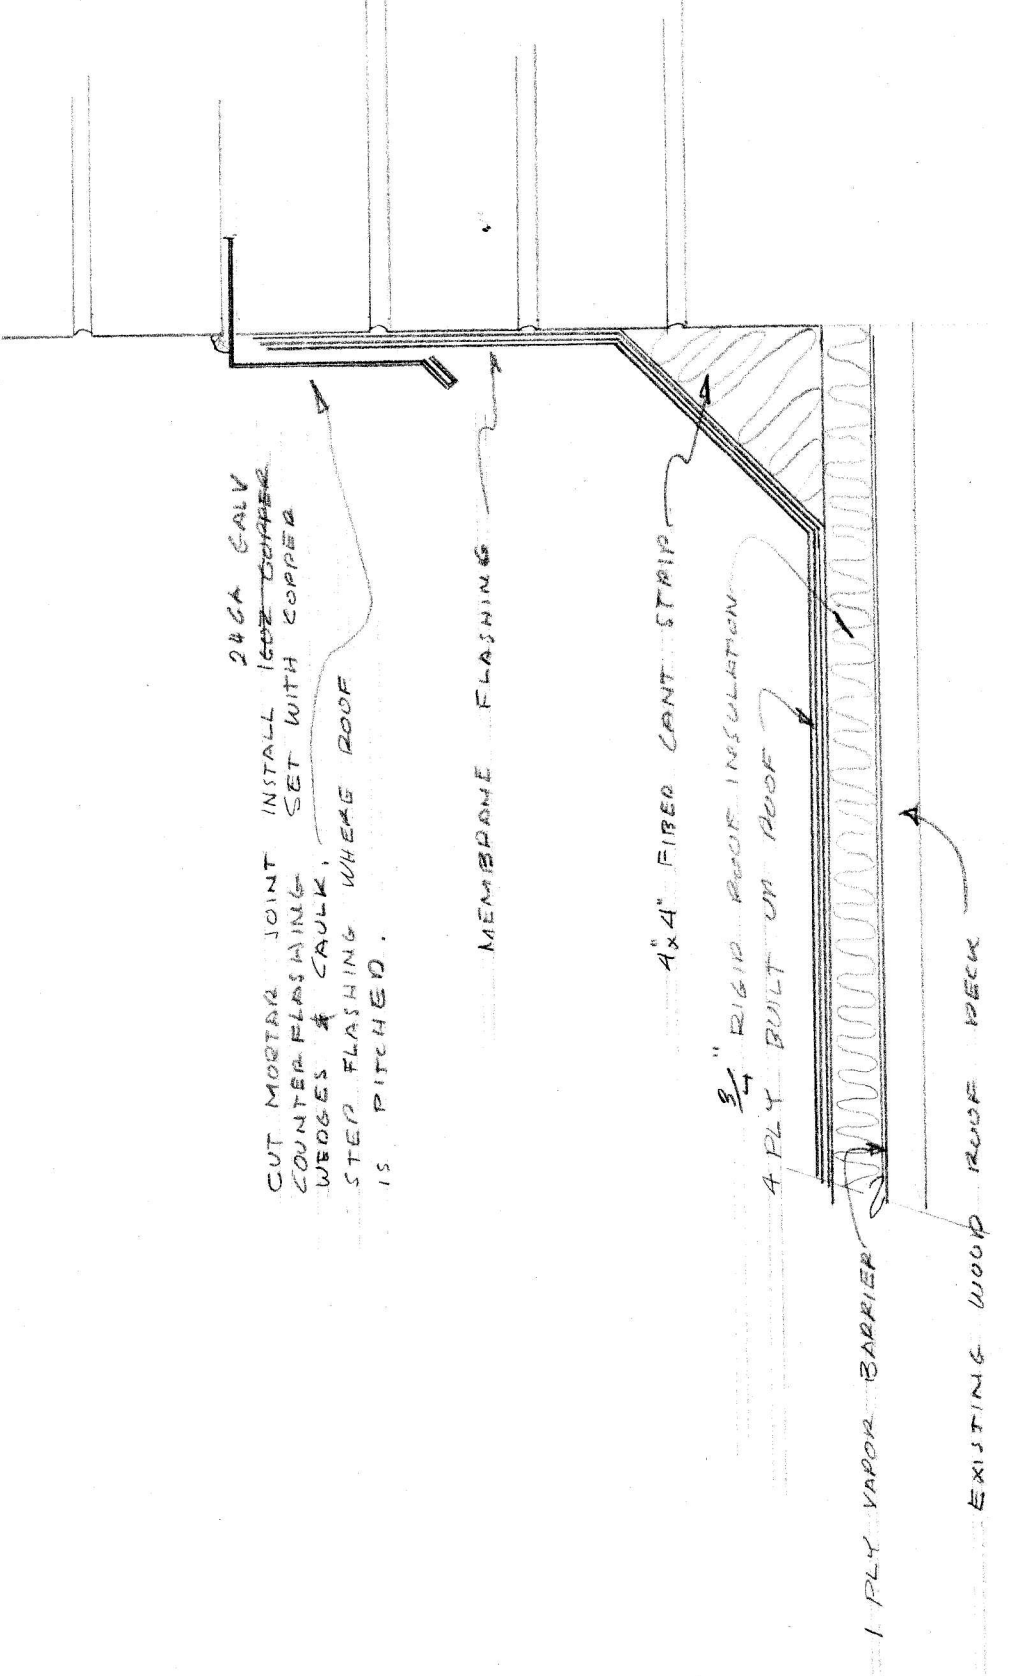

NOTE: ALL ROOF VENTS TO HAVE 4" LEAD FLASHING EXTENDED INTO ADJACENT WALLS & UP VENT & PEELED INTO TOP OF VENT.

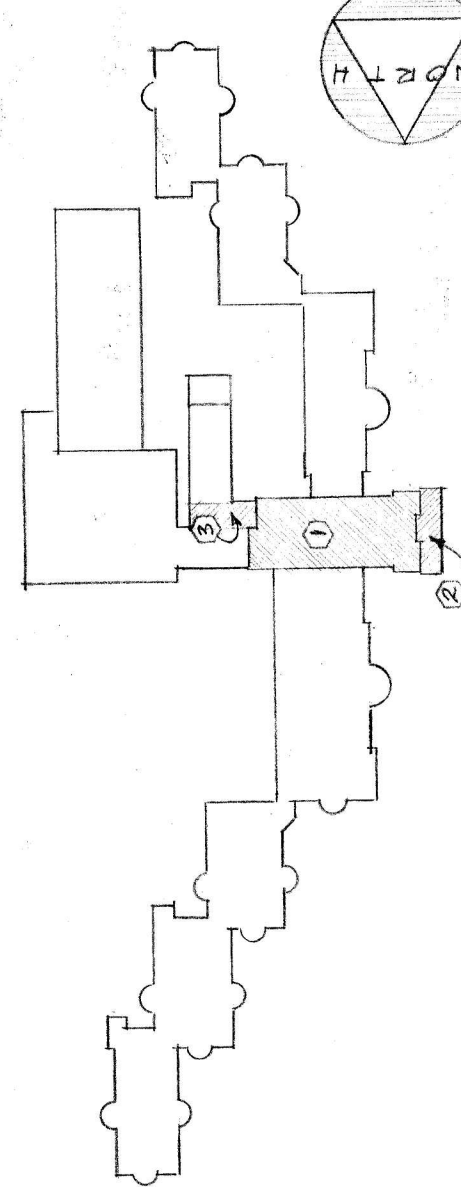

KEY PLAN CENTER BLDG
SCALE 1" = 100'-0"