

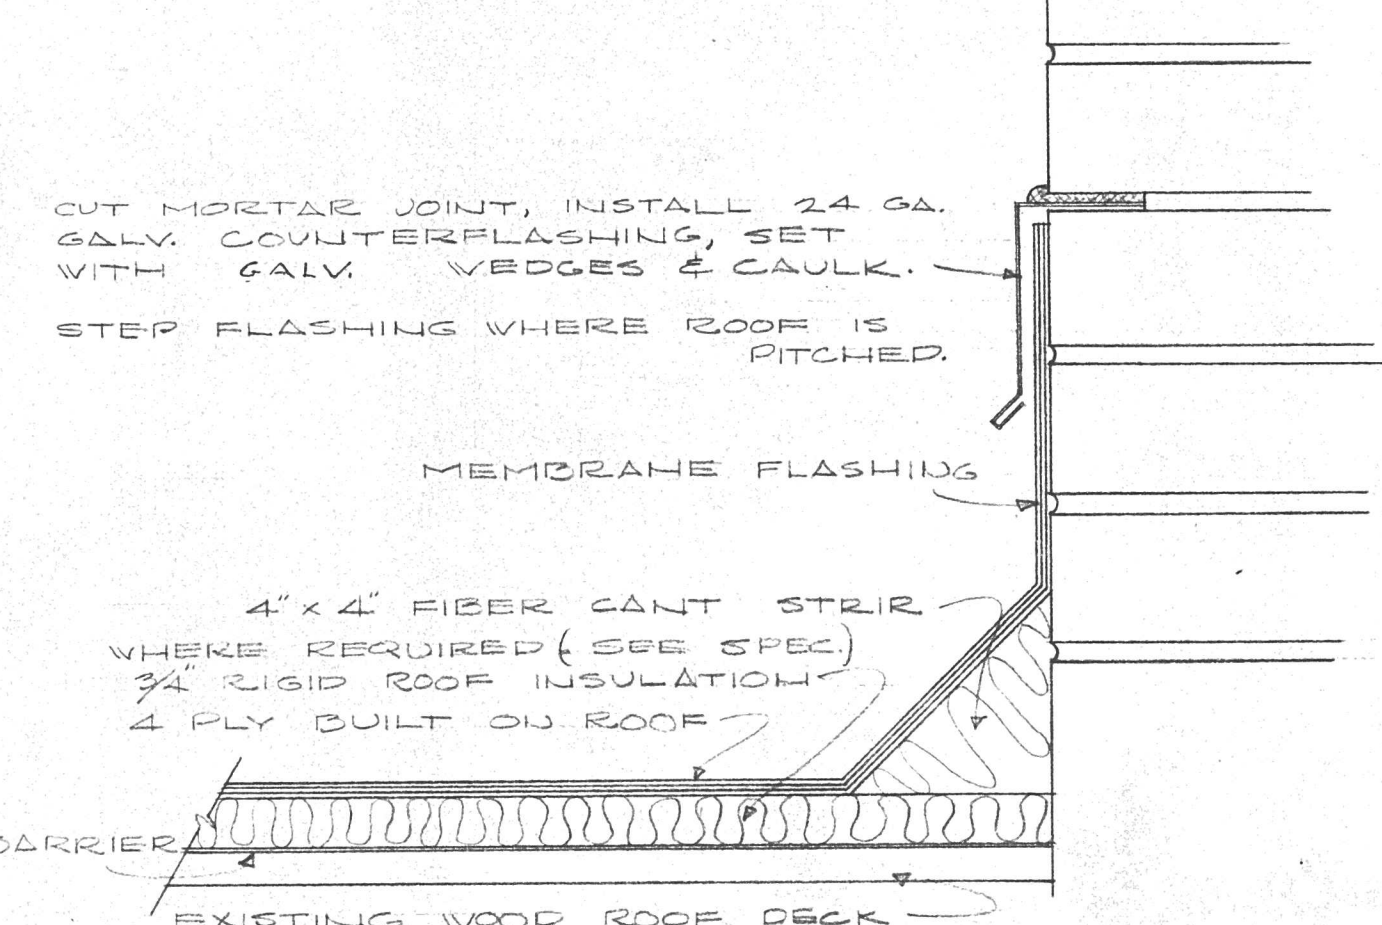
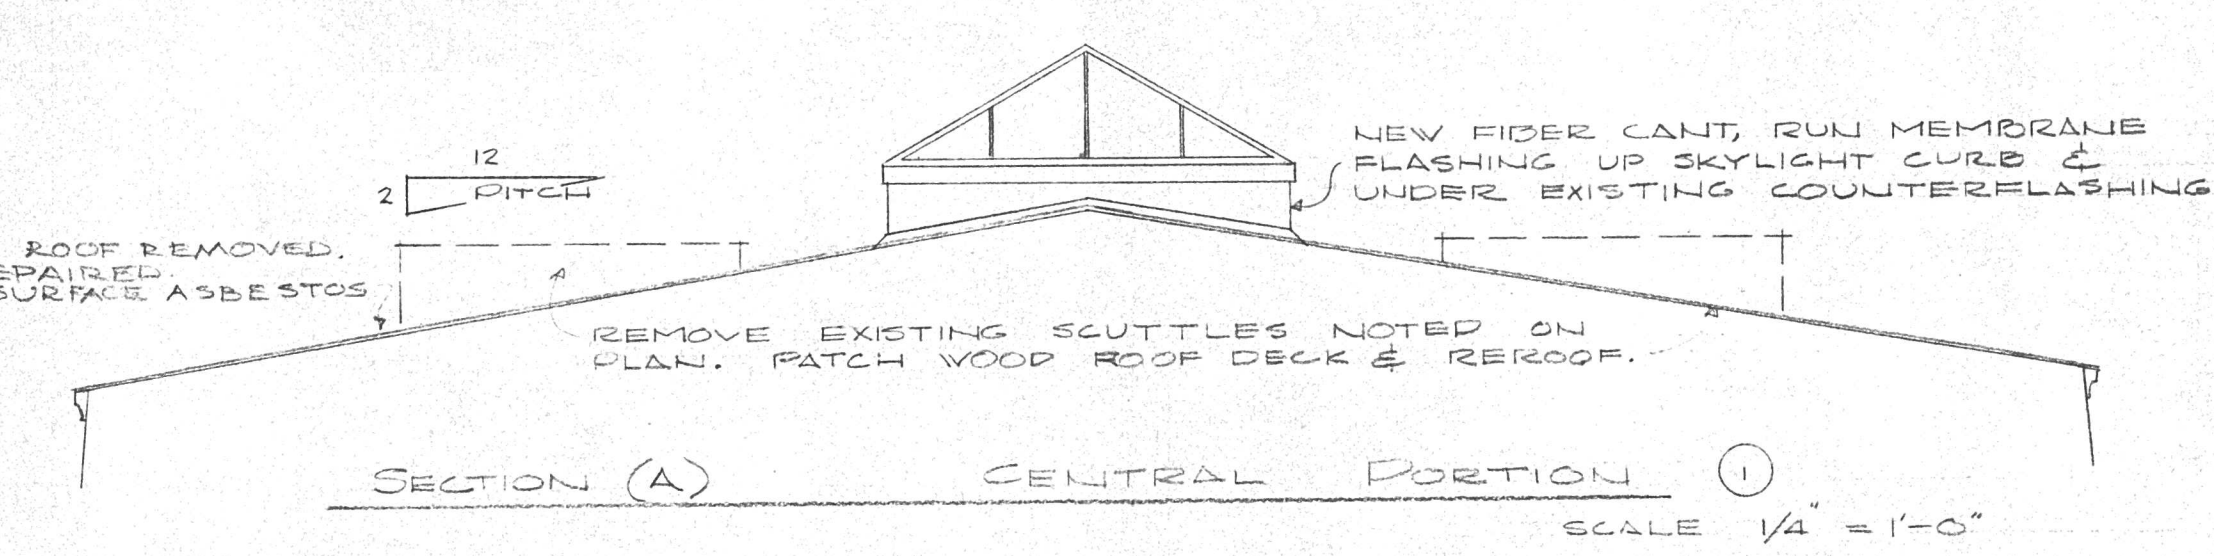
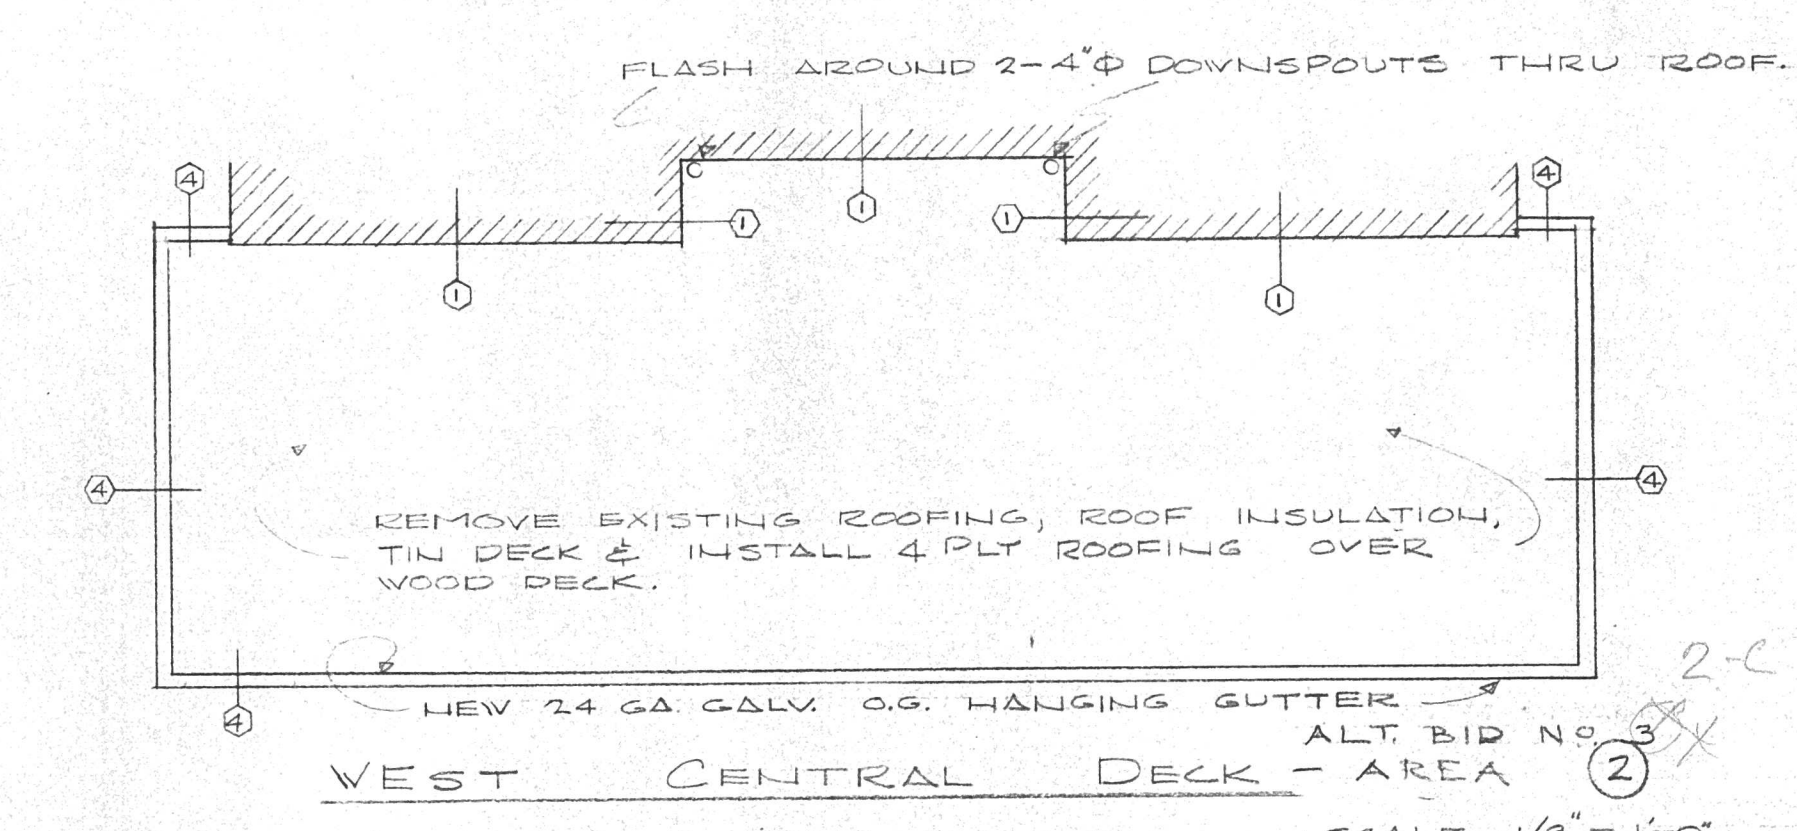
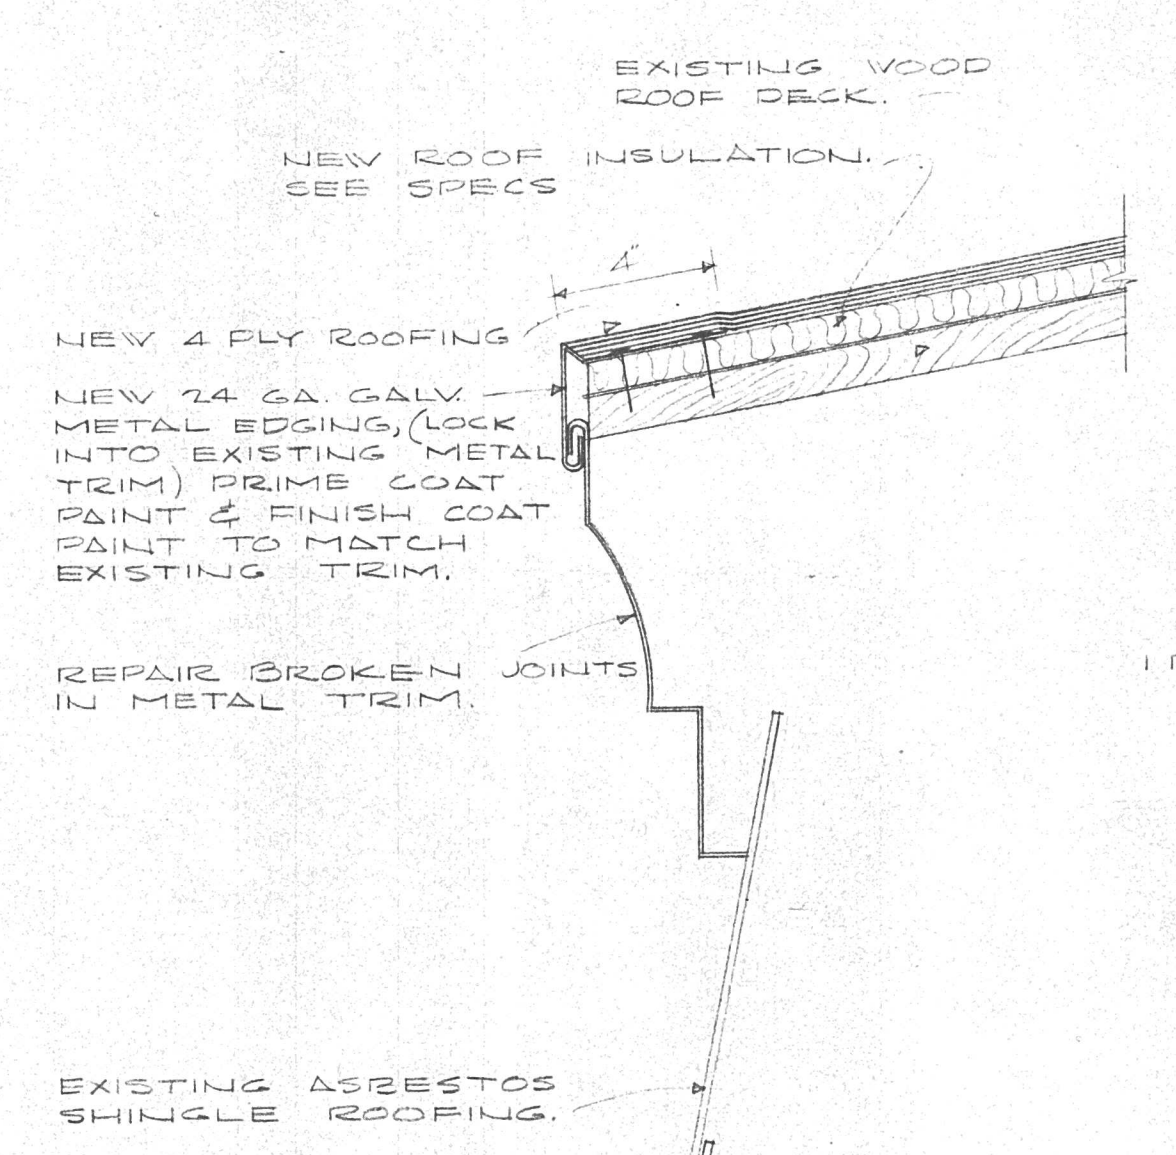
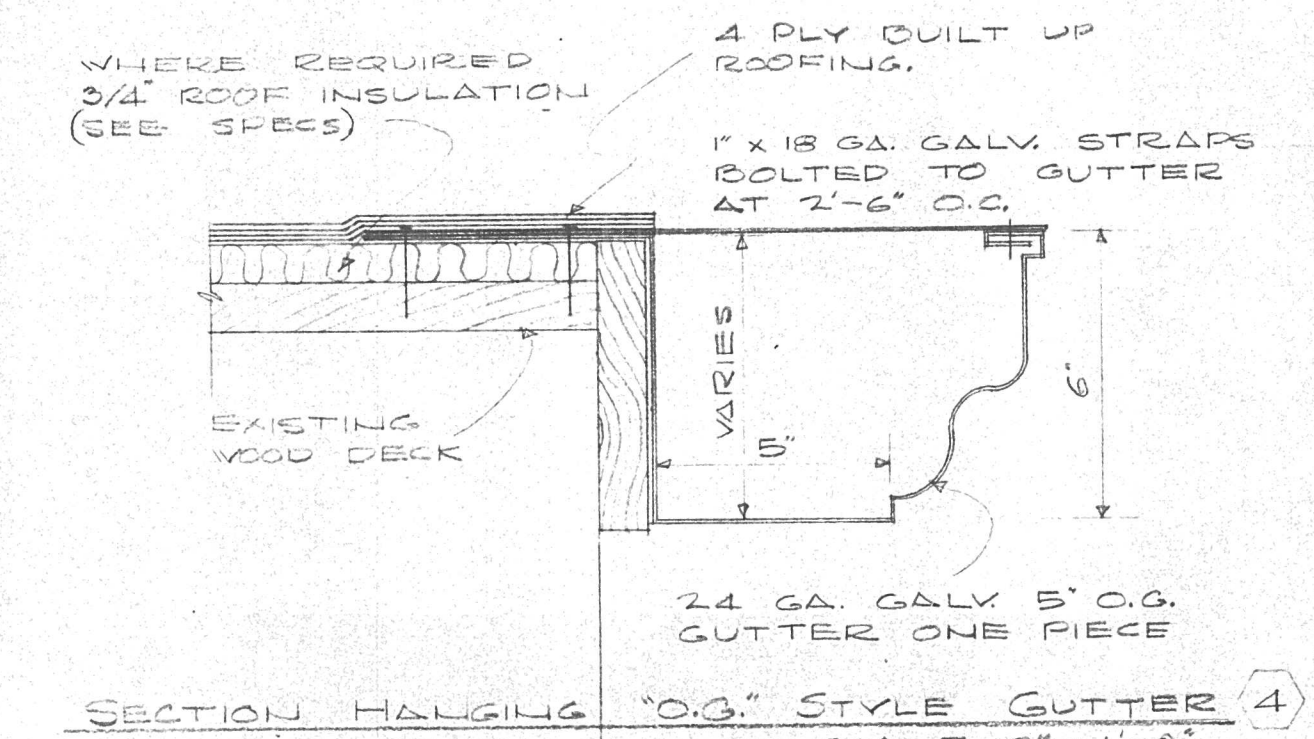
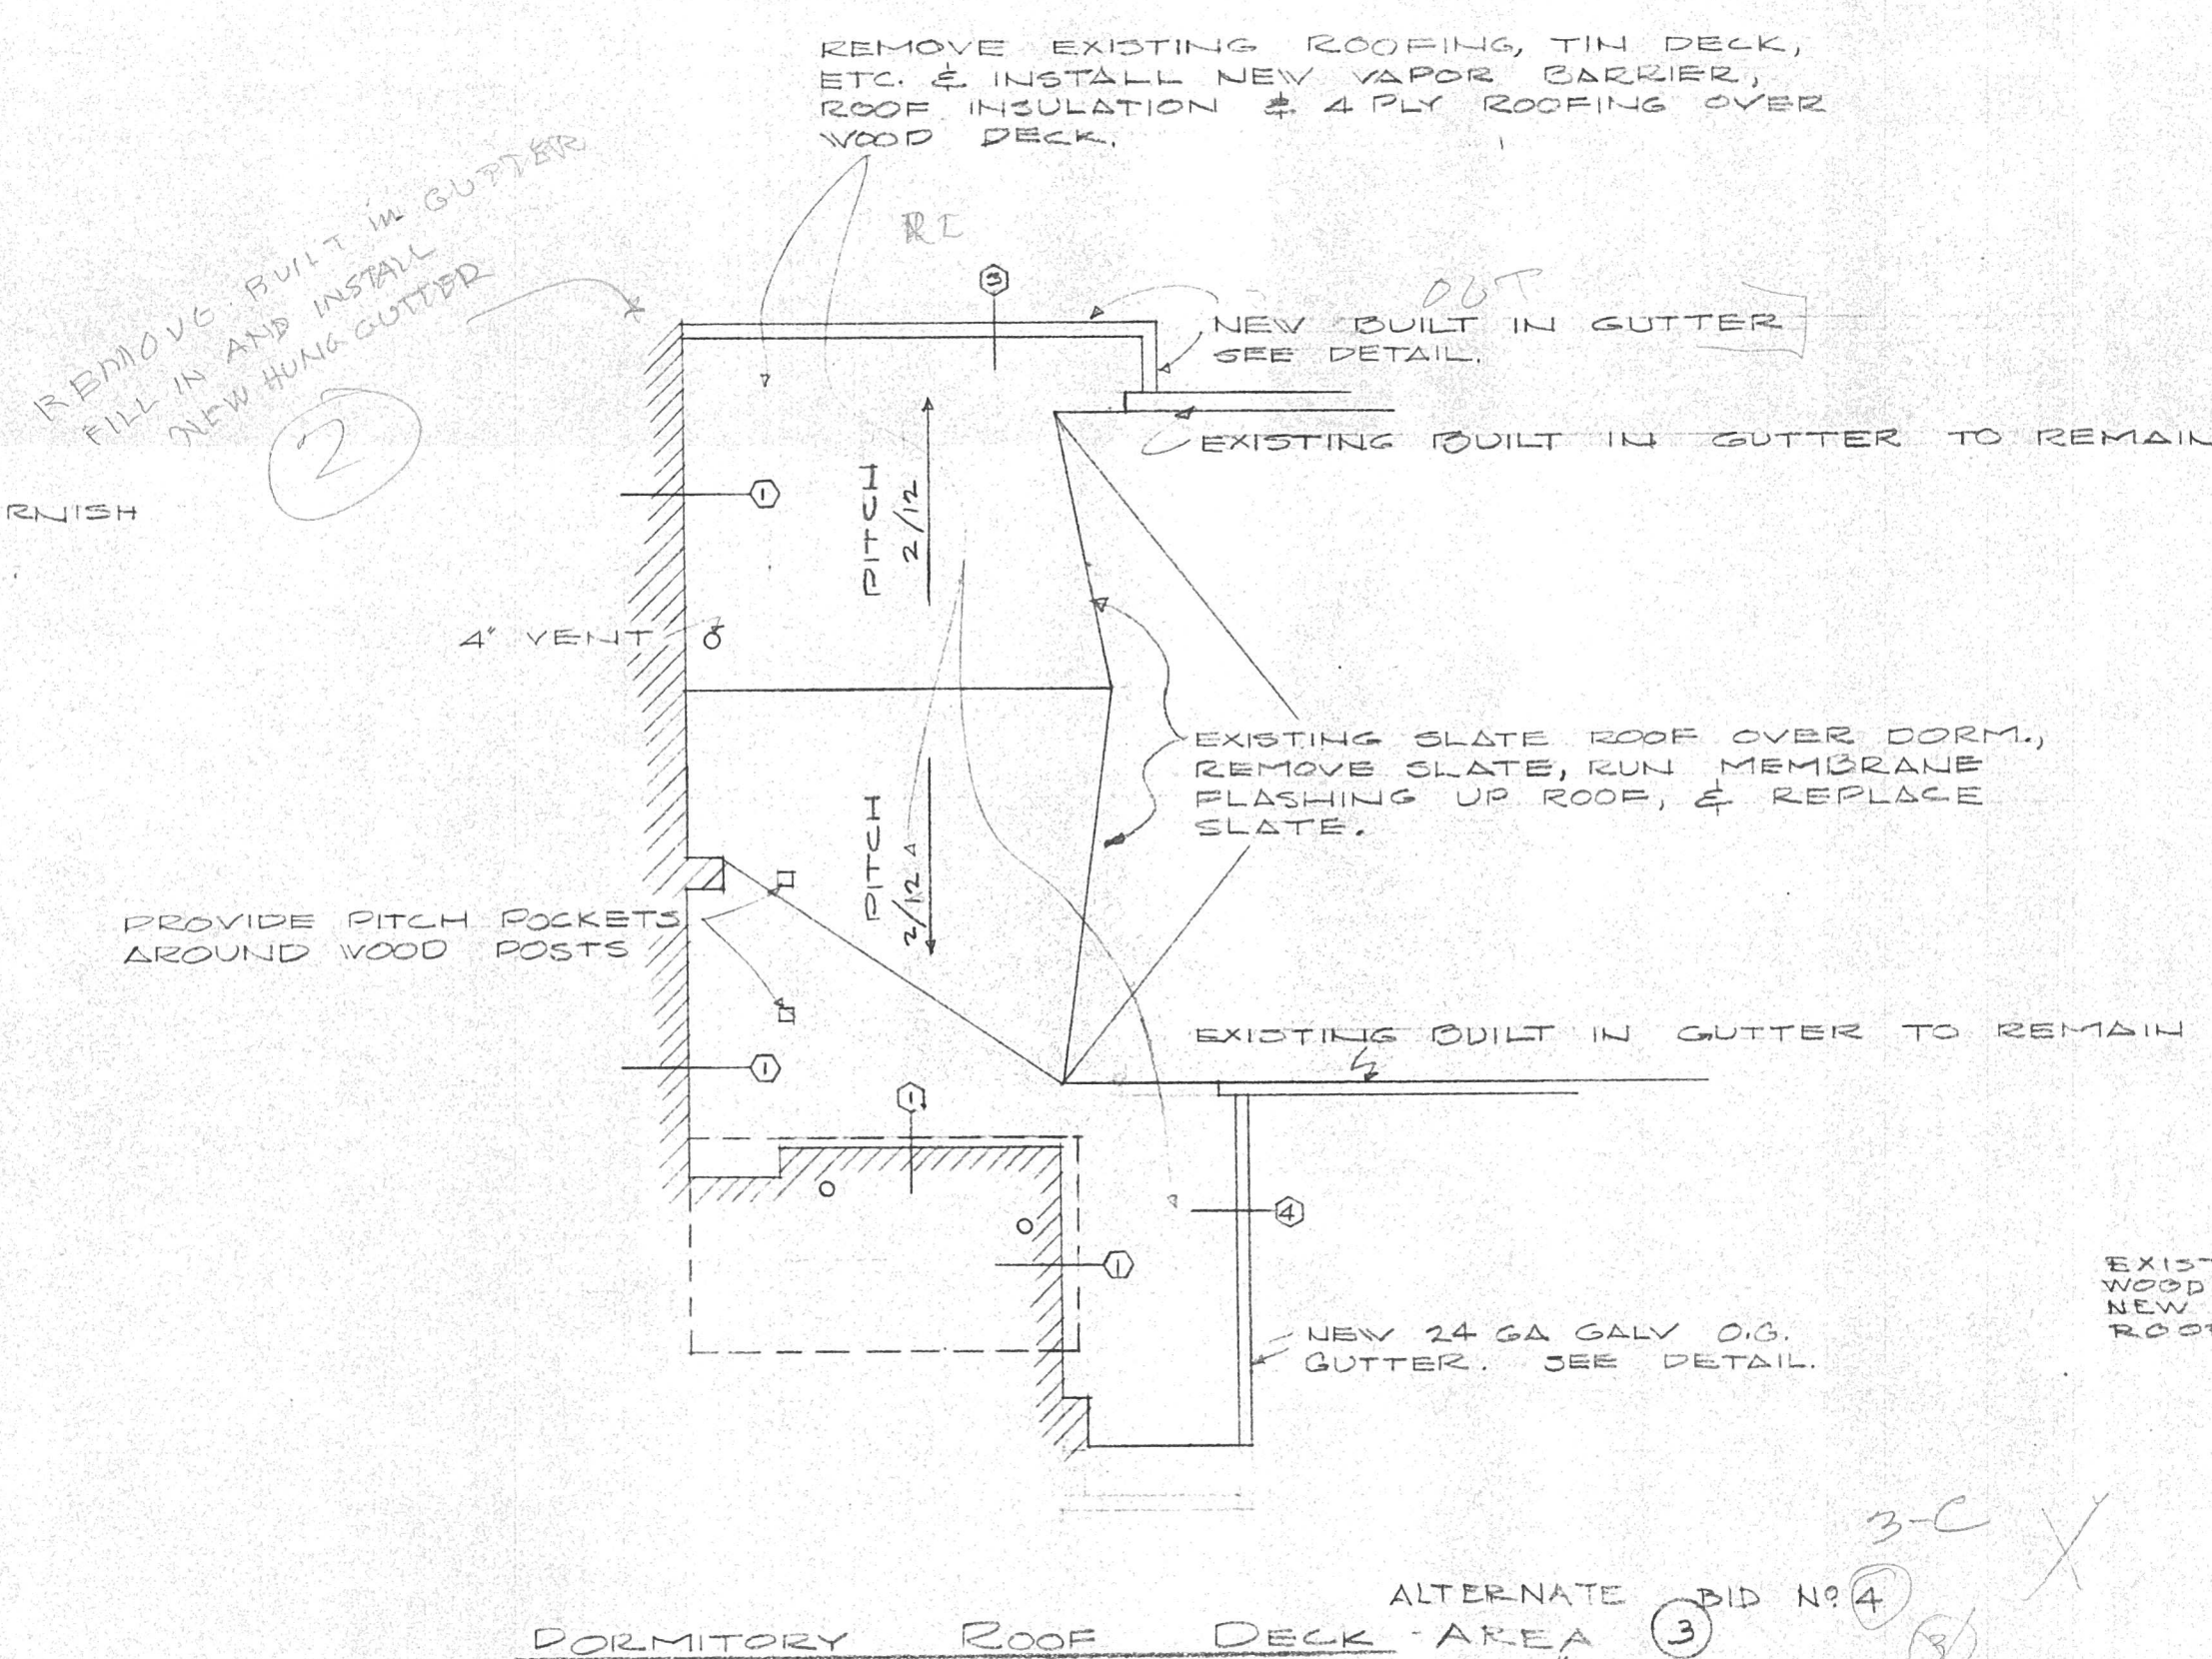
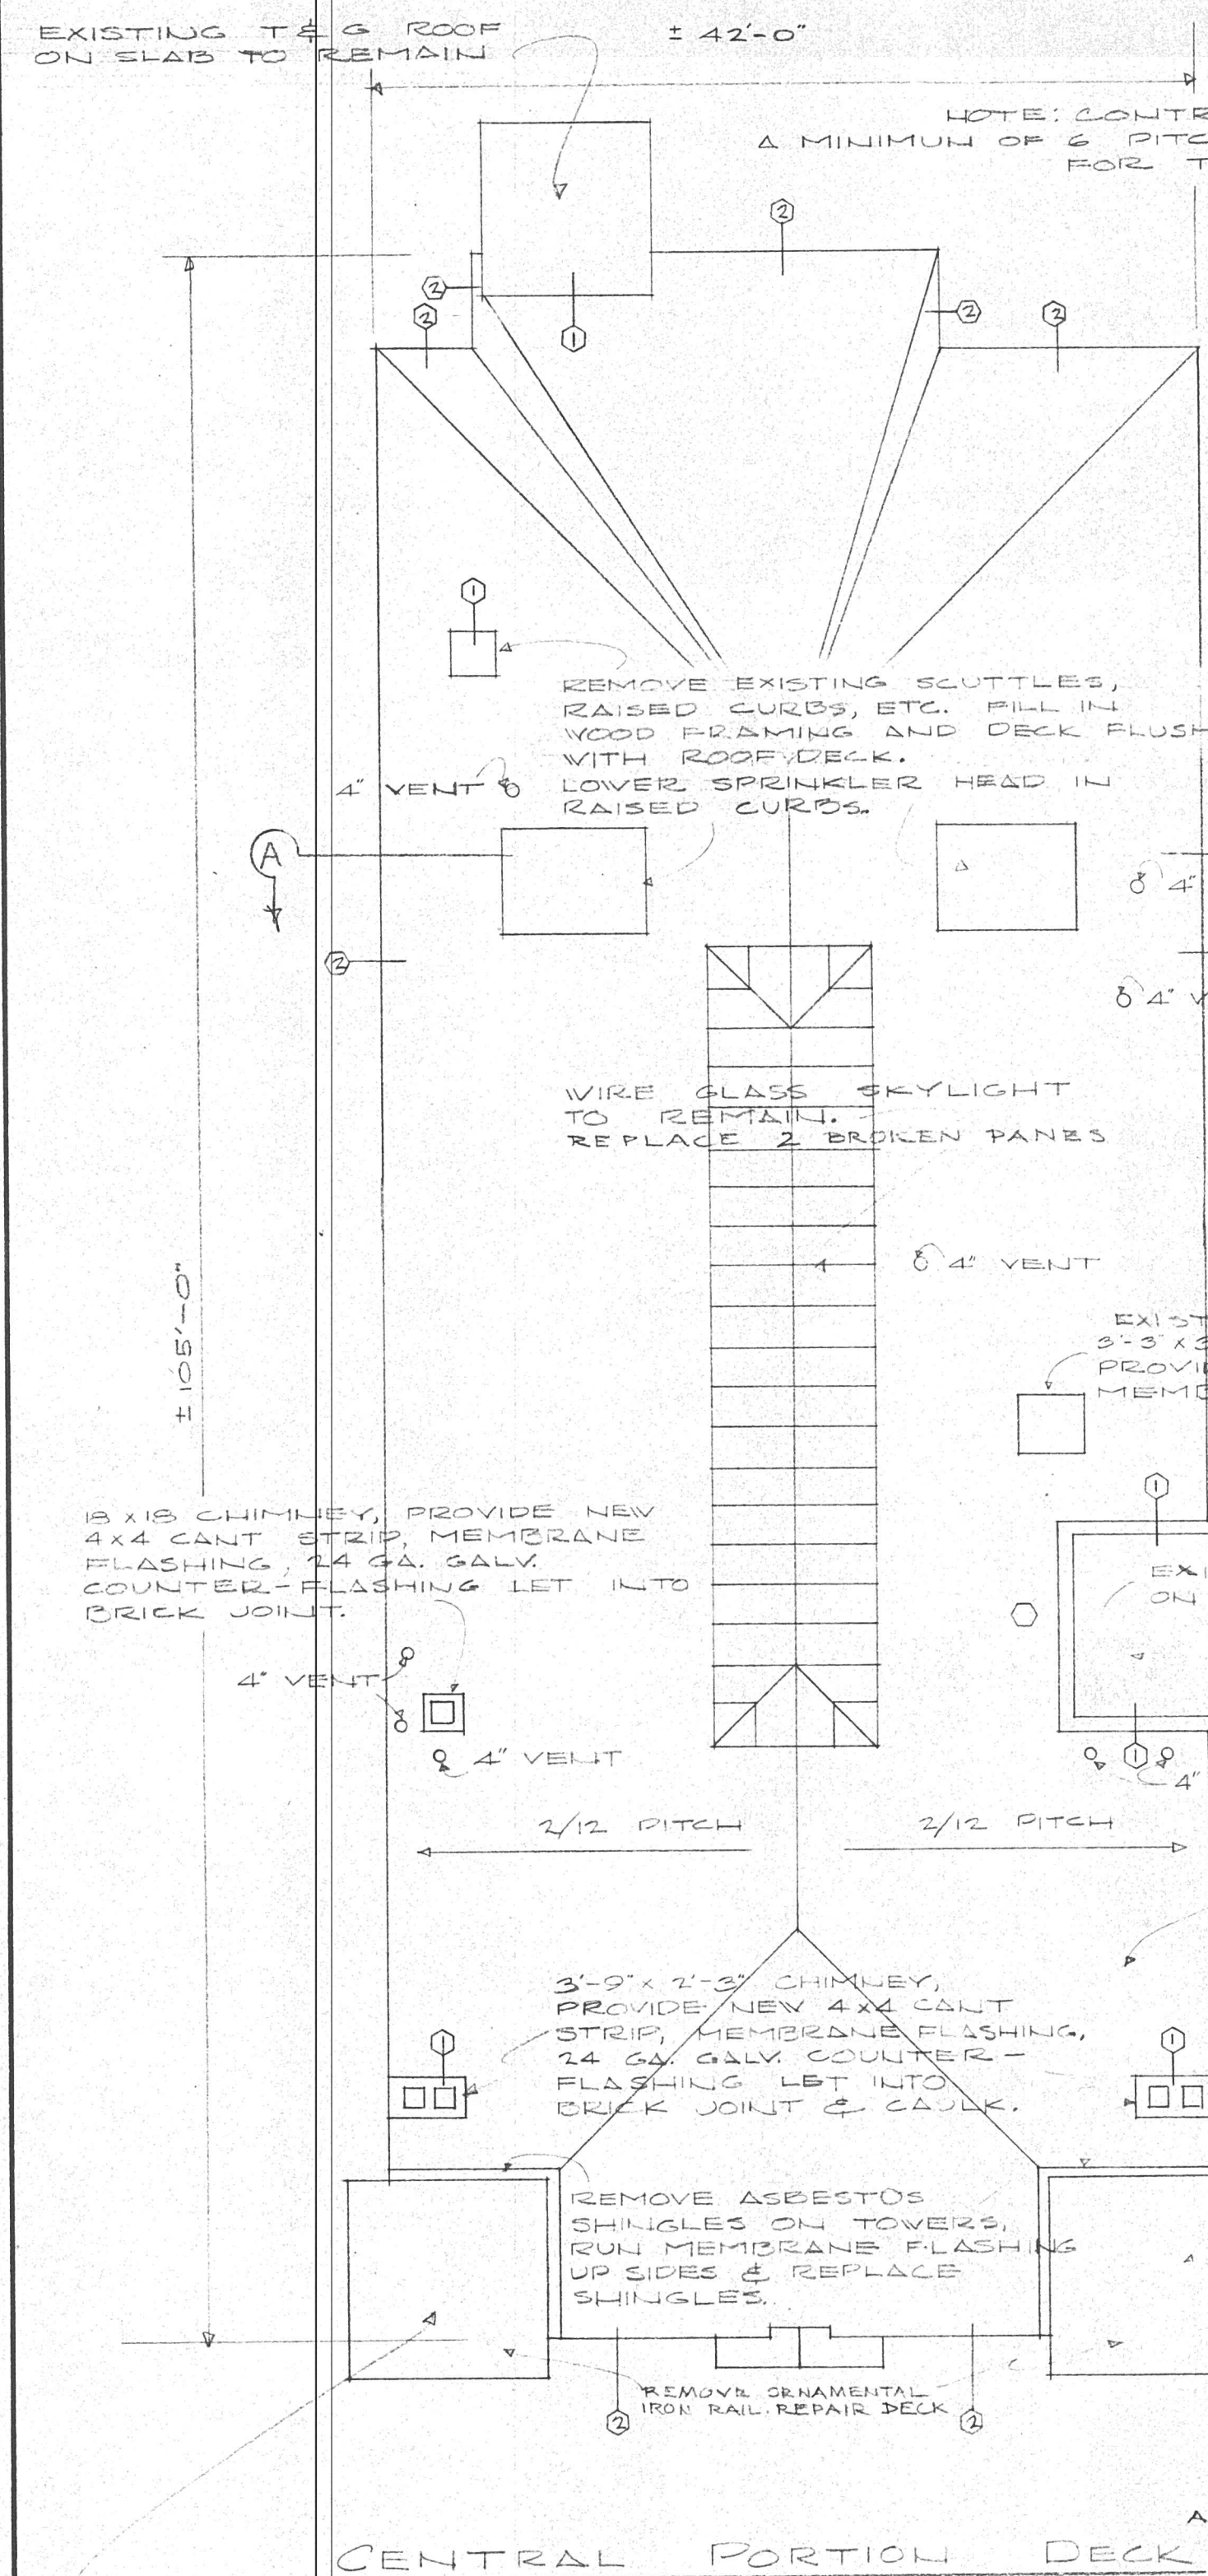


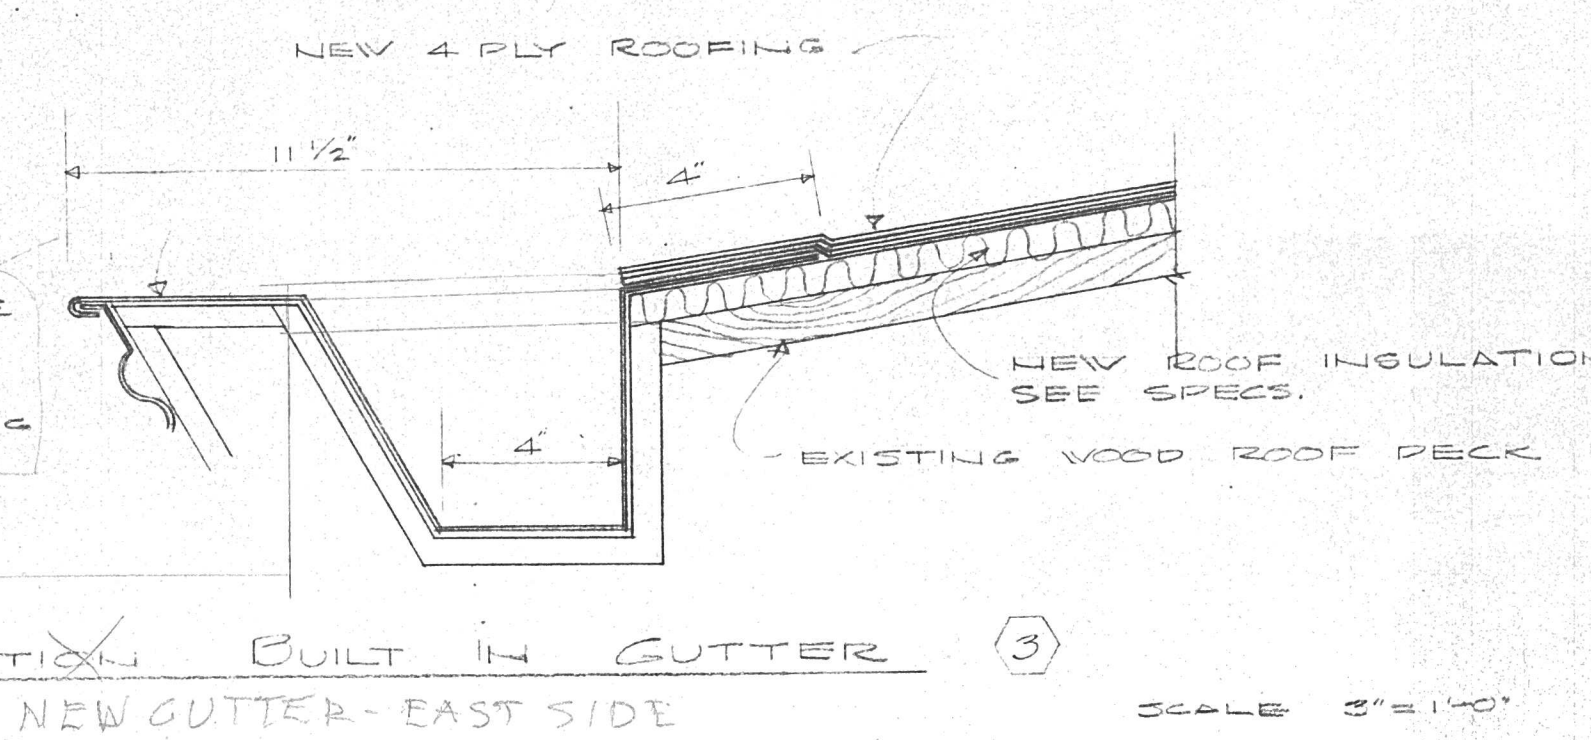

NOTE: ALL ROOF PLUMBING VENTS TO HAVE 4" LEAD FLASHING EXTENDED INTO ROOFING PLYS & UP VENT & TURNED INTO TOP OF VENT.

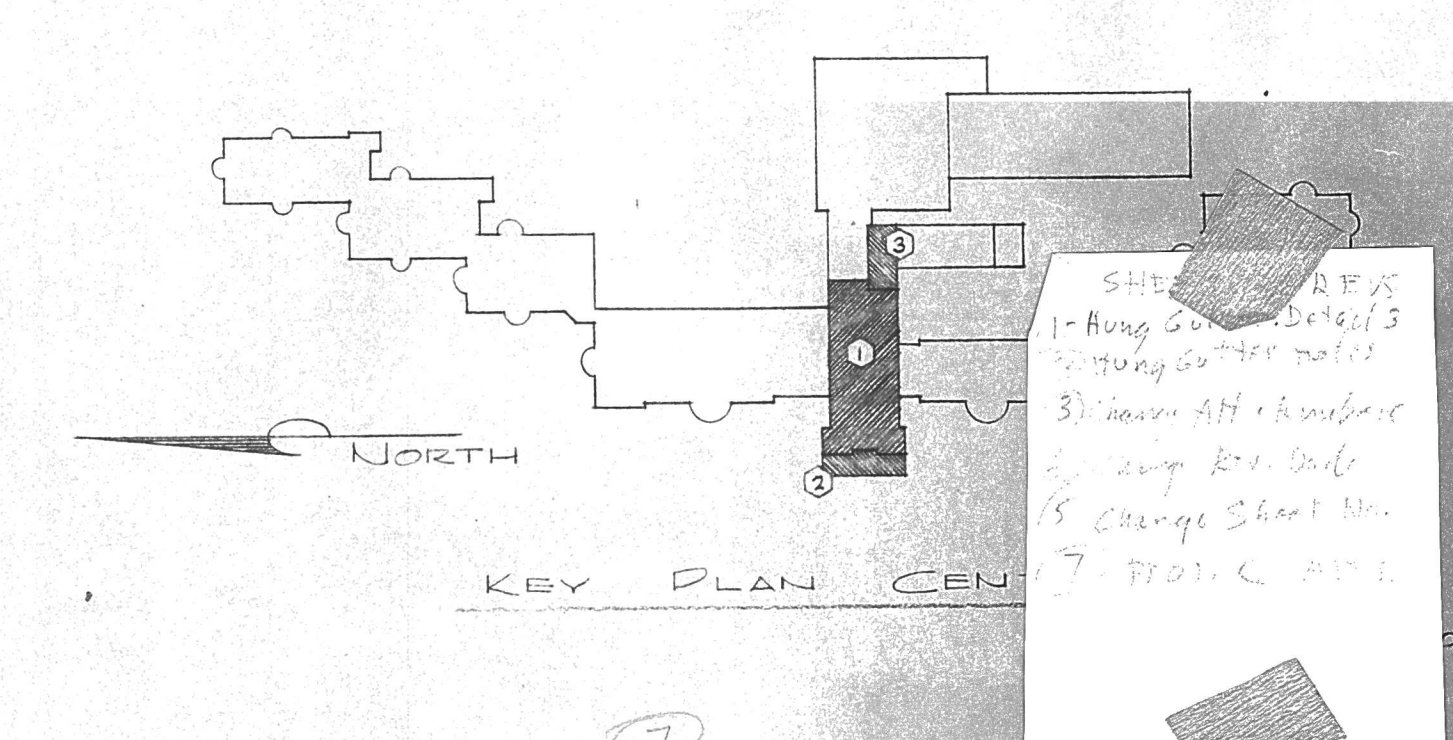

REMOVE EXISTING BUILT IN GUTTER & INSTALL NEW BUILT IN GUTTER 40" TYP. LOCK & SOLDER ALL JOINTS. (PAINT GUTTER WITH TINNER'S RED) LOCK EDGE OF GUTTER TO EXISTING FACIA.

REMOVE EXISTING BUILT IN GUTTER, CUT OFF PROJECTION, BLOCK AND FILL IN AND INSTALL HANGING GUTTER SIMILAR TO DETAIL 4.

REMOVE EXISTING TIN ROOFING & INSTALL NEW VAPOR CARRIER, ROOF INSULATION & 4 PLY SMOOTH SURFACE ASBESTOS FELT ROOFING OVER WOOD DECK, SEE SPECS. PROVIDE PITCH.

CENTER BUILDING - ROOF REPAIR ALTERNATES				
MISSOURI STATE HOSPITAL No. 2 ST. JOSEPH, MISSOURI				
date	HON. JOHN M. DALTON	GOVERNOR	sheet	
FEB. 10, 1964	BRUNNER & BRUNNER	architects & engineers	1-ALT.	
REVISED	1105 CORBY BLDG.	ST. JOSEPH, MISSOURI		
APR. 30, 1964	APPROVED	APPROVED		
	DIRECTOR	CHIEF		
	DEPT. OF HEALTH & WELFARE	PLANNING & CONSTRUCTION		

