


NOTE
CONTRACTOR TO VERIFY
DIMENSIONS, PARADET HEIGHTS,
ETC. AT BUILDING.

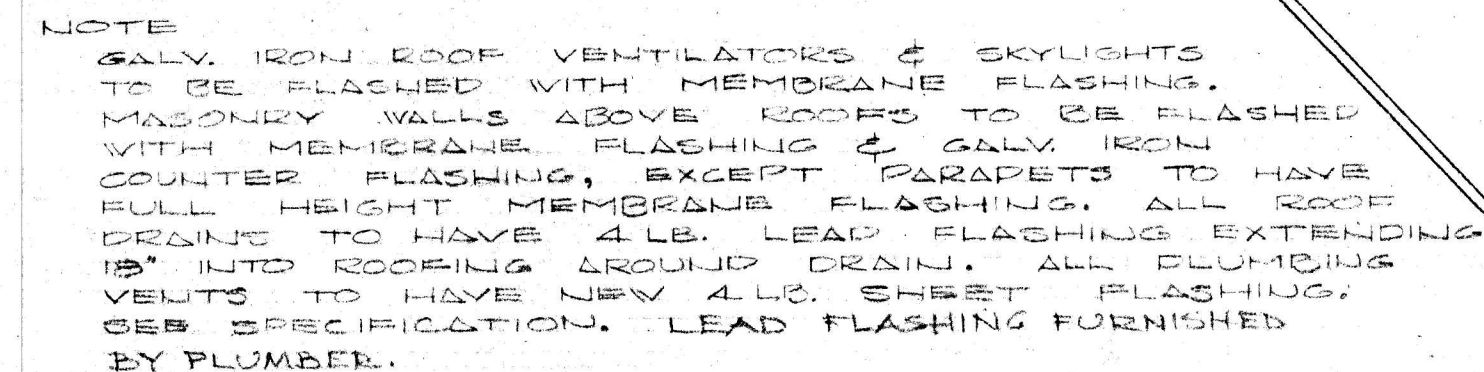

Account No.
100-6320-1316

Returned from Ray Oswald

NEW ROOF — MEDICAL & SURGICAL HOSPITAL project (A) MISSOURI STATE HOSPITAL No. 2 ST. JOSEPH, MISSOURI			
date	HON. JOHN M. DALTON BRUNNER & BRUNNER 1105 CORBY BLDG. APPROVED _____ DIRECTOR DEPT. OF HEALTH & WELFARE	GOVERNOR architects & engineers ST. JOSEPH, MISSOURI APPROVED _____ CHIEF PLANNING & CONSTRUCTION	sheet 1-A OF 1

Prelim Read 11-27-63

File Copy