
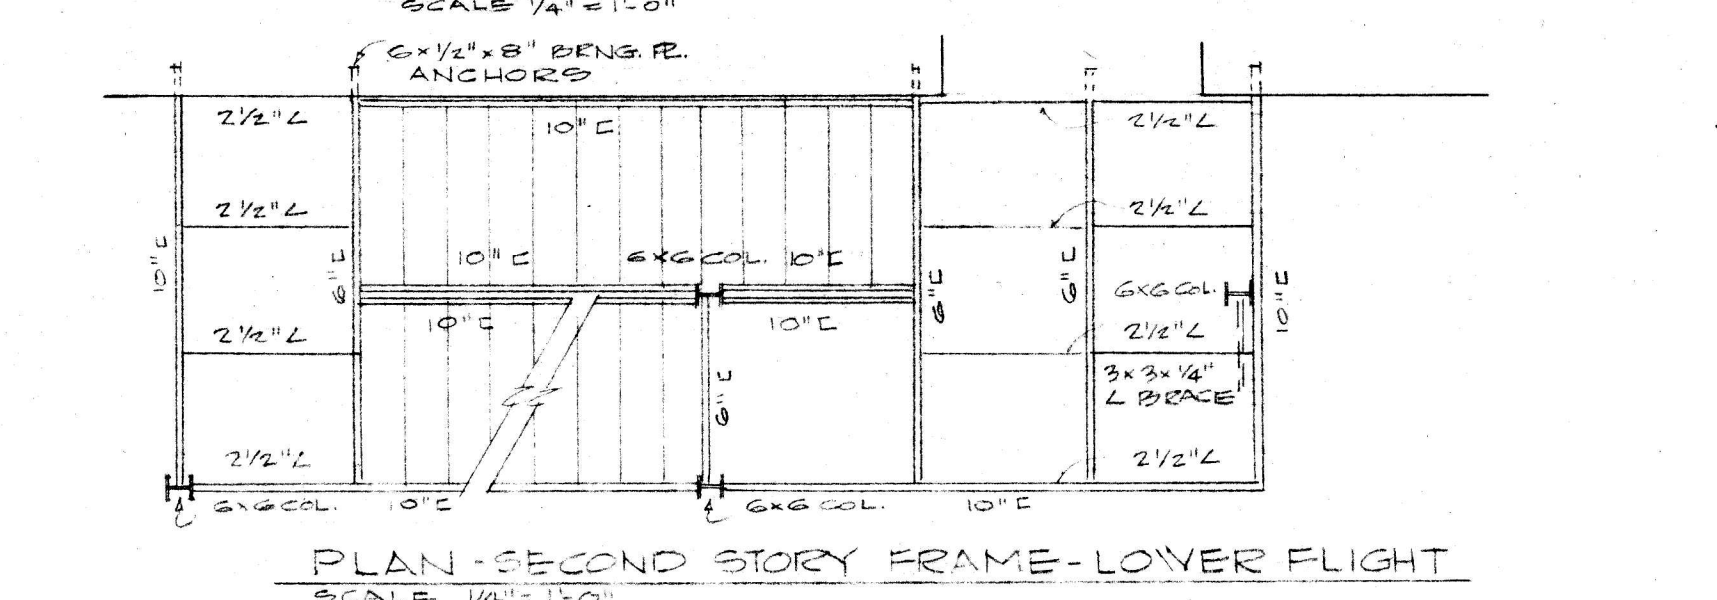
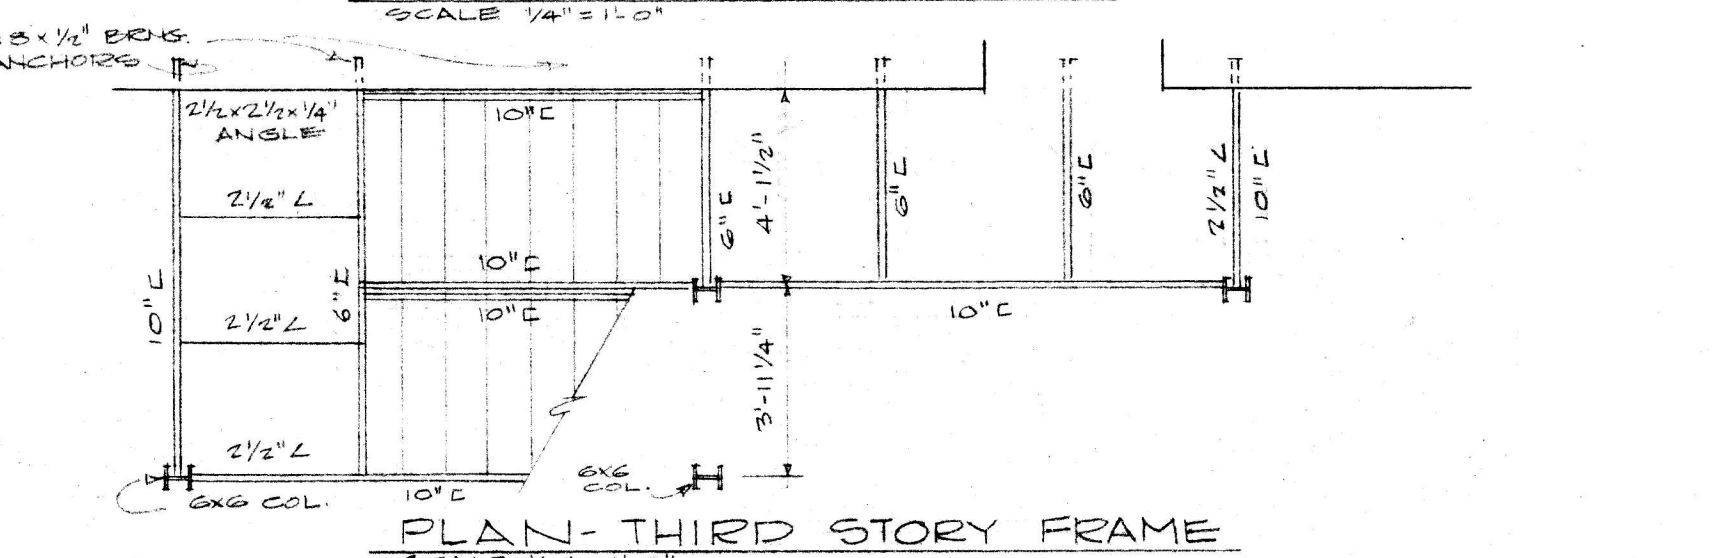
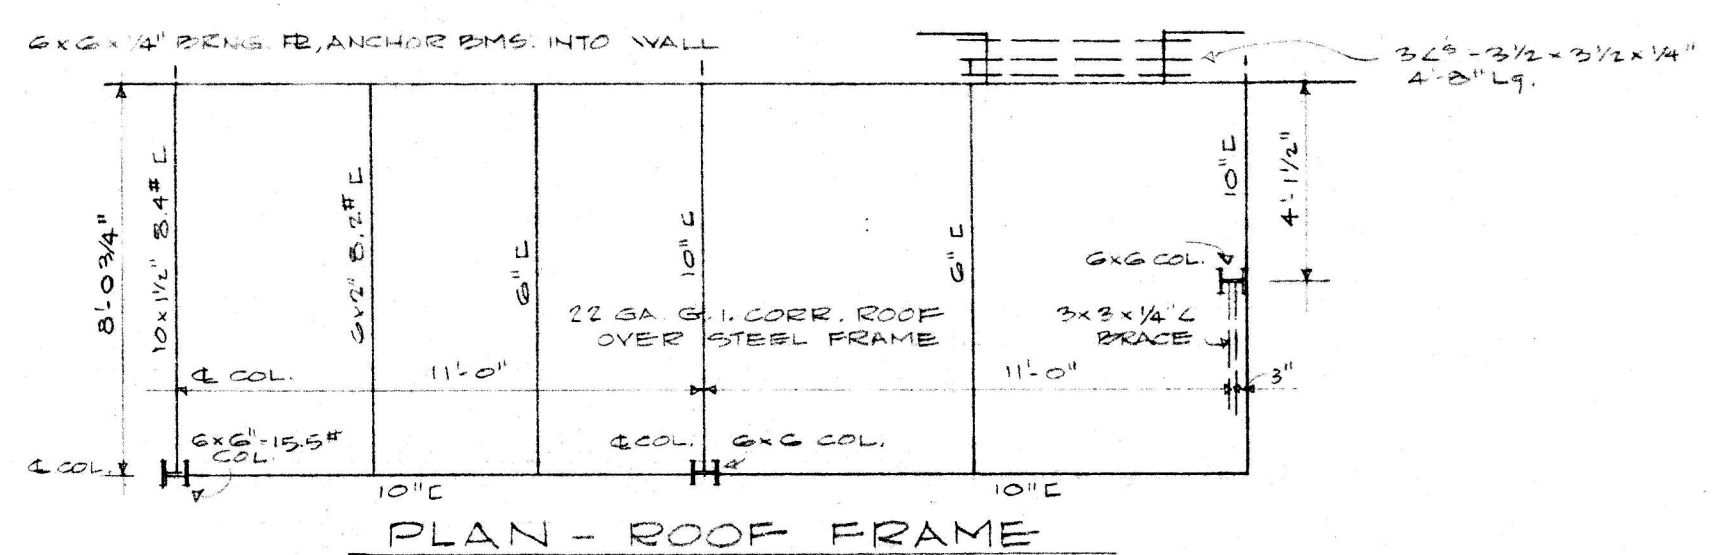
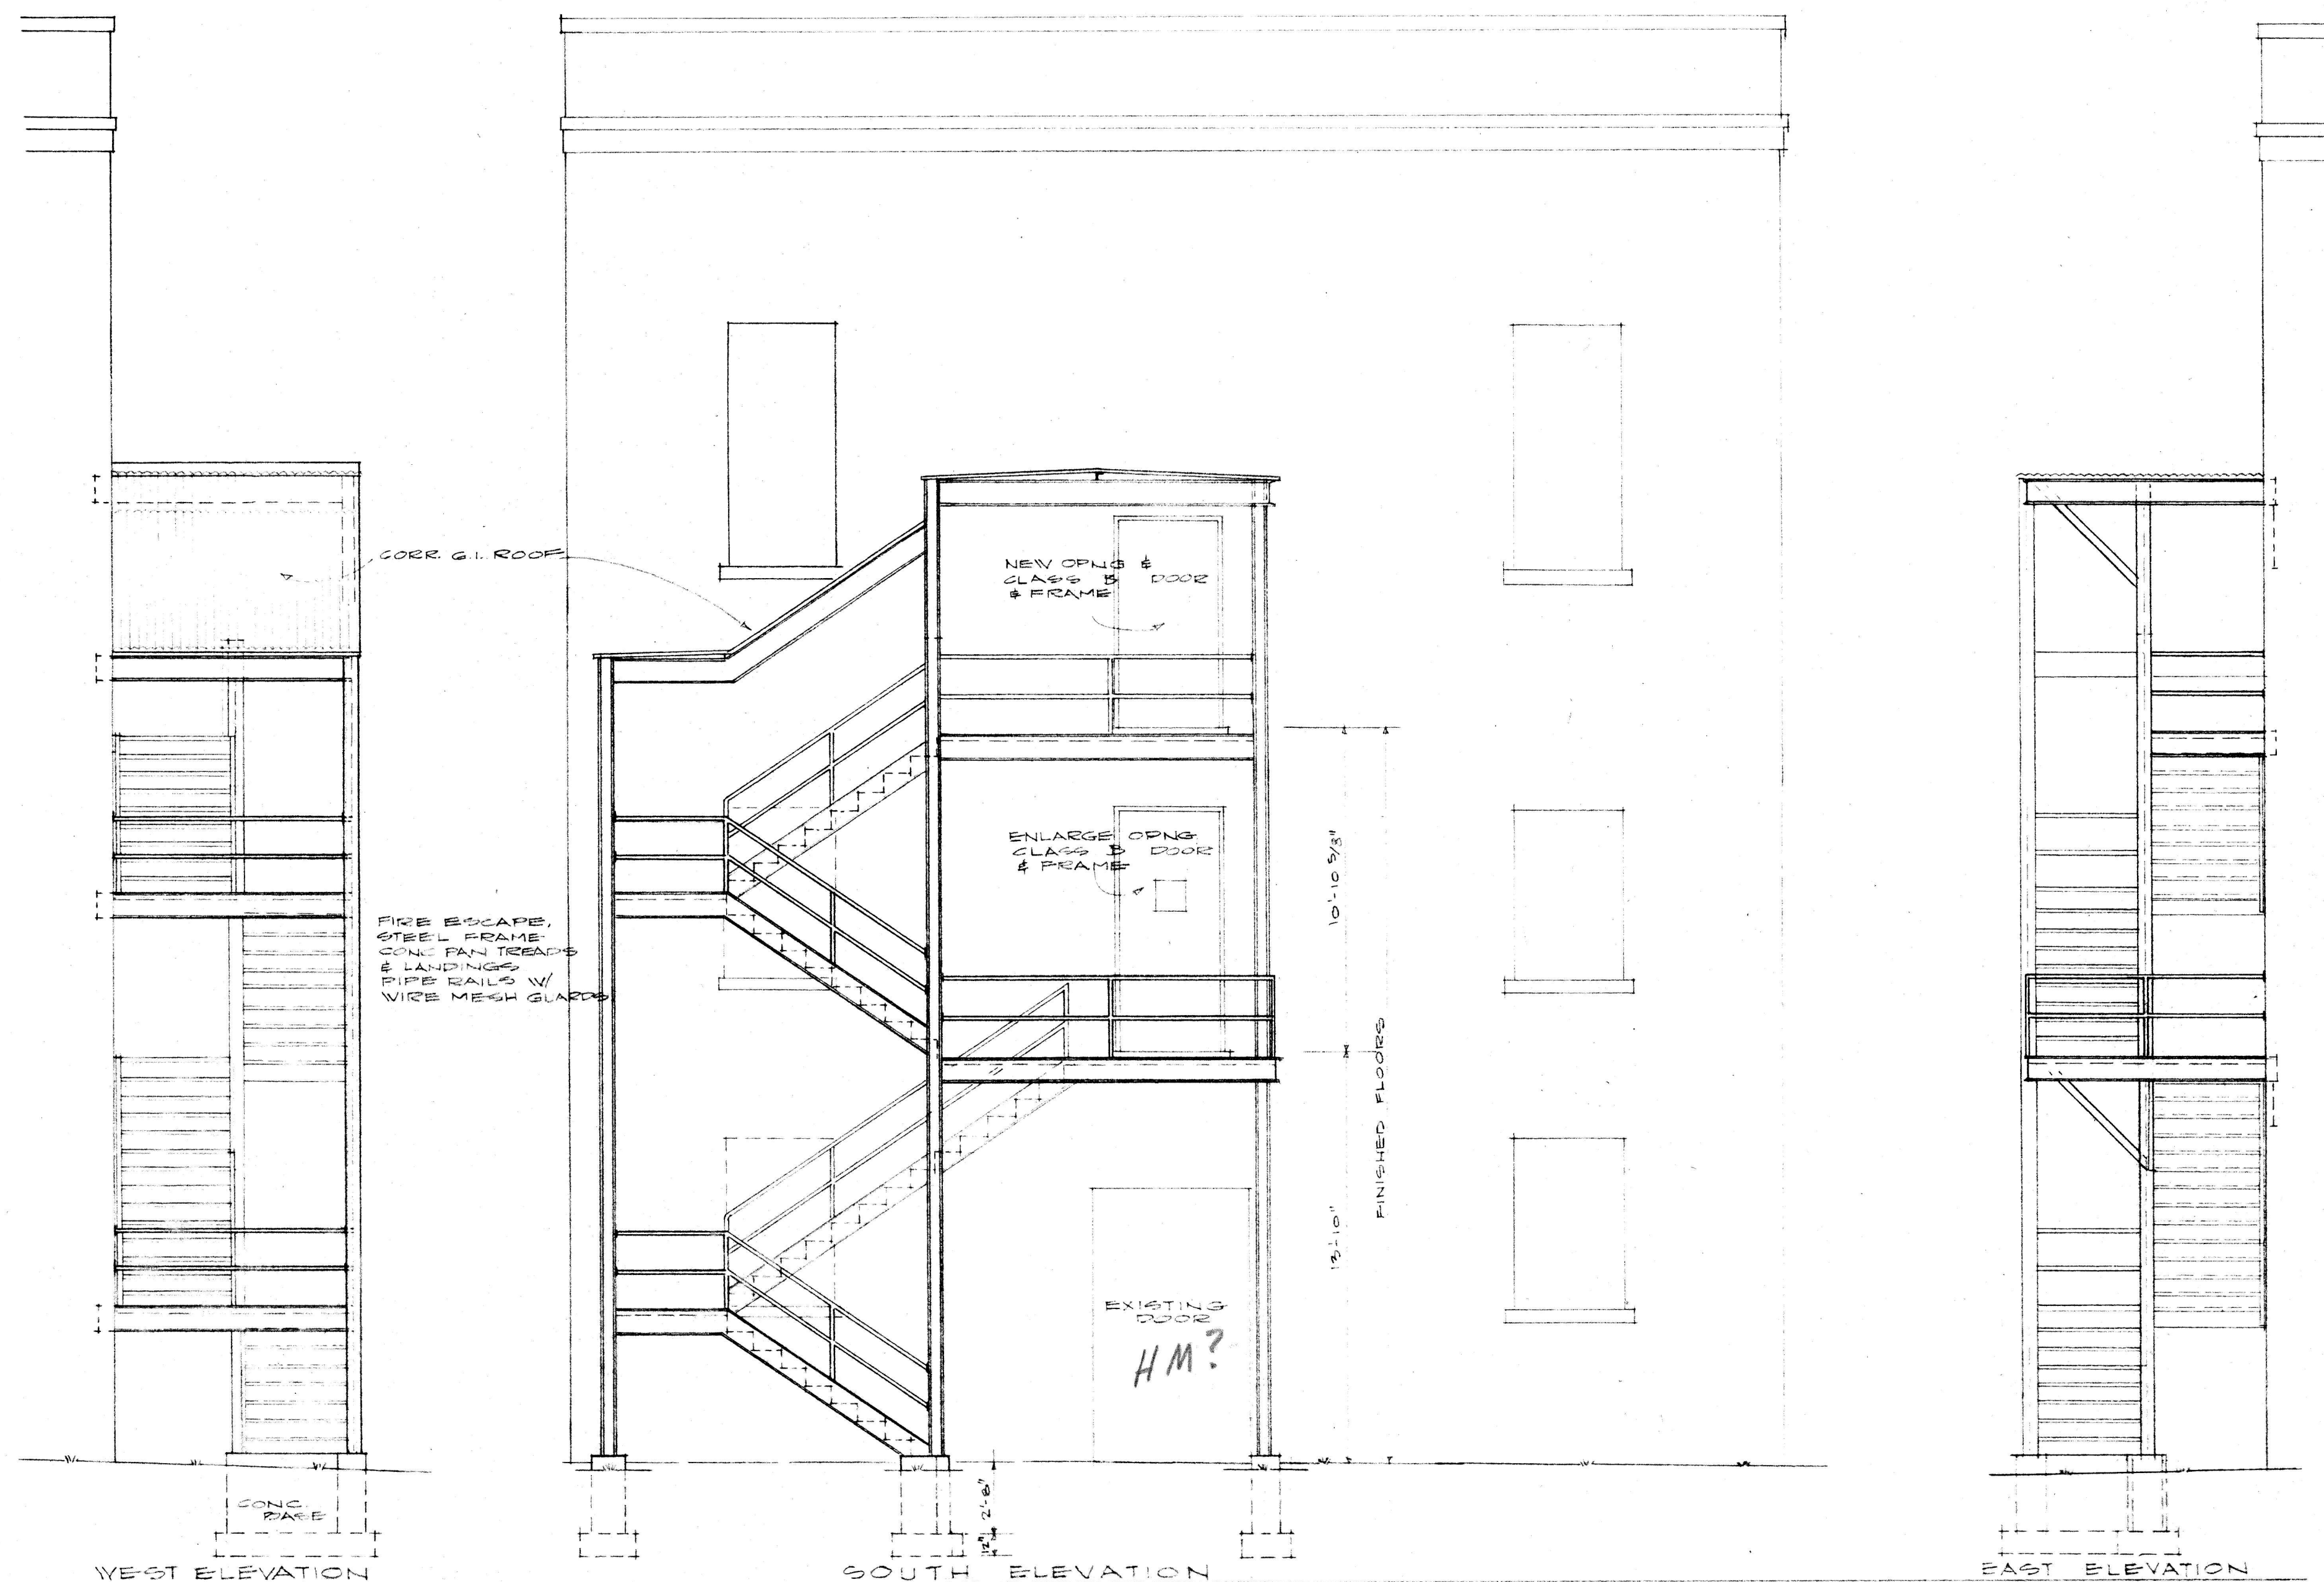
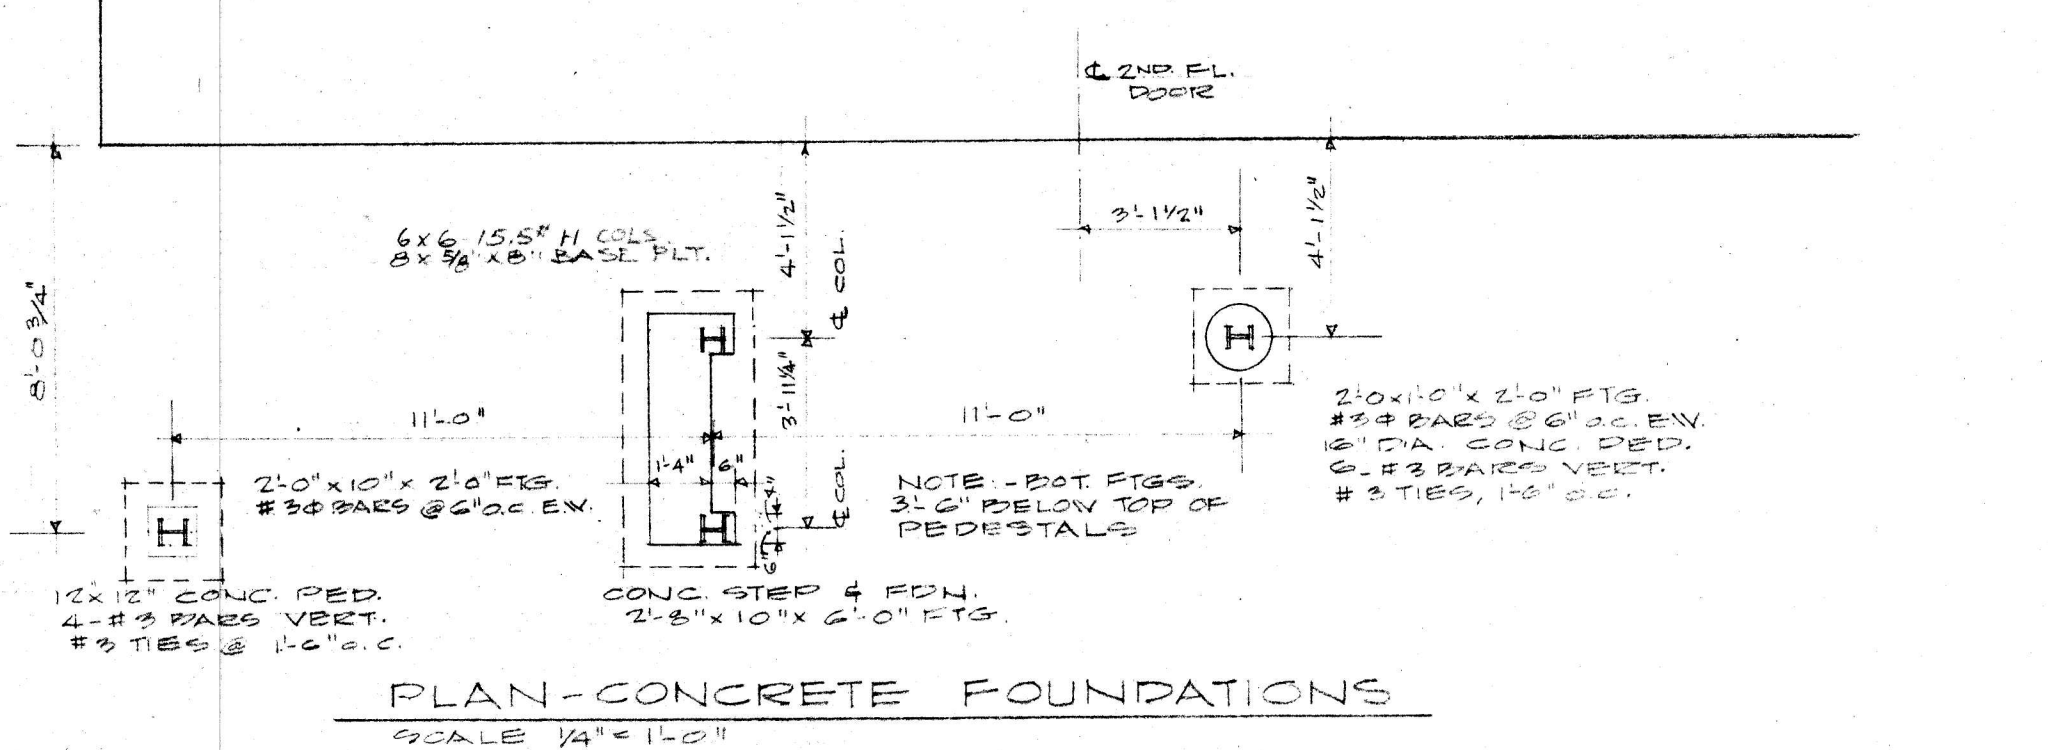
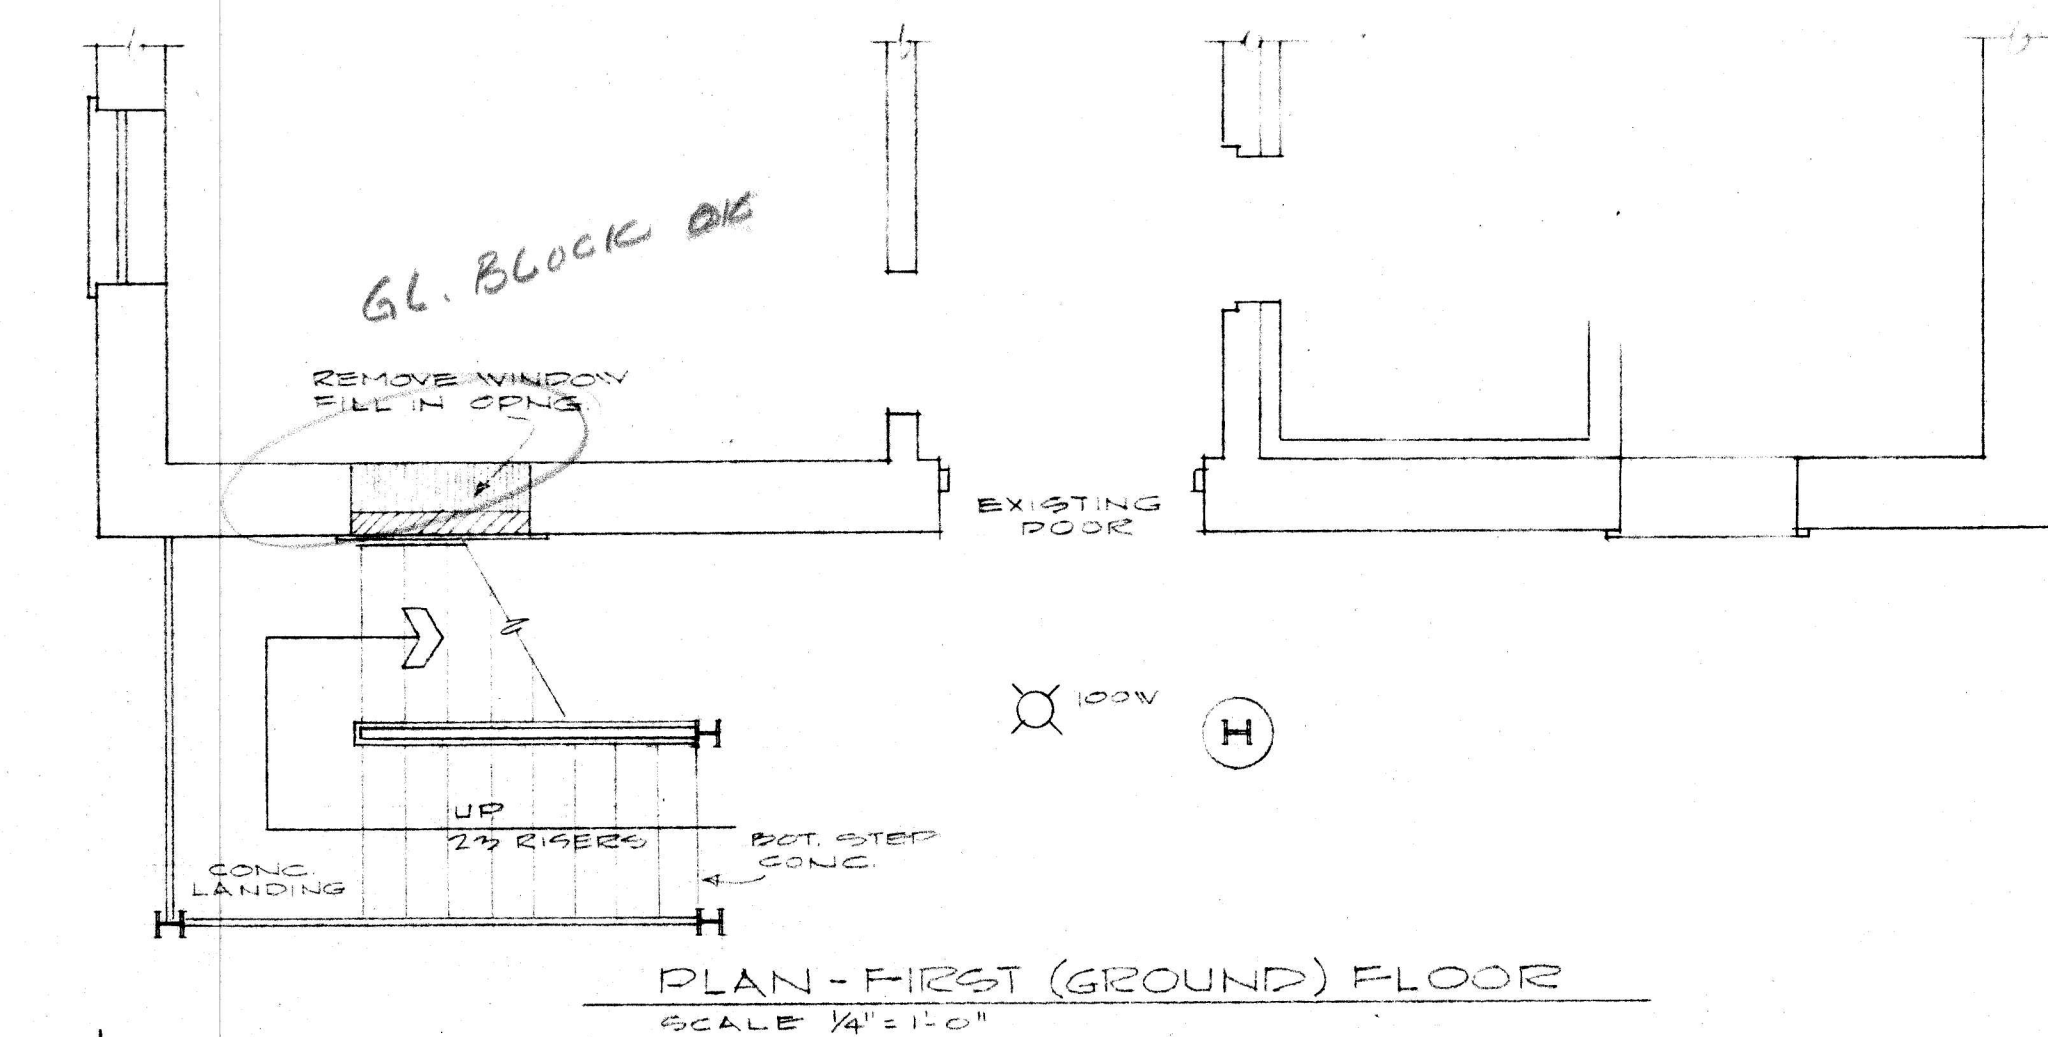
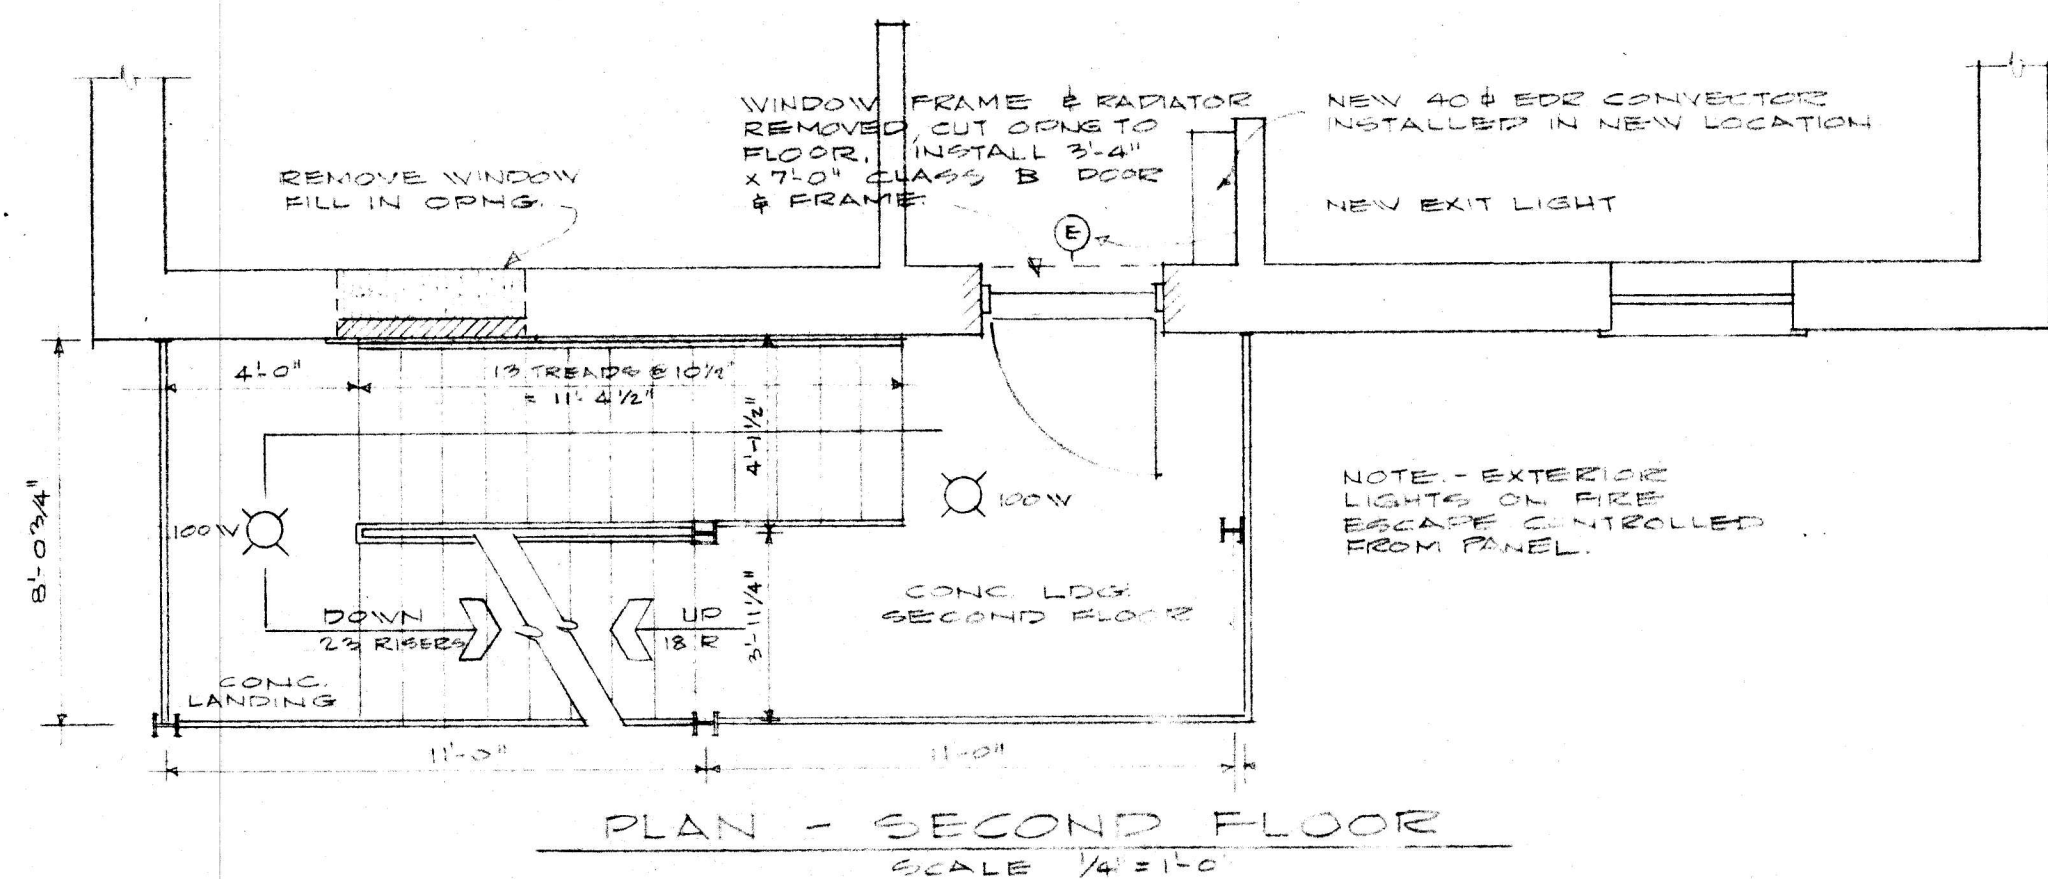


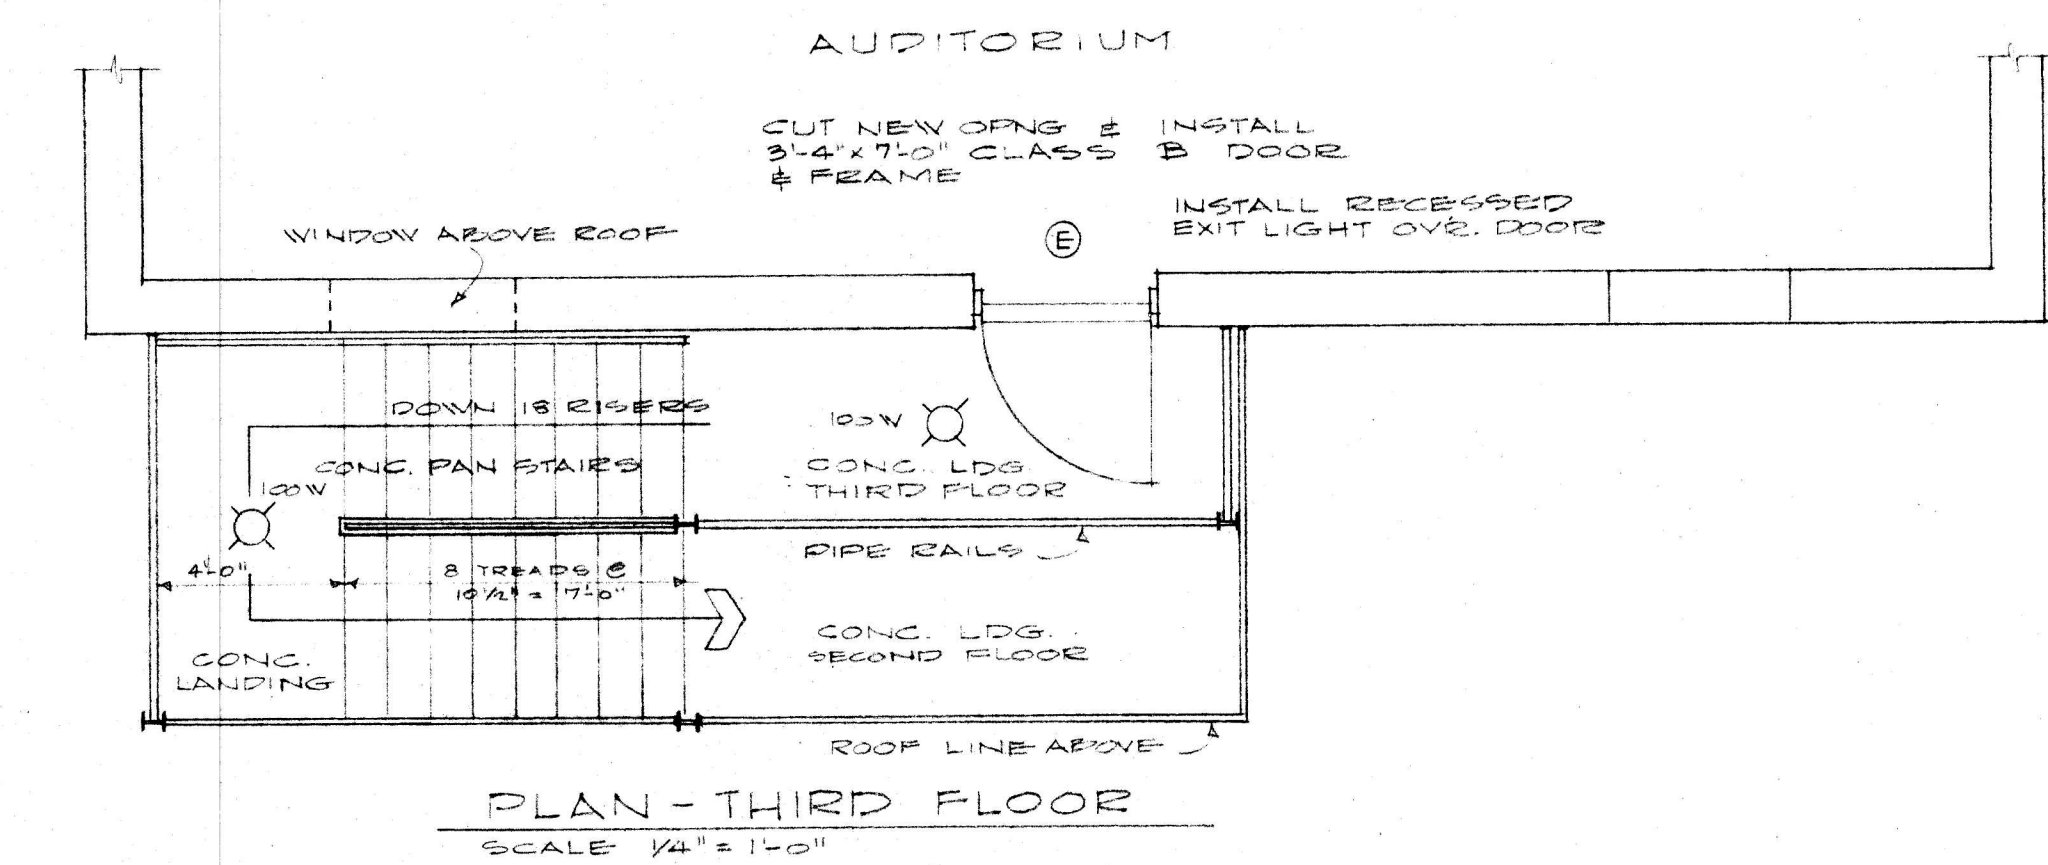

Account # 100-6320-1315

FIRE ESCAPE — WOODSON BUILDING			
MISSOURI STATE HOSPITAL N° 2 ST. JOSEPH, MISSOURI			
date	HON. JOHN M. DALTON	GOVERNOR	sheet
	BRUNNER & BRUNNER	architects & engineers	1
	1105 CORBY BLDG.	ST. JOSEPH, MISSOURI	
	APPROVED	APPROVED	
	DIRECTOR	CHIEF	
	DEPT. OF HEALTH & WELFARE	PLANNING & CONSTRUCTION	OF 2