



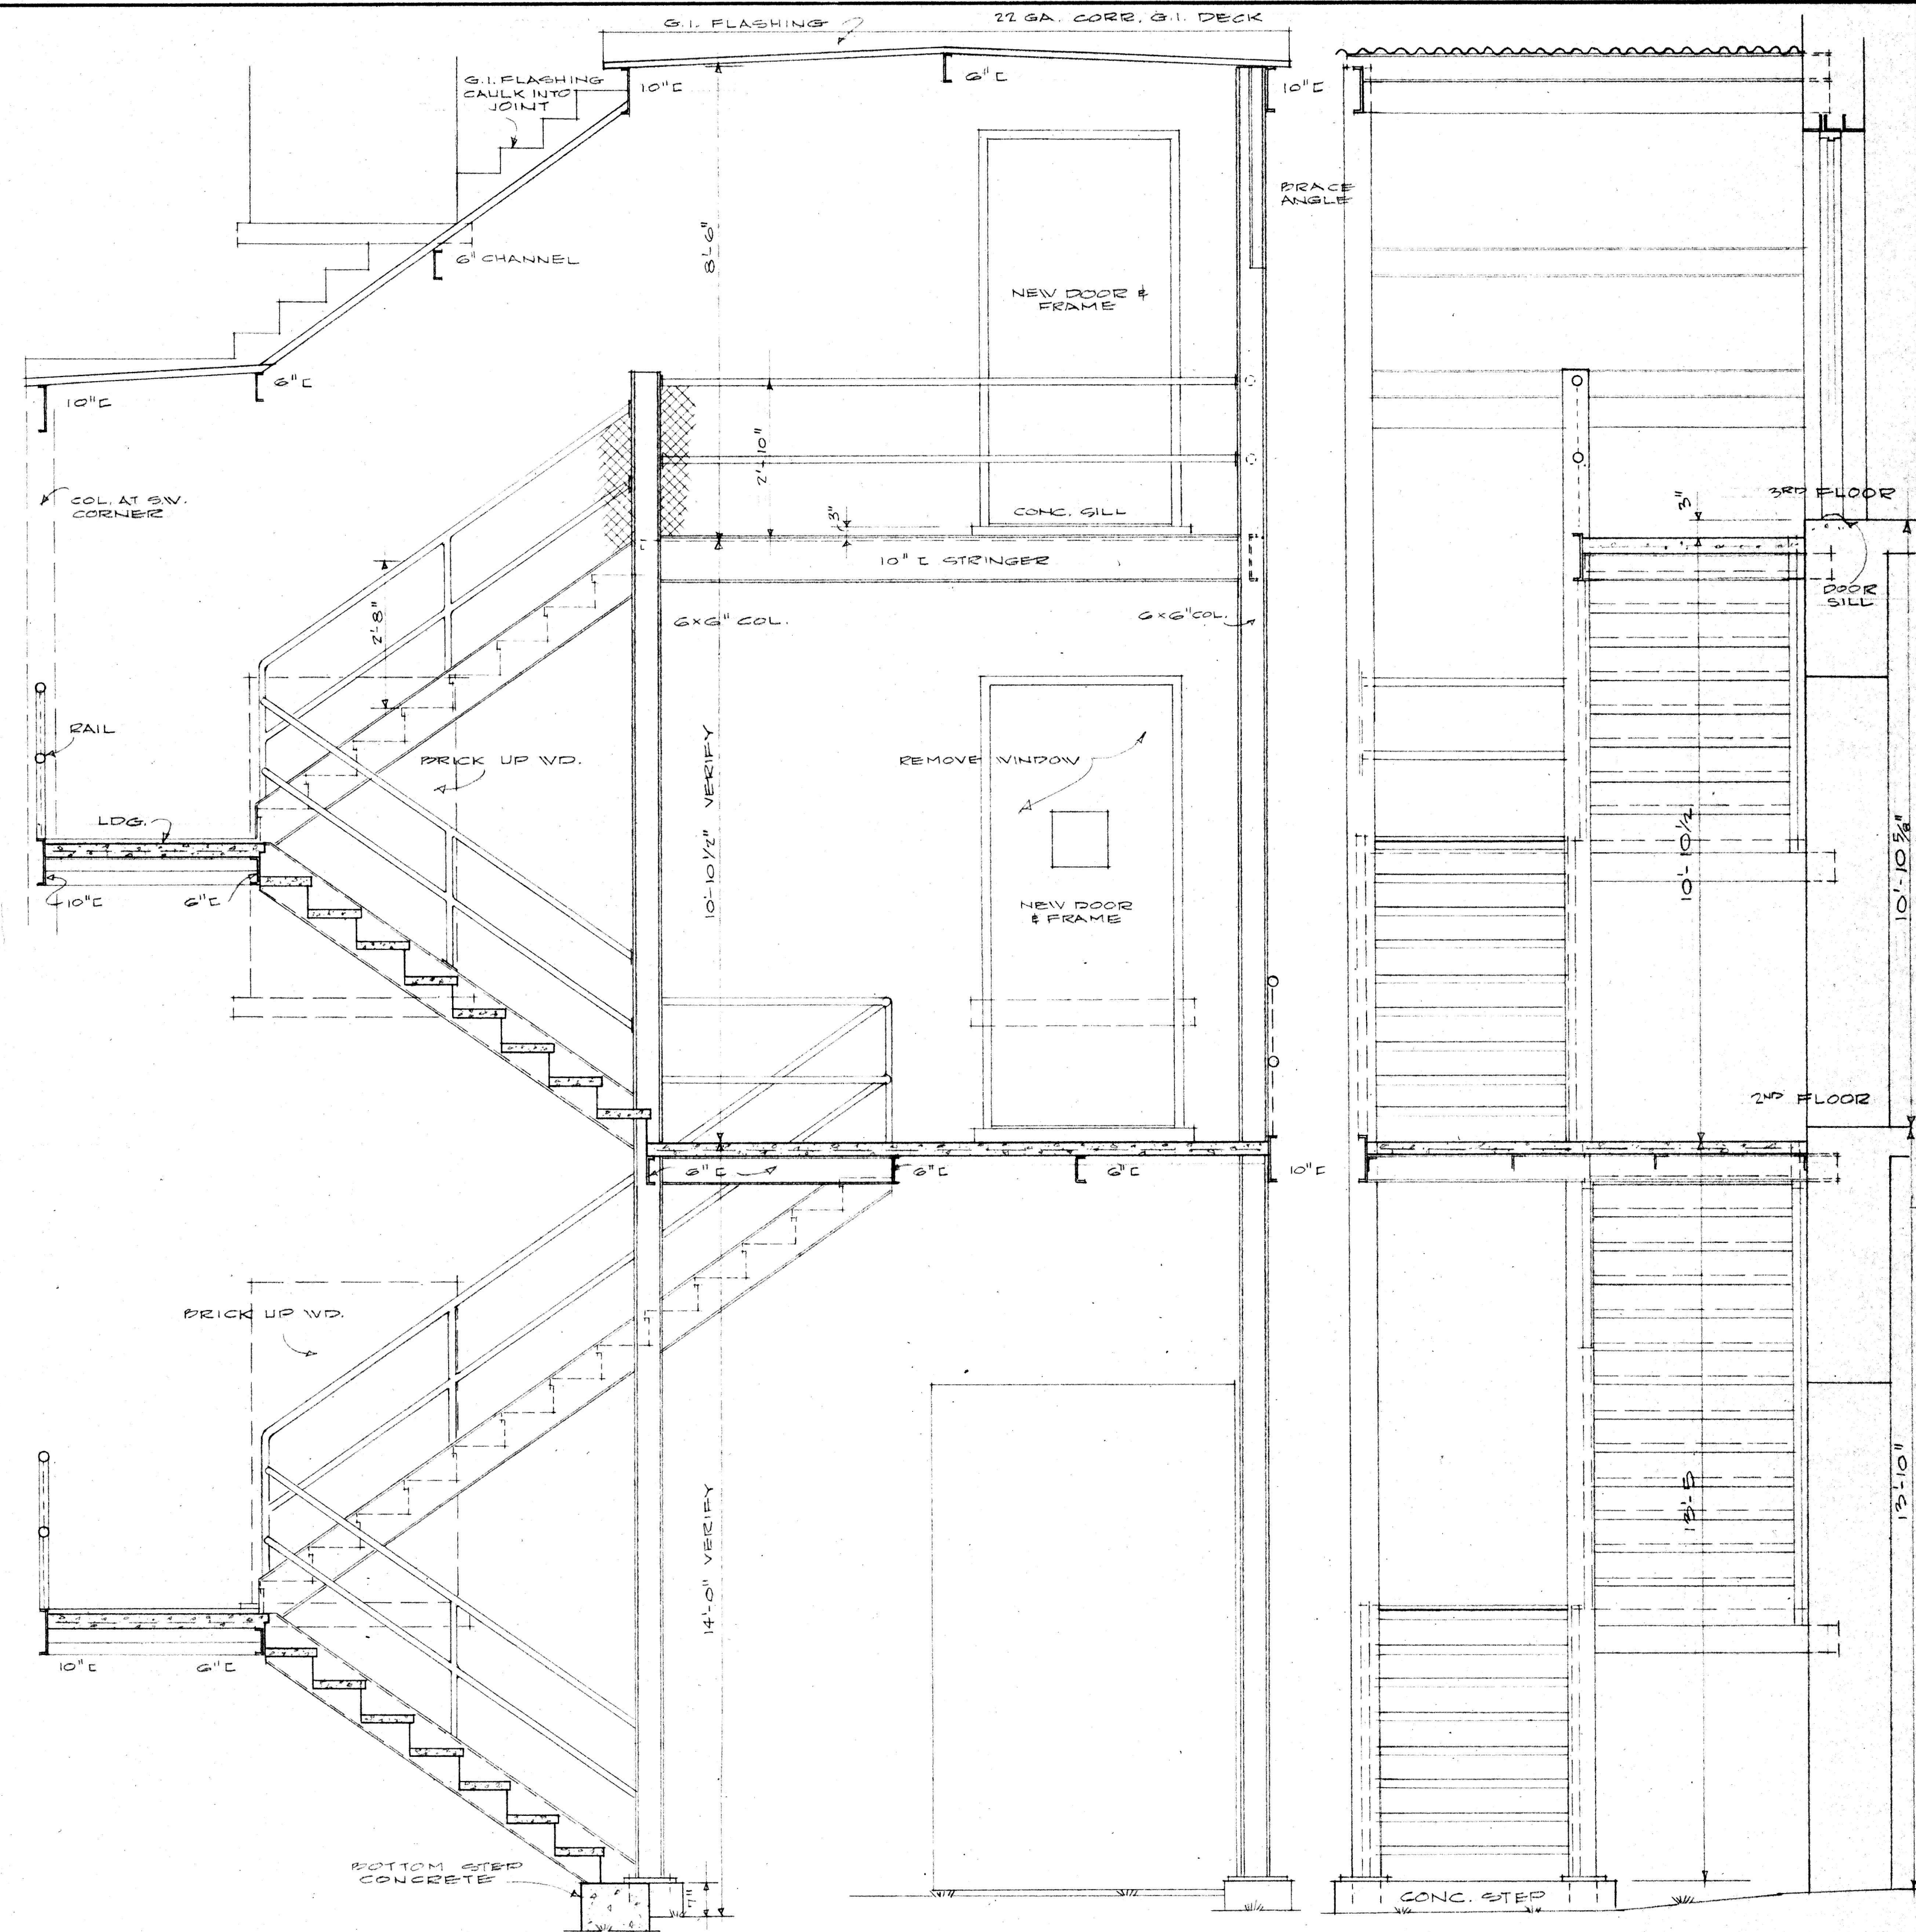


SECTION 1-1 (LOOKING NORTH)
SCALE 1/2" = 1'-0"


SECTION 2-2 (LOOKING WEST)
SCALE 1/2" = 1'-0"

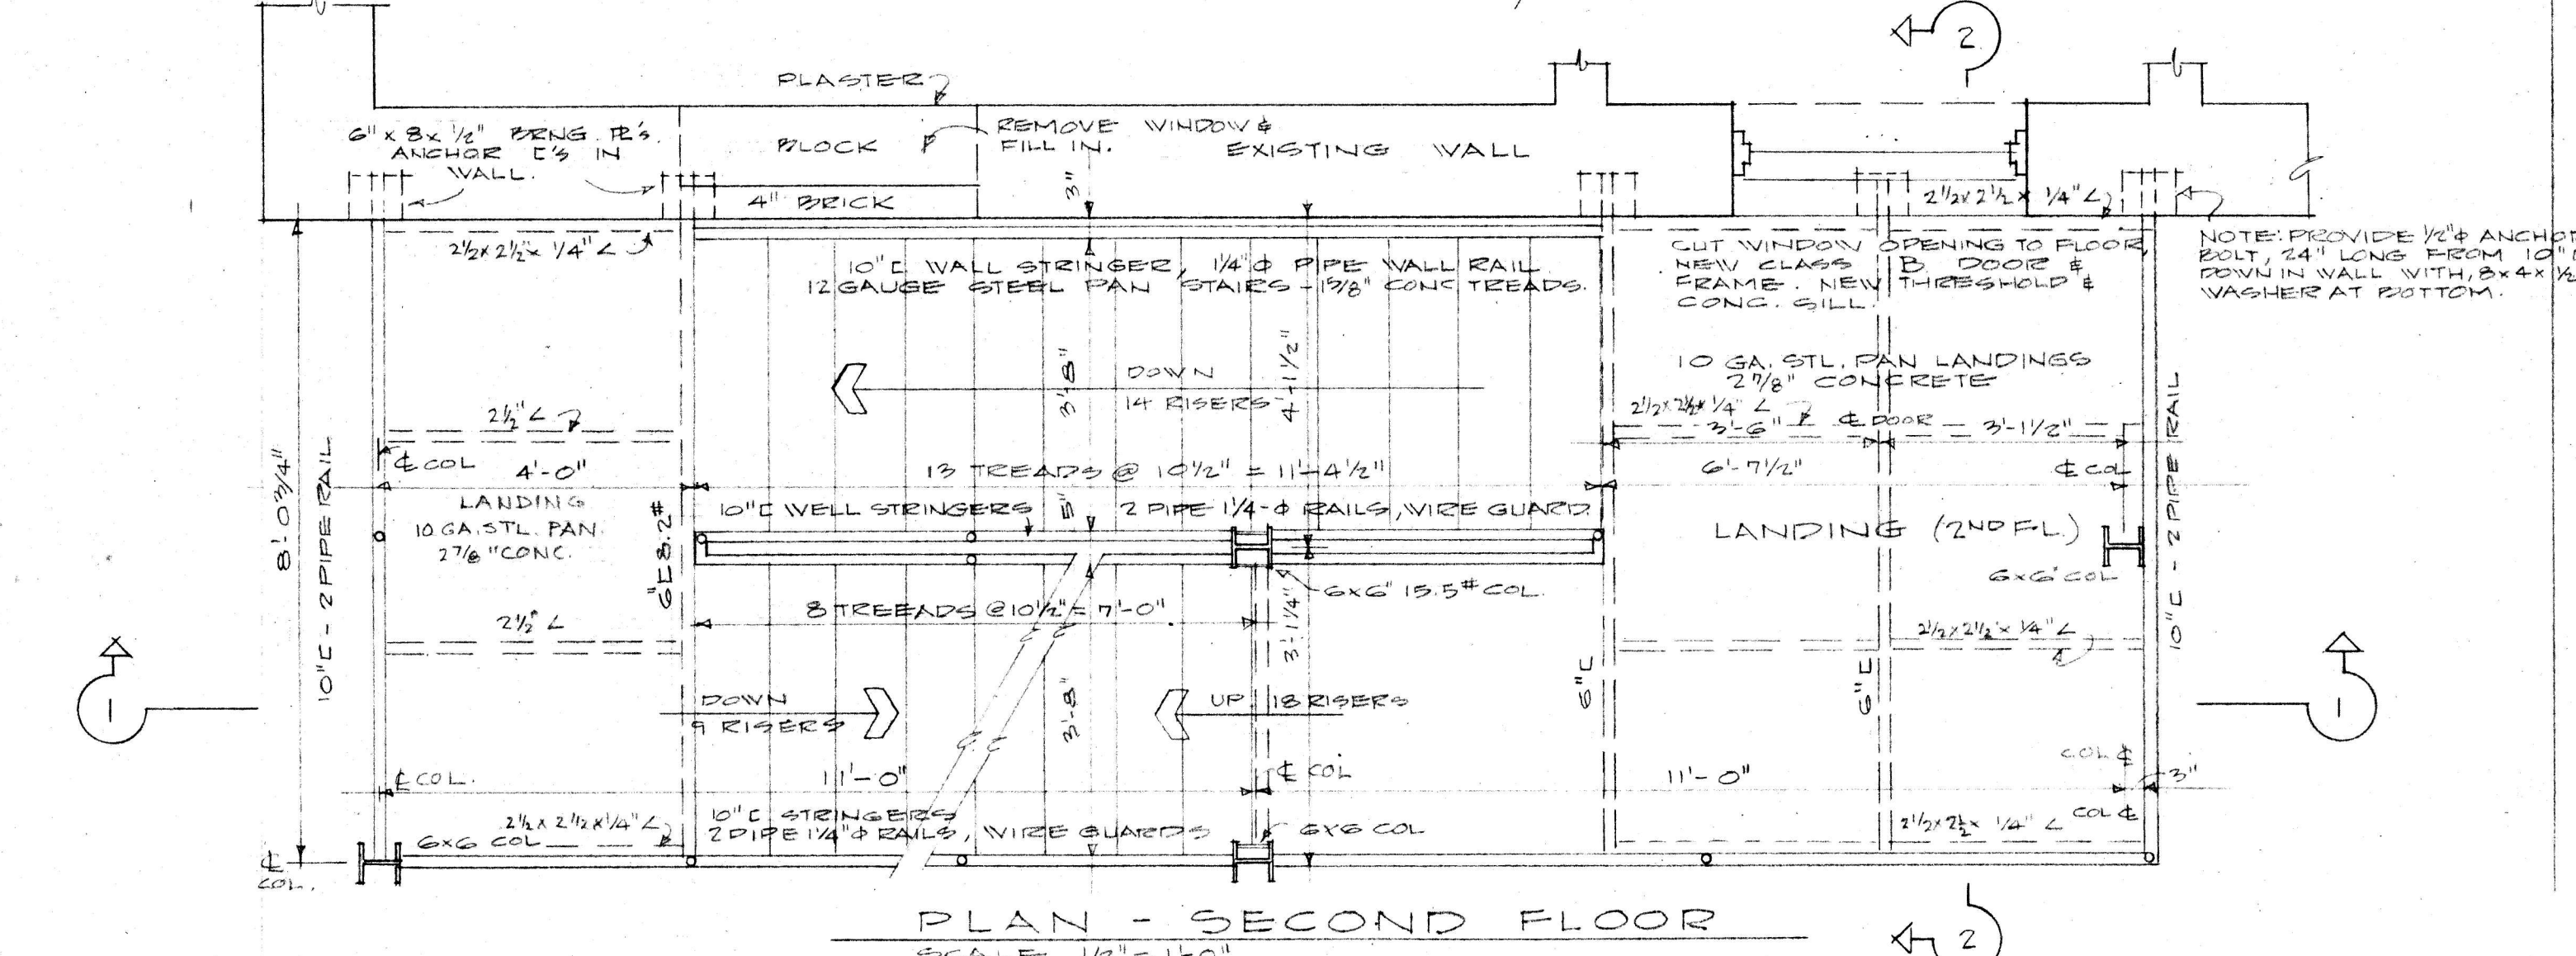

PLAN - SECOND FLOOR
SCALE 1/2" = 1'-0"

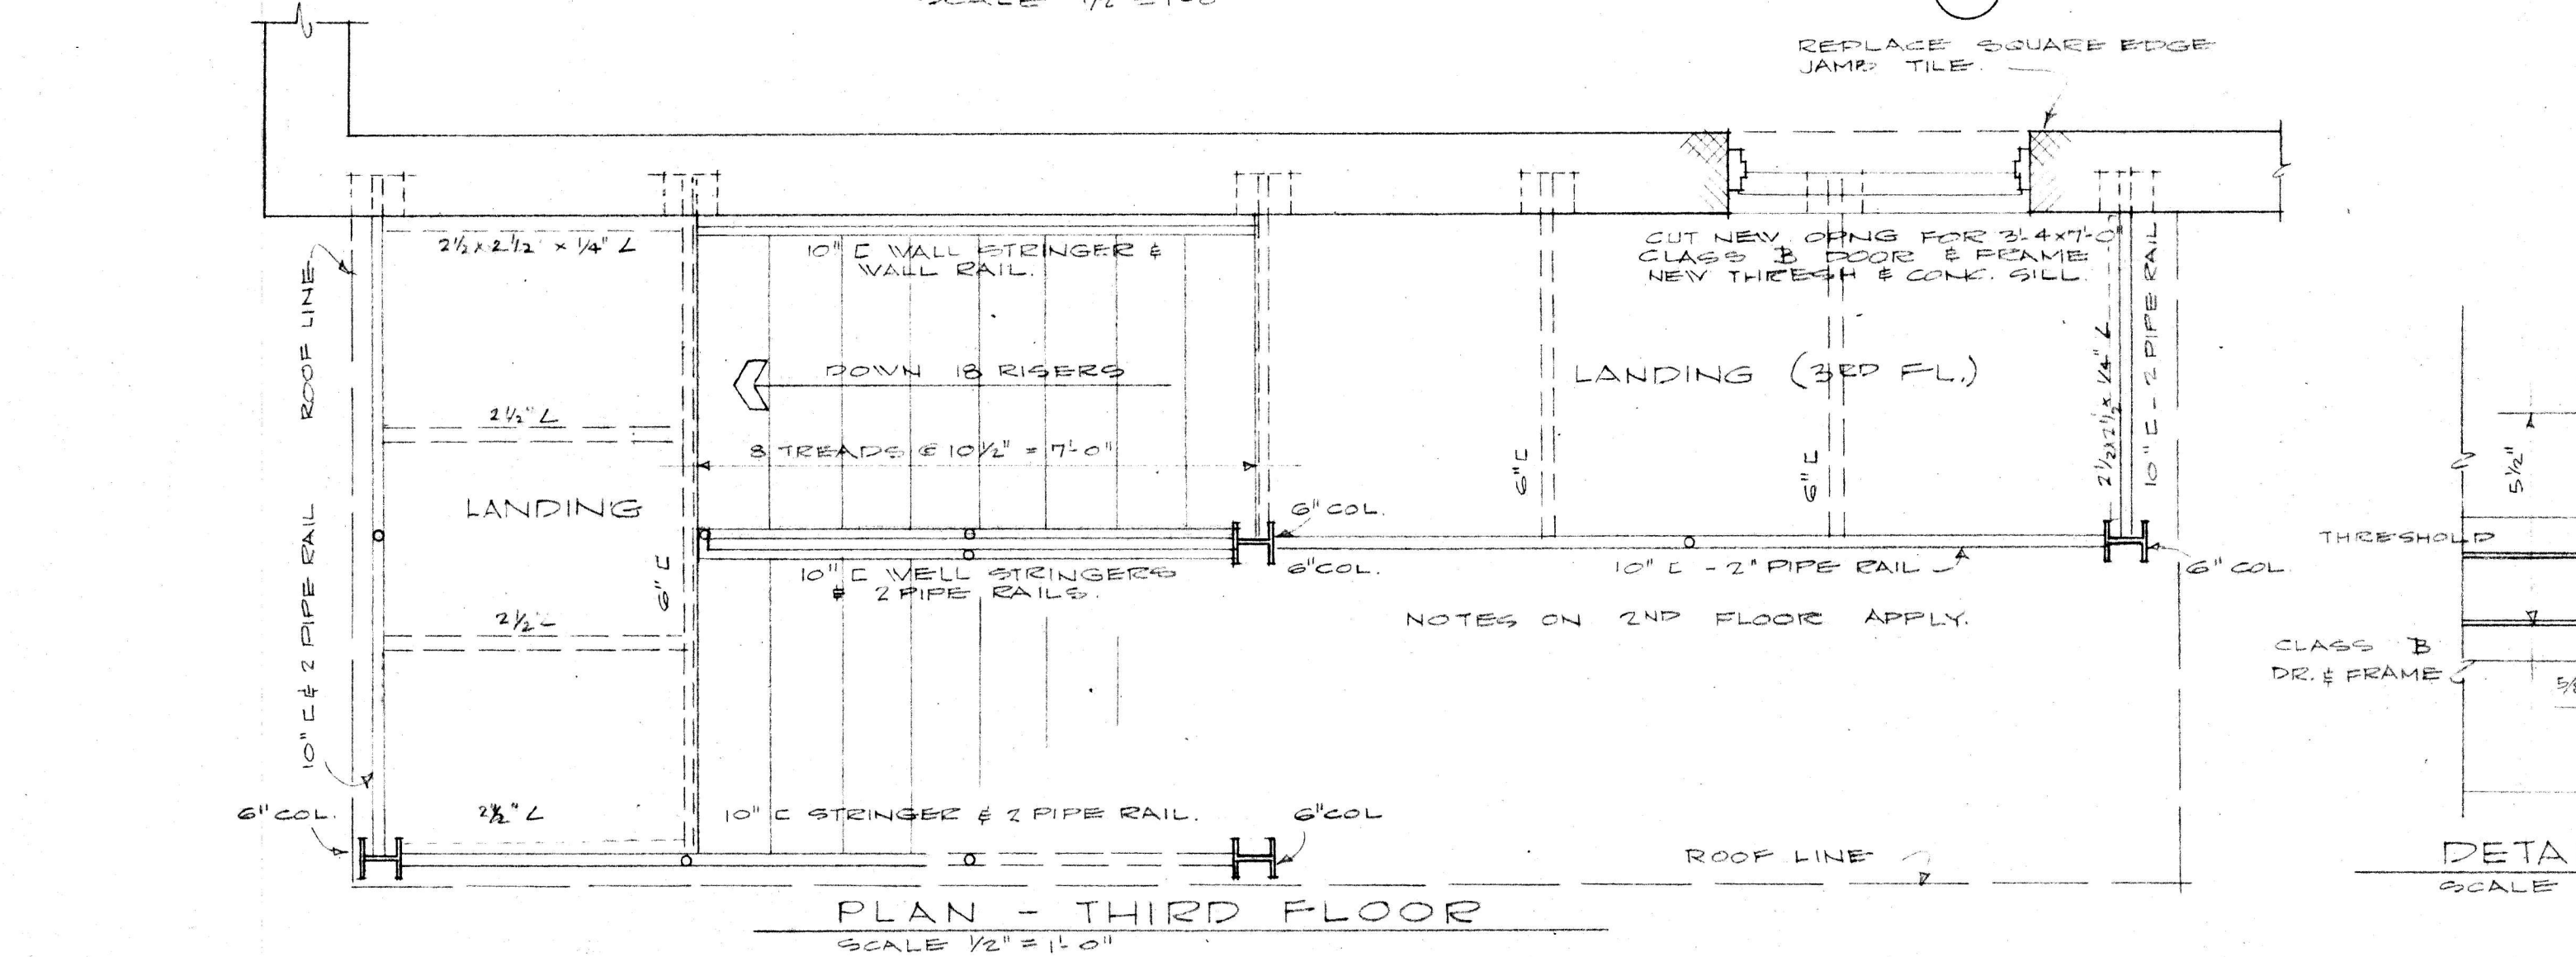

PLAN - THIRD FLOOR
SCALE 1/2" = 1'-0"

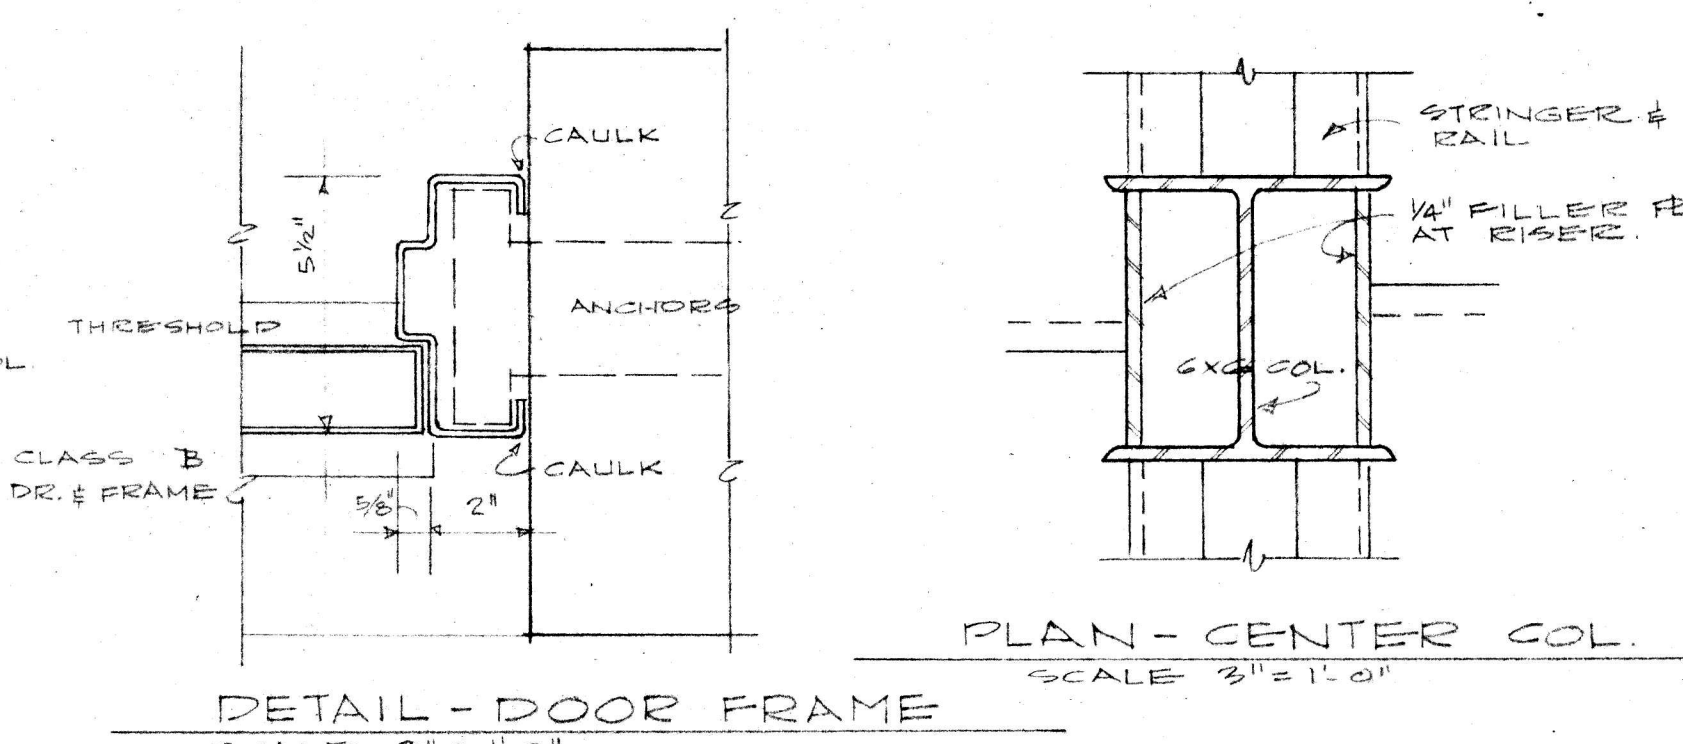

PLAN - CENTER COL
SCALE 3" = 1'-0"

FIRE ESCAPE _____ WOODSON BUILDING MISSOURI STATE HOSPITAL N° 2 ST. JOSEPH, MISSOURI	
date	HON. JOHN M. DALTON GOVERNOR BRUNNER & BRUNNER 1105 CORBY BLDG. APPROVED _____ architects & engineers ST. JOSEPH, MISSOURI APPROVED _____ _____ DIRECTOR DEPT. OF HEALTH & WELFARE _____ CHIEF PLANNING & CONSTRUCTION