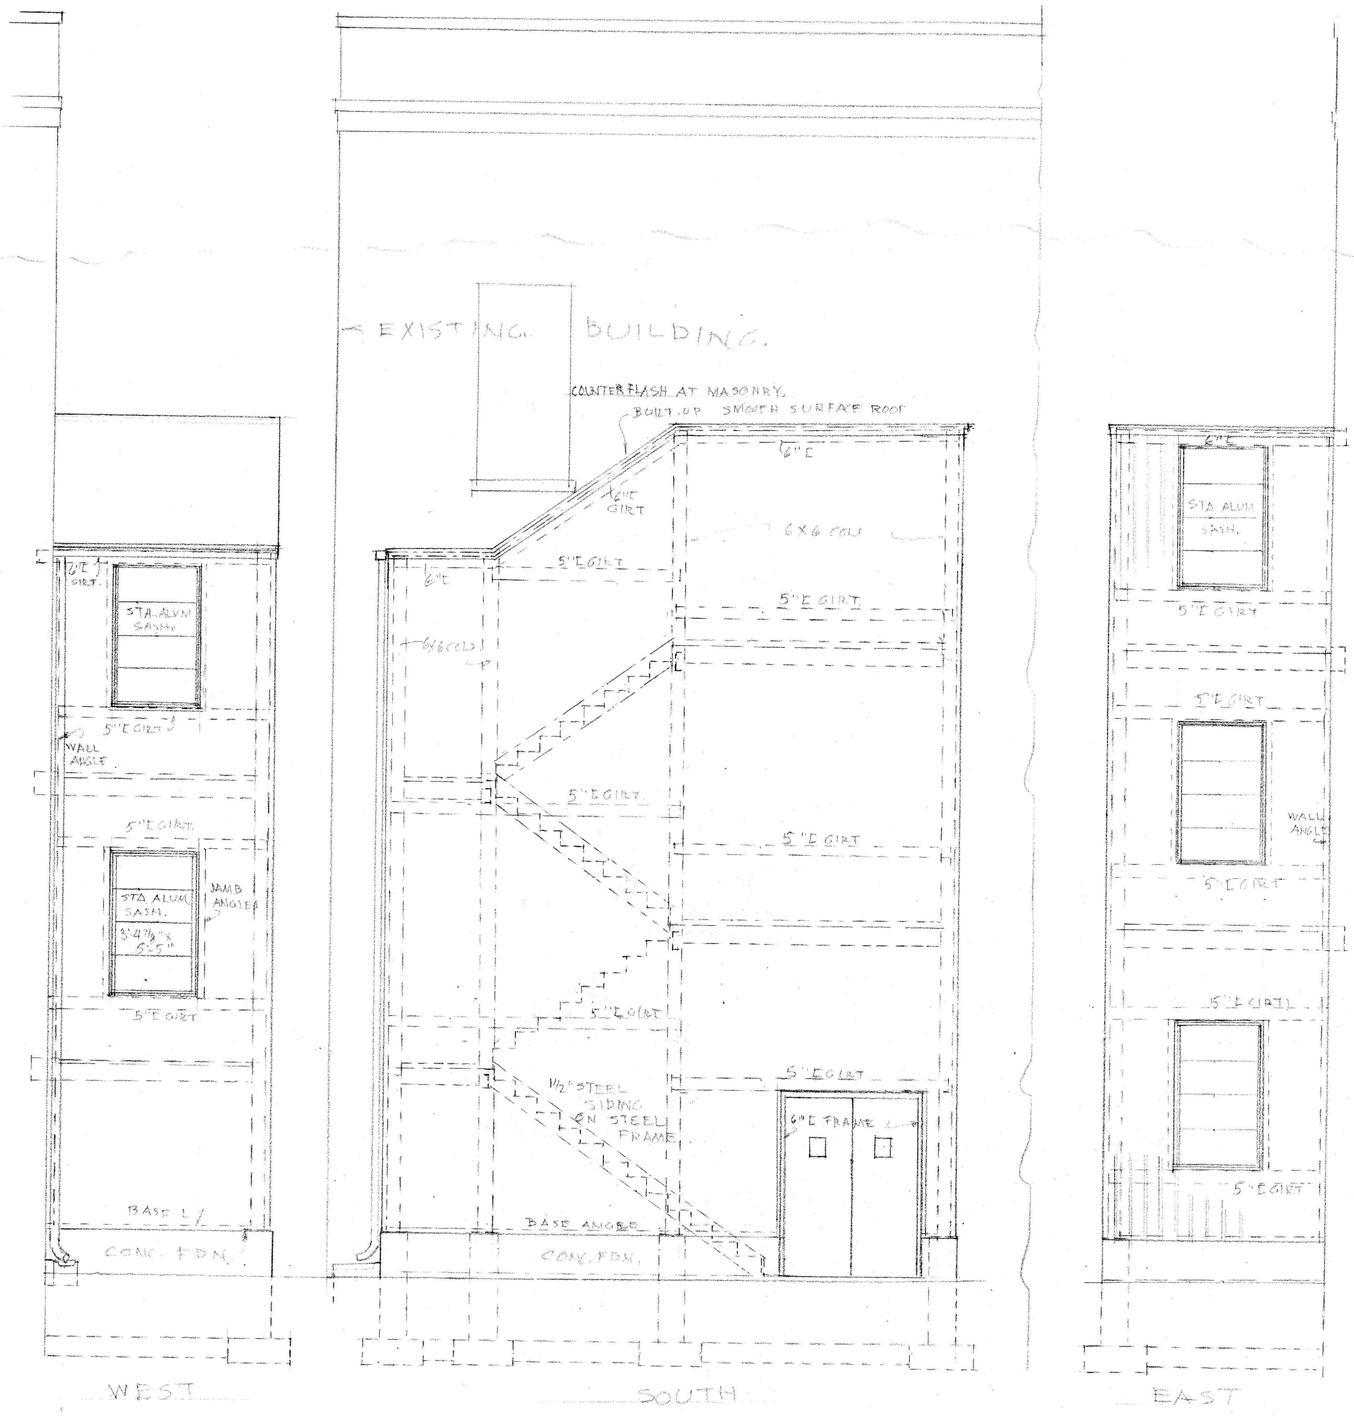

EXISTING BUILDING.
COUNTER FLASH AT MASONRY.
BUILT-UP SMOOTH SURFACE ROOF
6"I
6"I GIRT
6X6 COLS
5"I GIRT
STA. ALUM SASH
WALL ANGLE
JAMB ANGLES
STA ALUM SASH 5'-4 7/8" X 5'-5"
1/2" STEEL SIDING ON STEEL FRAME
6"I FRAME
BASE L/
CONC. FDN.
BASE ANGLE
WEST
SOUTH
EAST

SCALE 1/4"