

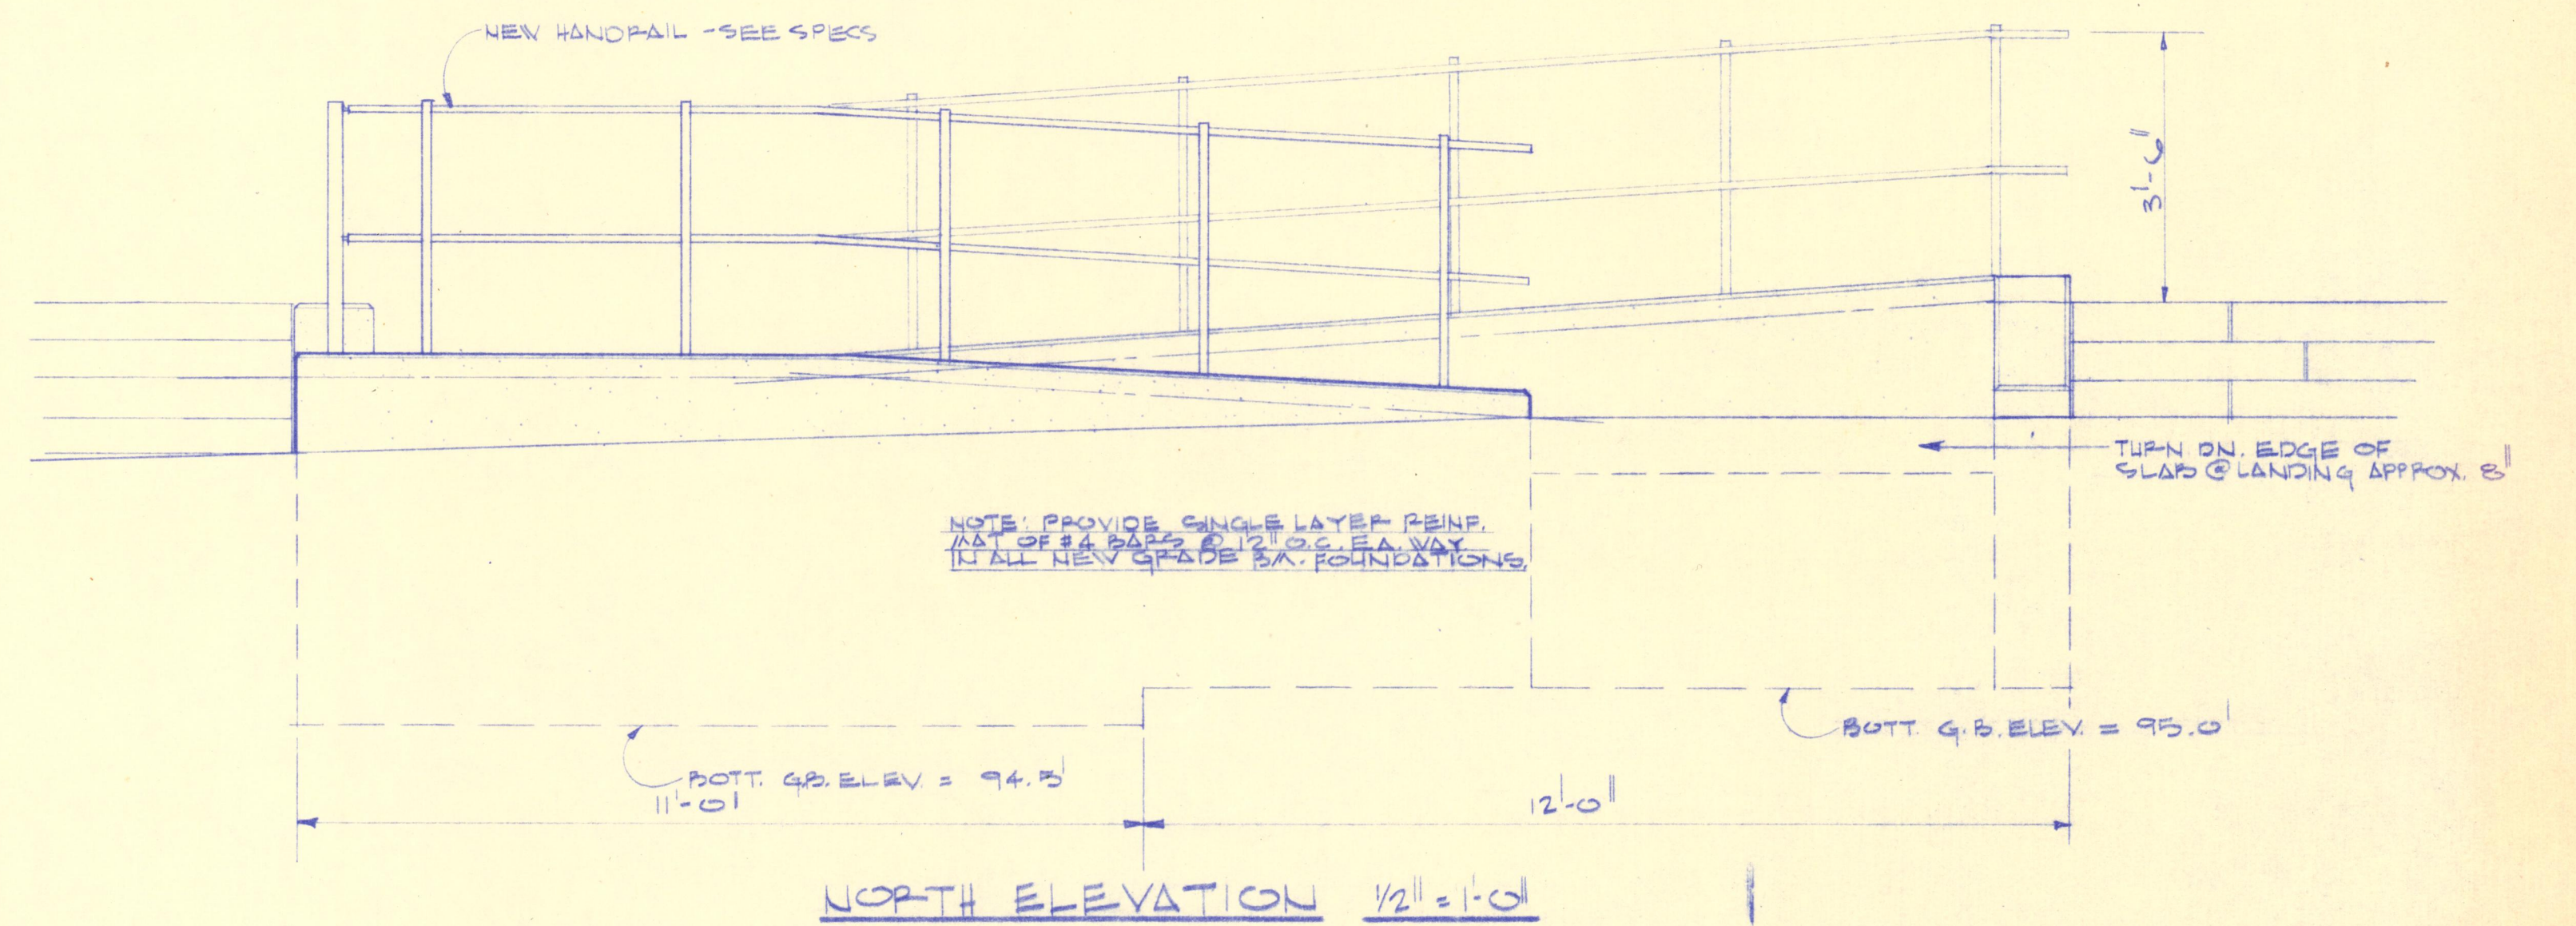
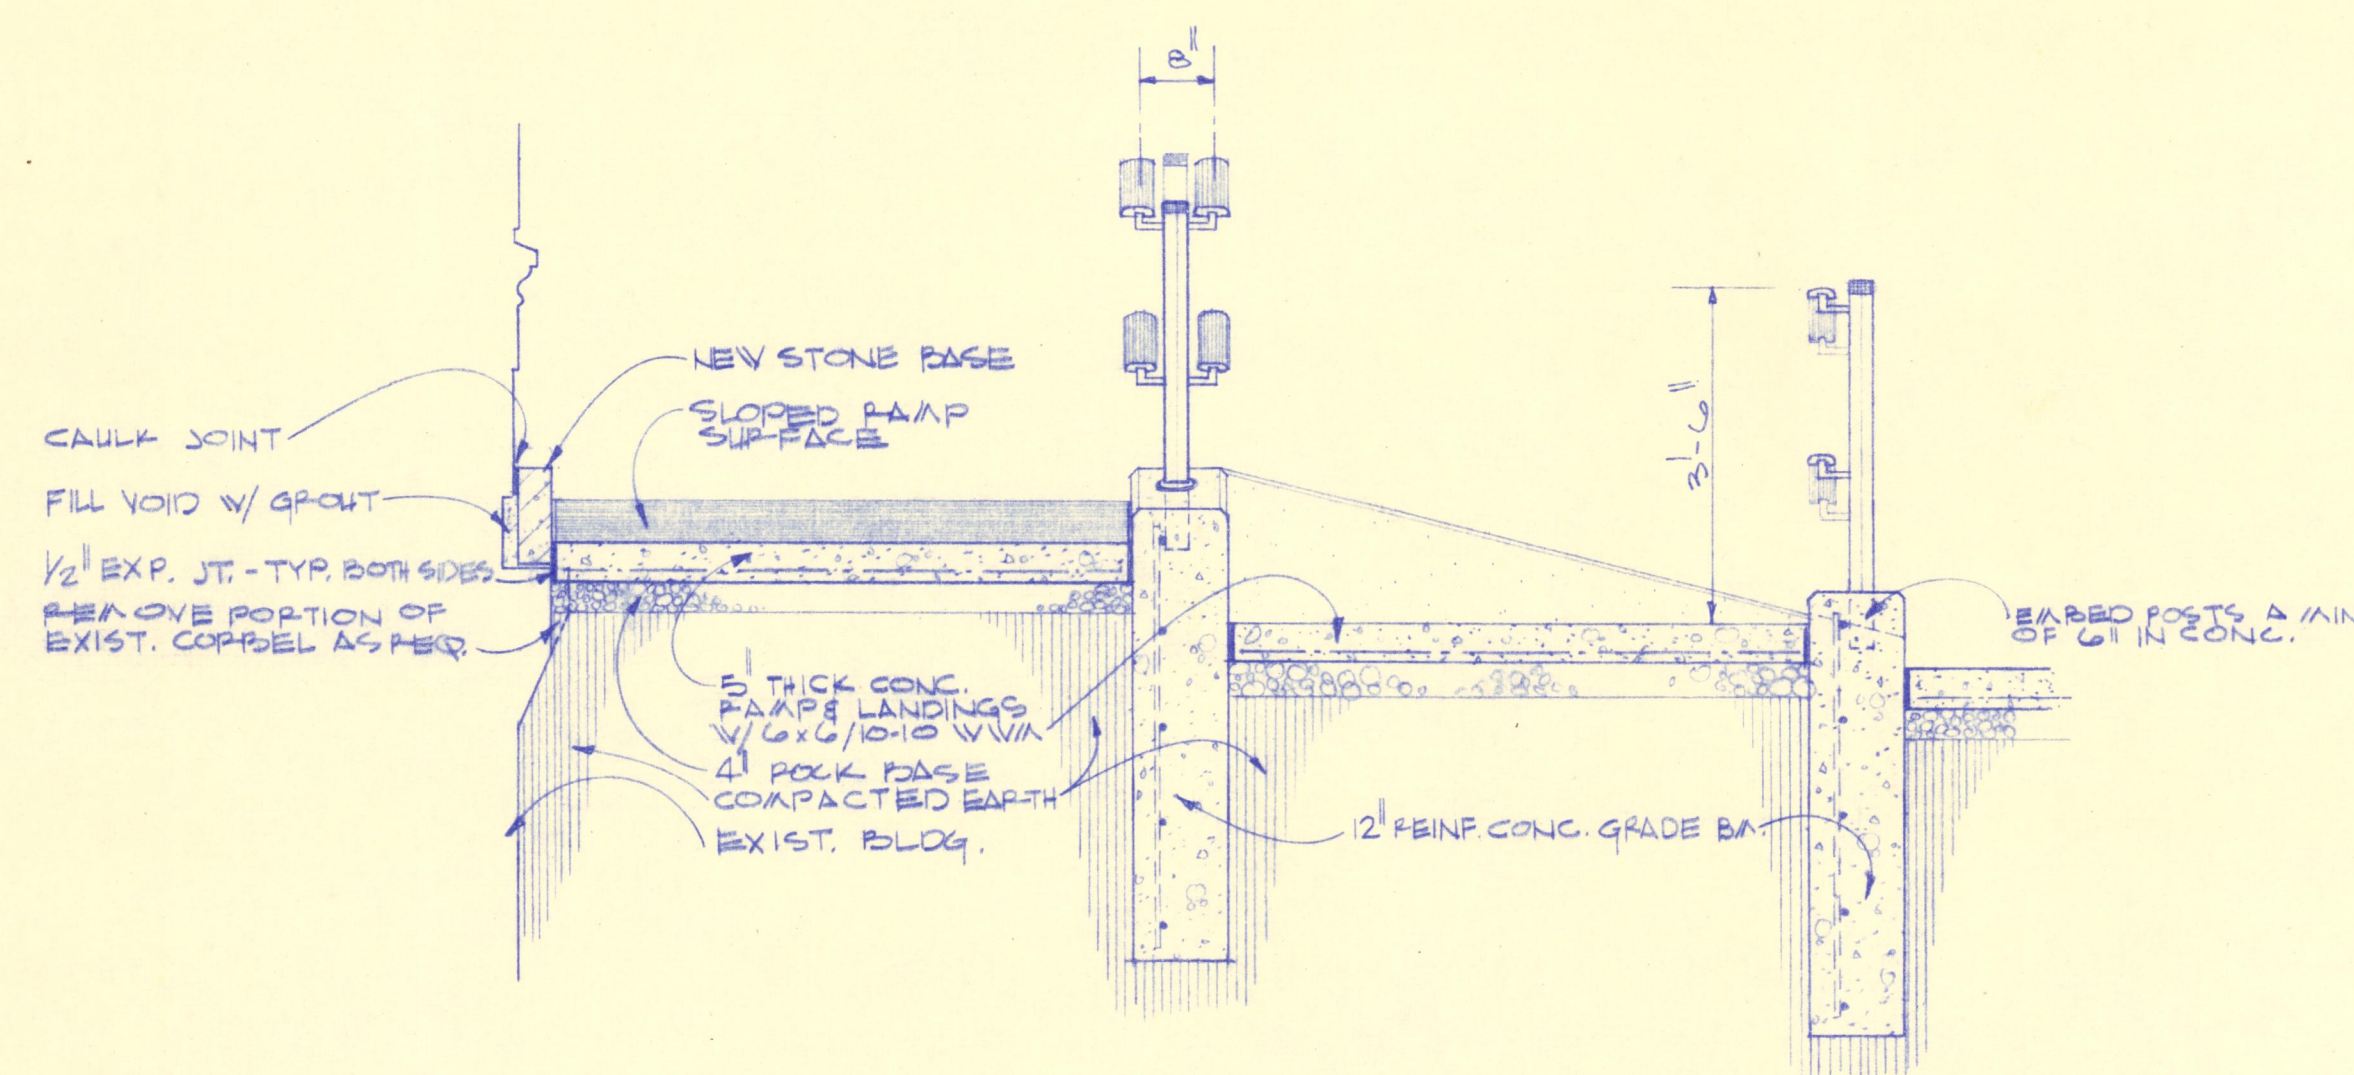


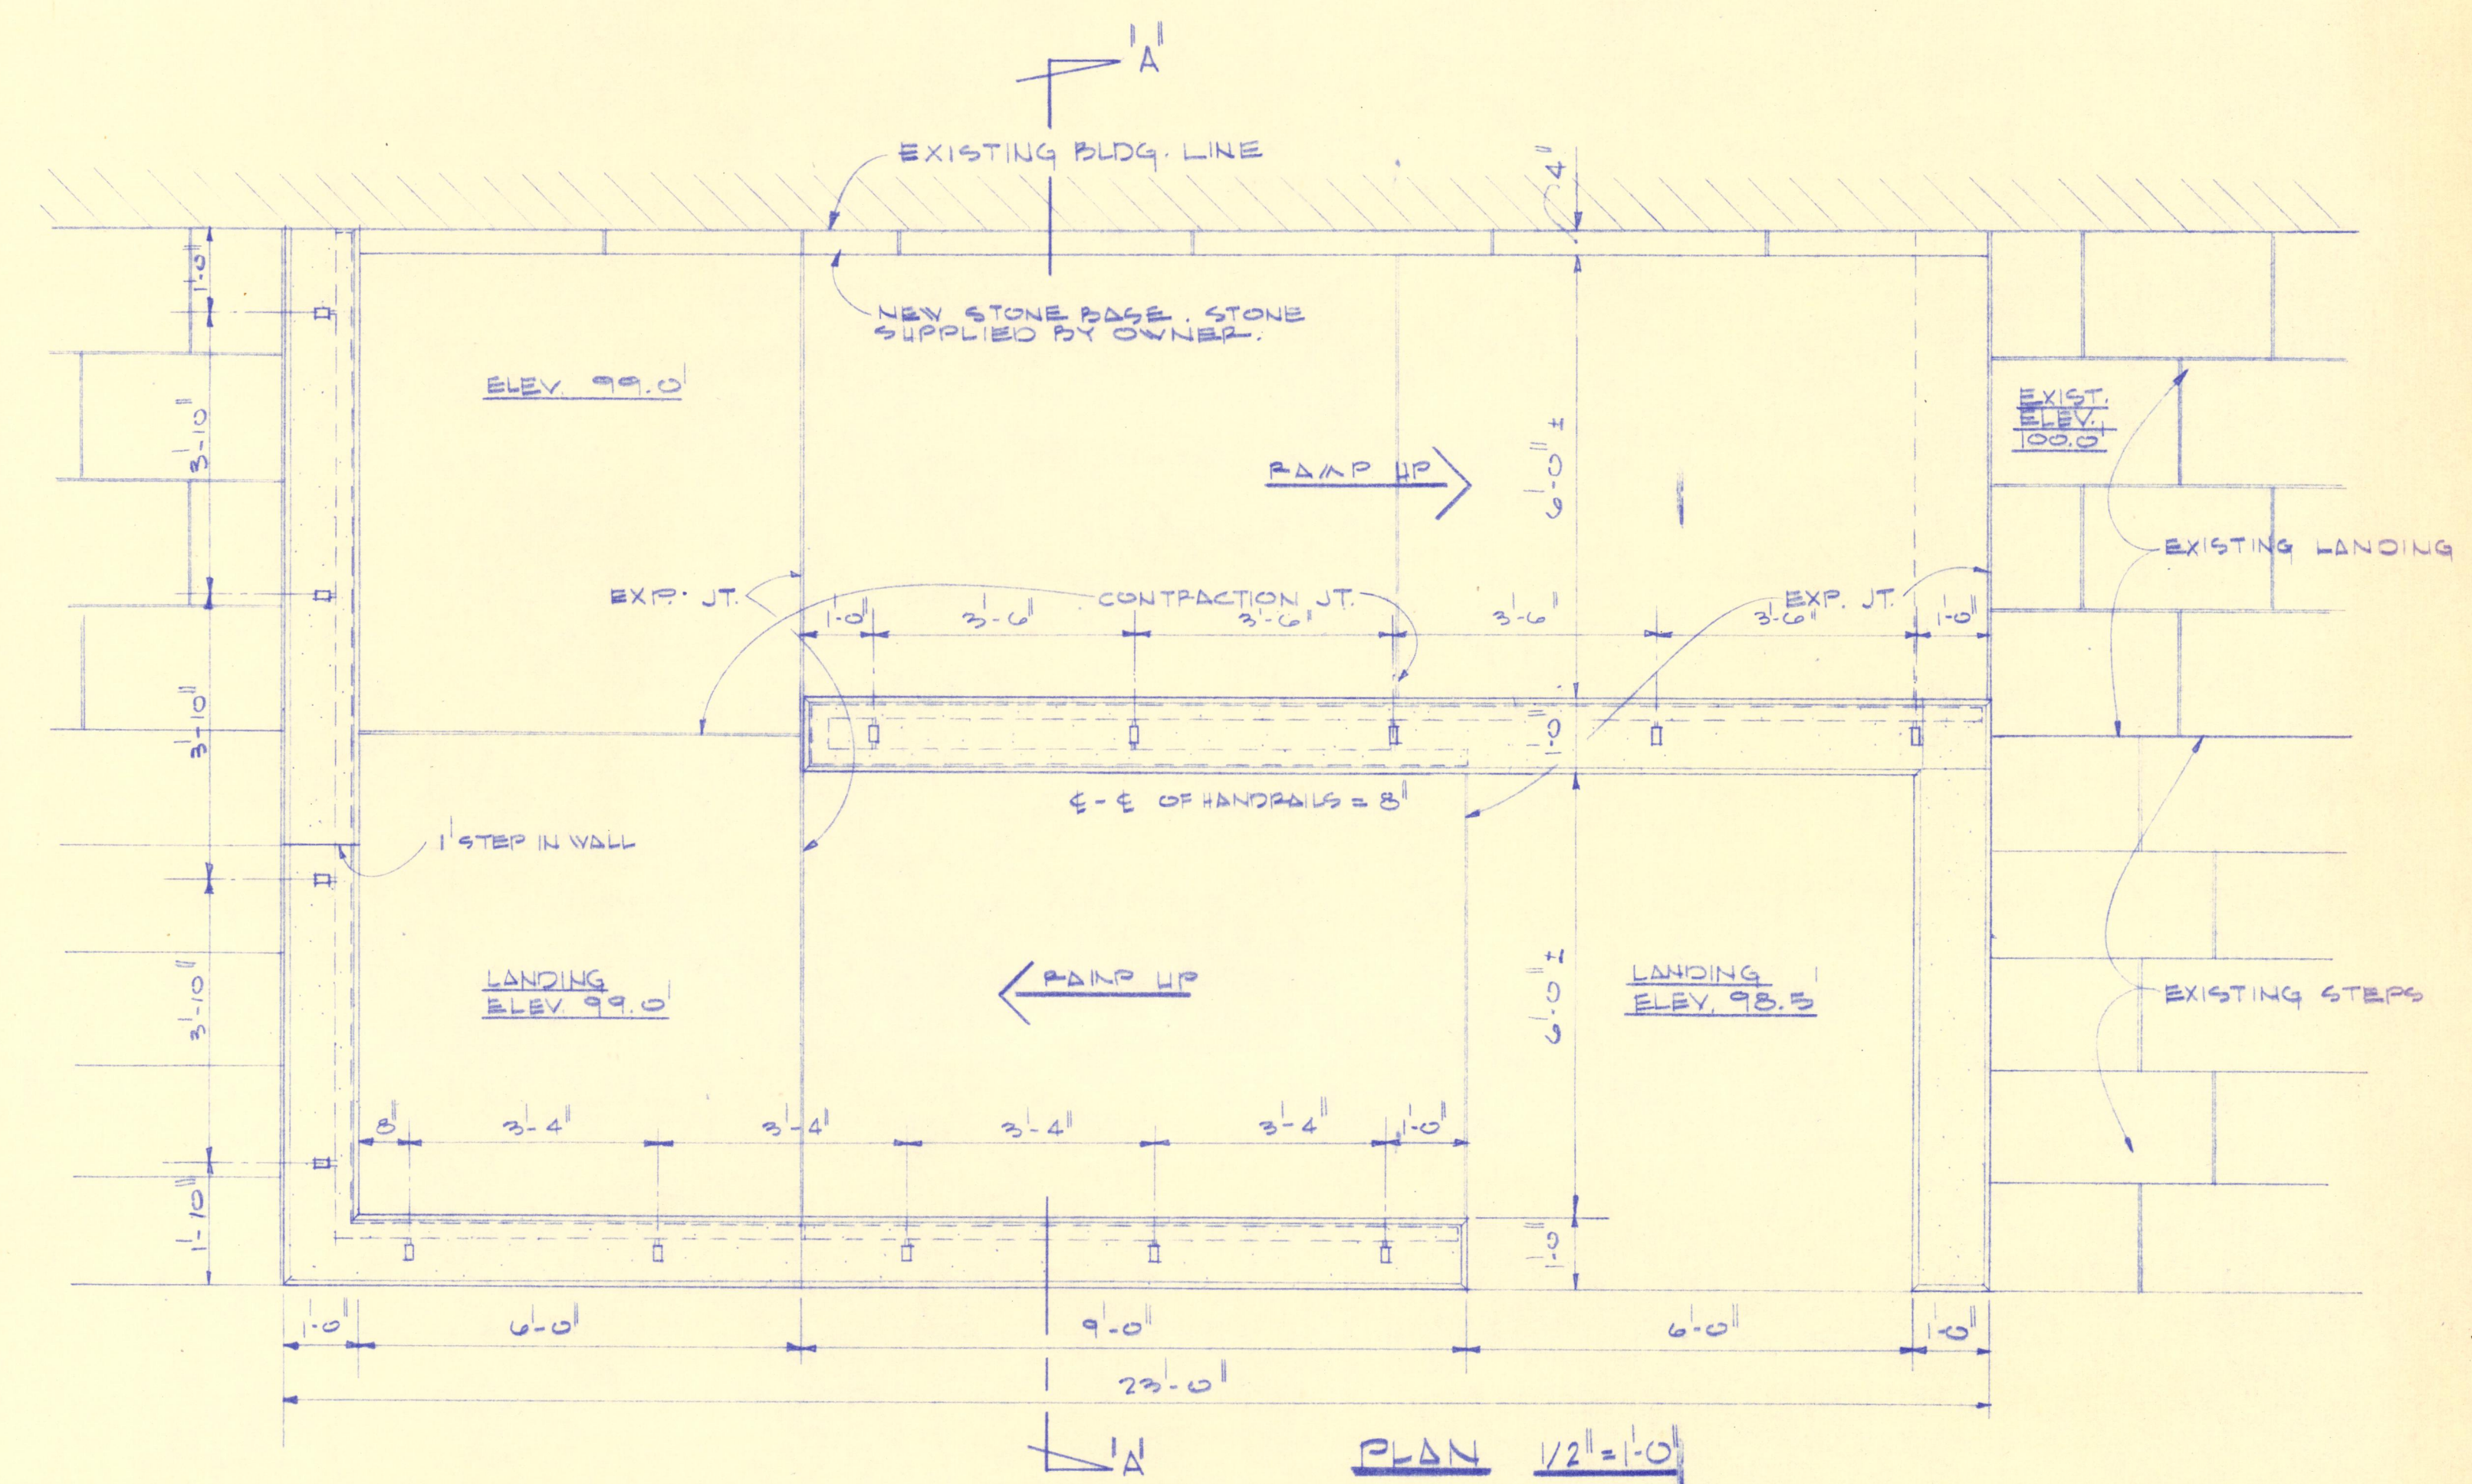

RAMP DETAILS

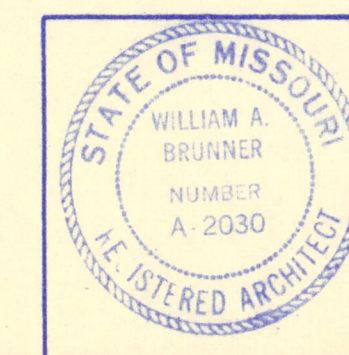

DRAWN BY	R. FUSTON
CH'KD BY	W.A.B.
REVISION	

BRUNNER & BRUNNER
1105 CORBY BUILDING

ALTERATIONS TO THE NORTH TERR.
AND SIDEWALK AREAS OF
THE CITY HALL
FOR THE
CITY OF ST. JOSEPH, MO.

ARCHITECTS & ENGINEERS
ST. JOSEPH, MO. SHE

DATE 25 JUNE '74

JOB No. _____

SHEET No. **2** OF 2

2007. 33. 4219. V