
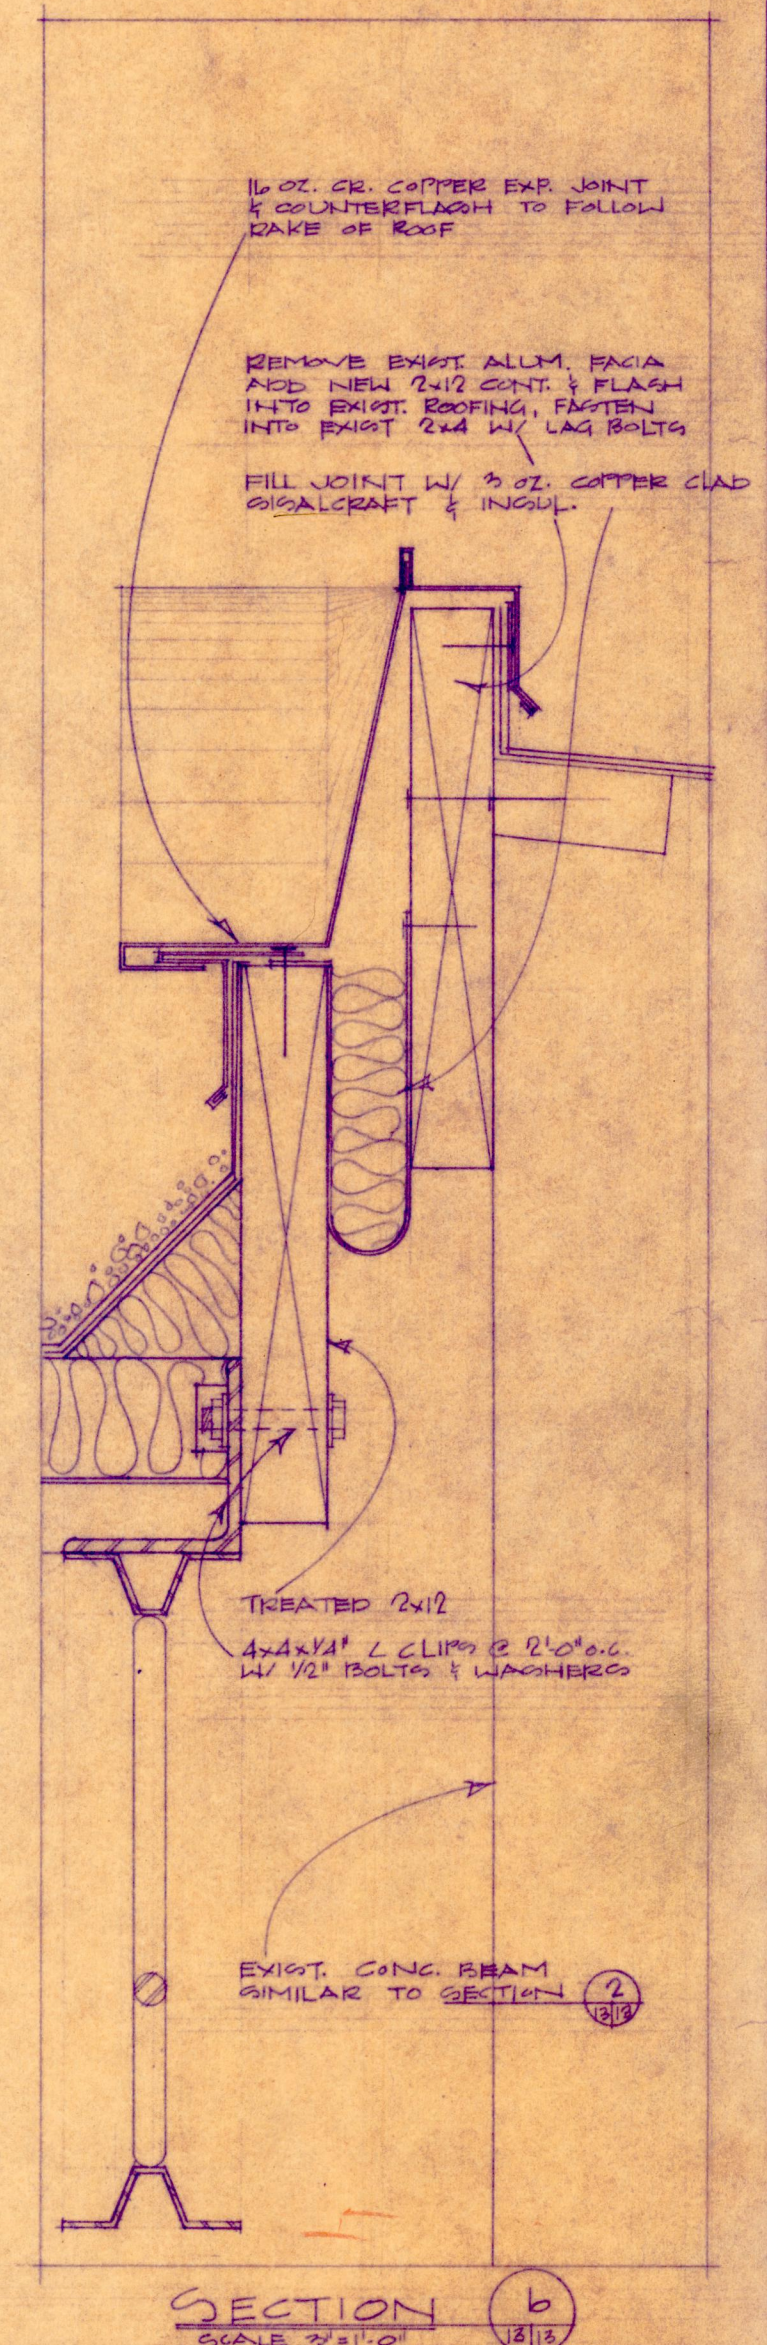
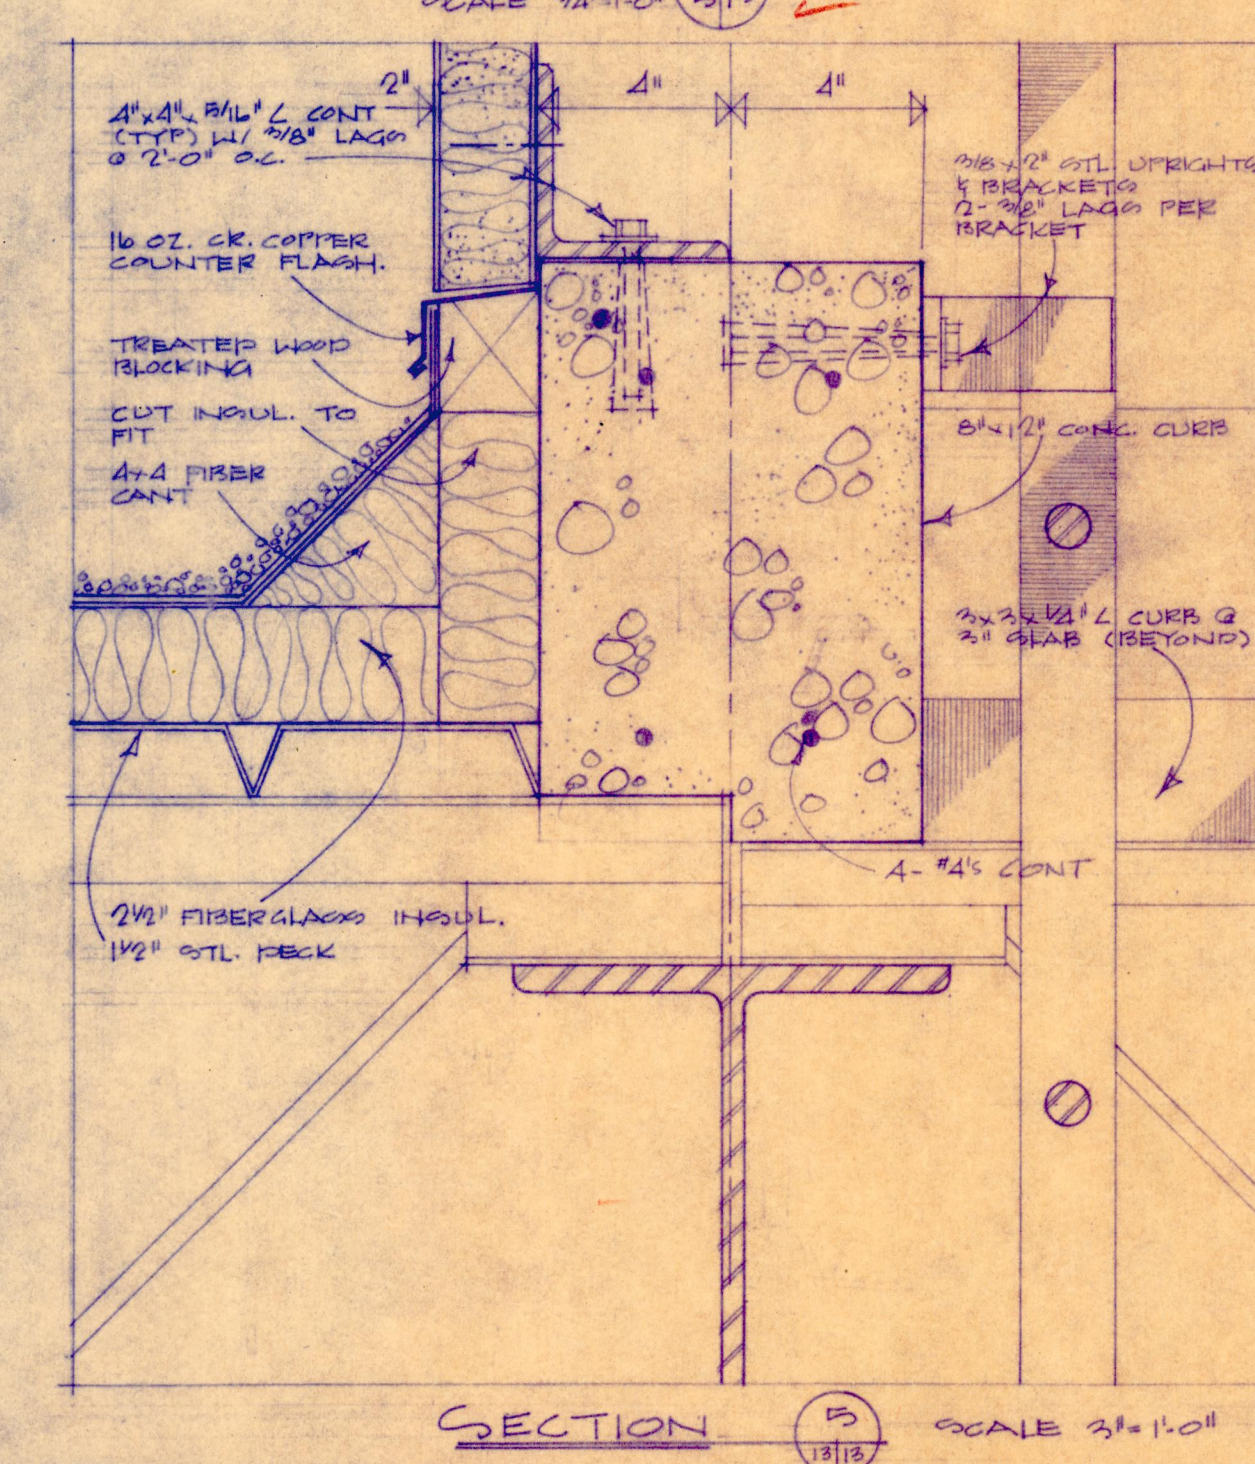
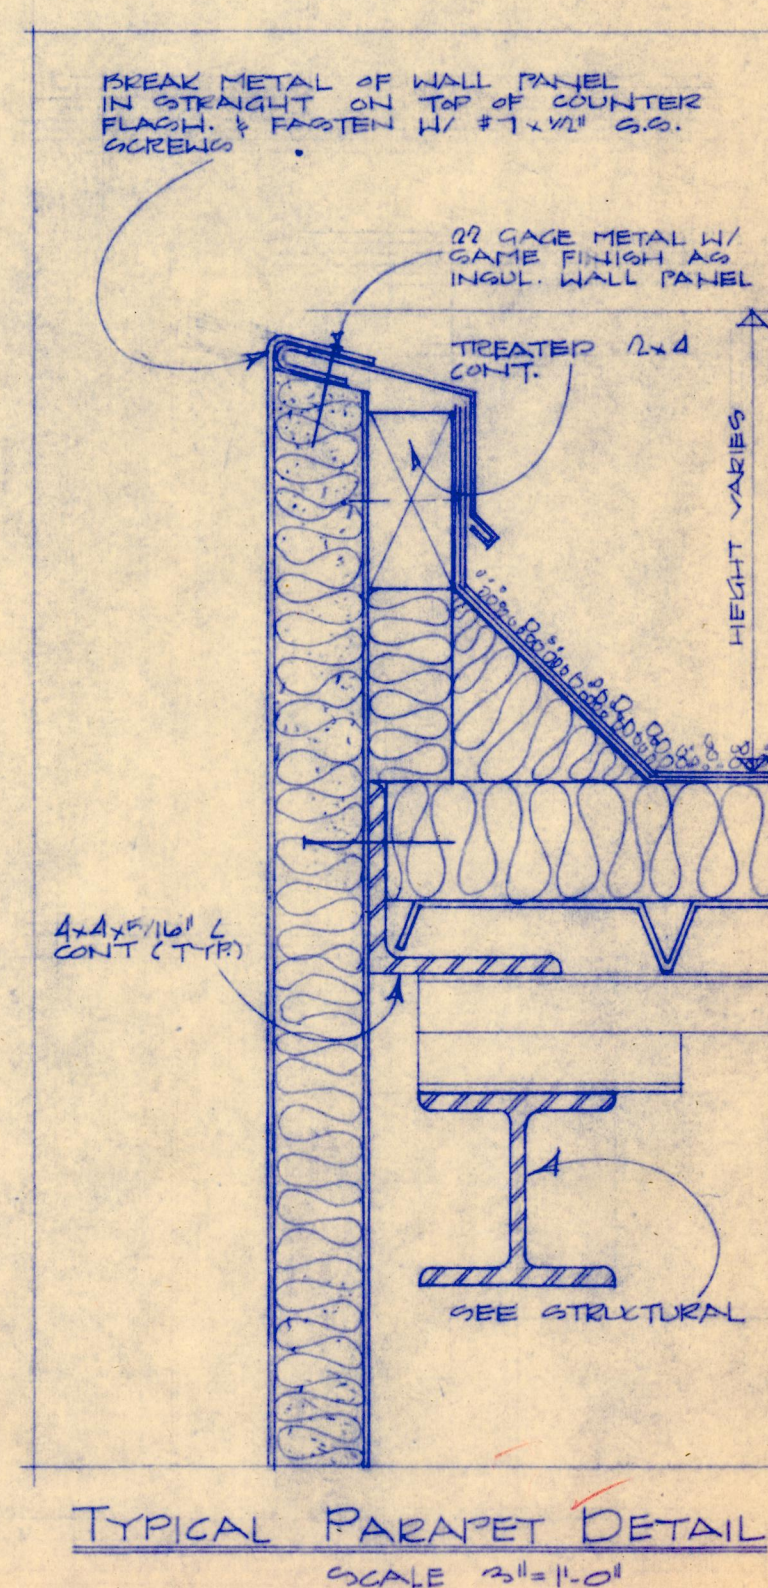
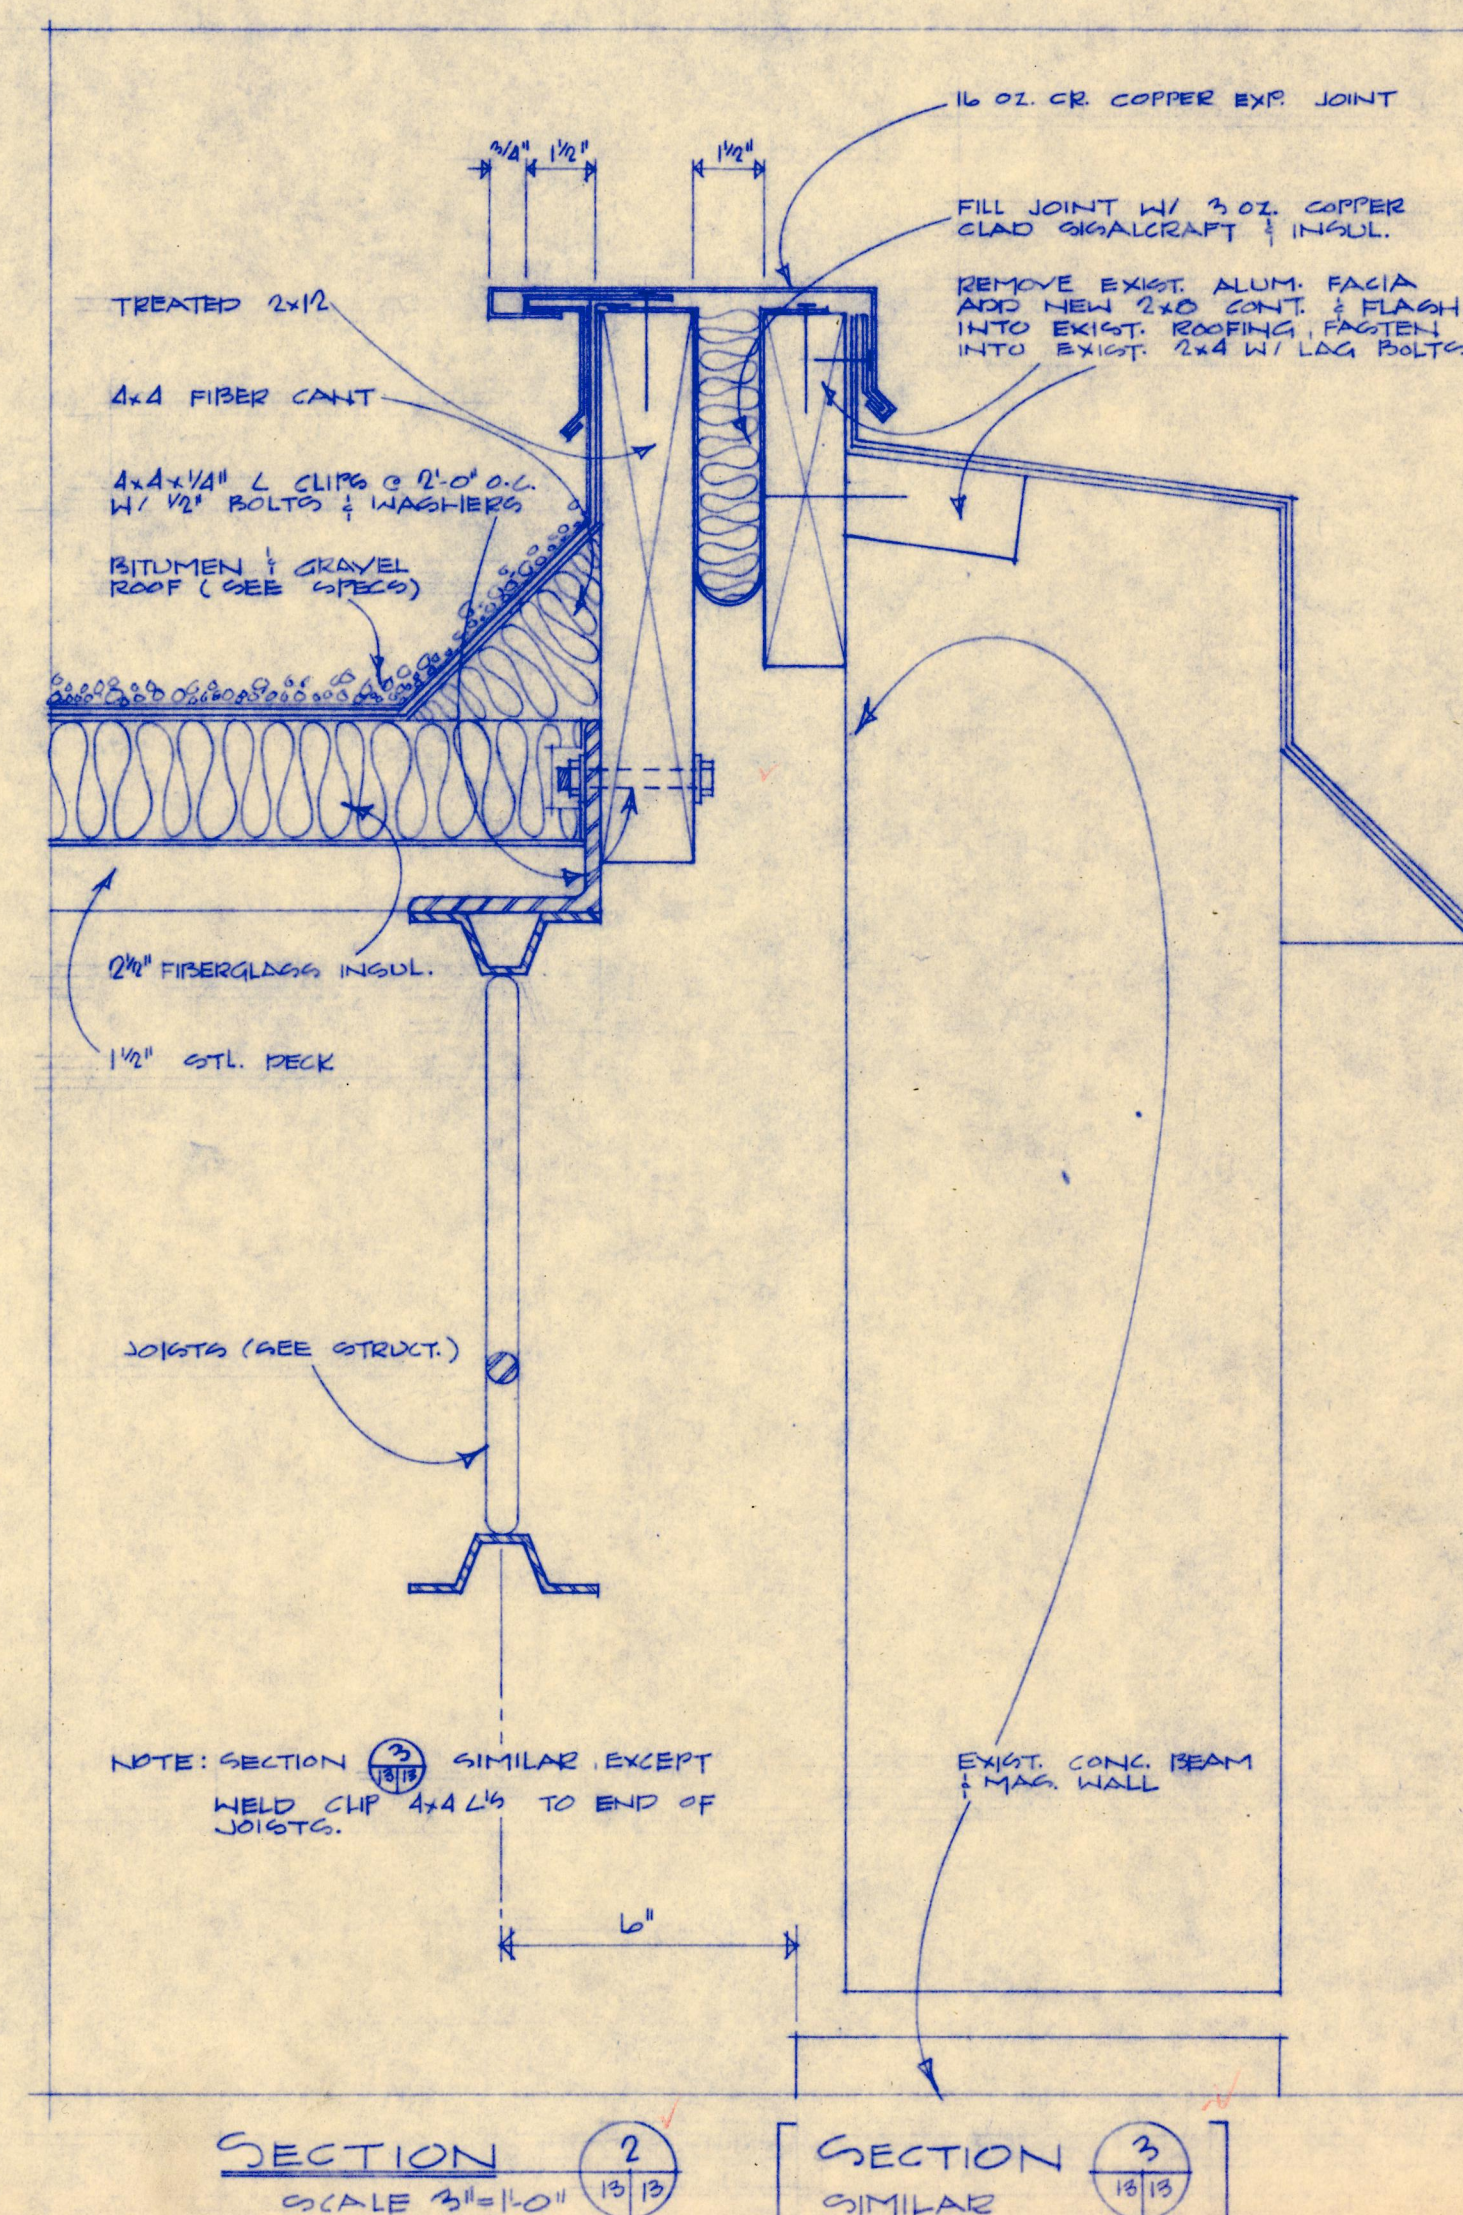
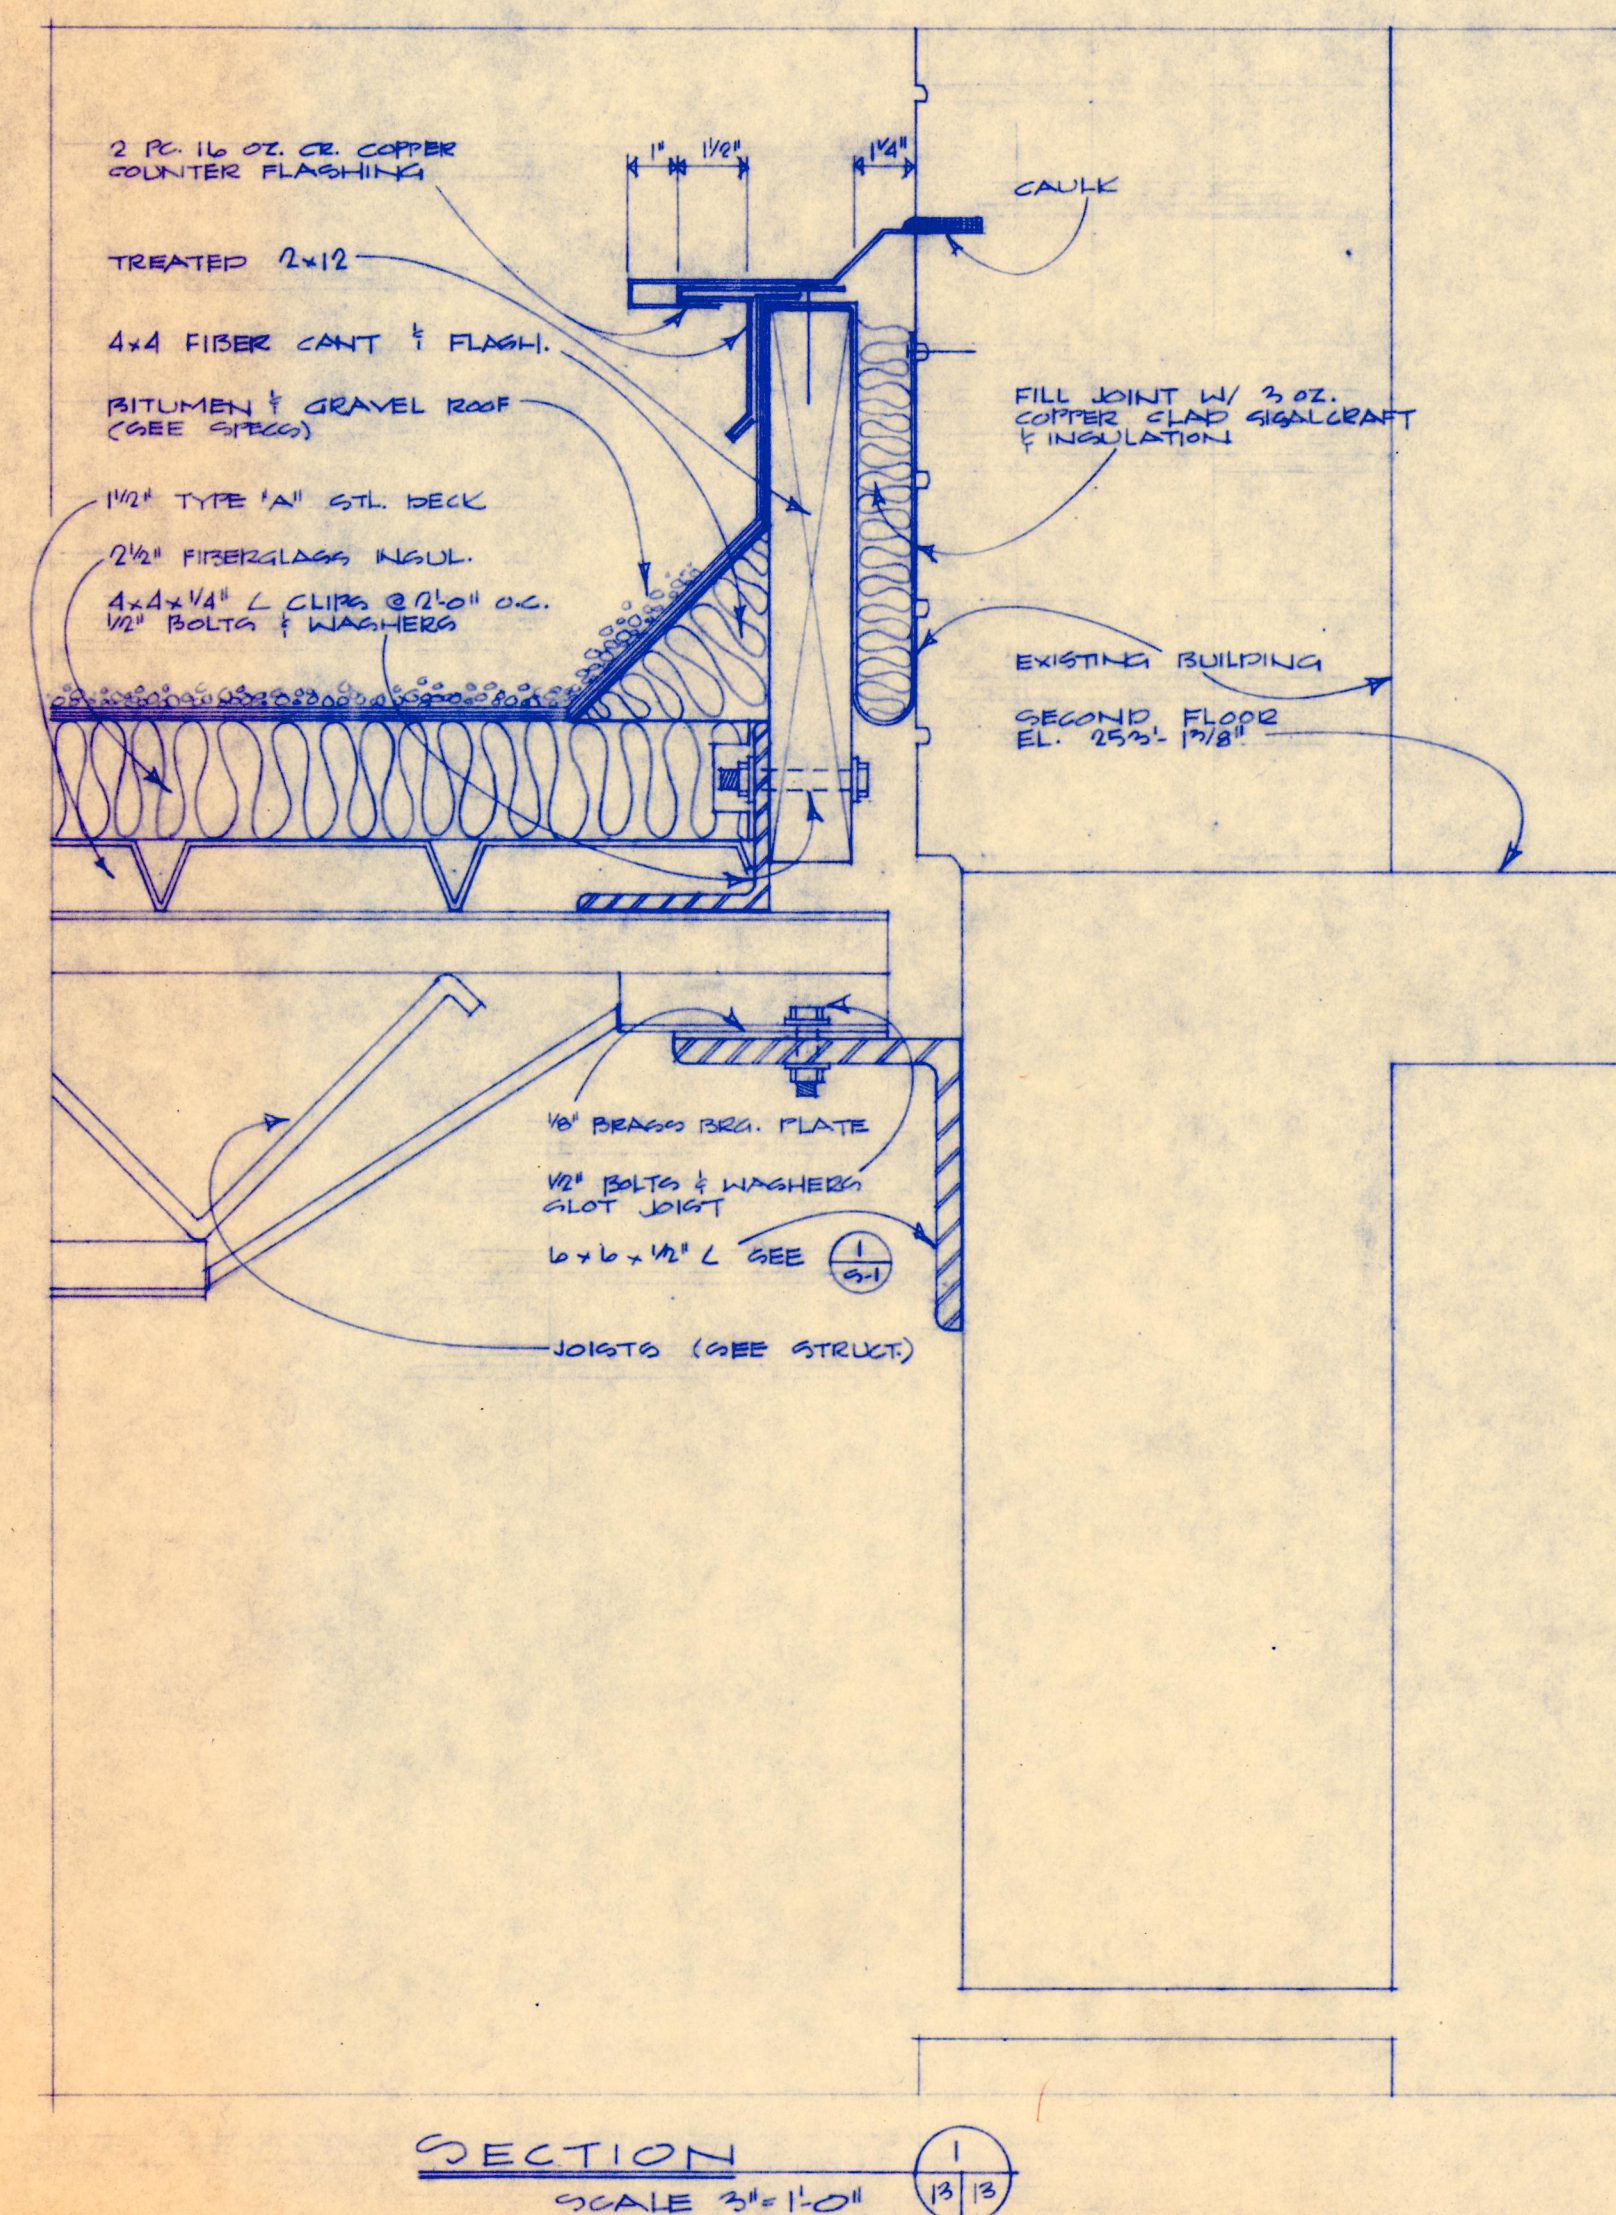
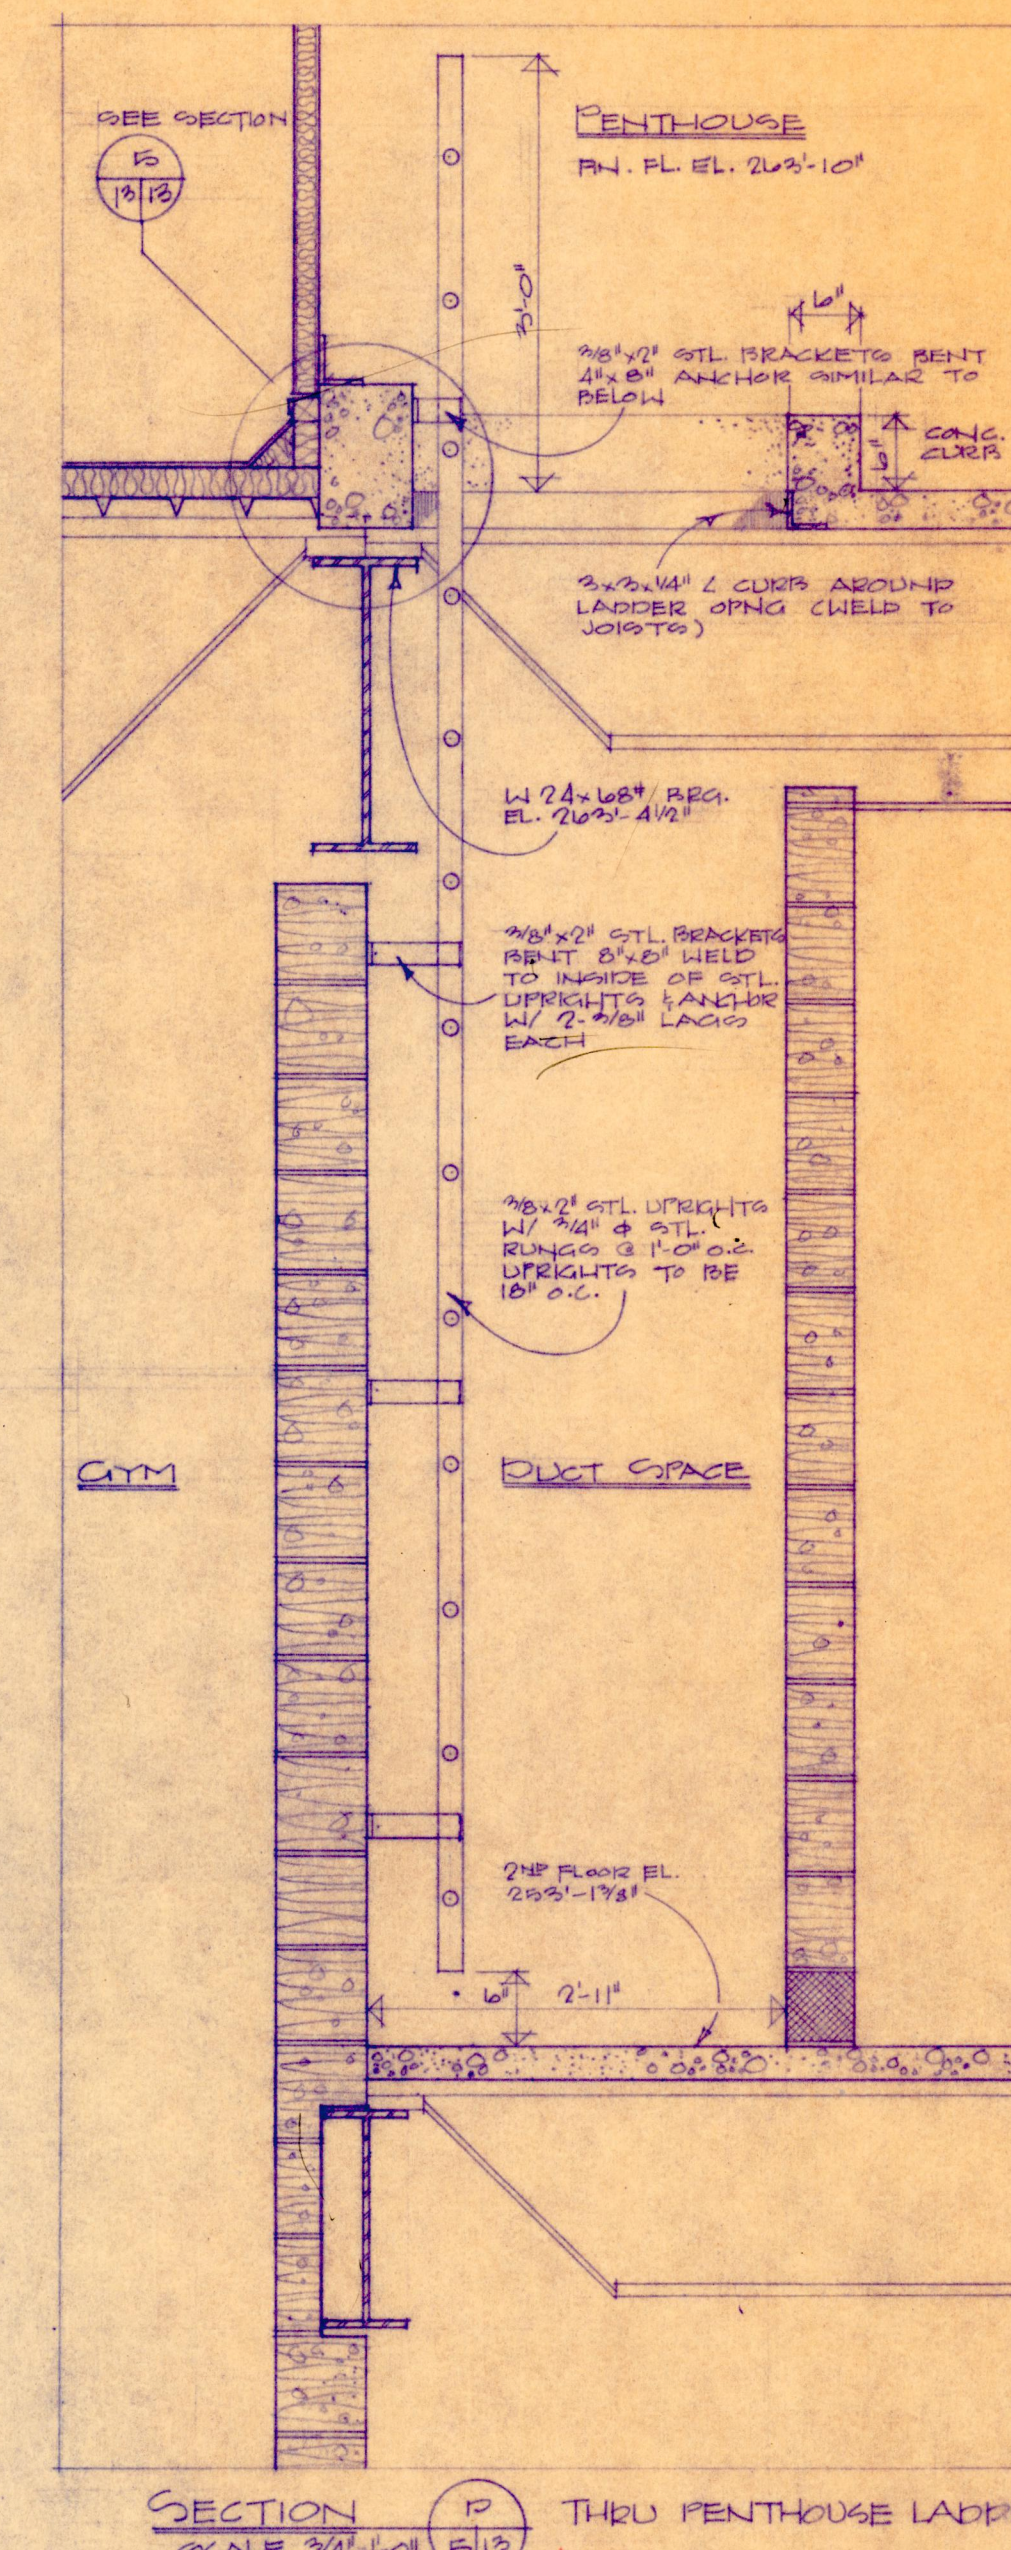
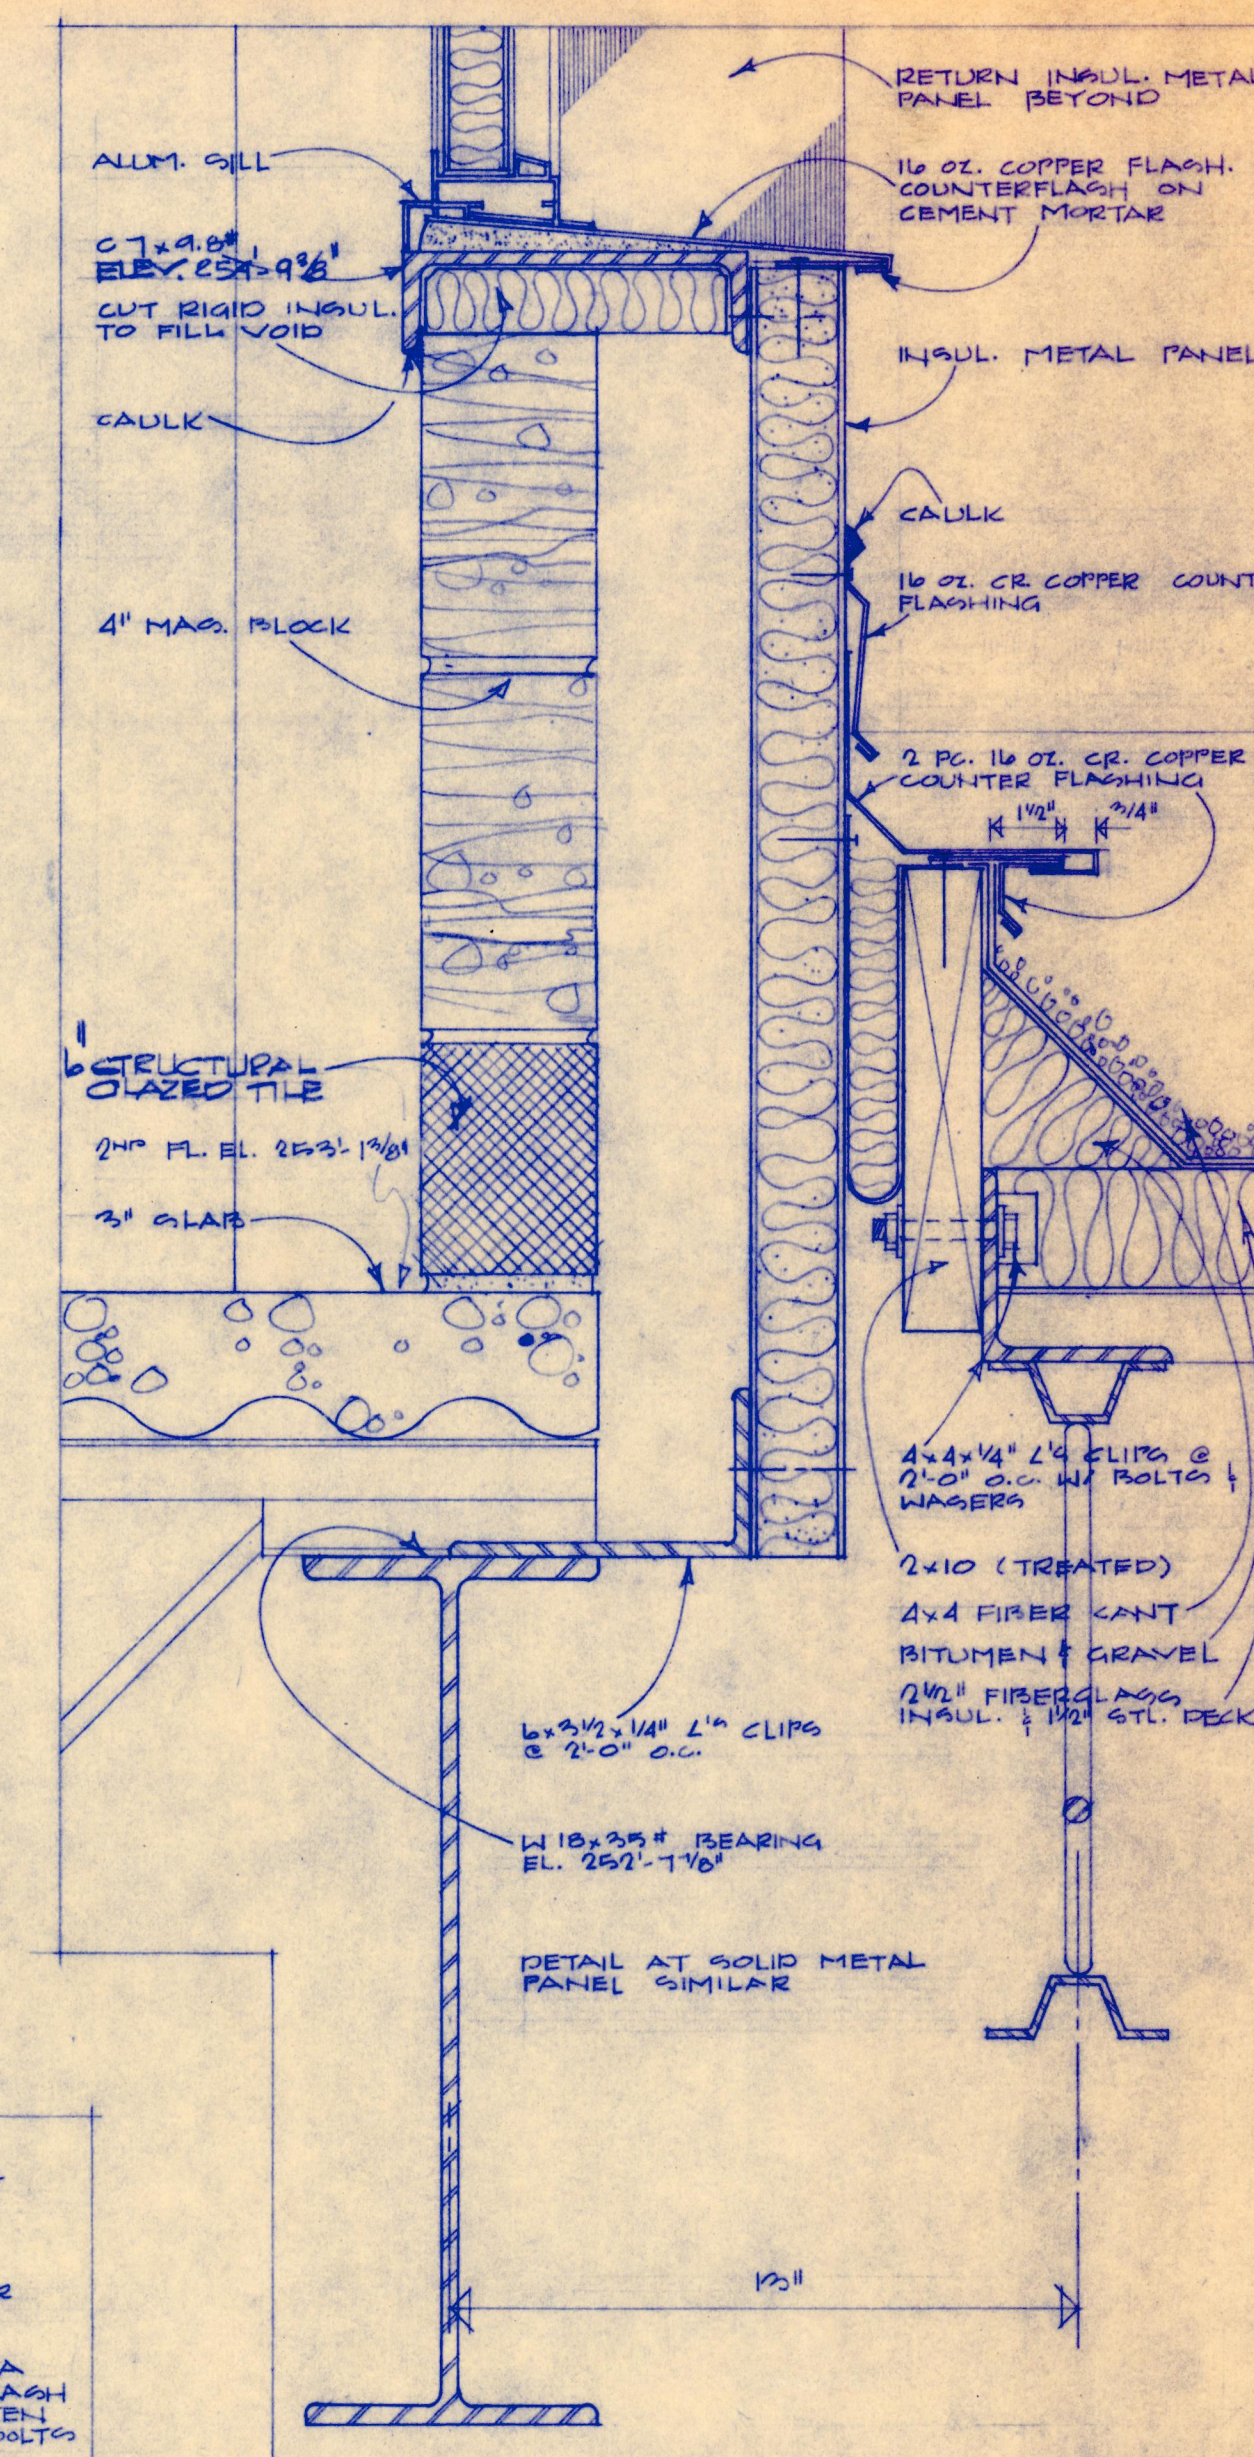


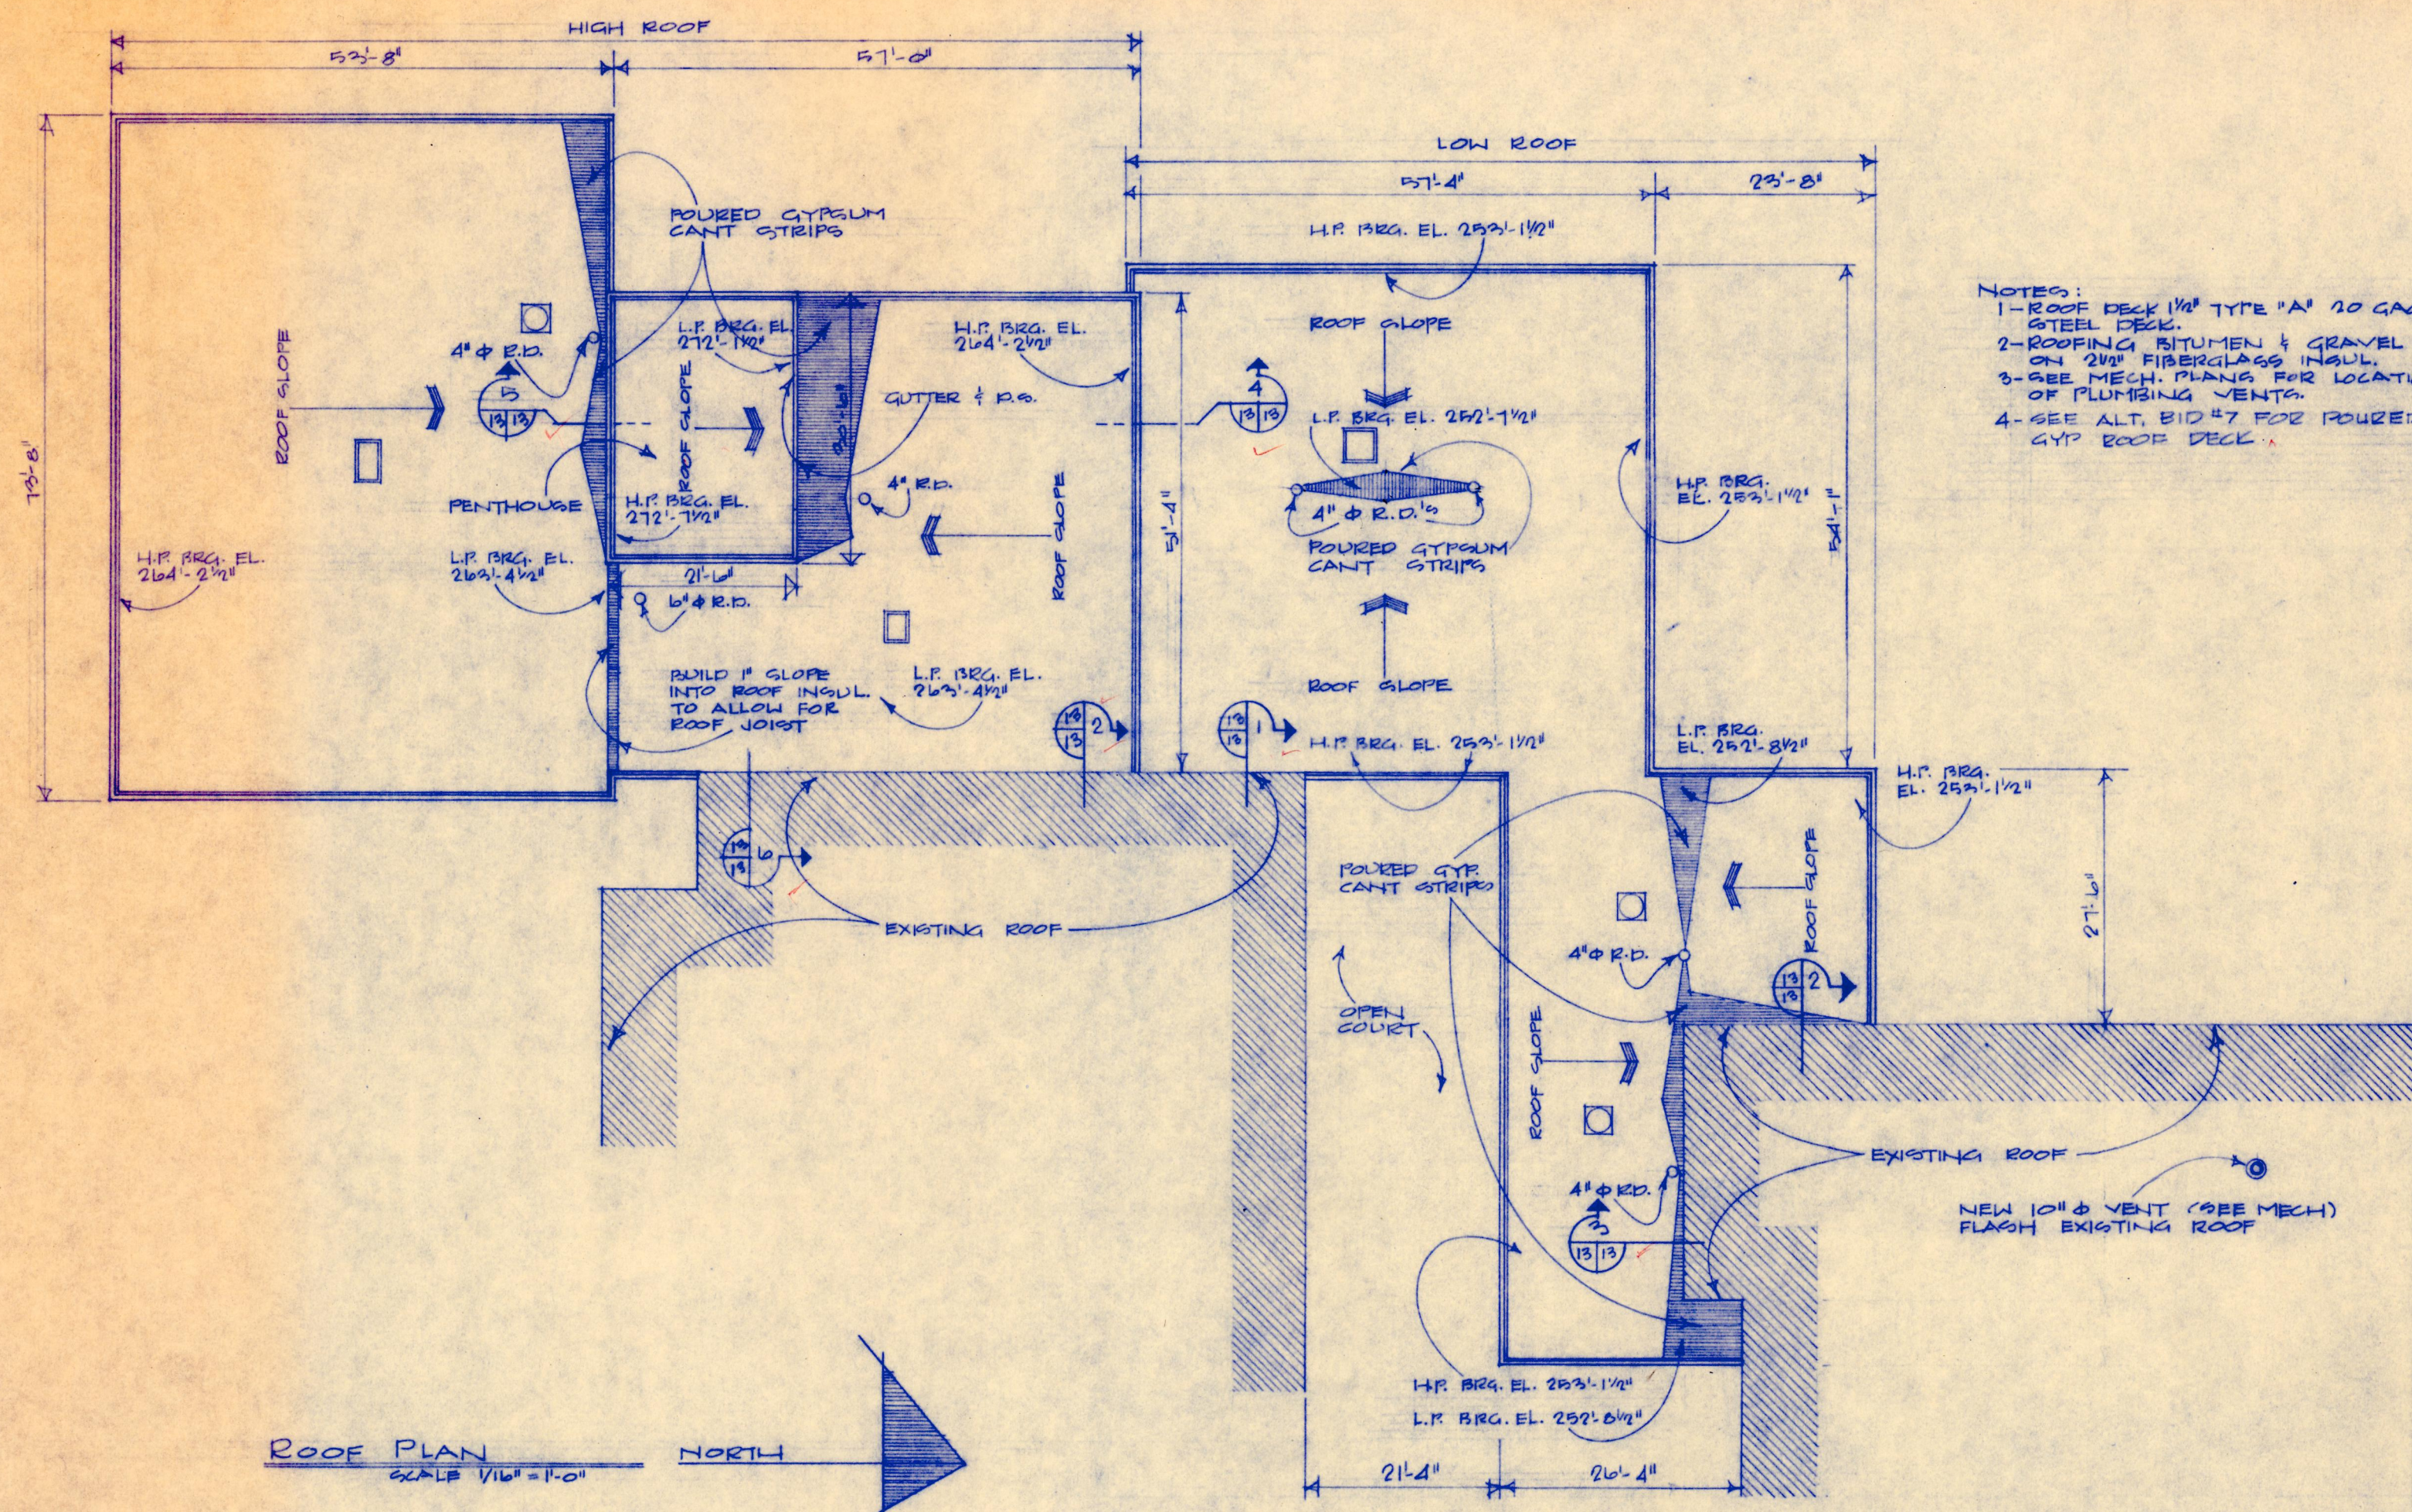

STATE OF MISSOURI WILLIAM A. BRUNNER NUMBER A-2030 REGISTERED ARCHITECT	DRAWN BY KPS CH'KD BY REVISION	ALTERATION AND ADDITION SPRING GARDEN MIDDLE SCHOOL 5802 SOUTH 22nd STREET ST. JOSEPH, MO. SCHOOL DISTRICT OF ST. JOSEPH, MO.	DATE 1-17-78 JOB No.
	BRUNNER & BRUNNER ARCHITECTS & ENGINEERS 1105 CORBY BUILDING 2007.332325 M ST. JOSEPH, MO.		
	SHEET No. 13		
	2007.332325 M		