a b c d f g h k m n p s t v w y aa ab ac ad af ag ah ak am an ap as at av aw ay

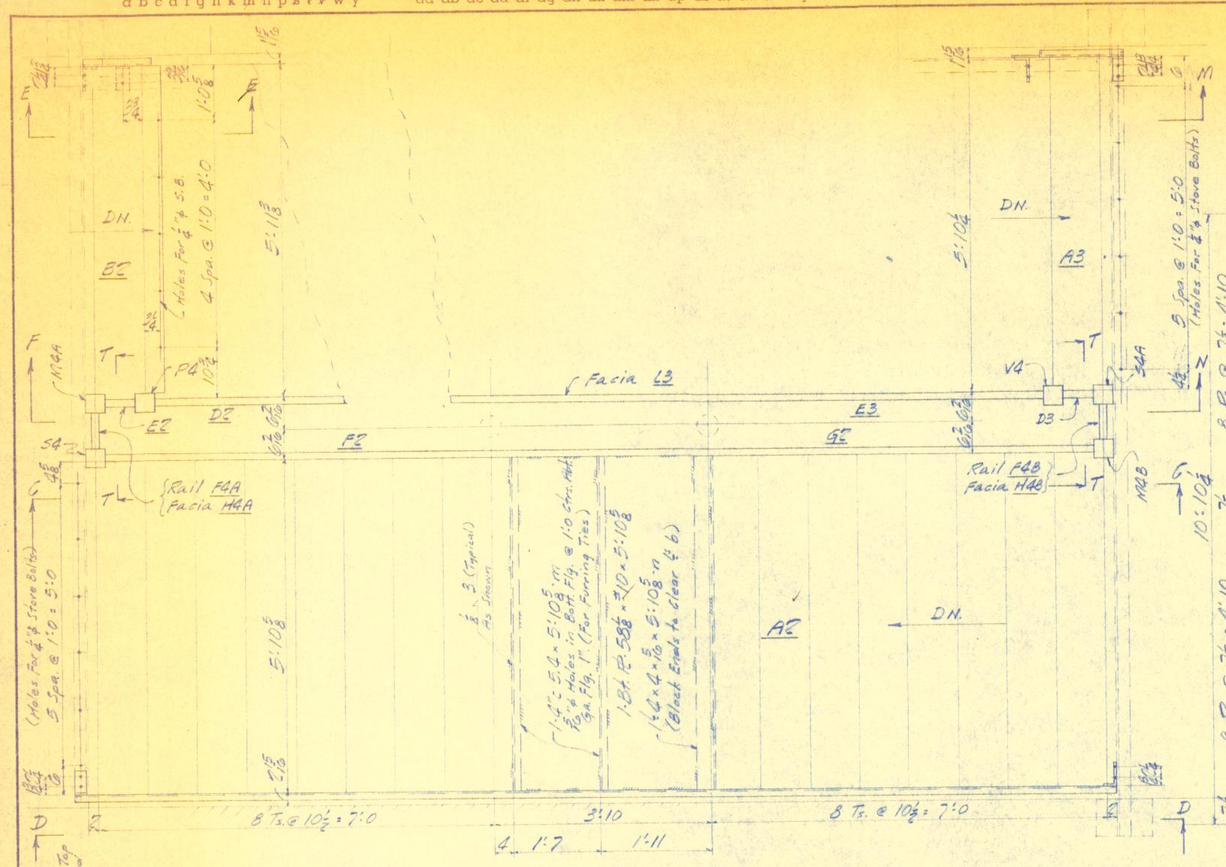

PLAN AT FIRST FLOOR

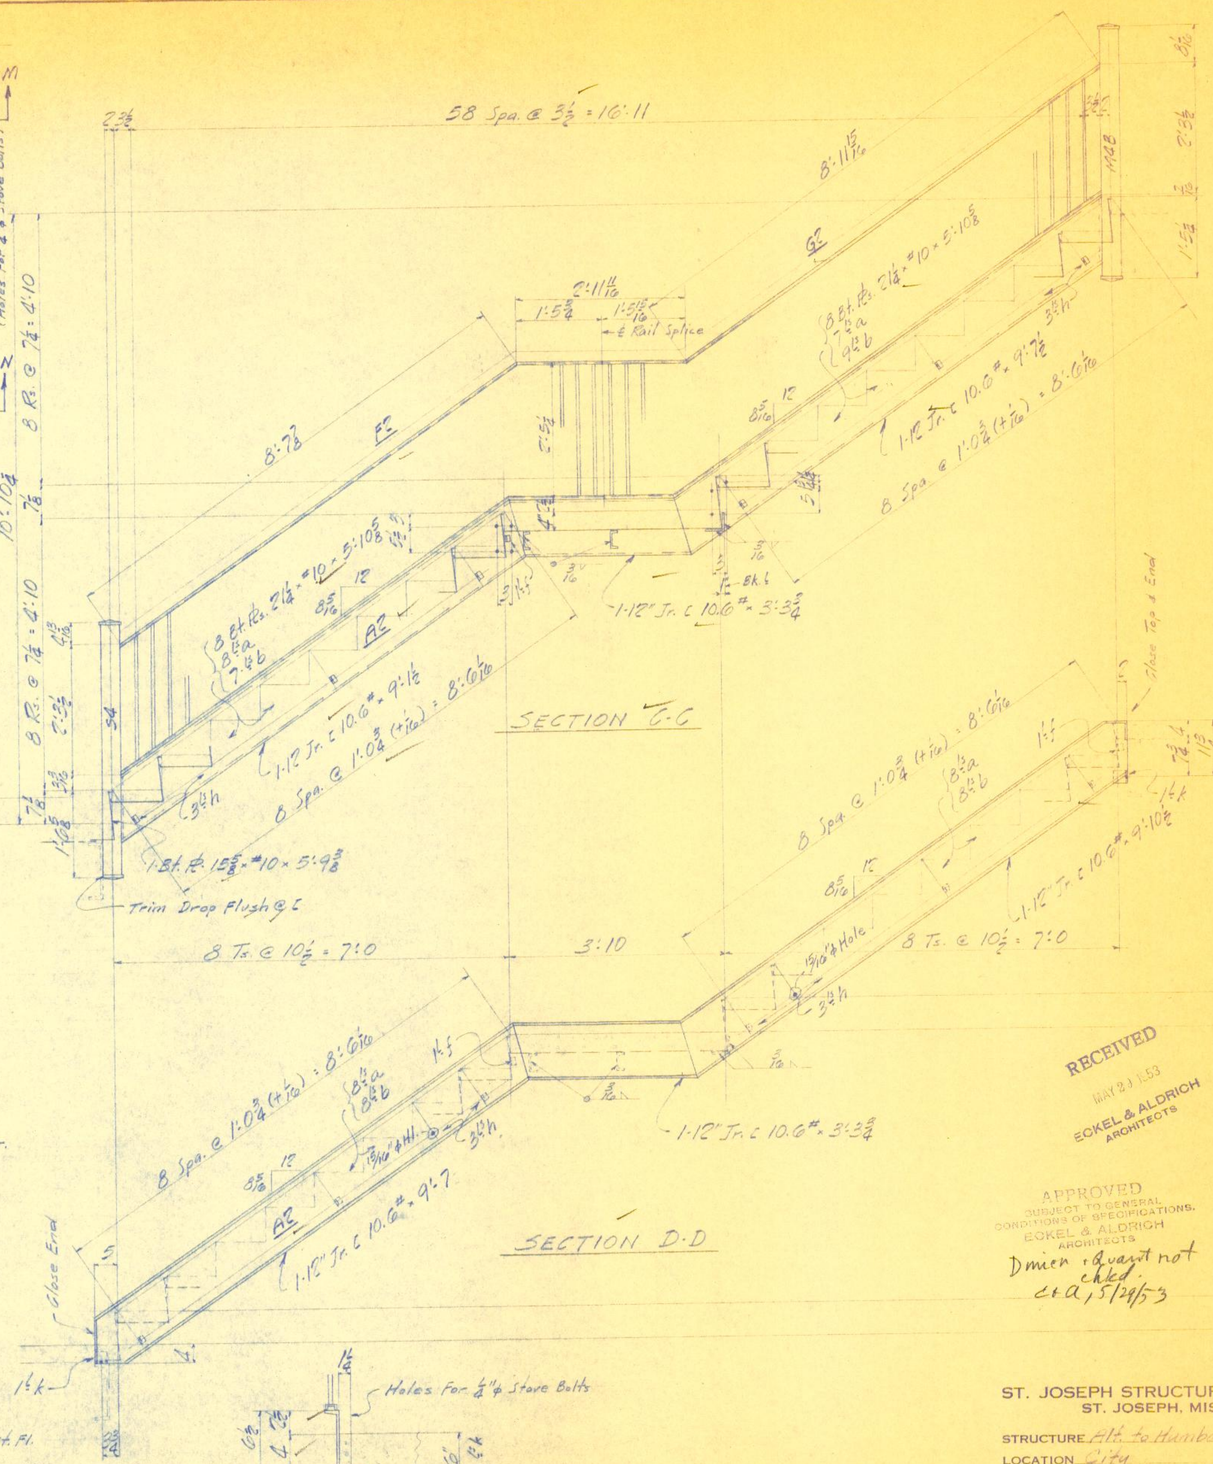

SECTION C-C

SECTION D-D

1-	STAIR	-A2
1-	DO.	-B2
1-	RAIL	-C2
1-	DO.	-D2
1-	DO.	-E2
1-	DO	-F2
1-	DO	-G2
1-	FACIA	-H2

Shop Note:
Work Sheets #1, #2, #3, & #4 Together.
See Typical Details on Sheet #1.
See Sheet #4 For Newel Details.

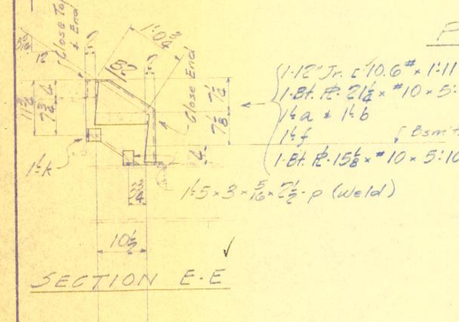

SECTION E-E

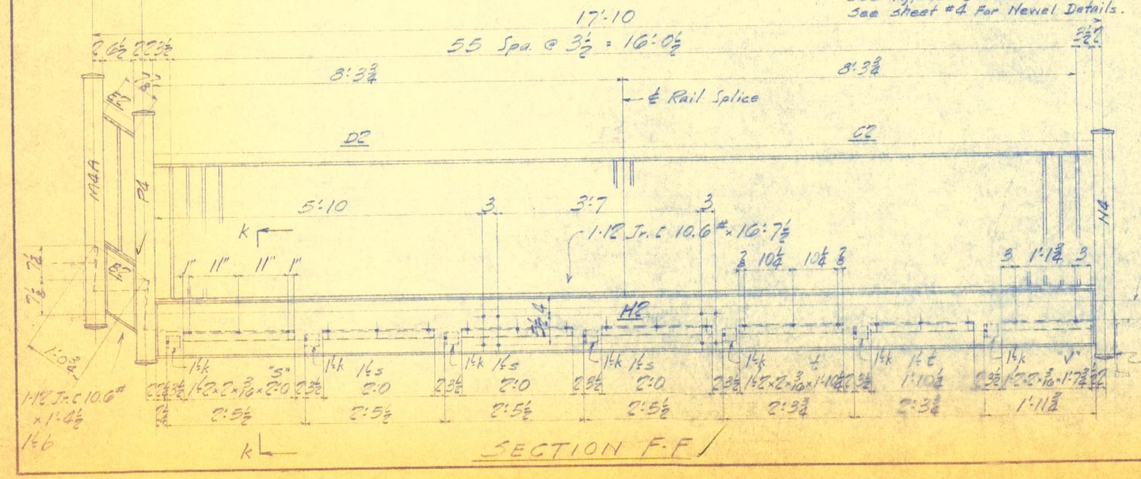

SECTION F-F

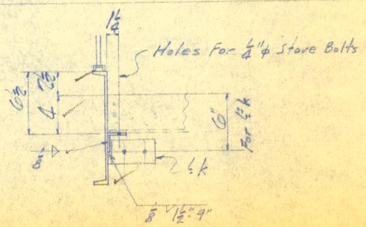

SECTION k-k

RECEIVED
MAY 29 1953
ECKEL & ALDRICH
ARCHITECTS

APPROVED
SUBJECT TO GENERAL
CONDITIONS OF SPECIFICATIONS.
ECKEL & ALDRICH
ARCHITECTS
Dmen + Quant not chkd.
C.A., 5/29/53

ST. JOSEPH STRUCTURAL STEEL CO.
ST. JOSEPH, MISSOURI

STRUCTURE Alt. to Humboldt School
LOCATION City
CUSTOMER Glaze Constr. Co.
ARCHITECT Eckel & Aldrich
MADE BY: W.F. DATE 5-11-53
CHECKED BY: LH DATE 5-20-53
SHOP INSPECTION BY: Our Shop
SH. No. 2 - SALE NO. 6526

RIVETS: None UNLESS NOTED
OPEN HOLES: 9/16"φ " "
PAINT Red Lead

DATE ISSUED

2007.33. 2003 DD