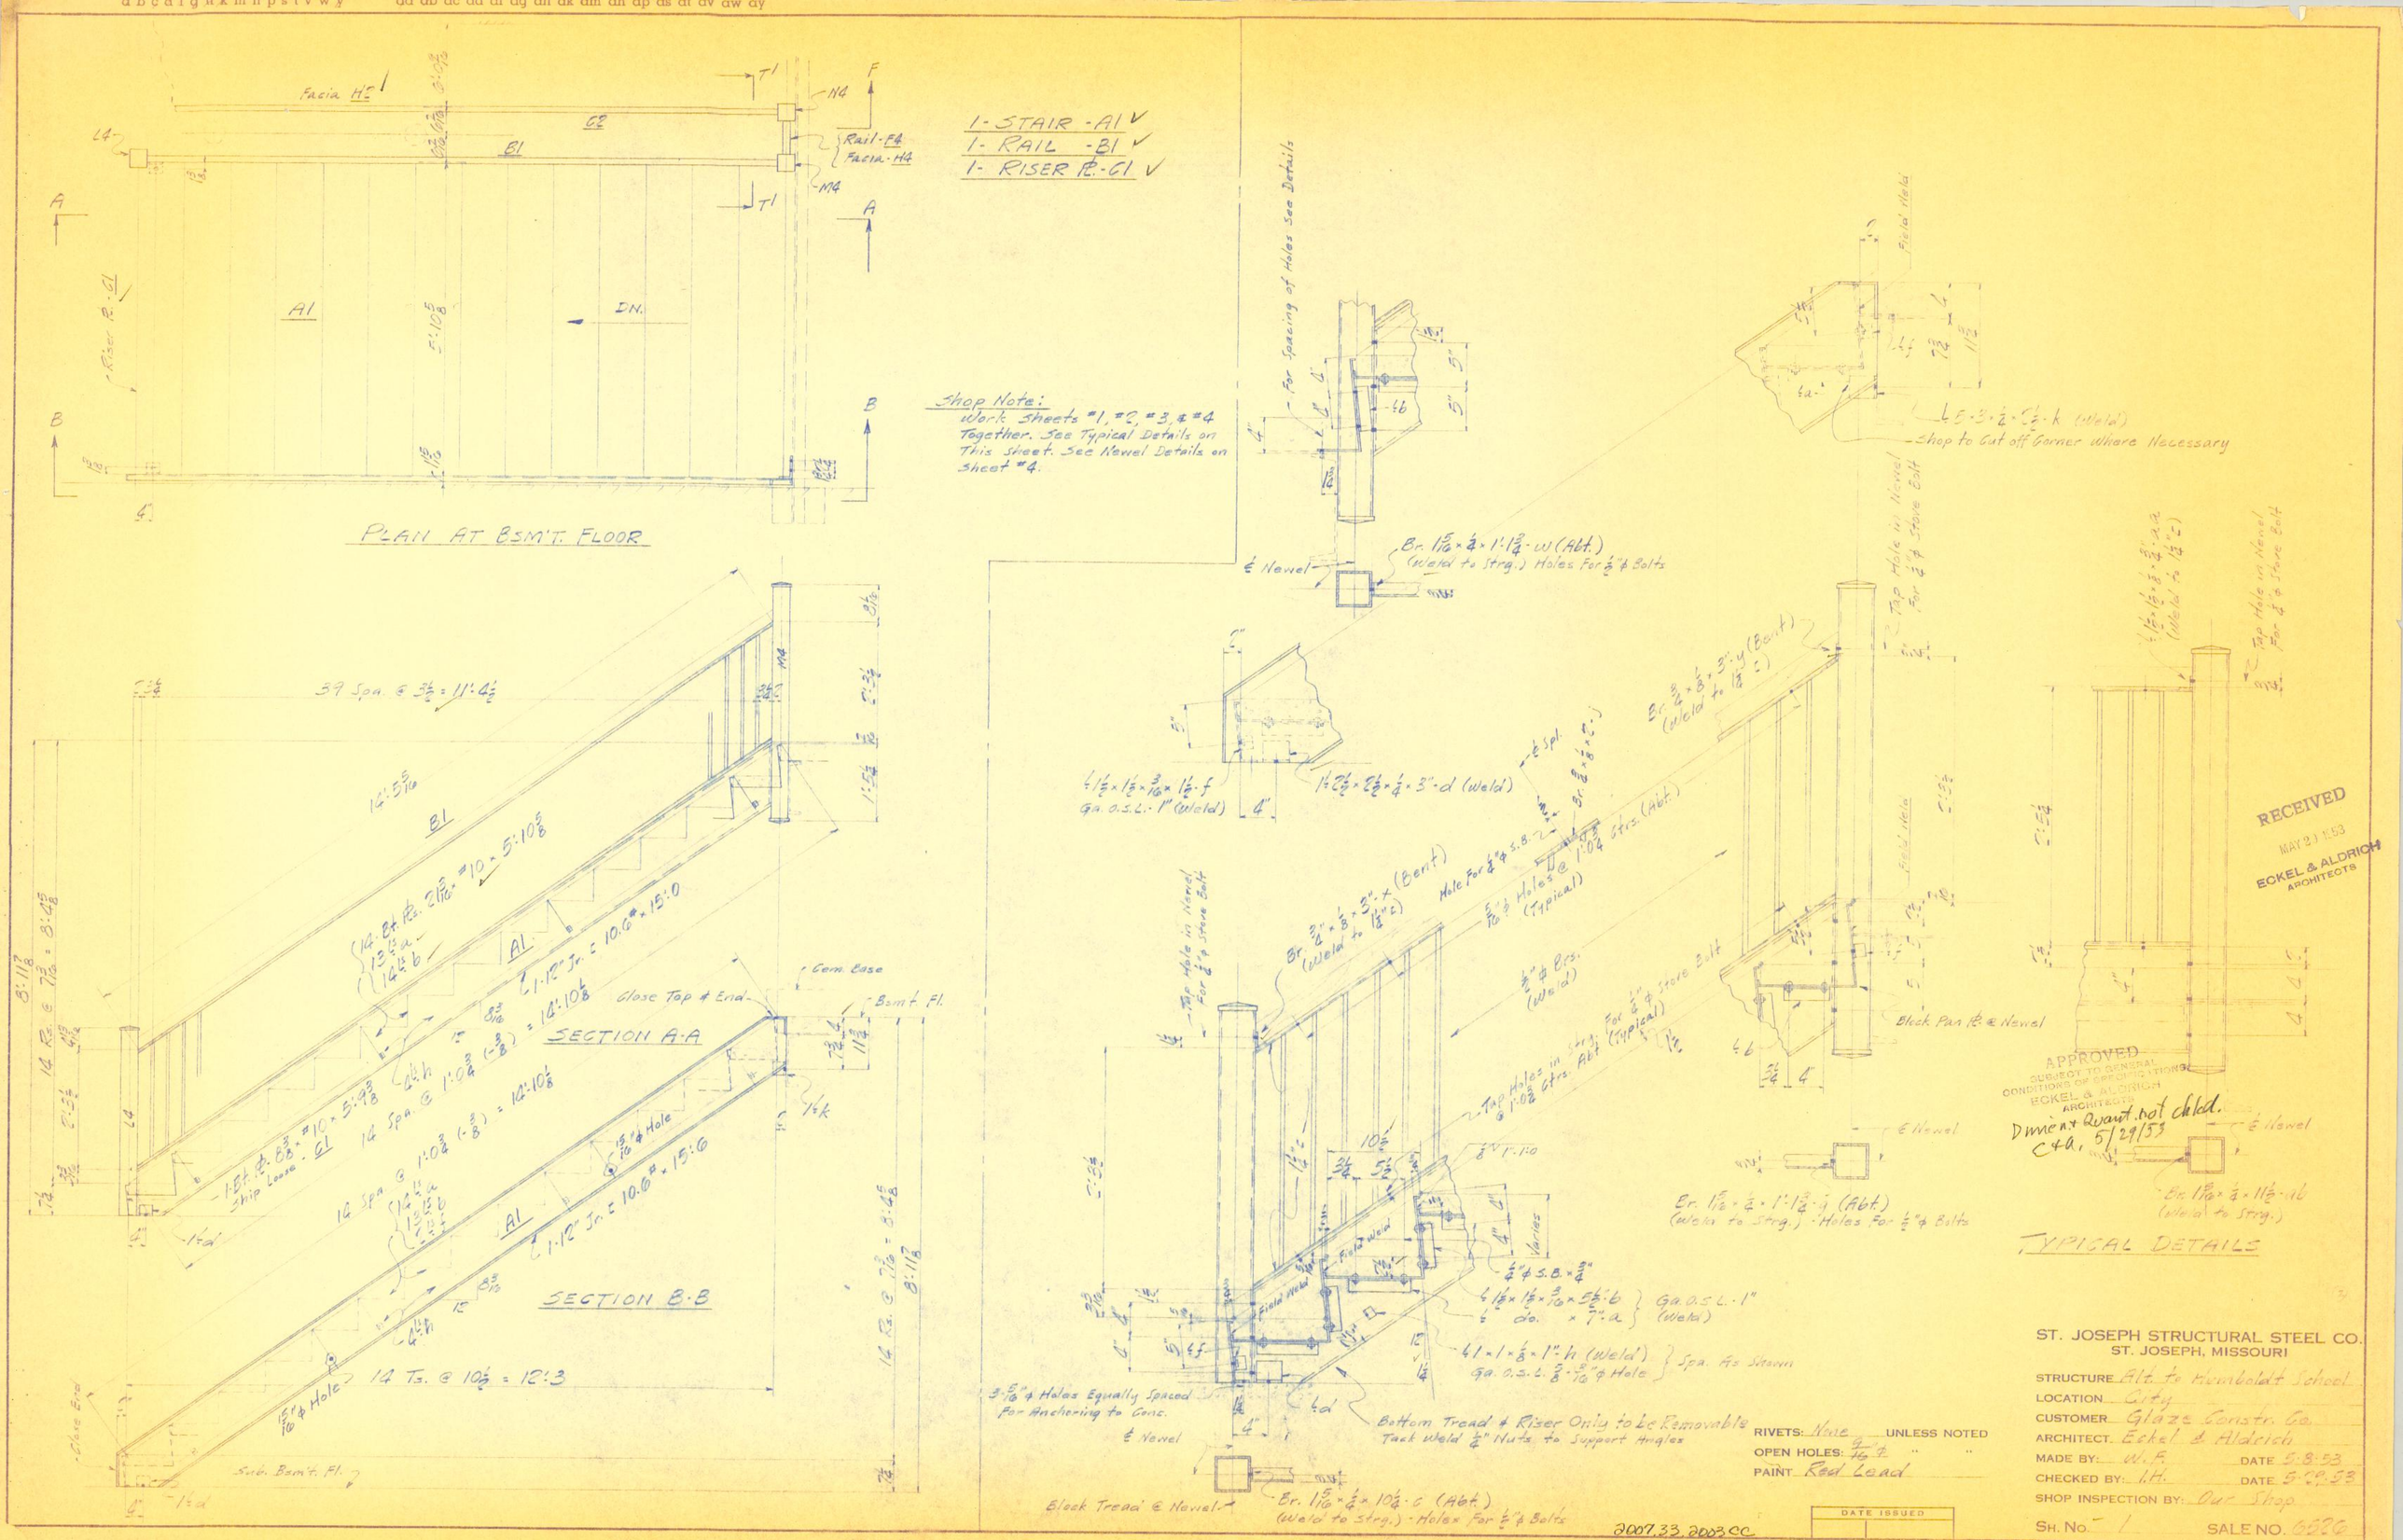
1-STAIR -A1
1-RAIL -B1
1-RISER R.-C1
PLAN AT BSM'T. FLOOR
Shop Note: Work Sheets #1, #2, #3, & #4 Together. See Typical Details on This Sheet. See Newel Details on Sheet #4.
SECTION A-A
SECTION B-B
TYPICAL DETAILS
RECEIVED
ECKEL & ALDRICH ARCHITECTS
APPROVED
ST. JOSEPH STRUCTURAL STEEL CO.
ST. JOSEPH, MISSOURI
STRUCTURE Alt. to Humboldt School
LOCATION City
CUSTOMER Glaze Constr. Co.
ARCHITECT Eckel & Aldrich
MADE BY: W.F. DATE 5-8-53
CHECKED BY: L.H. DATE 5-29-53
SHOP INSPECTION BY: Our Shop
SH. NO. 1
SALE NO. 6880
RIVETS: None UNLESS NOTED
OPEN HOLES:
PAINT Red Lead
DATE ISSUED
2007.33, 2003.CC