Sheet No. DB2 Sale No. 6526

# DETAIL AND BILL OF MATERIAL

| MATERIAL REQUIRED | | | | | | | | | | | MATERIAL ORDERED | | | | | |
|---|---|---|---|---|---|---|---|---|---|---|---|---|---|---|---|---|
| ERECTION MARK | NO. PCS. | SIZE | LENGTH FT. | LENGTH INS. | ASSEMBLY MARK | WT. PER FOOT | WEIGHT | TOTAL WEIGHT | CLASS OF WORK | REMARKS | NO. PCS. | SIZE | LENGTH FT. | LENGTH INS. | REQ. NO. |
| 16 L1 | 16 | ∠s 6×4×3/8 | 5 | 8 | Plain | | | | | For Location See Arch. Plans Over Boiler Breeching | | | | | |
| 8 L2 | 8 | do | 6 | 0 | | | | | | | | | | | |
| 3 X1 | 3 | ∠s 4×4×5/16 | 3 | 6 | | | | | | | | | | | |
| 3 DB1 | 3 | Pls. 4×1/4 | | 4 | | | | | | | | | | | |
| | 3 | 1/2"φ Rods | | 4 | | | | | | | | | | | |
| 1 DB2 | 20 3/4 Lin. Ft. 1 1/2"φ Pipe | | | | | | | | | | | | | | |
| | 2 | Pls. 2×1/4 | | 5 | a | | | | | | | | | | |
| ? | 19 | Handrail Brcks. (Milles #MF25) | | | | | | | | For New Wood Rails | | | | | |
| | 4 | 3/8" 2 Unit C.A. Type 2 | | | | | | | | Rail DB2 to Wall | | | | | |
| | 4 | 3/8"φ Bolts | | 1 1/2 (No Nuts) | | | | | | do. | | | | | |

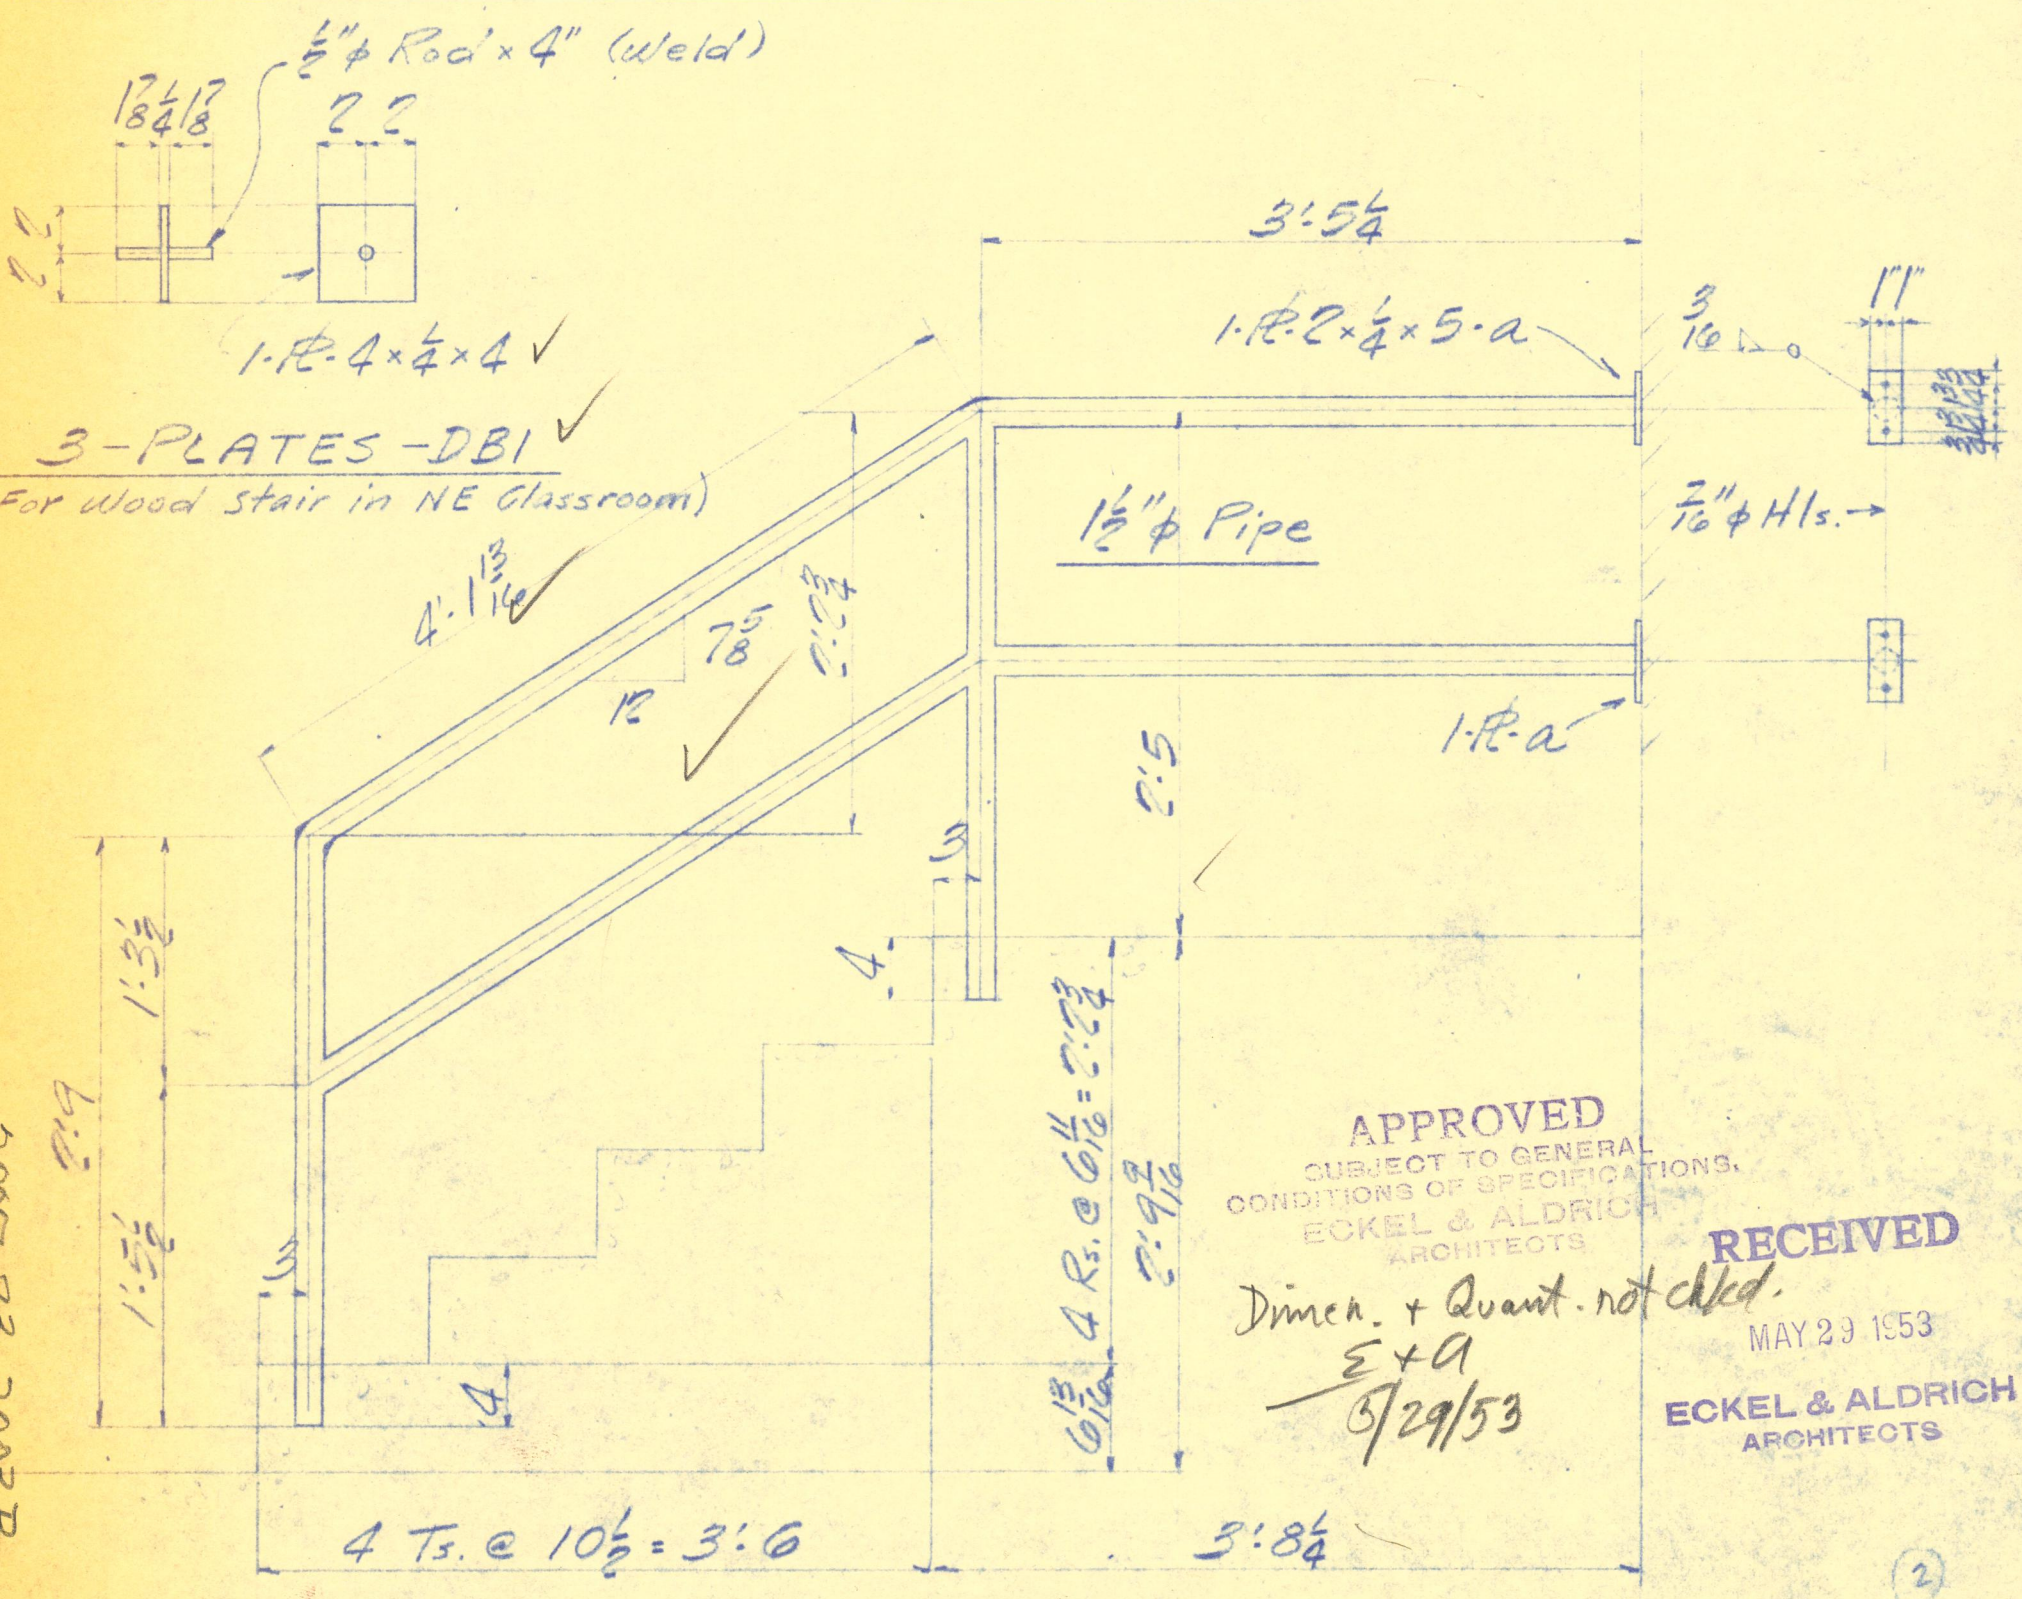


APPROVED
SUBJECT TO GENERAL CONDITIONS OF SPECIFICATIONS.
ECKEL & ALDRICH
ARCHITECTS

Dimen. + Quant. not chkd.
E+A
5/29/53

RECEIVED
MAY 29 1953
ECKEL & ALDRICH
ARCHITECTS

(2)

1-RAIL-DB2
(West Entrance)

RIVETS ✓ UNLESS NOTED. OPEN HOLES ✓ UNLESS NOTED. PAINT 1 COAT Red Lead, UNLESS NOTED

2007.33.2003B

ST. JOSEPH STRUCTURAL STEEL COMPANY
ST. JOSEPH, MISSOURI

MADE BY W.F. DATE 5-27-53
CHECKED BY I.H. DATE 5-29-53

CUSTOMER Glaze Constr. Co.
STRUCTURE Alt. to Humboldt School
LOCATION City
SHEET No. DB. DB2 SALE No. 6526