




NOTHING POINT IS THE SAME
HEIGHT AS CORRESPONDING POINT
OF THE ARCH OVER FRONT DOOR
SEE FULL SIZE
DETAIL

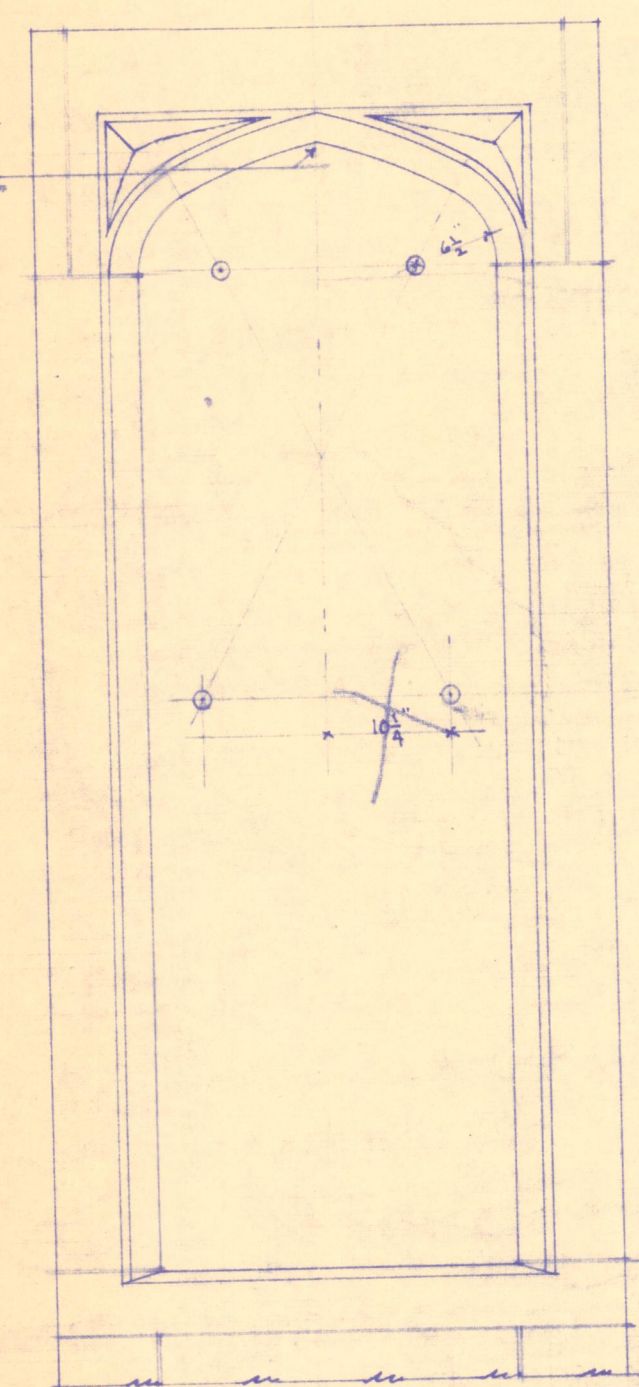

SIDE WINDOW IN
DIRECT ELEVATION

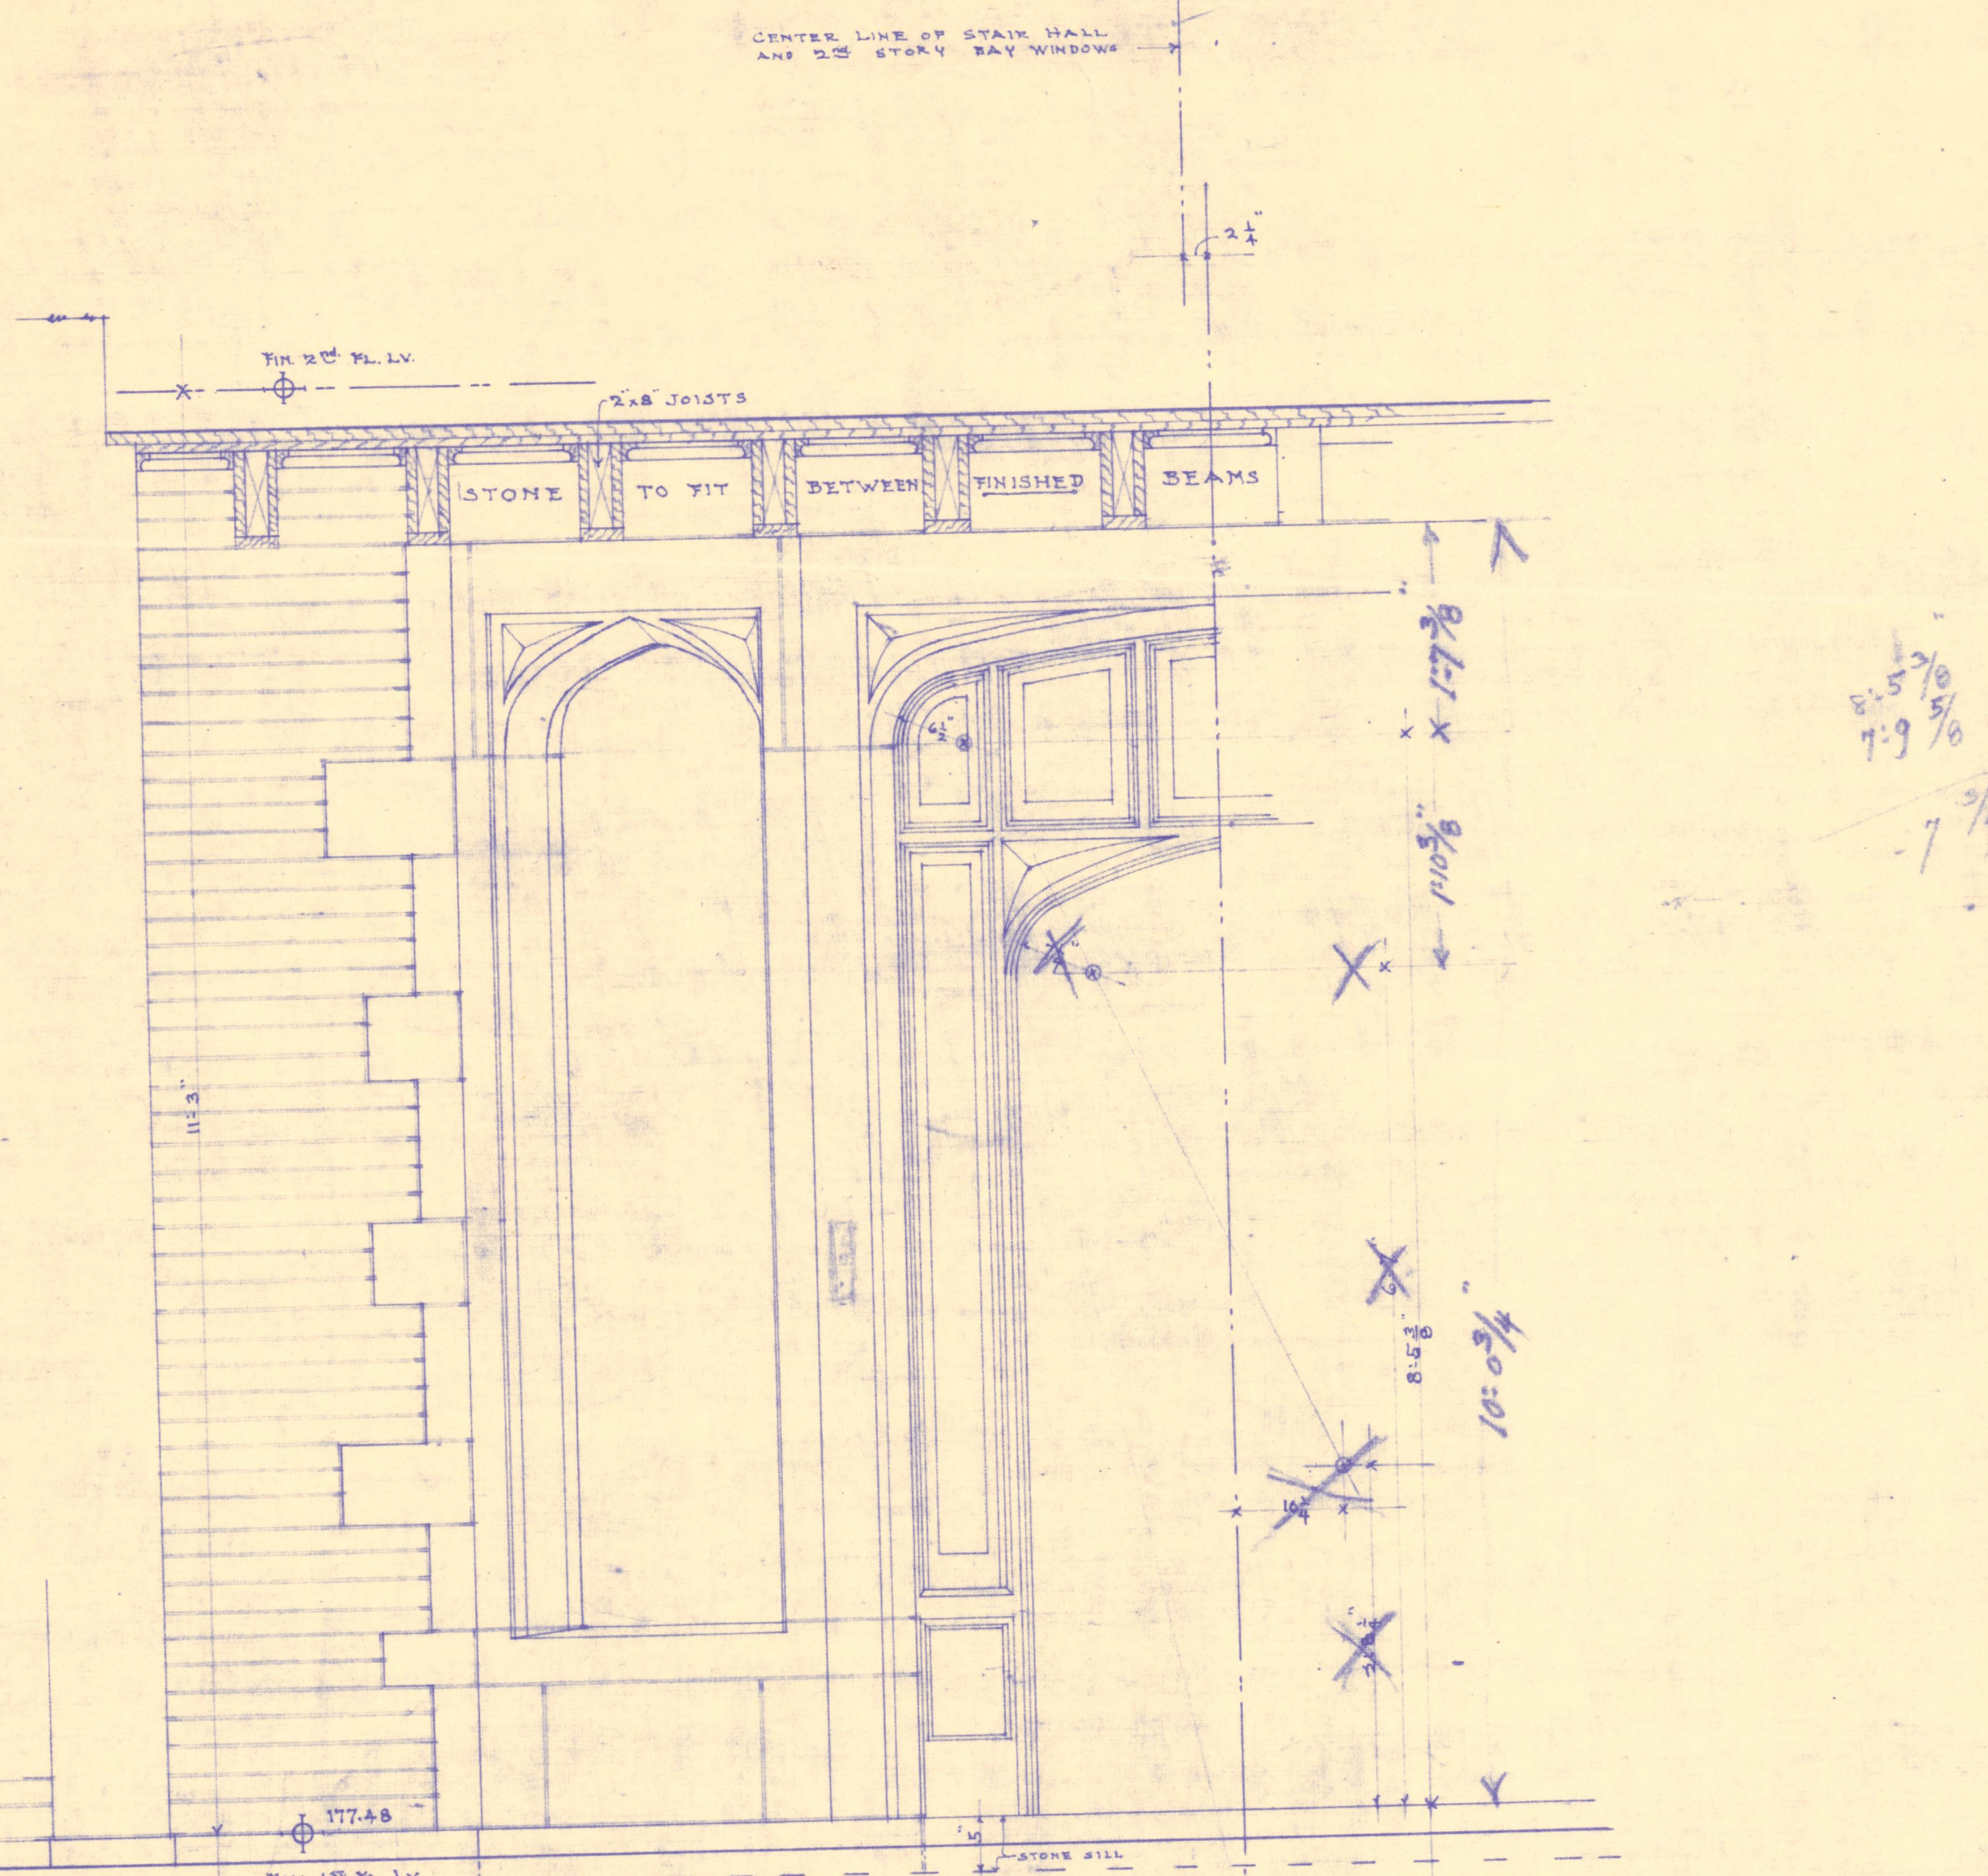


EXTERIOR ELEVATION OF MAIN ENTRANCE

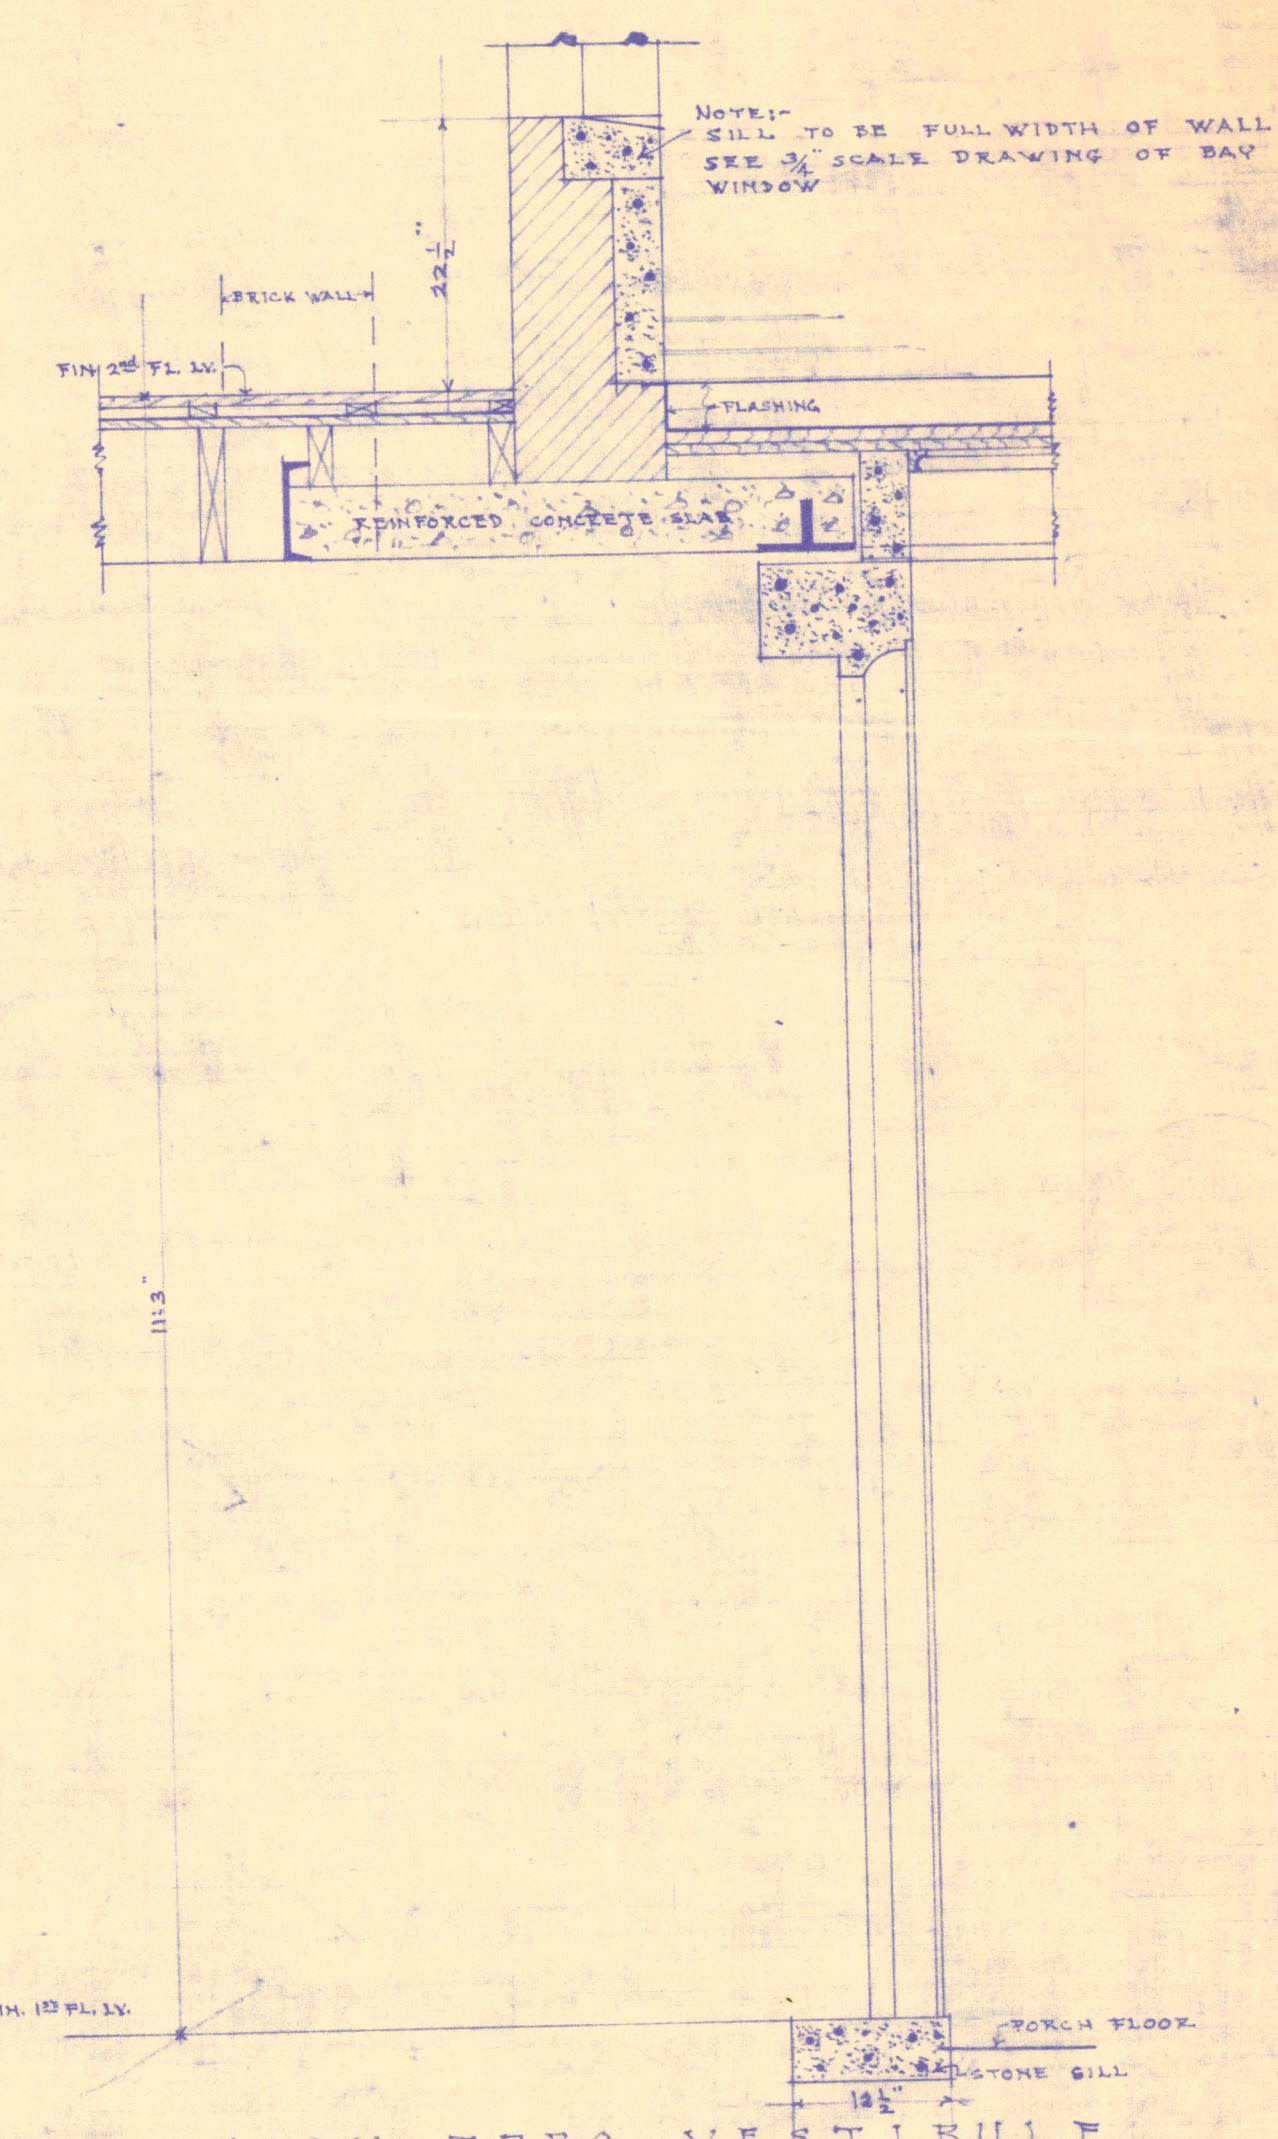

SECTION THRO VESTIBULE

DETAIL OF MAIN
ENTRANCE VESTIBULE ETC

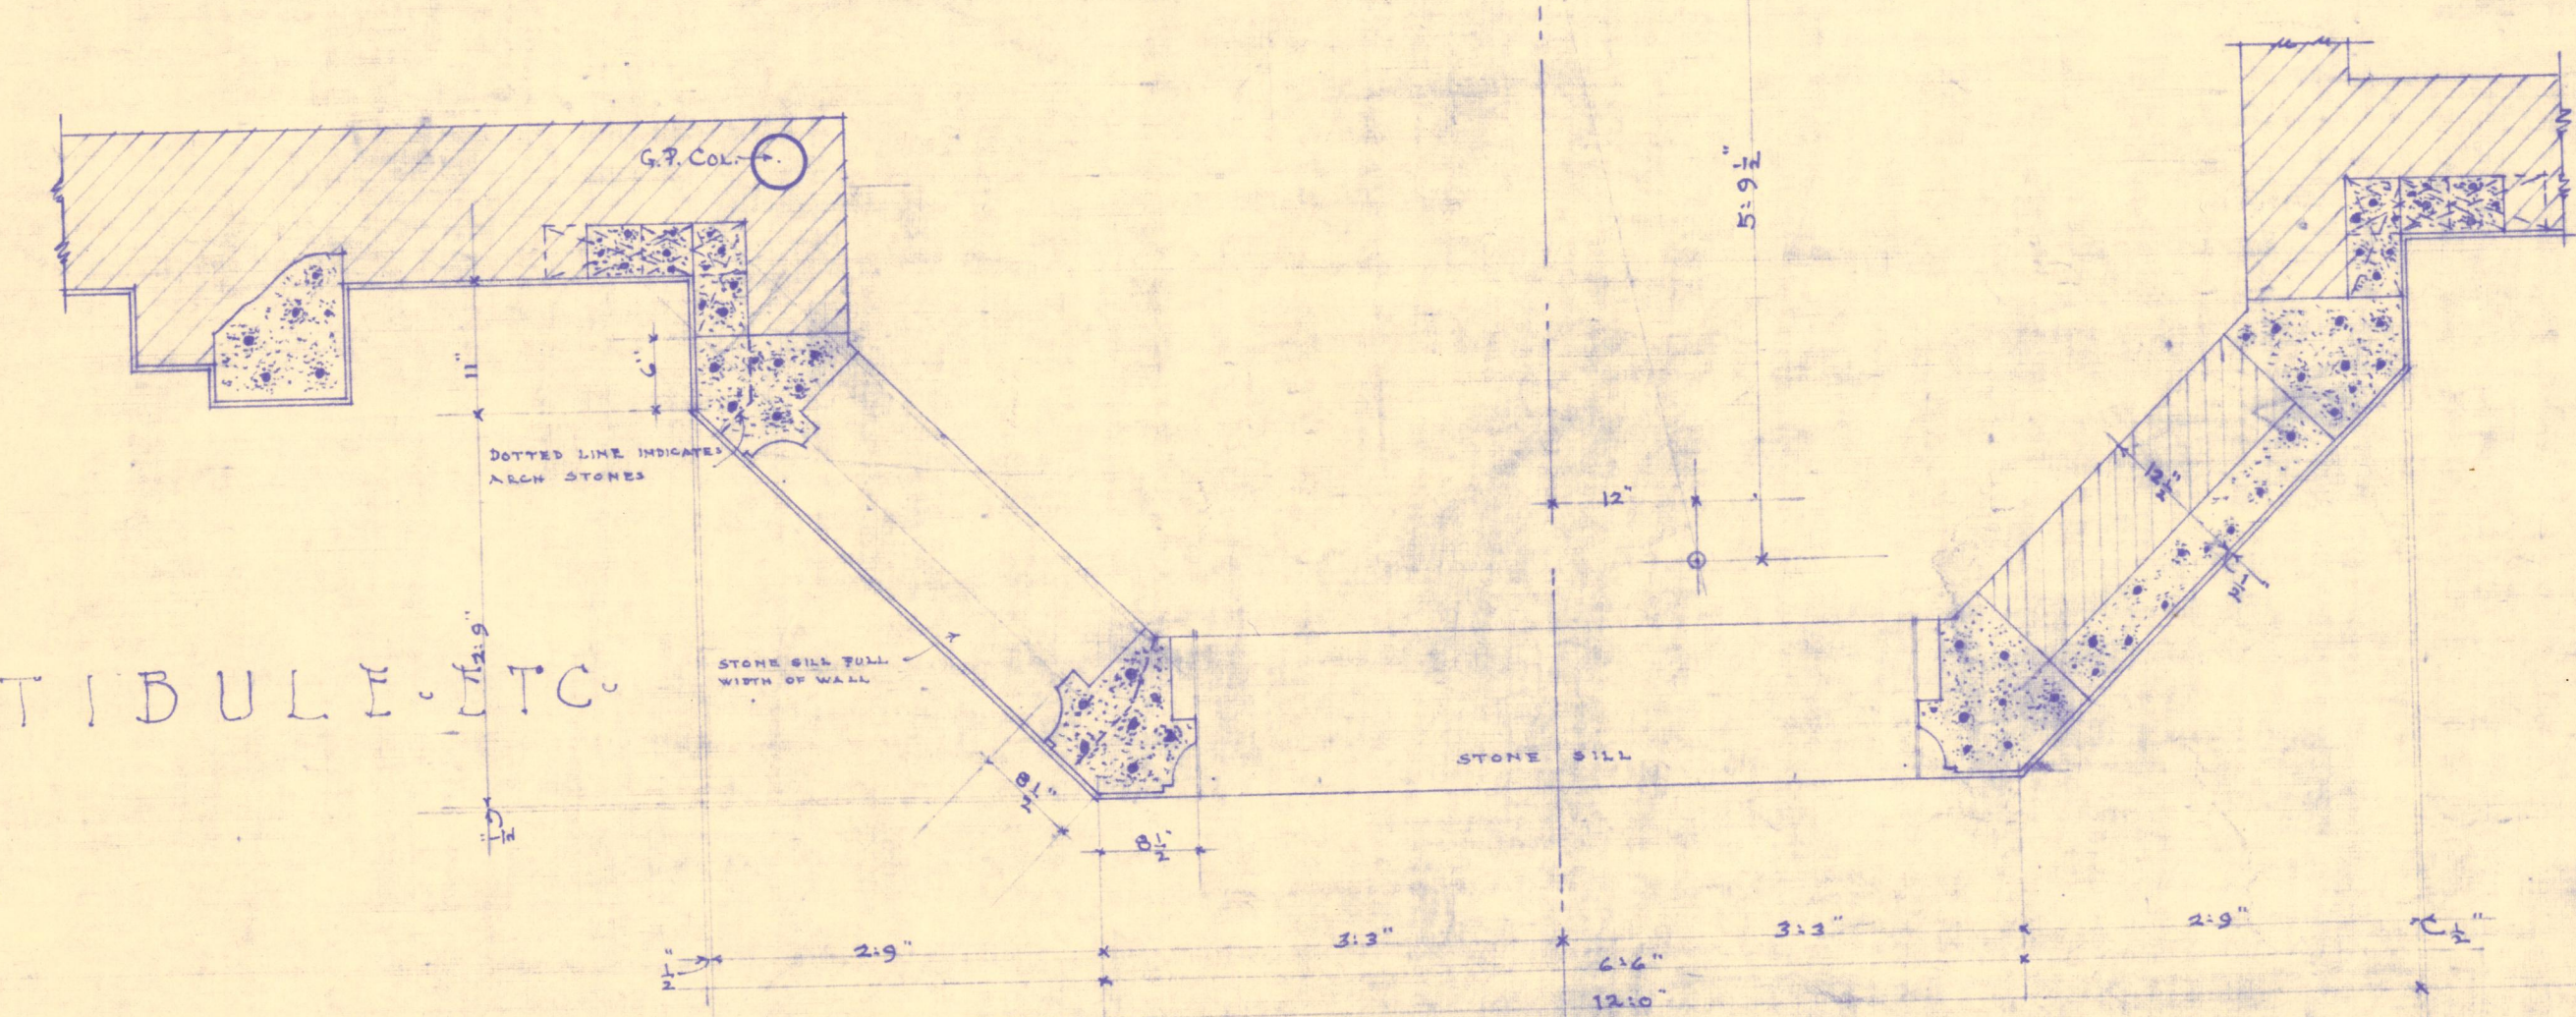

PLAN OF MAIN ENTRANCE

3/4 INCH SCALE DETAILS - RESIDENCE FOR
DR. JACOB GLIGER
WESTMINSTER PLACE - ST. JOSEPH - MO.
ECKEL AND ALDRICH ARCHITECTS
CORY FOKSEE BLDG. - ST. JOSEPH - MO.
JAN 15 - 1912

2007.33.2293M