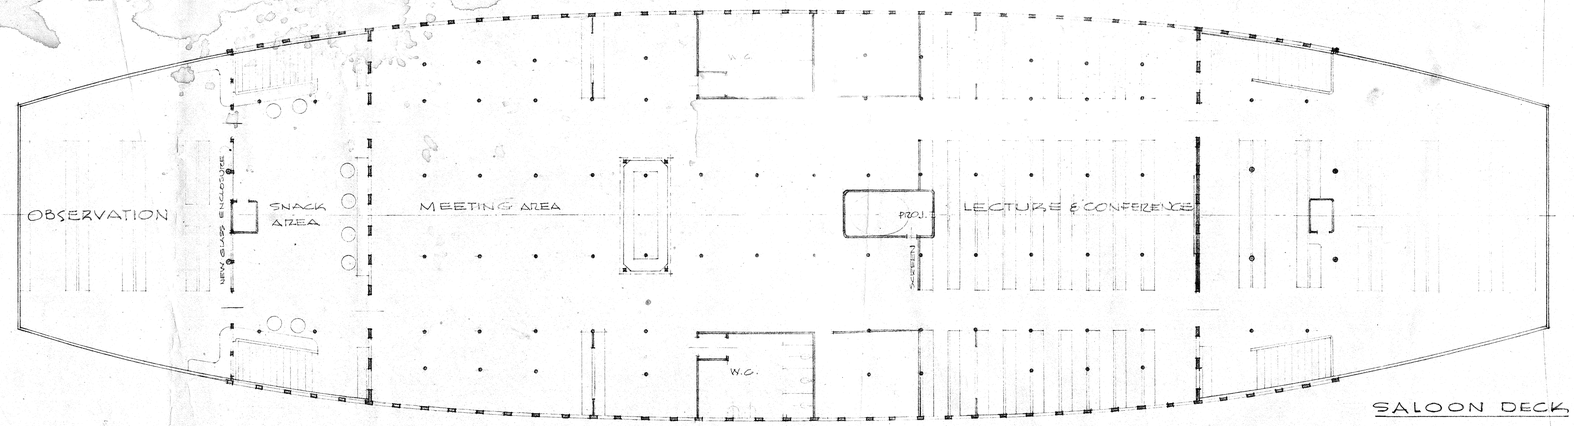

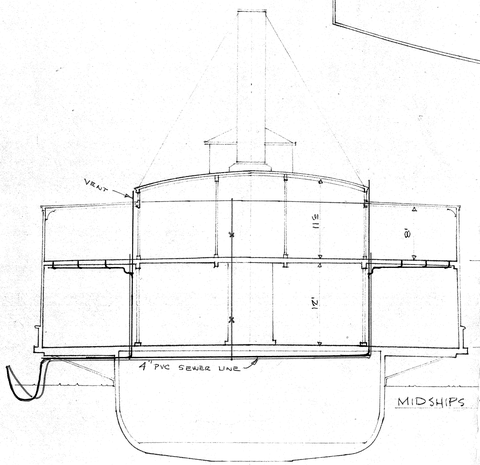

MIDSHIPS SECTION

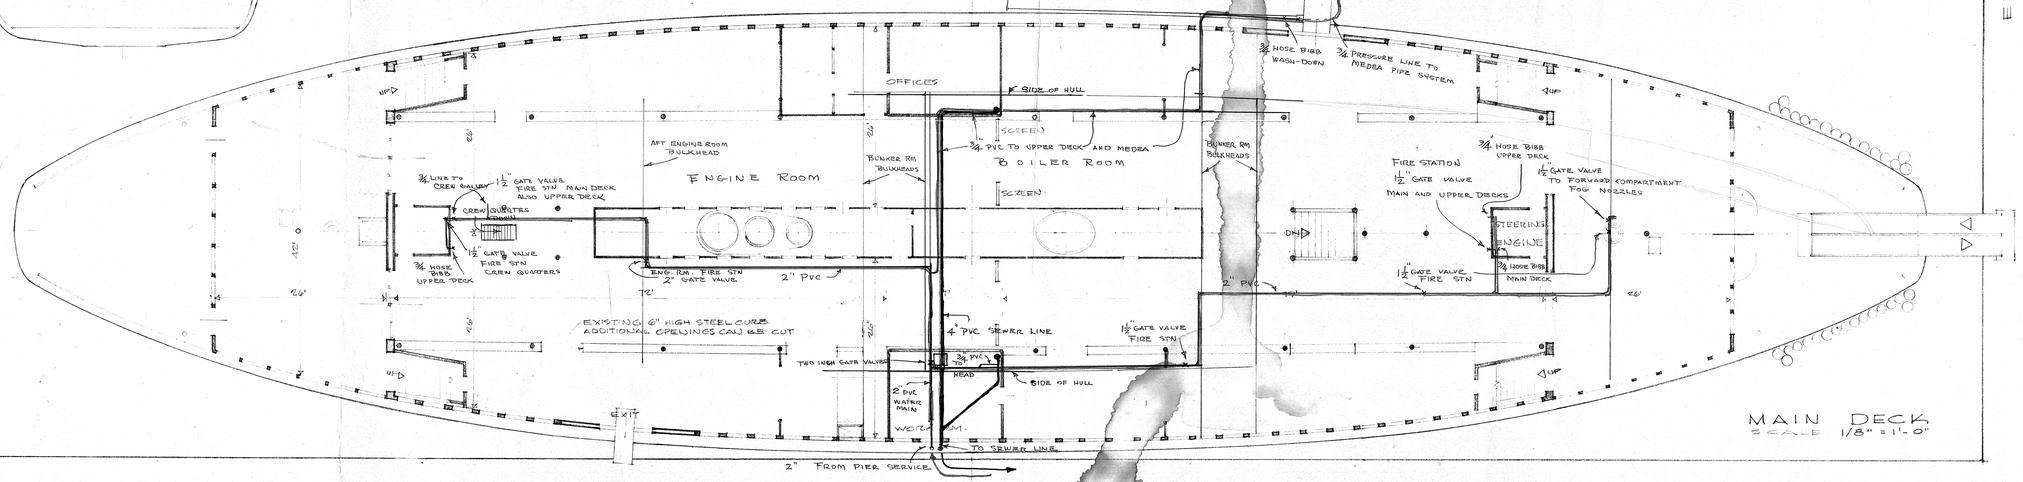

MAIN DECK
SCALE 1/8" = 1'-0"

EMBARCADERO

DEVELOP RELATIONSHIP BETWEEN STATE OF INDIA & BERKELEY INCLUDING MARITIME MUSEUM WITH TOTEM OF THE CENTURY

HARBOR DRIVE

Project
"MARITIME MUSEUM ASSOC OF SAN DIEGO
STEAMER BERKELEY"

Mosher/Drew/Watson Associates
Architects

1256 Grant Boulevard
San Francisco 94133 (415) 788-6007

Robert Mosher FAIA
Jack Drew AIA
William Watson AIA
Wolfgang Langhorst AIA
William Kortmeyhoek AIA

Associates
David Kelley
Robert Barney AIA

All ideas, designs, and arrangements indicated on these drawings are the property of Mosher/Drew/Watson Associates and were created for use in connection with this specific project only and shall not otherwise be used for any purpose whatsoever without the written consent of Mosher/Drew/Watson Associates. There shall be no changes or deviations from these drawings or the accompanying specifications without the written consent of Mosher/Drew/Watson Associates.

Architect

Owner

Drawn :

Checked :

Project No. :

Date : JUNE 22 '73

Revisions :

JULY 17 '73 . SEPT 1

SEPT 11 '73

15 JAN 74 KDR

Sheet Title
DECK PLANS
PIPING