
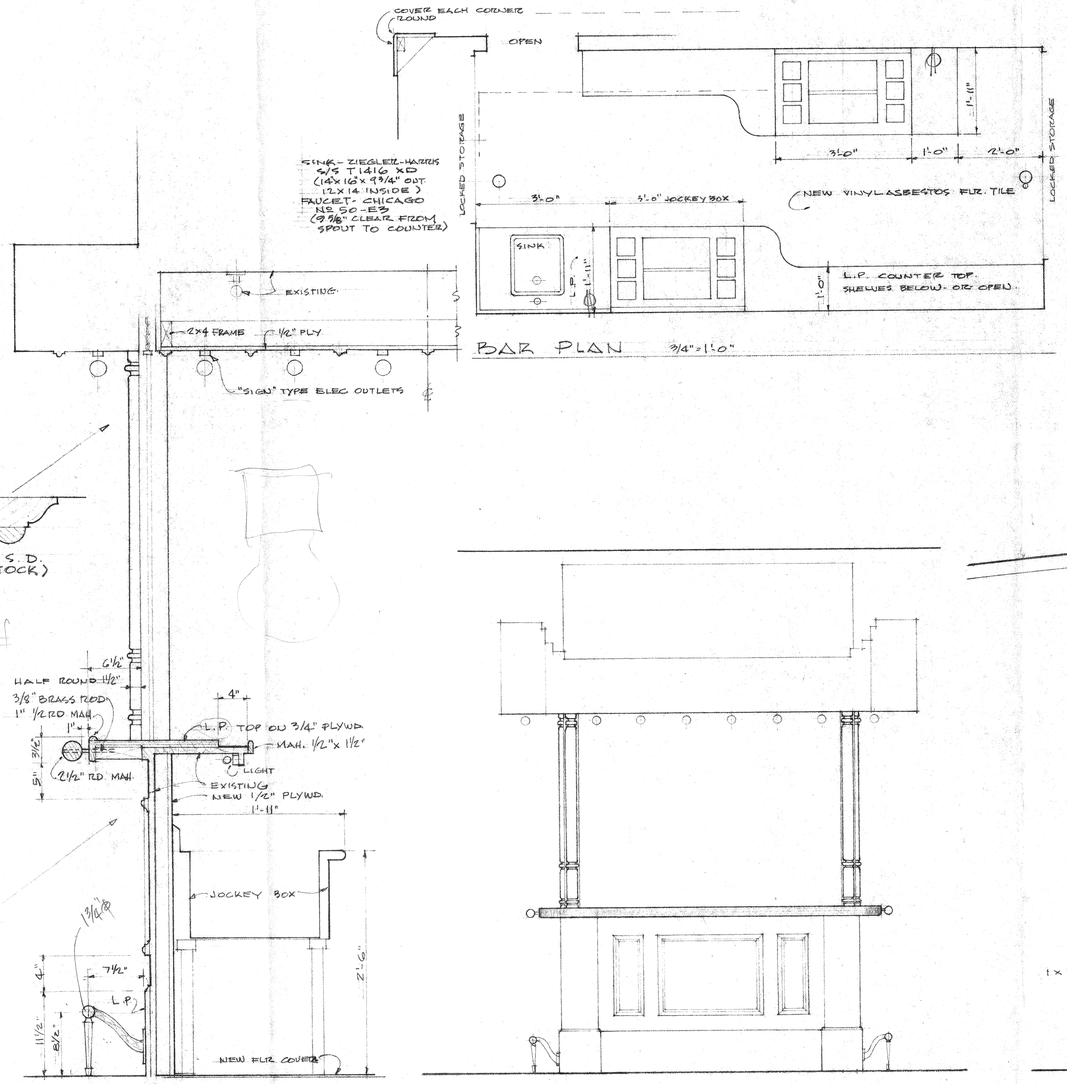



BAR PLAN 3/4"=1'-0"

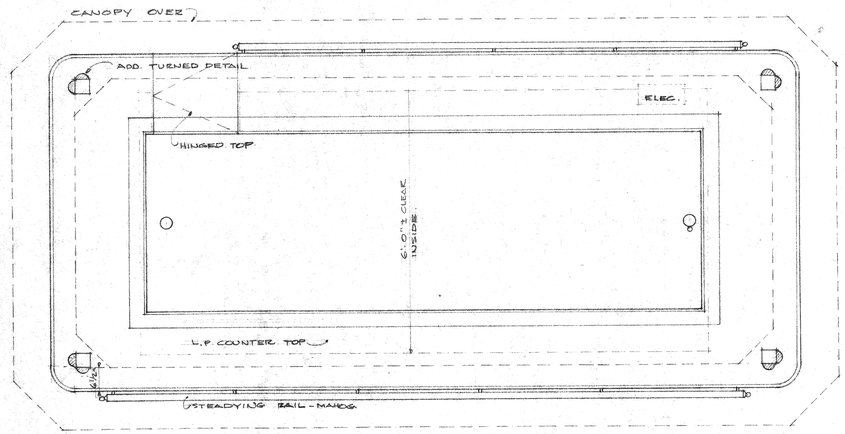

PLAN AT COUNTER LEVEL

COUNTER SECT. 1 1/2"=1'-0"

ELEVATION • END SCALE 3/4"=1'-0"

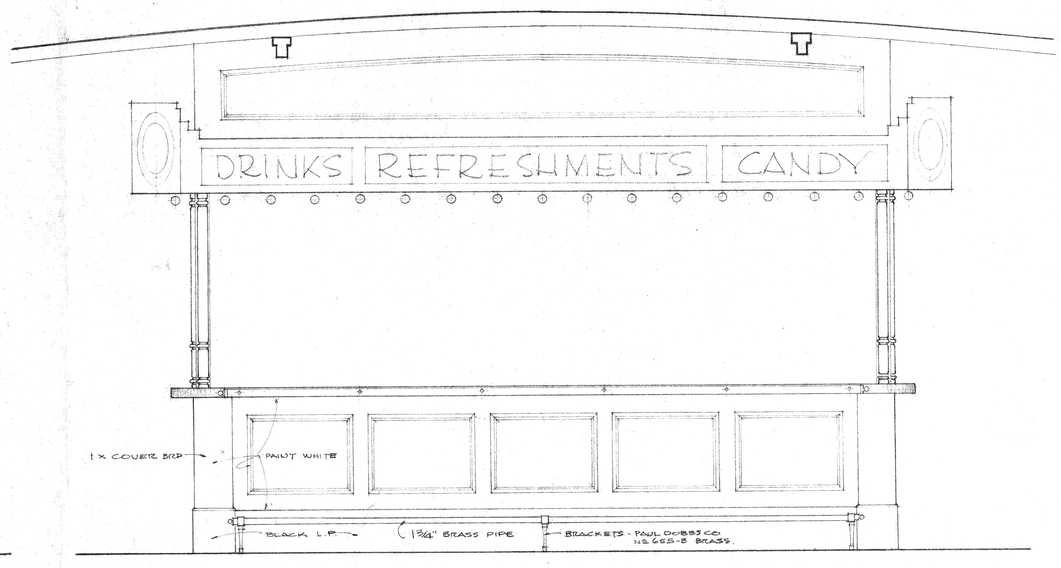

ELEVATION • AFT

Mosher / Drew / Watson Associates
Architects

1365 Ocean Boulevard
Laguna Beach, CA 92651
Telephone 714/459 4091

Robert Mosher FAIA
Richard Drew FAIA
William Watson AIA
William Ferguson AIA

Associates
Robert Flaherty AIA

Project
MARITIME MUSEUM ASSOCIATION
OF SAN DIEGO
STEAMER BERKELEY

All ideas, designs, and arrangements indicated on these drawings are the property of Mosher/Drew/Watson Associates and are intended to be used in connection with this specific project only and shall not otherwise be used for any purpose whatsoever without the written consent of Mosher/Drew/Watson Associates. There shall be no changes or deviations from these drawings or the accompanying specifications without the written consent of Mosher/Drew/Watson Associates.

Architect Richard Drew

Owner

Drawn :

Checked :

Project No. :

Date : SEPT 27 74
MAR. '75

Revisions :

Sheet Title

EXISTING LUNCH COUNTER

RE-DESIGNED AS A BAR.