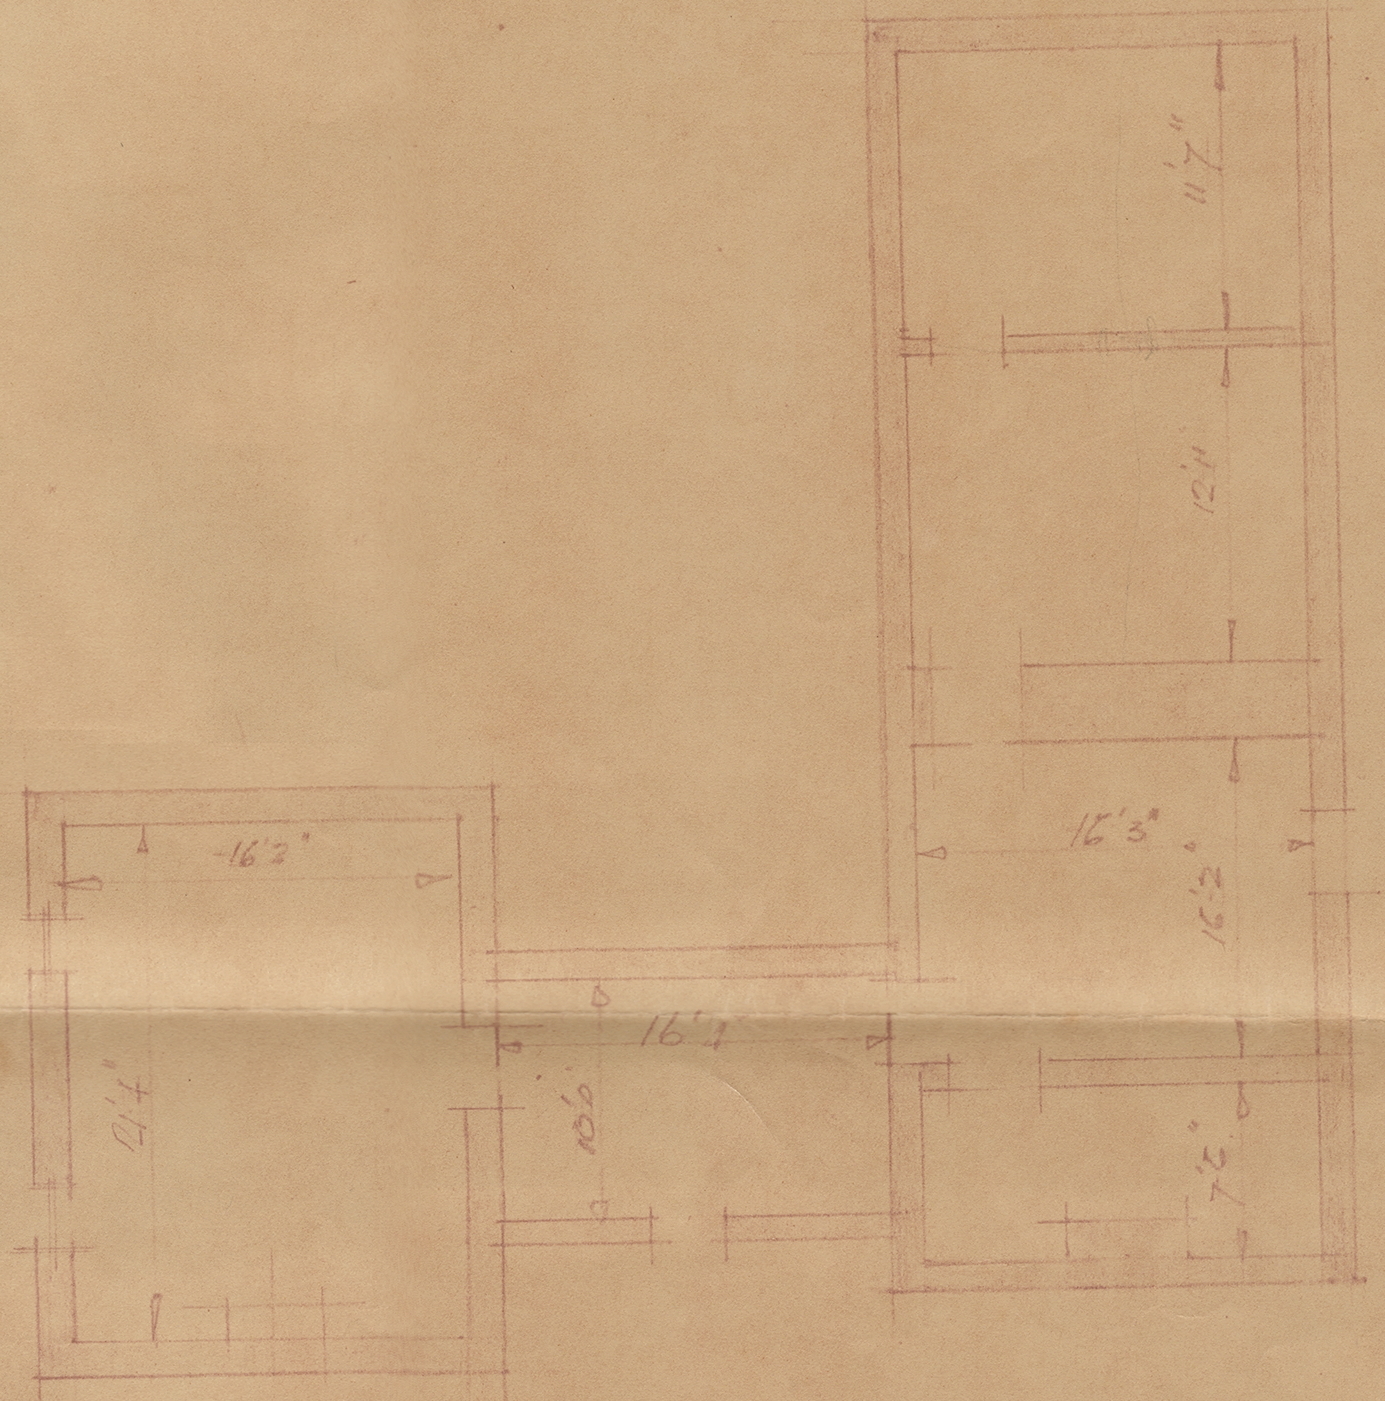

Ground Floor Plan

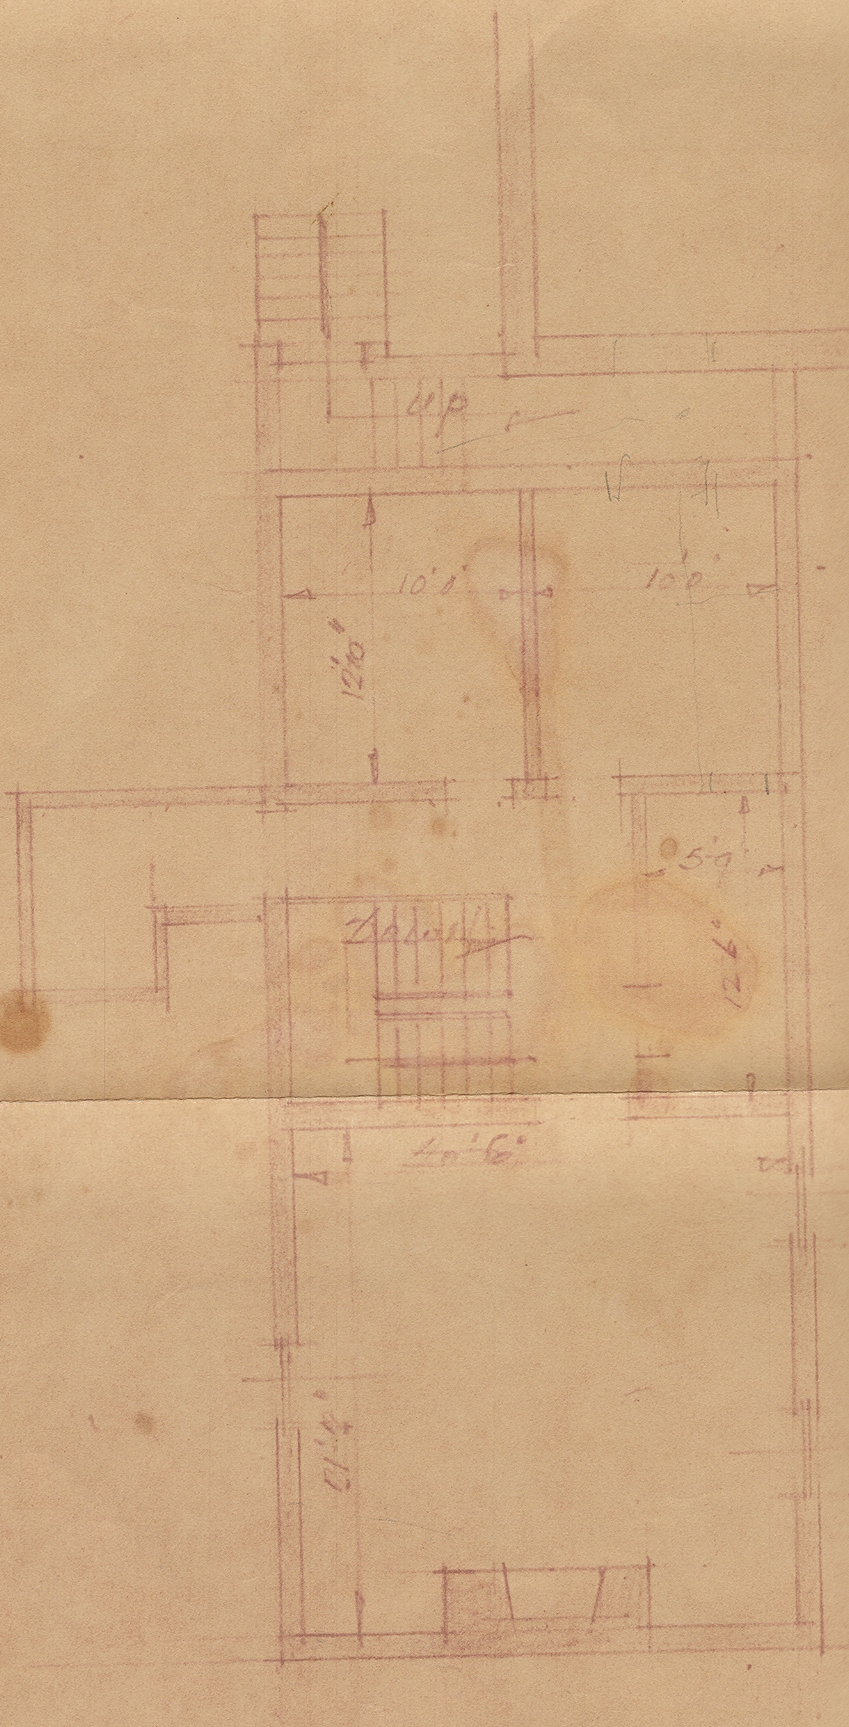

First Floor Plan

Scale 1/8" - 1'0"

15th May: 1926

Plan Existing Conditions
The Masters' House.
Saltus Grammar School
Pembroke
E F Hinson Cooper