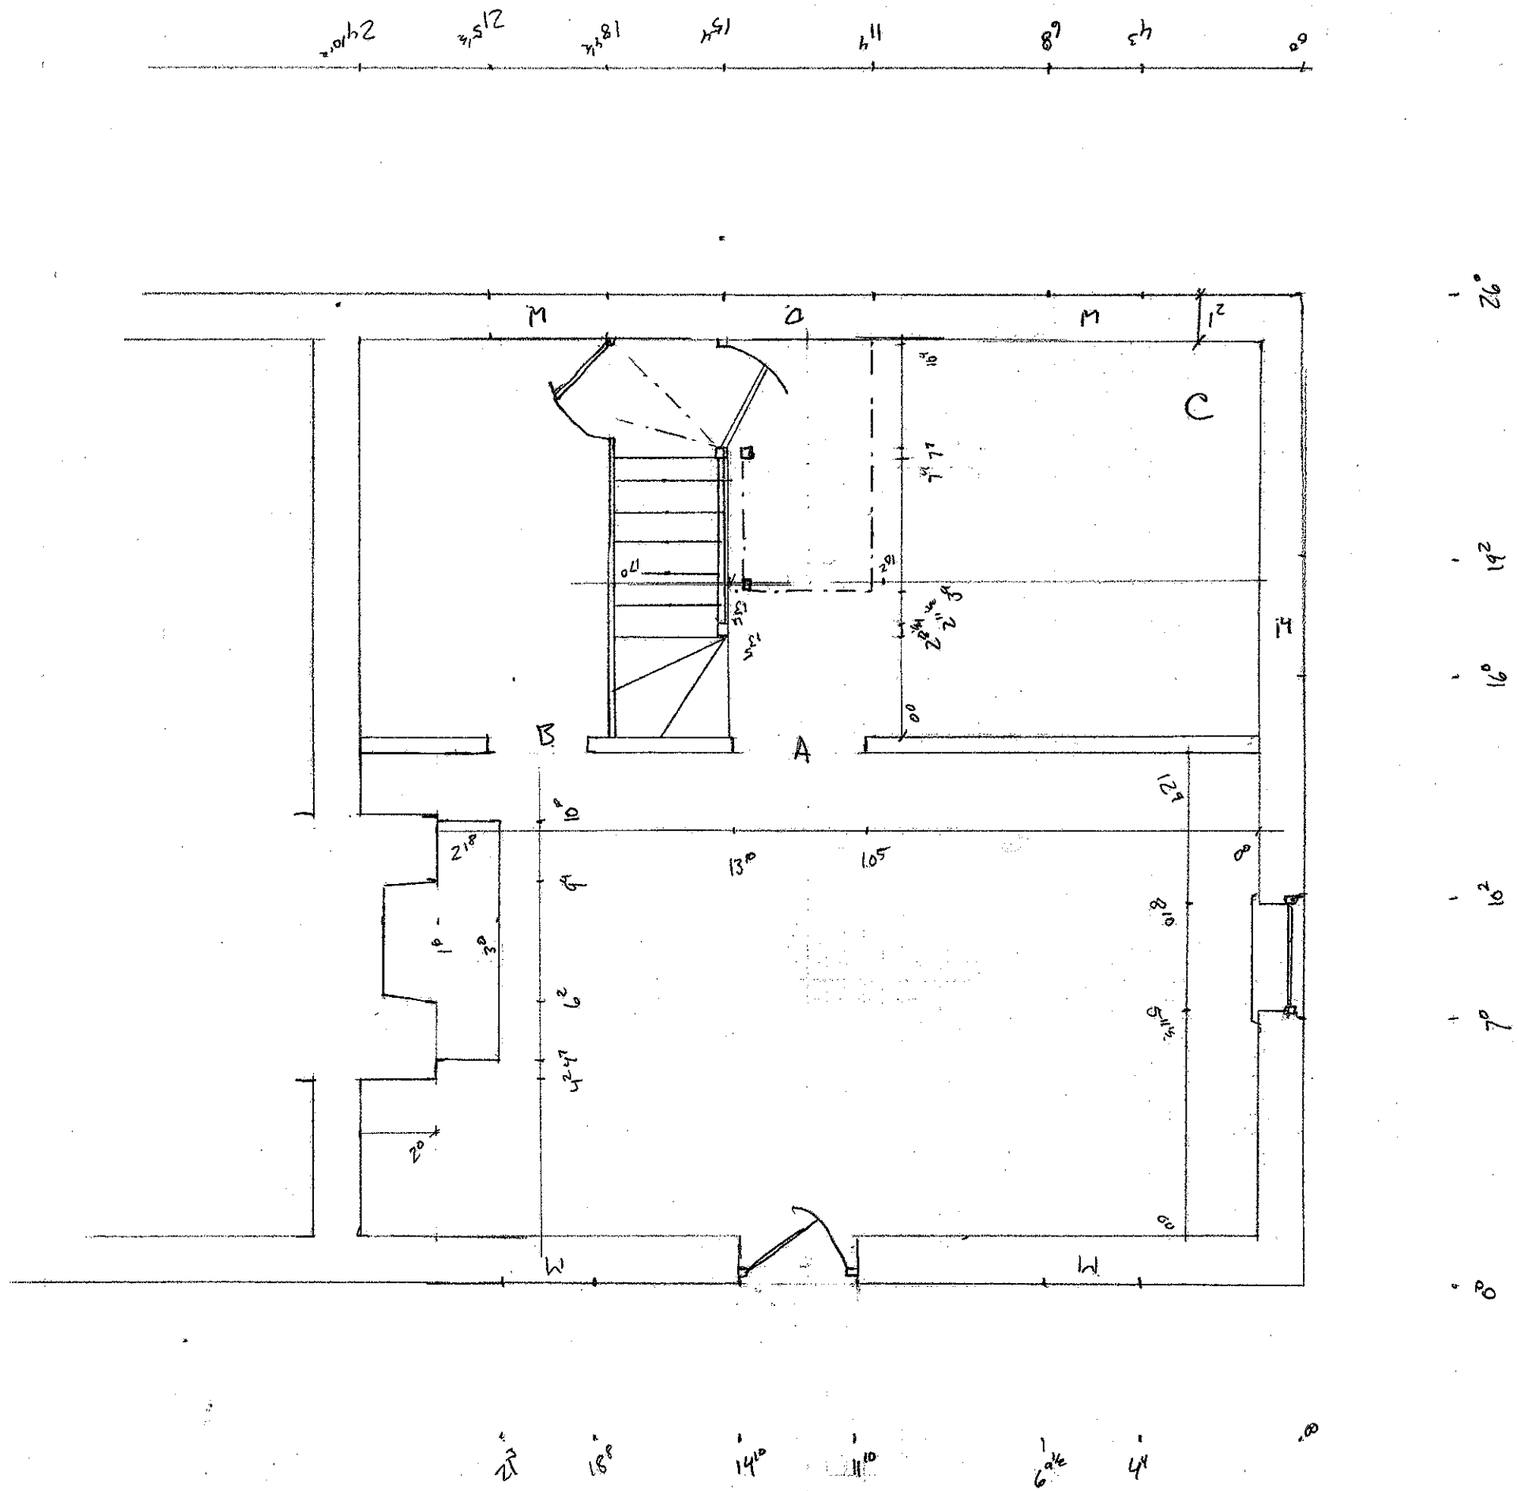

A = DOOR SWING UNCERTAIN

B = DOOR CONJECTURAL

C = 19c CHIMNEY STACK INSERTED

NOTES:

FRONT CHAMBER
- CHAIR BOARD W/CHAIR RAIL
- WINDOW SEATS
- GOOD 9/9 SASH
- FLOORS, MANTLE, CABINETS 20c

STAIR CHAMBER
- STAIRS M10 18c
- CORNER FIREPLACE 19c
- GOOD CHAIR BOARD, NO RAIL