


ASSESSMENT MAP for the IMPROVEMENTS

CLINTON STREET

from the northerly line of Newark Street to the southerly line of First Street
HOBOKEN. N. J.

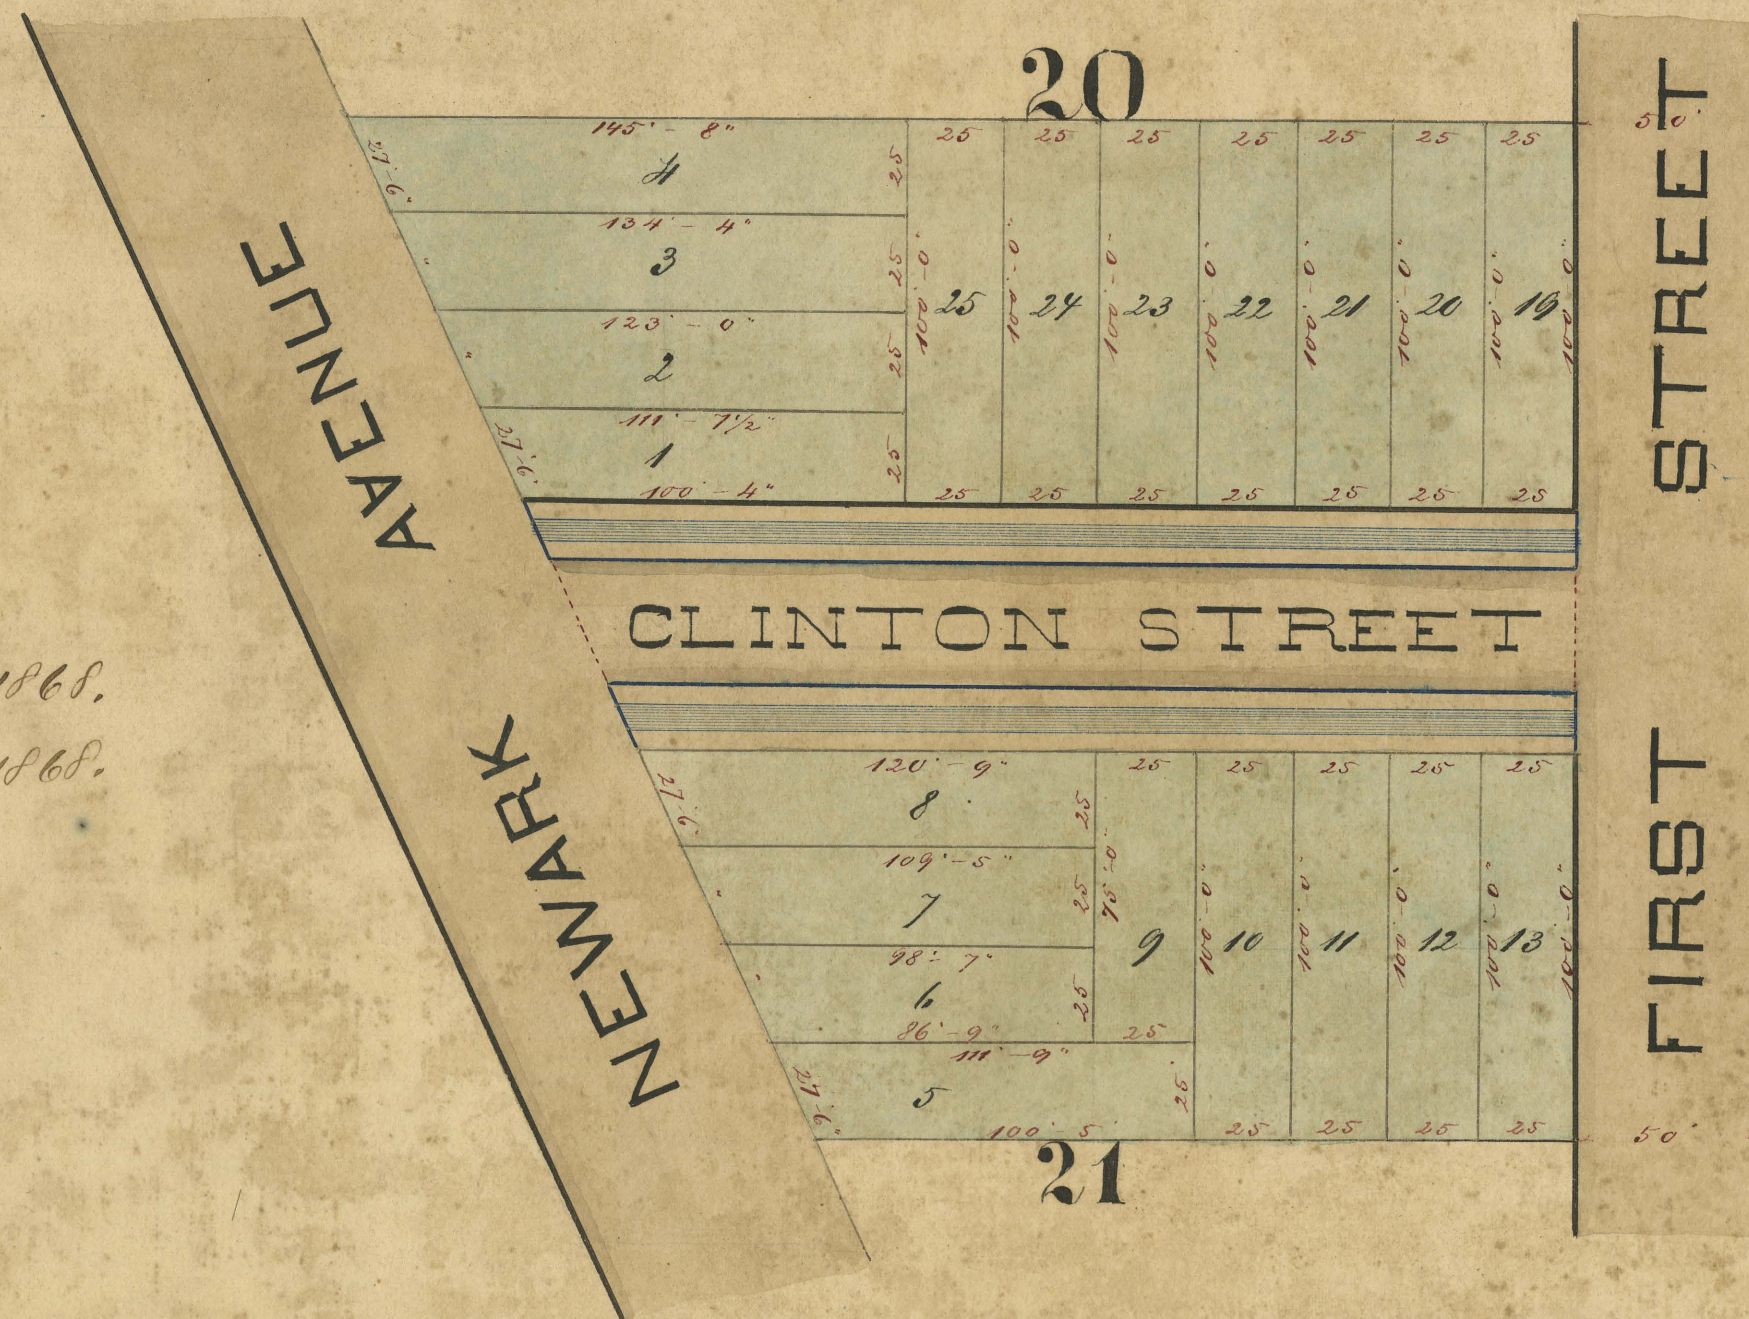

Bill of Costs

A. Contractors Bill

1,	1841	Cubic yards of filling	@ \$ 1.22	\$ 2246.02
2,	260	lineal feet of cross-sewer	@ \$ 0.90	\$ 234.00
3,	521	lineal feet of curbing	@ \$ 0.63	\$ 328.23
4,	521	lineal feet of guttering	@ \$ 0.07	\$ 36.47
5,	2154	Square feet of flagging	@ \$ 0.21	\$ 452.34
Total				\$ 3297.06

Assessment List

No. of Bill	Names of Owners	Block No.	Lot No.	Frontage feet	General Est. to 2500	Bill on allowance	Total
1	Hob. Land Imp. Co.	20	1	100'-4"	841.77	391.477 02	364.75
2	Walter O'Keefe	20	25	25'	209.75	—	209.75
3	Sas. Lavery	20	24	25'	209.75	—	209.75
4	Sam. Lavery	20	23	25'	209.75	—	209.75
5	Sas. Healey	20	22	25'	209.75	120.146.40	63.35
6		20	21	25'	209.75	90.109.80	99.95
7		20	20	25'	209.75	—	209.75
8	A. Wilson	20	19	25'	209.75	112.136.67	73.11
9	Berberdick	21	8	120'-9"	413.14	—	1013.14
10	V. Muench	21	9	25'	209.75	—	209.75
11	Sas. Healey	21	10-11	30'	419.50	60.73.20	346.30
12	George Jones	21	12	25'	209.75	—	209.75
13	M. Hannan	21	13	25'	209.75	—	209.75
Total				521'-1"	437.91	—	3128.85

Bill of Allowance

Names of Owners	Block No.	Lot No.	Cubic yards	Total
Hob. Land Imp. Co.	20	1	391.477 02	477.02
Sas. Healey	20	22	120.146.40	146.40
	20	21	90.109.80	109.80
A. Wilson	20	19	112.136.67	136.67
Sas. Healey	21	10-11	60.73.20	73.20
Total			773	\$ 943.06

B. Incidental expenses

1,	Printing	\$ 25.00
2,	Commissioners fees	\$ 30.00
3,	Surveyors fees	\$ 75.00
Total		\$ 130.00

C. Work done by Owners

1	773	cubic yards of filling	@ \$ 1.22	\$ 943.06
Total Cost				\$ 4370.12

Cost of one foot

521 feet cost \$ 4370.12, one foot cost \$ 8.39 cents.

Robt. McQuinn }
P. McGinness } Commissioners
H. Lohmeyer } Assessor.


Wm. Keenan
City Engineer.

126

ASSESSMENT MAP for the IMPROVEMENTS

CLINTON STREET

from the northerly line of Newark Street to the southerly line of First Street
HOBOKEN. N. J.

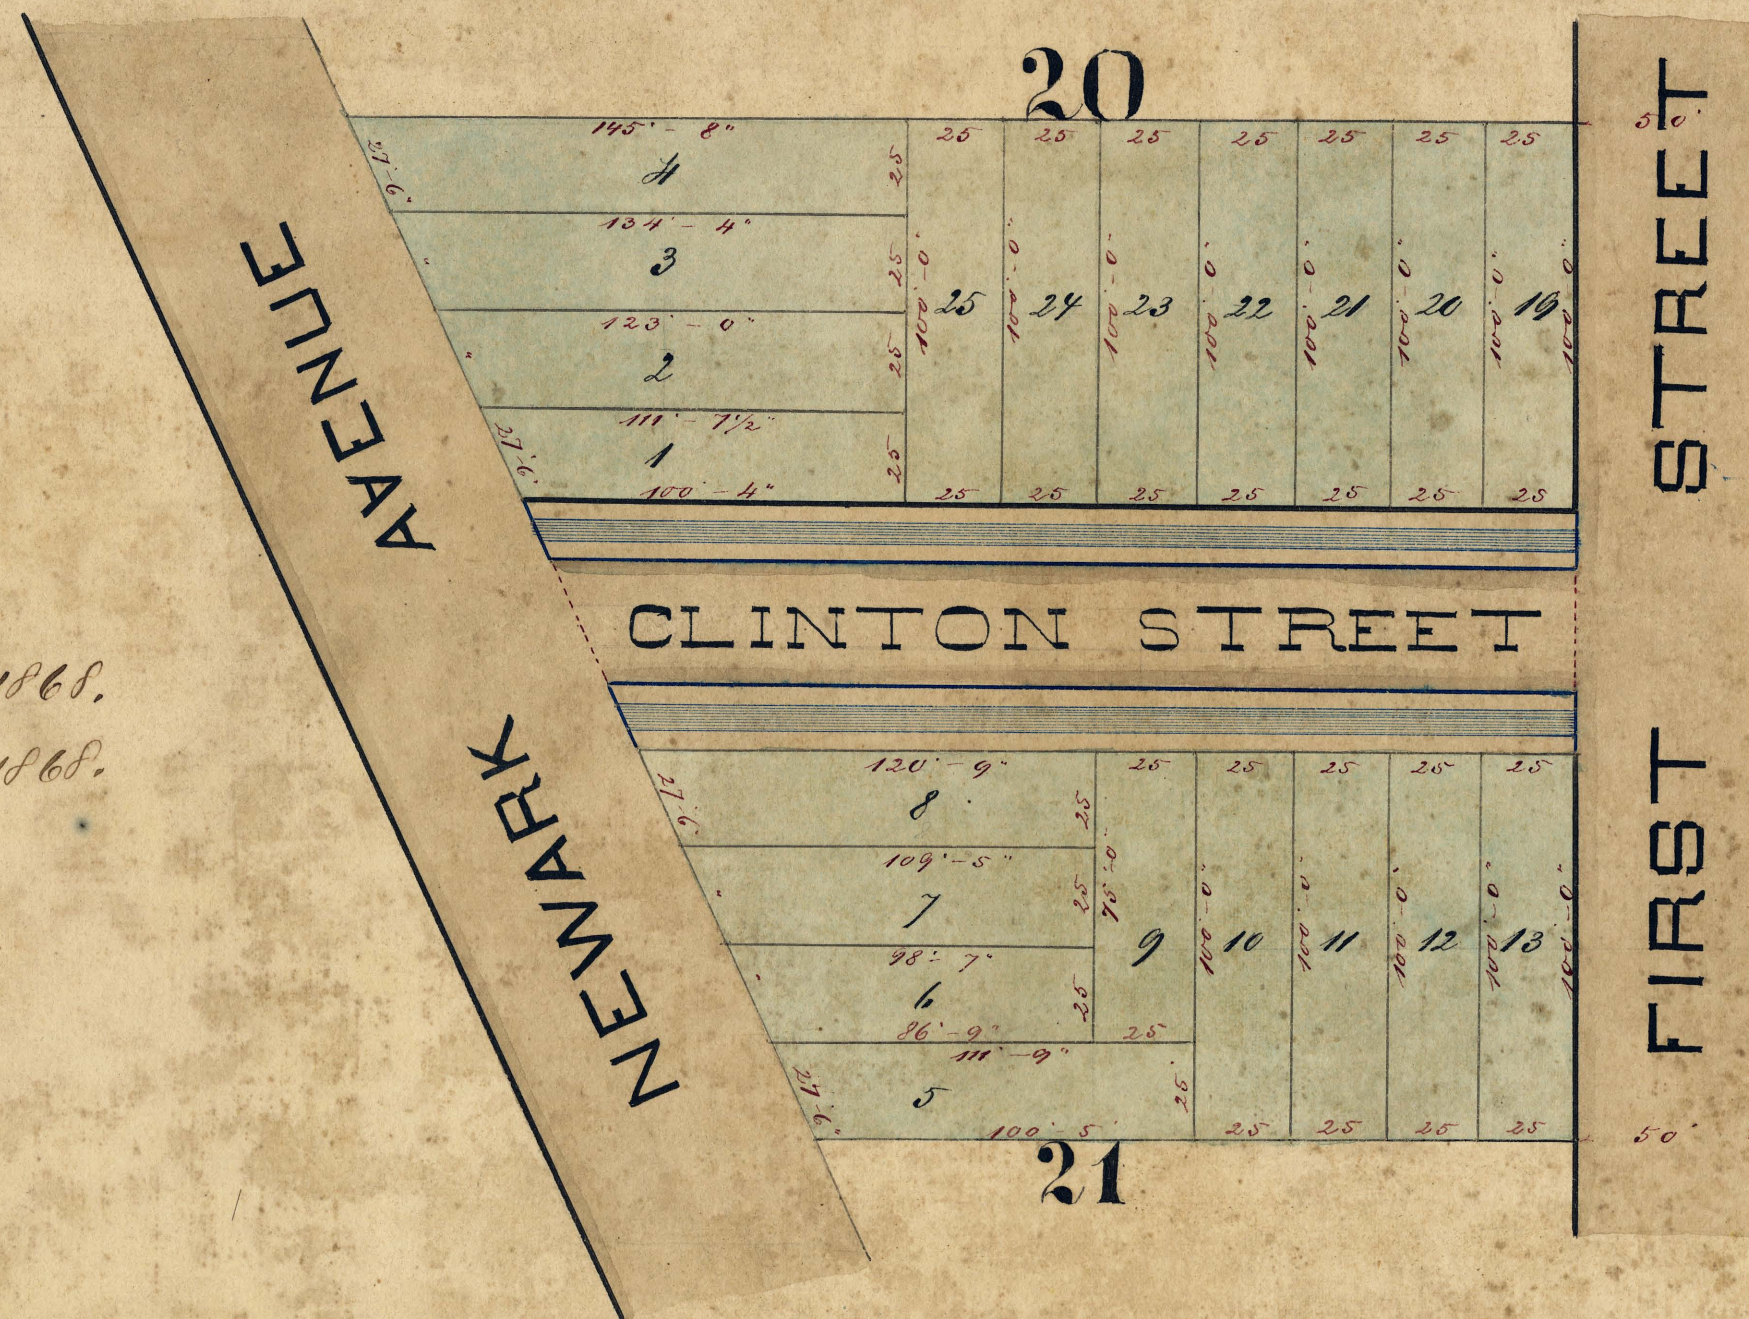

Bill of Costs

A. Contractors Bill

1,	1841	Cubic yards of filling	@ \$ 1.22	\$ 2246.02
2,	260	lineal feet of cross-sewer	@ \$ 0.90	\$ 234.00
3,	521	lineal feet of curbing	@ \$ 0.63	\$ 328.23
4,	521	lineal feet of guttering	@ \$ 0.07	\$ 36.47
5,	2154	Square feet of flagging	@ \$ 0.21	\$ 452.34
Total				\$ 3297.06

Bill of Allowance

Names of Owners	Block No.	Lot No.	Cubic yards	Total
Hob. Land Imp. Co.	20	1	391 477 02	477 02
Sas. Healy	20	22	120 174 40	174 40
	20	21	90 109 80	109 80
A. Wilson	20	19	112 136 64	136 64
Sas. Healey	21	10-11	60 73 20	73 20
Total			773	\$ 943.06

B. Incidental expenses

1,	Printing	\$ 25.00
2,	Commissioners fees	\$ 30.00
3,	Surveyors fees	\$ 75.00
Total		\$ 130.00

C. Work done by Owners

1	773	cubic yards of filling	@ \$ 1.22	\$ 943.06
Total Cost				\$ 4370.12

Cost of one foot

521 feet cost \$ 4370.12, one foot cost \$ 8.39 cents.

Assessment List

No. of Bill	Names of Owners	Block No.	Lot No.	Frontage feet	General Cost to owner	Bill on allowance	Total
1	Hob. Land Imp. Co.	20	1	100-4	841 77	391 477 02	364 75
2	Walter O'Keefe	20	25	25	209 75	—	209 75
3	Sas. Lavery	20	24	25	209 75	—	209 75
4	Sam. Lavery	20	23	25	209 75	—	209 75
5	Sas. Healy	20	22	25	209 75	120 174 40	63 35
6		20	21	25	209 75	90 109 80	99 95
7		20	20	25	209 75	—	209 75
8	A. Wilson	20	19	25	209 75	112 136 64	73 11
9	Berberdick	21	8	120-9	413 14	—	1013 14
10	V. Muench	21	9	25	209 75	—	209 75
11	Sas. Healey	21	10-11	30	419 50	60 73 20	346 30
12	George Jones	21	12	25	209 75	—	209 75
13	M. Hannan	21	13	25	209 75	—	209 75
Total				521-1	437 91		3128 85

Robt. McQuay }
P. McGinness } Commissioners
H. Lohmeyer } Assessor.


Wm. Keener
City Engineer

126

ASSESSMENT MAP for the IMPROVEMENTS

CLINTON STREET

from the northerly line of Newark Street to the southerly line of First Street
HOBOKEN. N. J.

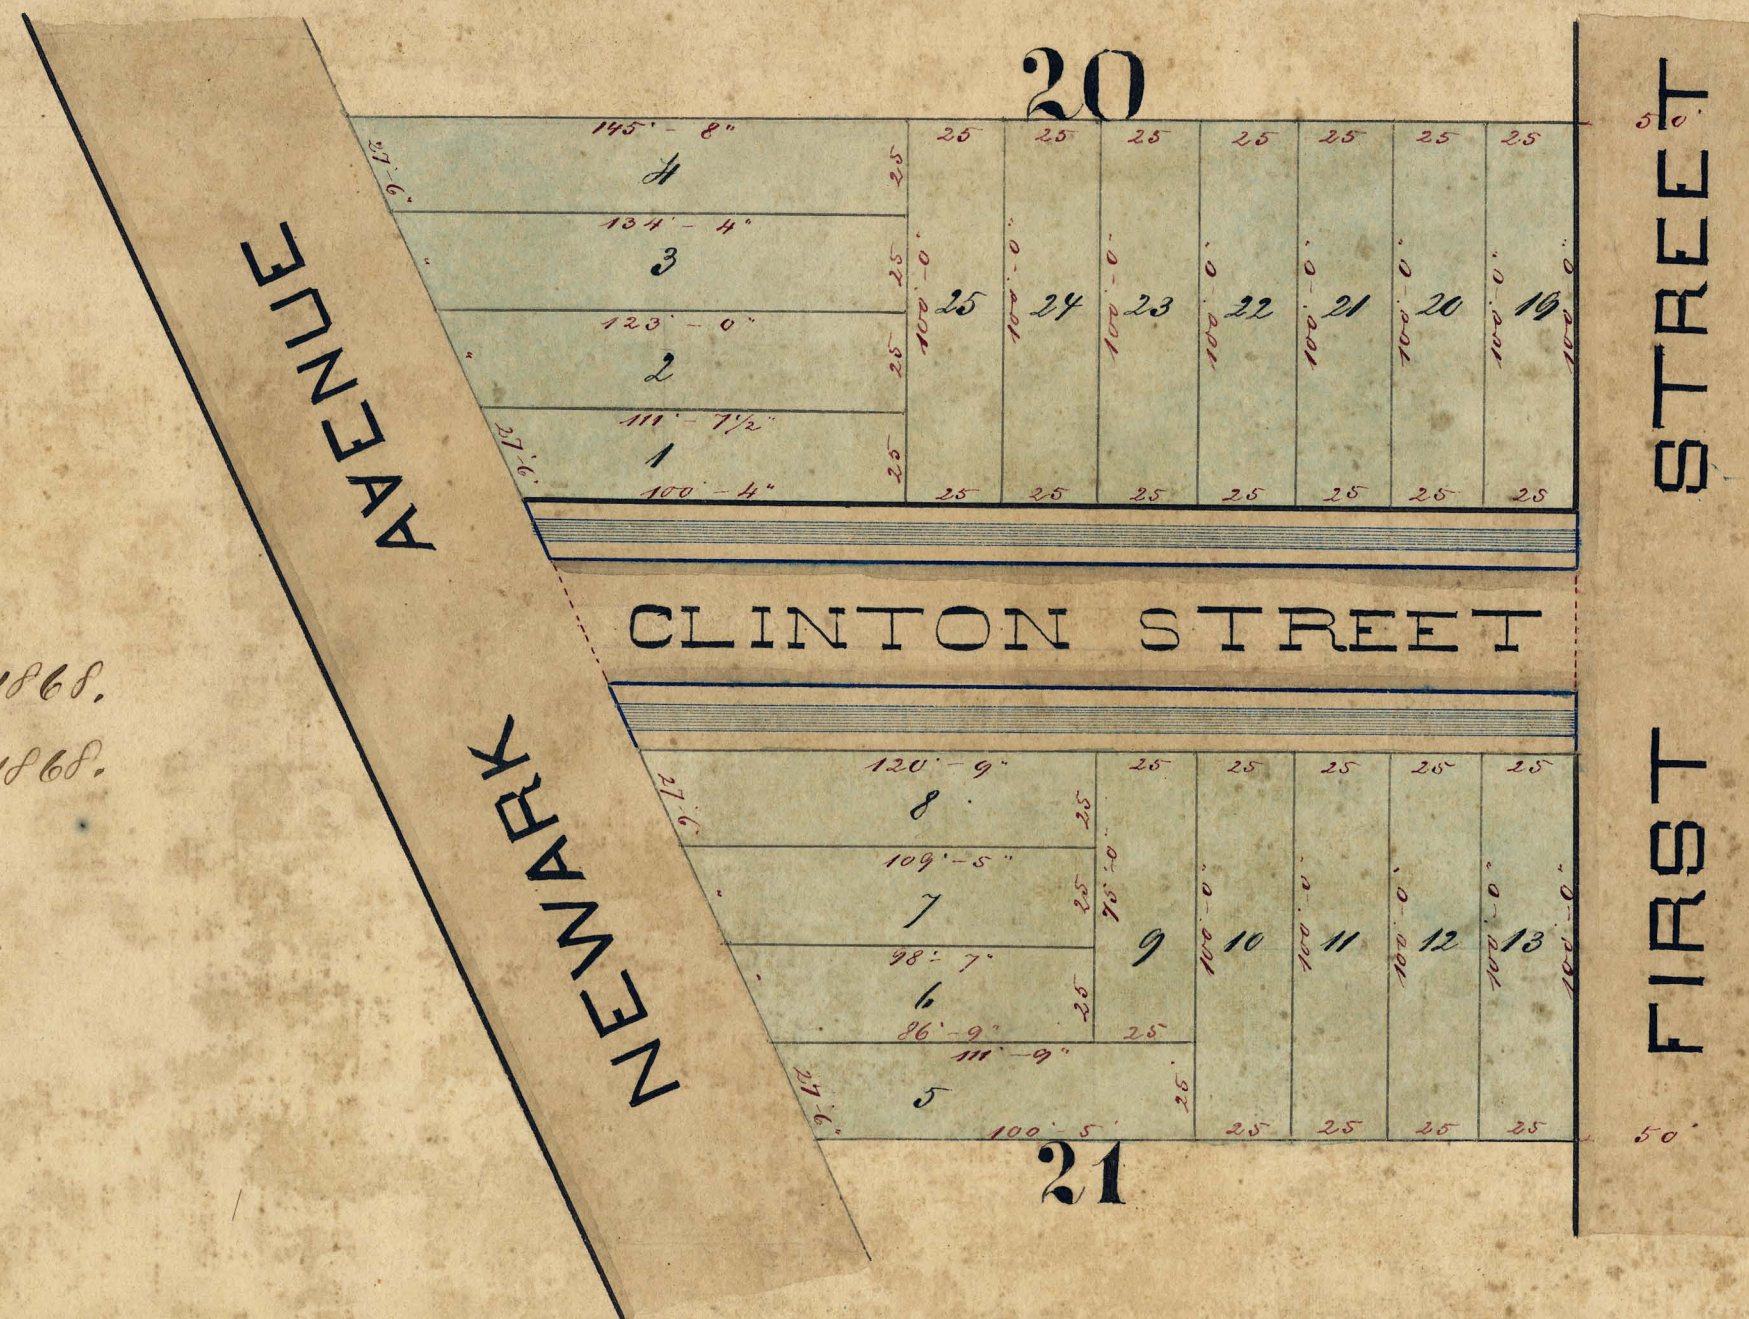

Bill of Costs

A. Contractors Bill

1,	1841	Cubic yards of filling	@ \$ 1.22	\$ 2246.02
2,	260	lineal feet of base sewer	@ \$ 0.90	\$ 234.00
3,	521	lineal feet of curbing	@ \$ 0.63	\$ 328.23
4,	521	lineal feet of guttering	@ \$ 0.07	\$ 36.47
5,	2154	square feet of flagging	@ \$ 0.21	\$ 452.34
Total				\$ 3297.06

Bill of Allowance

Names of Owners	Block No.	Lot No.	cubic yards	Total
Hob. Land Imp Co.	20	1	391 477 02	477 02
Sas. Healy	20	22	120 174 40	174 40
	20	21	90 109 80	109 80
A. Wilson	20	19	112 136 64	136 64
Sas. Healey	21	10-11	60 73 20	73 20
Total			773	\$ 943.06

B. Incidental expenses

1,	Printing	\$ 25.00
2,	Commissioners fees	\$ 30.00
3,	Surveyors fees	\$ 75.00
Total		\$ 130.00

C. Work done by Owners

1	773	cubic yards of filling	@ \$ 1.22	\$ 943.06
Total Cost				\$ 4370.12

Cost of one foot

521 feet cost \$ 4370.12, one foot cost \$ 8.39 cents.

Assessment List

No. of Bill	Names of Owners	Block No.	Lot No.	Frontage feet	General Cost to be apportioned	Bill on allowance	Total
1	Hob. Land Imp Co.	20	1	100-4	841 77	391 477 02	364 75
2	Walter O'Keefe	20	25	25	209 75	—	209 75
3	Sas. Lavery	20	24	25	209 75	—	209 75
4	Sam. Lavery	20	23	25	209 75	—	209 75
5	Sas. Healy	20	22	25	209 75	120 174 40	63 35
6		20	21	25	209 75	90 109 80	99 95
7		20	20	25	209 75	—	209 75
8	A. Wilson	20	19	25	209 75	112 136 64	73 11
9	Berberdick	21	8	120-9	413 14	—	1013 14
10	V. Muench	21	9	25	209 75	—	209 75
11	Sas. Healey	21	10-11	30	419 50	60 73 20	346 30
12	George Jones	21	12	25	209 75	—	209 75
13	M. Hannan	21	13	25	209 75	—	209 75
Total				521-1	4371 91		3128 85

Robt. McQuinn }
P. McGinnes } Commissioners
H. Lohmeyer } Assessor.


Wm. Keener
City Engineer.

126

ASSESSMENT MAP for the IMPROVEMENTS

CLINTON STREET

from the northerly line of Newark Street to the southerly line of First Street
HOBOKEN. N. J

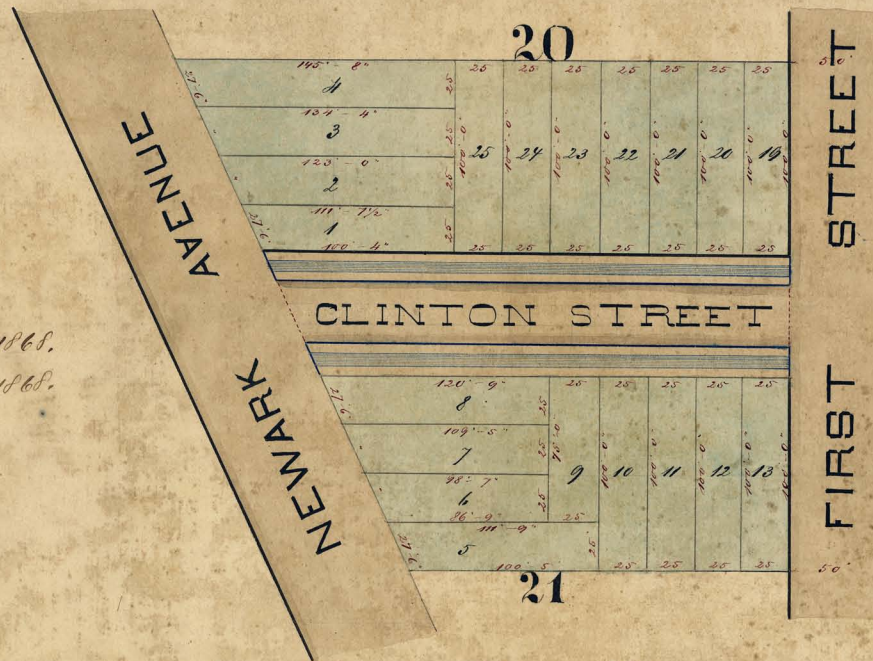

Bill of Costs

A. Contractors Bill

1,	184	Cubic yards of filling	@ \$ 1.22	\$ 224.00
2,	260	lineal feet of box sewer	@ \$.90	\$ 234.00
3,	521	lineal feet of curbing	@ \$.63	\$ 328.23
4,	521	lineal feet of guttering	@ \$.07	\$ 36.47
5,	2154	square feet of flagging	@ \$.21	\$ 452.34
Total				\$ 3297.06

Bill of Allowance

Names of Owners	Block No.	Lot No.	cubic yards	Total
Robt. Land Imp Co	20	1	391 477 02	477 02
Sas. Heary	20	22	120 174 80	174 80
	20	21	90 109 80	109 80
A. Wilson	20	19	112 136 64	136 64
Sas. Healey	21	10 11	60 73 20	73 20
Total			773	\$ 943 06

B. Incidental expenses

1,	Printing	\$ 25.00
2,	Commissioners fees	\$ 30.00
3,	Surveyors fees	\$ 75.00
Total		\$ 130.00

C. Work done by Owners

1	773	cubic yards of filling	@ \$ 1.22	\$ 943.06
Total Cost				\$ 4370.12

Cost of one foot

521 feet cost \$ 4370.12, one foot cost \$ 8.39 cents.

Assessment List

No. of Bill	Names of Owners	Block No.	Lot No.	Frontage feet	General cost \$ 8.39	Bill on allowance	Total
1	Robt Land Imp Co	20	1	100 4	841 77	391 477 02	364 75
2	Walter C. Keefe	20	25	25	209 75	—	209 75
3	Sas. Lavery	20	24	25	209 75	—	209 75
4	Sam. Lavery	20	23	25	209 75	—	209 75
5	Sas. Heary	20	22	25	209 75	120 174 80	63 35
6		20	21	25	209 75	90 109 80	99 95
7		20	20	25	209 75	—	209 75
8	A. Wilson	20	19	25	209 75	112 136 64	73 11
9	Berlardiok	21	8	120 9	1013 14	—	1013 14
10	V. Muench	21	9	25	209 75	—	209 75
11	Sas. Healey	21	10 11	50	419 50	60 73 20	346 30
12	George Jones	21	12	25	209 75	—	209 75
13	M. Hannan	21	13	25	209 75	—	209 75
Total				521 4	4371 91		3428 85

Robt. McQuane }
P. McGinness } Commissioners
H. Lohmeyer } Assessor

Wm. Keamer
City Engineer

126