


MAP & PROFILE

ADAMS STREET
From First Street to Third Street.
HOBOKEN, N.J.

Filed, Approved & Adopted
August 27th 1867.
John Kennedy
City Clerk



Profile

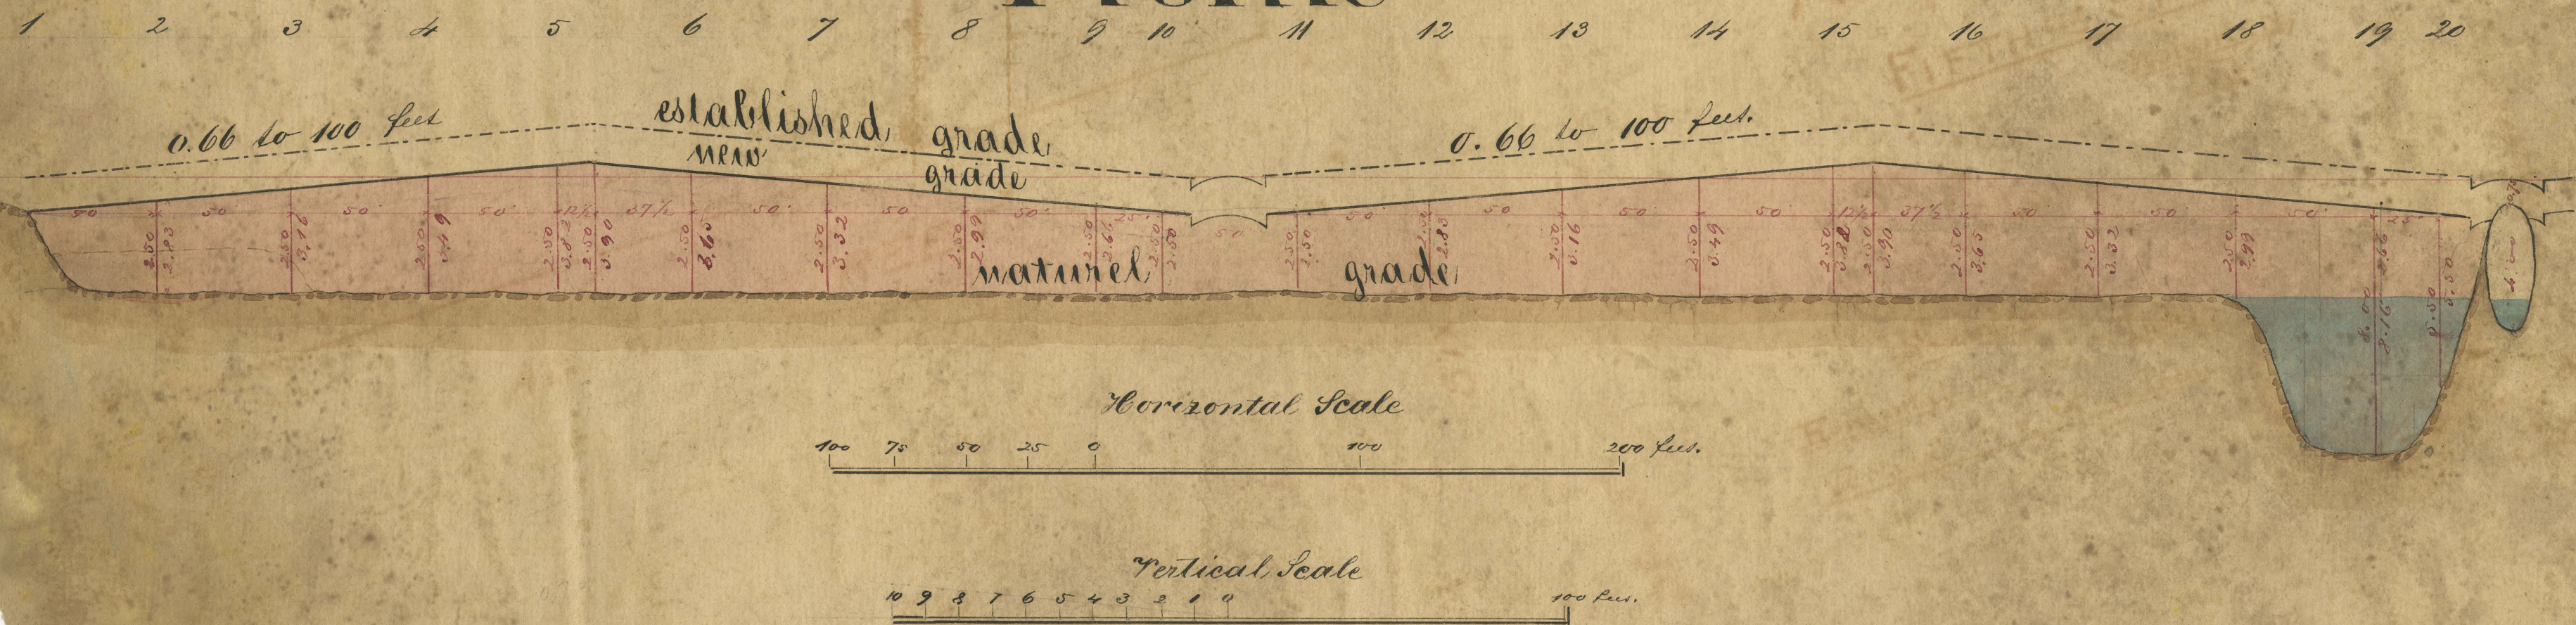

Wm. Alexander
City Engineer
Hoboken, N.J.

199


MAP & PROFILE

ADAMS STREET
From First Street to Third Street.
HOBOKEN, N.J.

Filed, Approved & Adopted
August 27th 1867.
John Kennedy
City Clerk



Profile

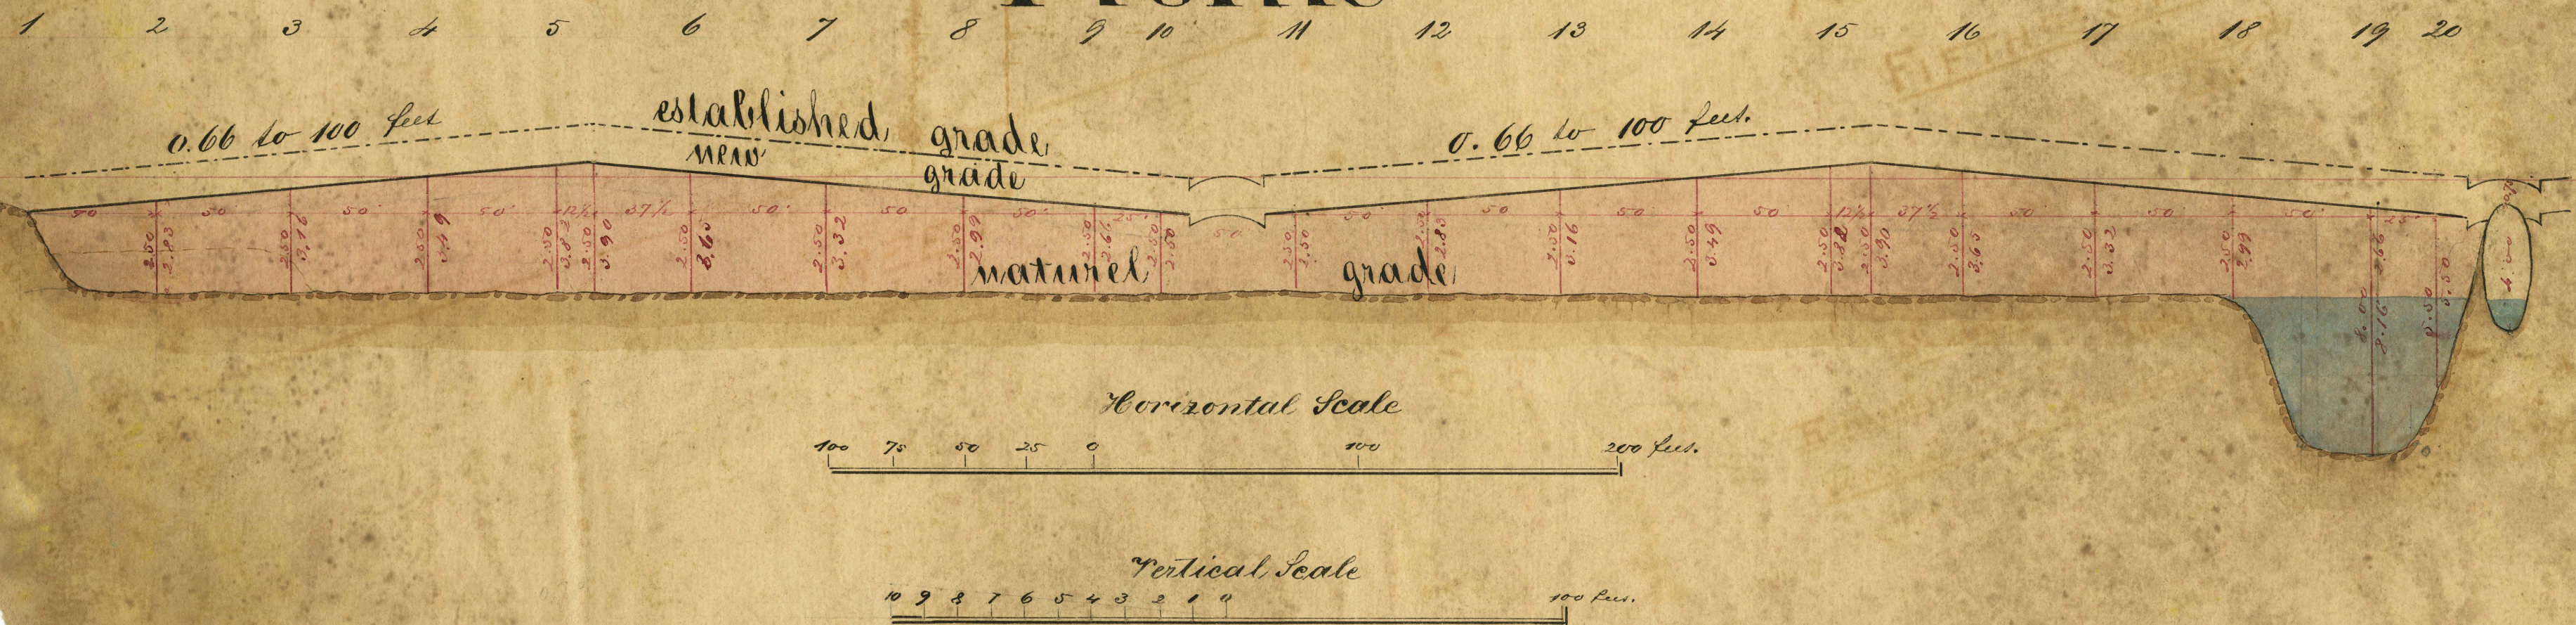

Wm. Alexander
City Engineer
Hoboken, N.J.

199


MAP & PROFILE

ADAMS STREET
From First Street to Third Street.
HOBOKEN, N.J.

Filed, Approved & Adopted
August 27th 1867.
John Kennedy
City Clerk



Profile

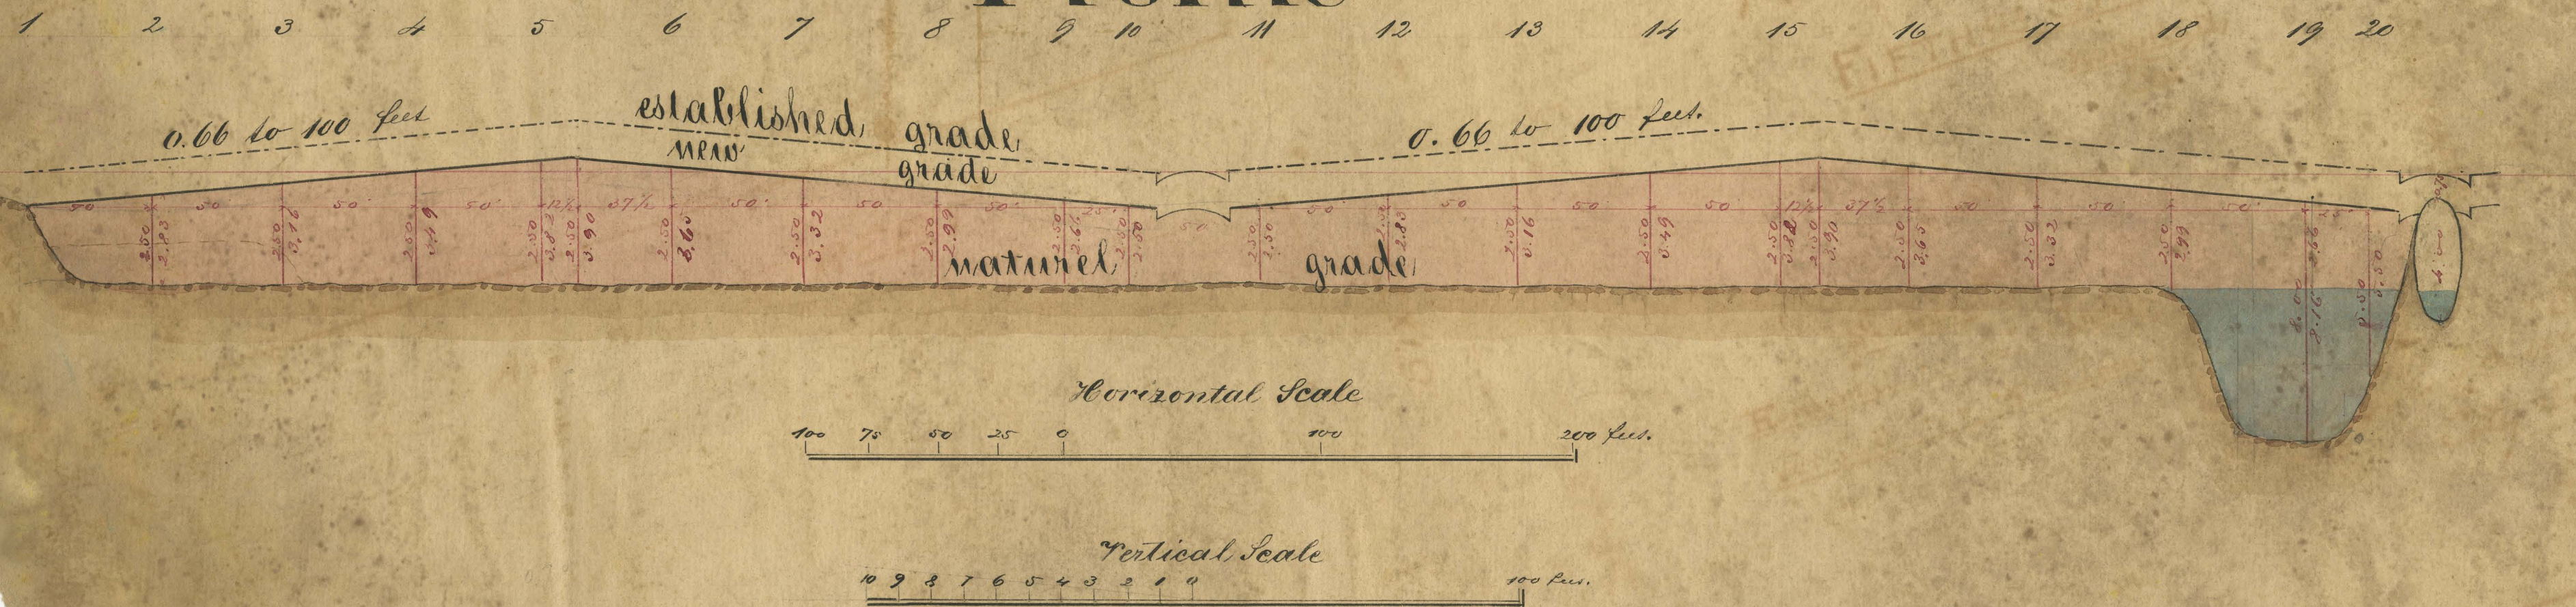

Wm. Alexander
City Engineer
Hoboken, N.J.

199

MAP & PROFILE

ADAMS STREET
From First Street to Third Street.
HOBOKEN, N.J.

Filed, Approved & Adopted
August 21st 1867.
John Kennedy
City Clerk



Profile

1 2 3 4 5 6 7 8 9 10 11 12 13 14 15 16 17 18 19 20

0.66 to 100 feet

established
new
grade

0.66 to 100 feet

natural

grade

Horizontal Scale

100 75 50 25 0 200 feet

Vertical Scale

10 9 8 7 6 5 4 3 2 1 0 100 feet

Mr. Kessner
City Engineer
Hoboken, N.J.

199