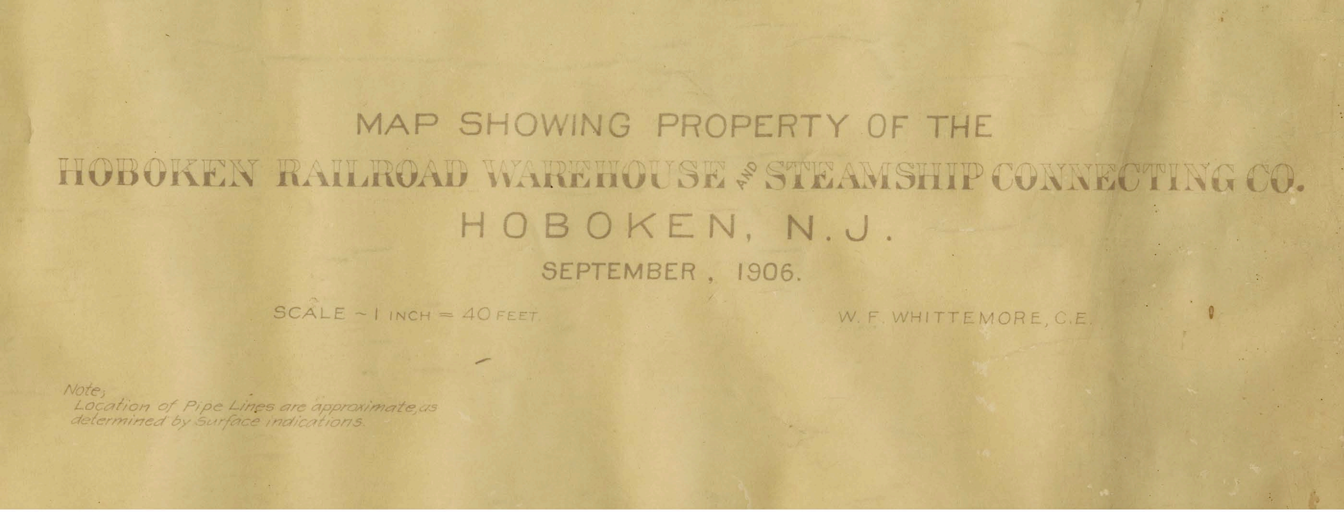

MAP SHOWING PROPERTY OF THE
HOBOKEN RAILROAD WAREHOUSE AND STEAMSHIP CONNECTING CO.
HOBOKEN, N.J.
SEPTEMBER, 1906.

SCALE ~ 1 INCH = 40 FEET.

W. F. WHITTEMORE, C.E.

Note;
Location of Pipe Lines are approximate, as determined by Surface indications.

Archives 2012.040.0003

Hoboken Historical Museum

Sectional scans of:
Map Showing Property of the Hoboken Railroad Warehouse and Steamship Connecting Co.
Hoboken, N.J., September, 1906

Original: Drawing on linen-backed paper, (sepia line print), 38" high x 75" wide

Image arrangment: six images across in five rows

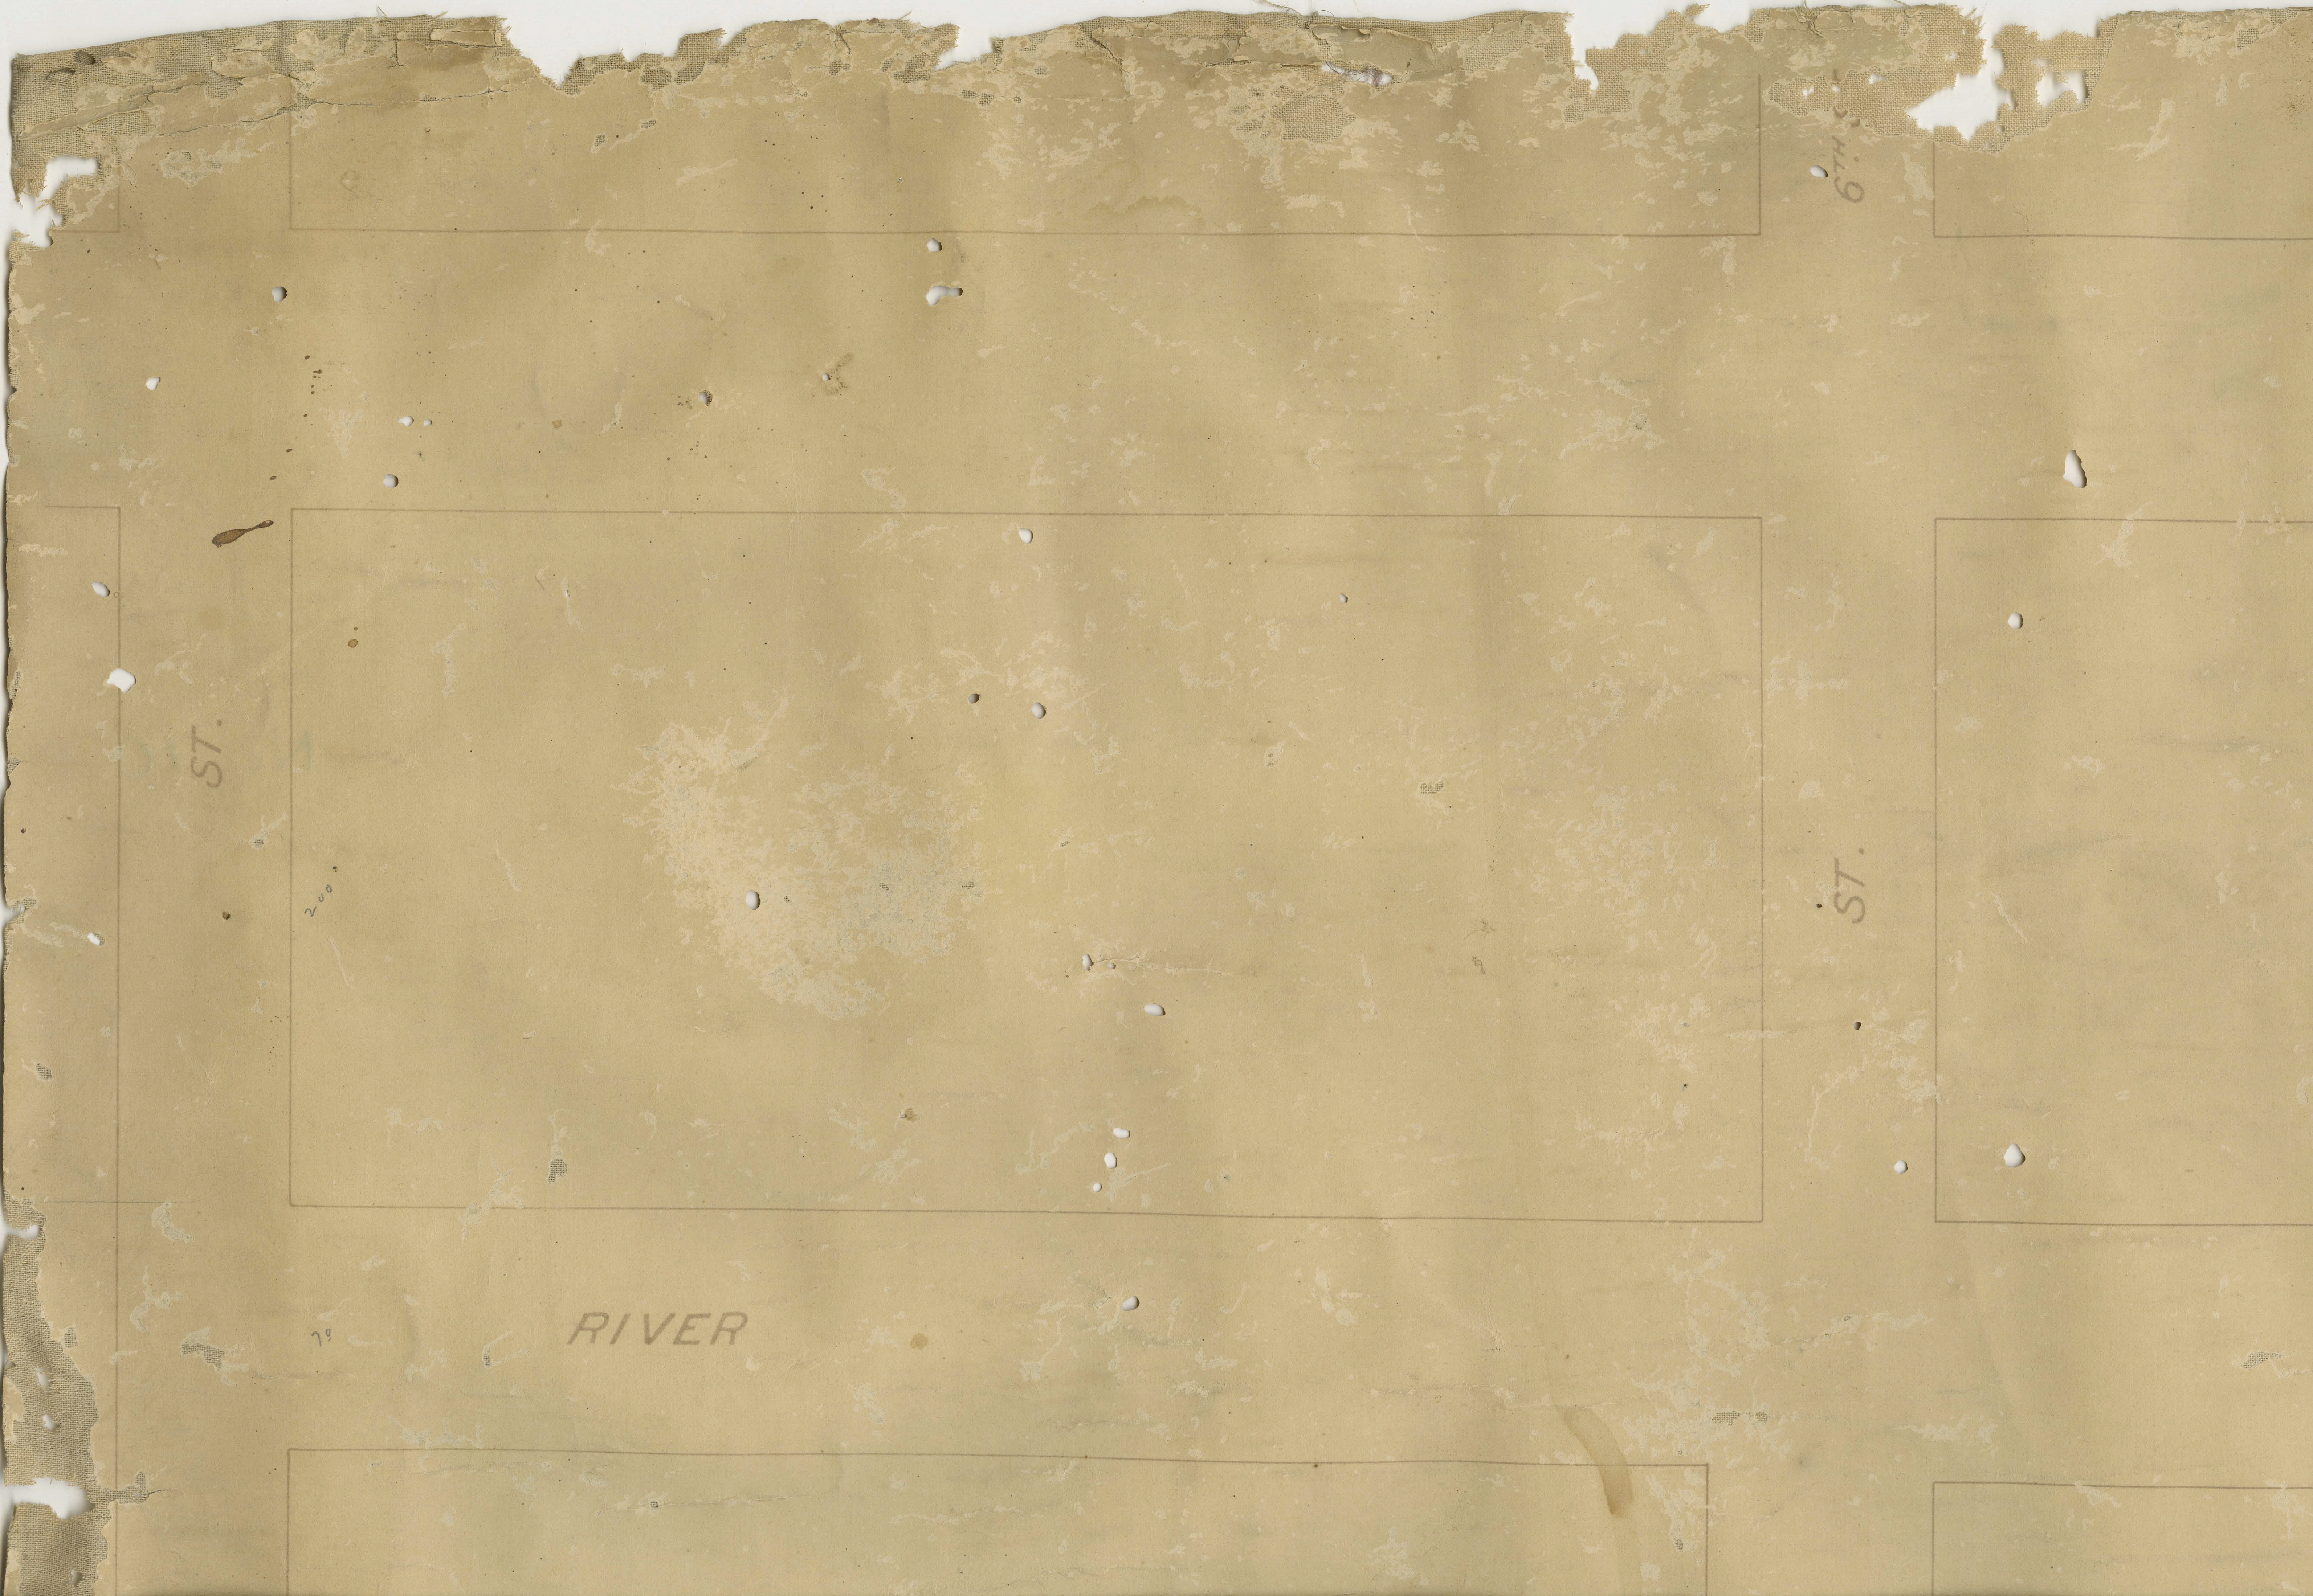
6TH
ST.
ST.
200
RIVER

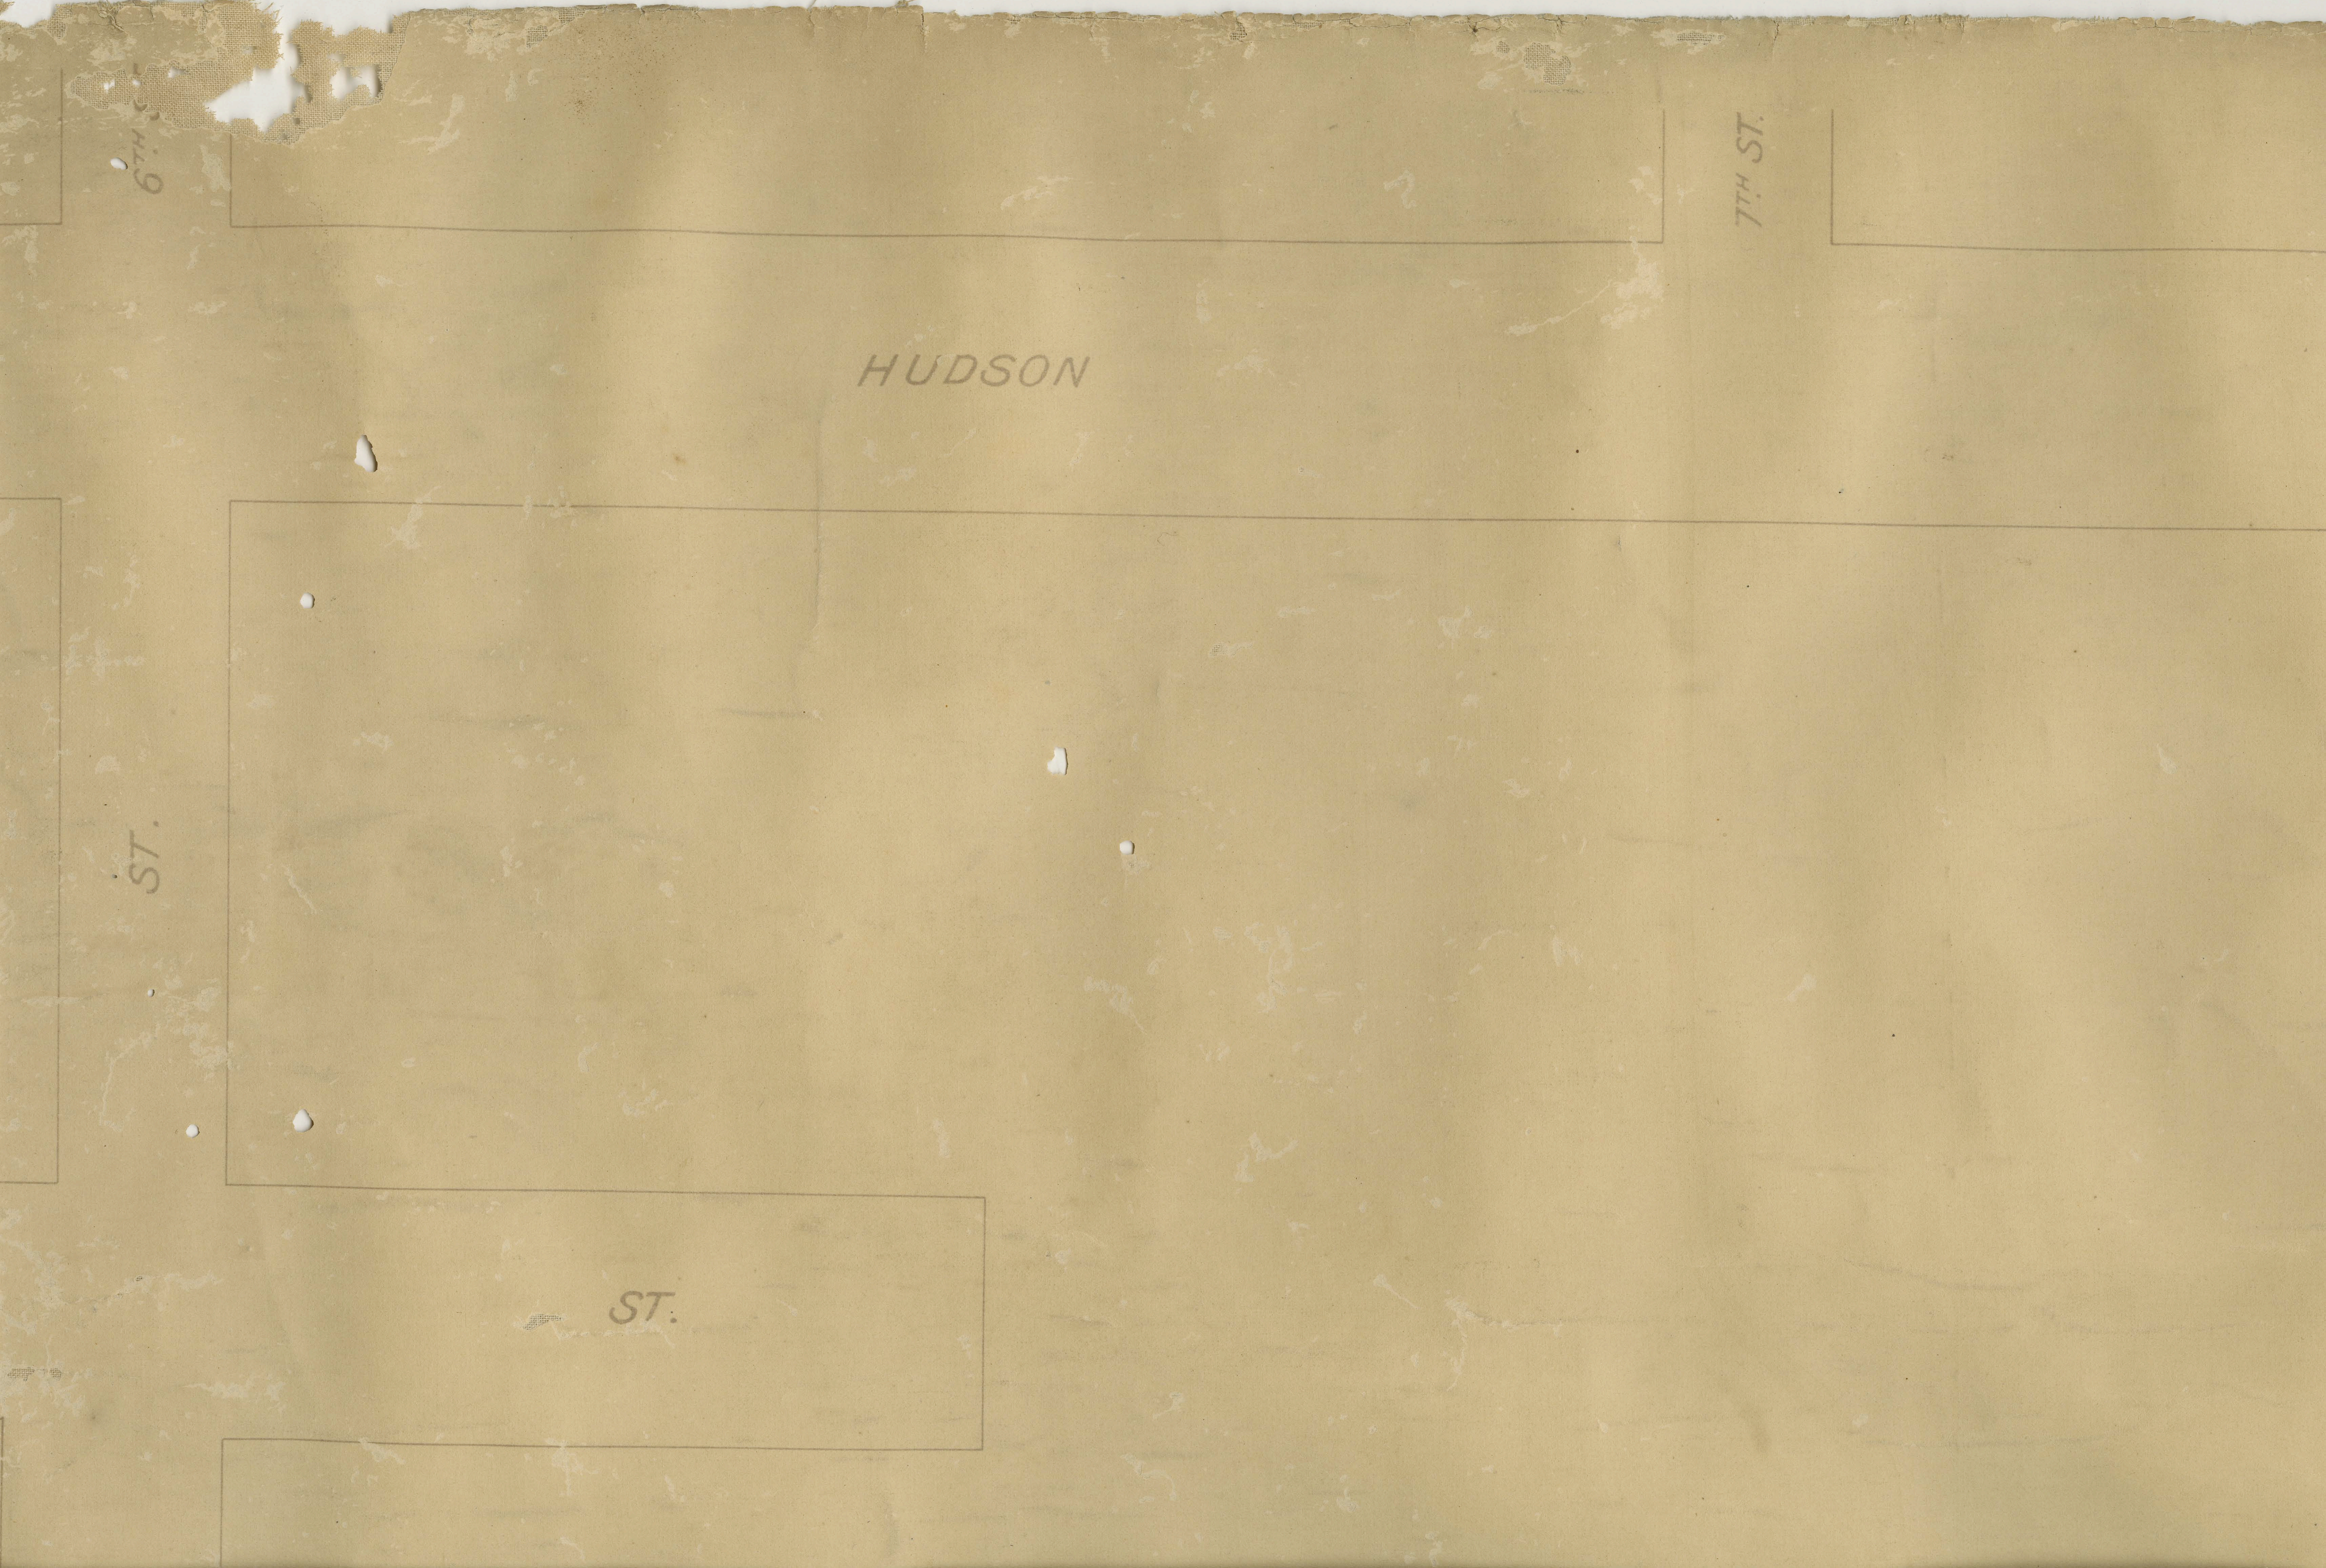
6TH
7TH ST.
HUDSON
ST.
ST.

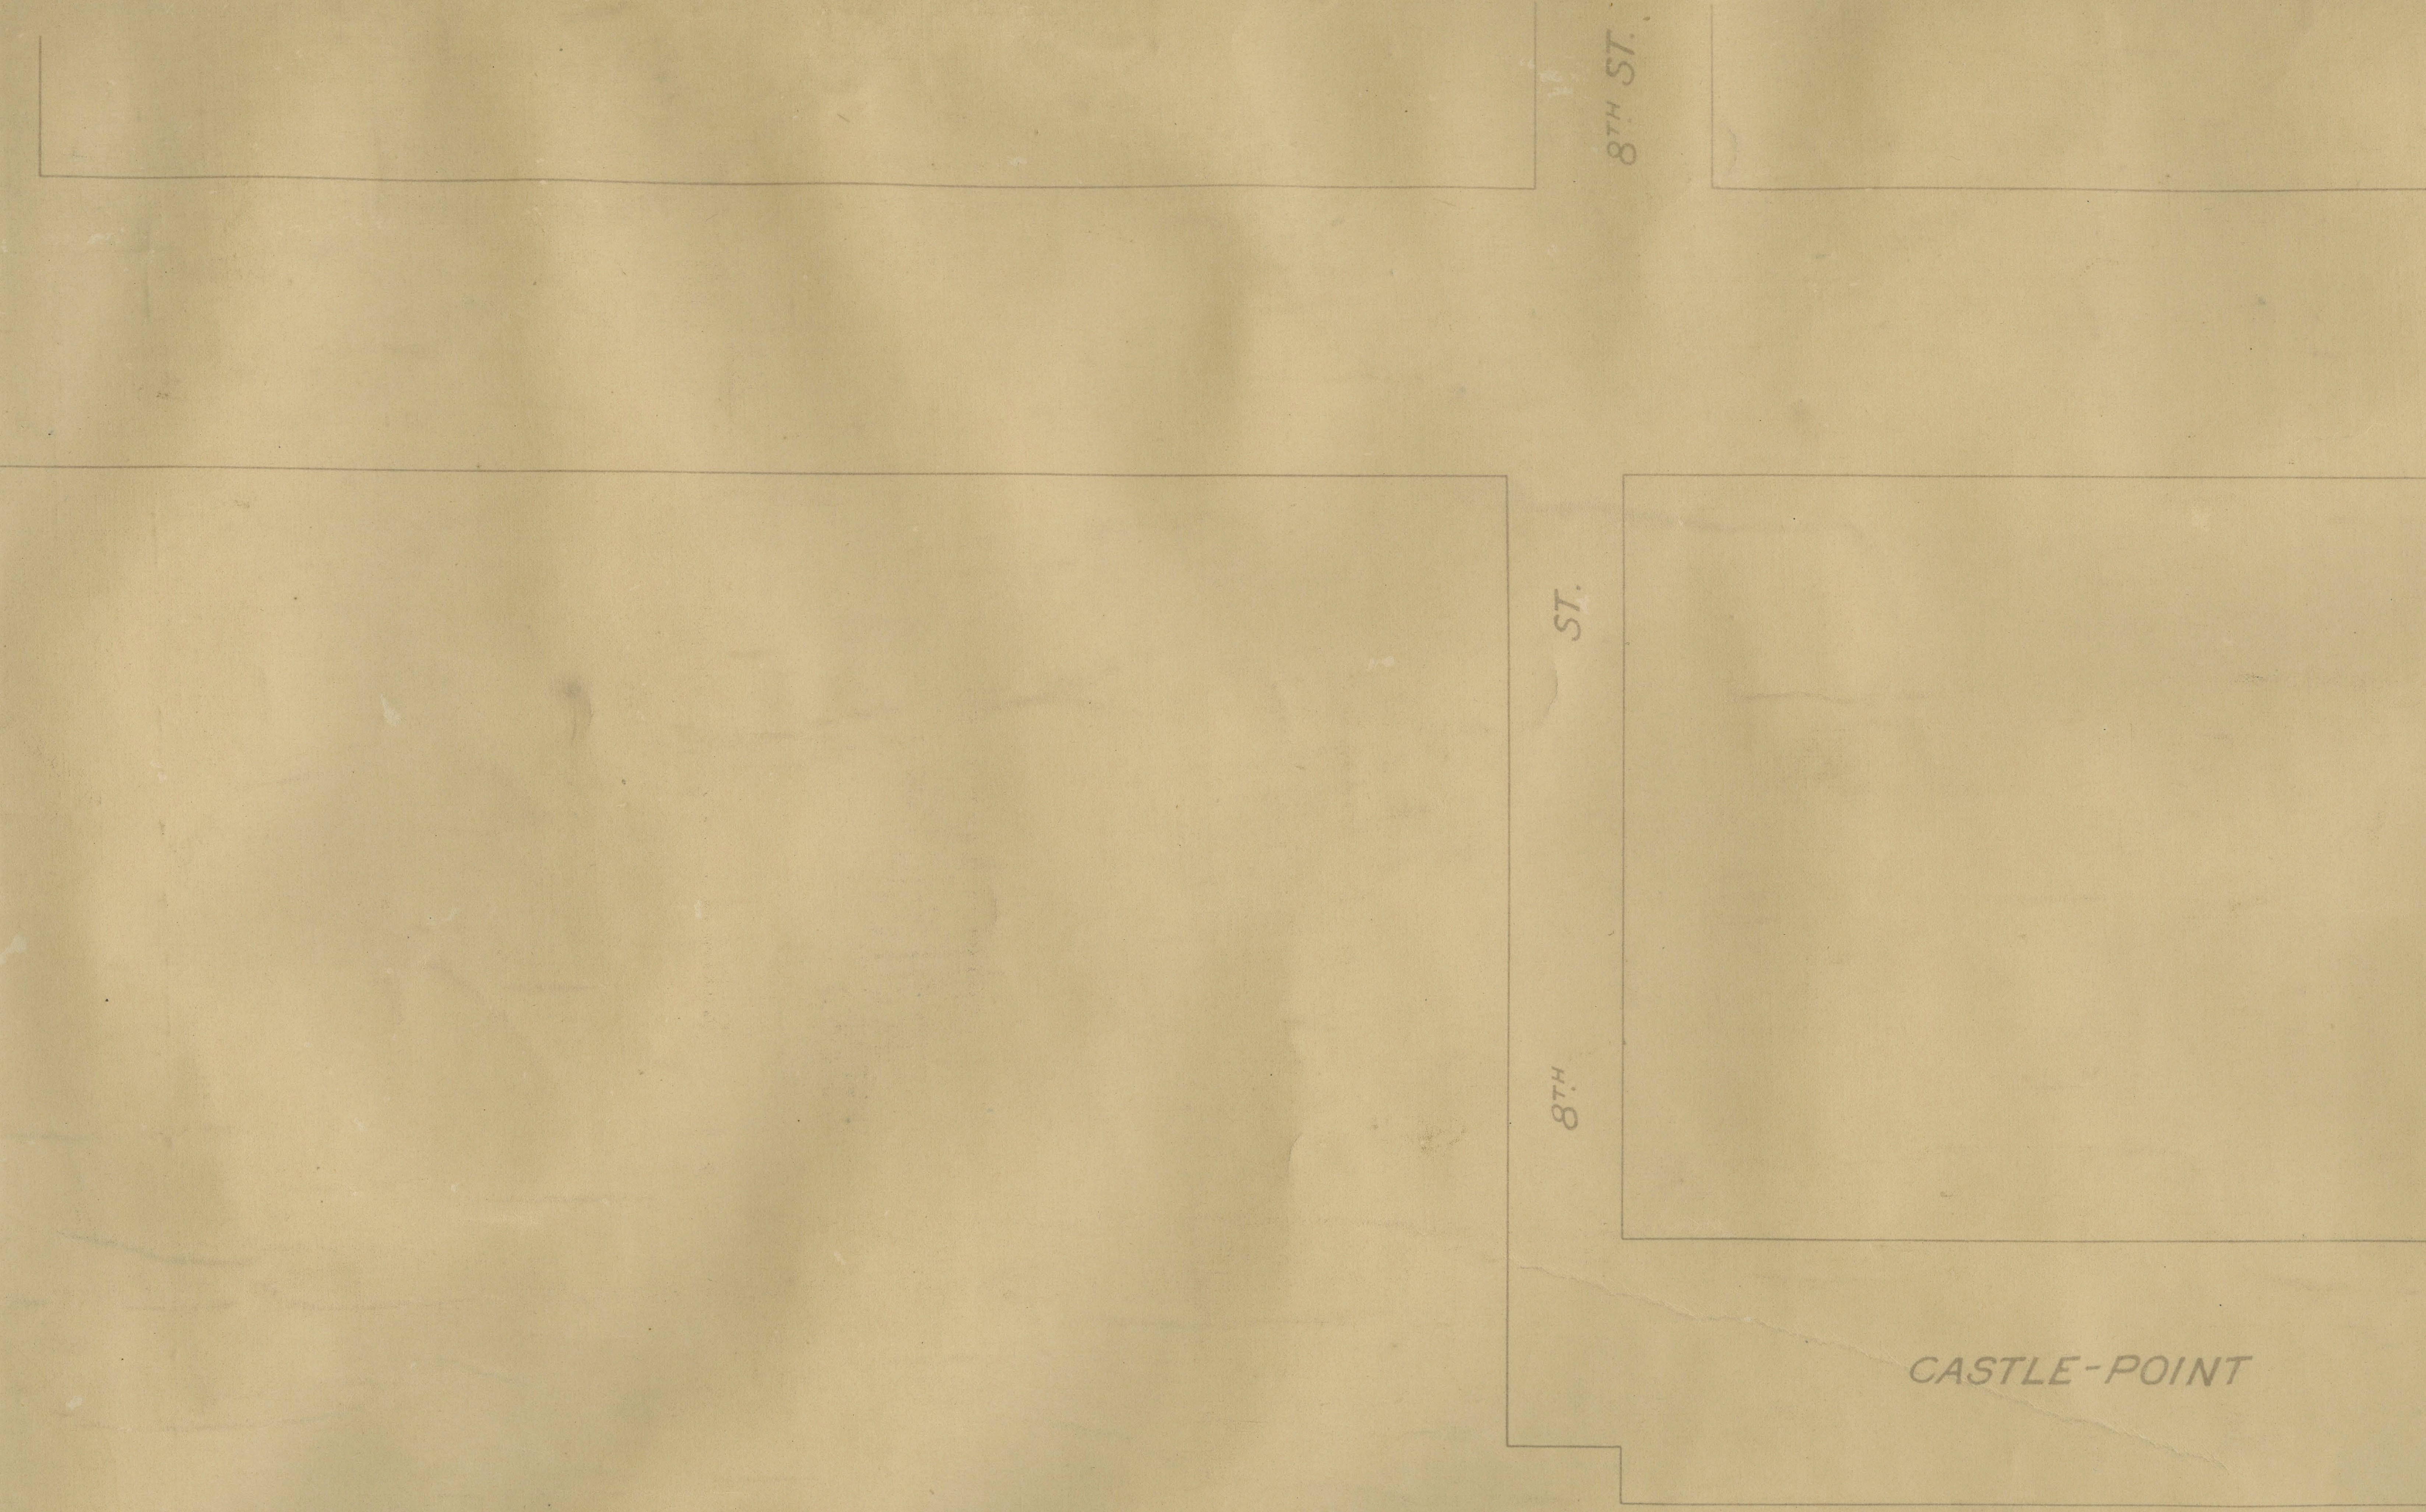
8TH ST.
8TH ST.
CASTLE-POINT

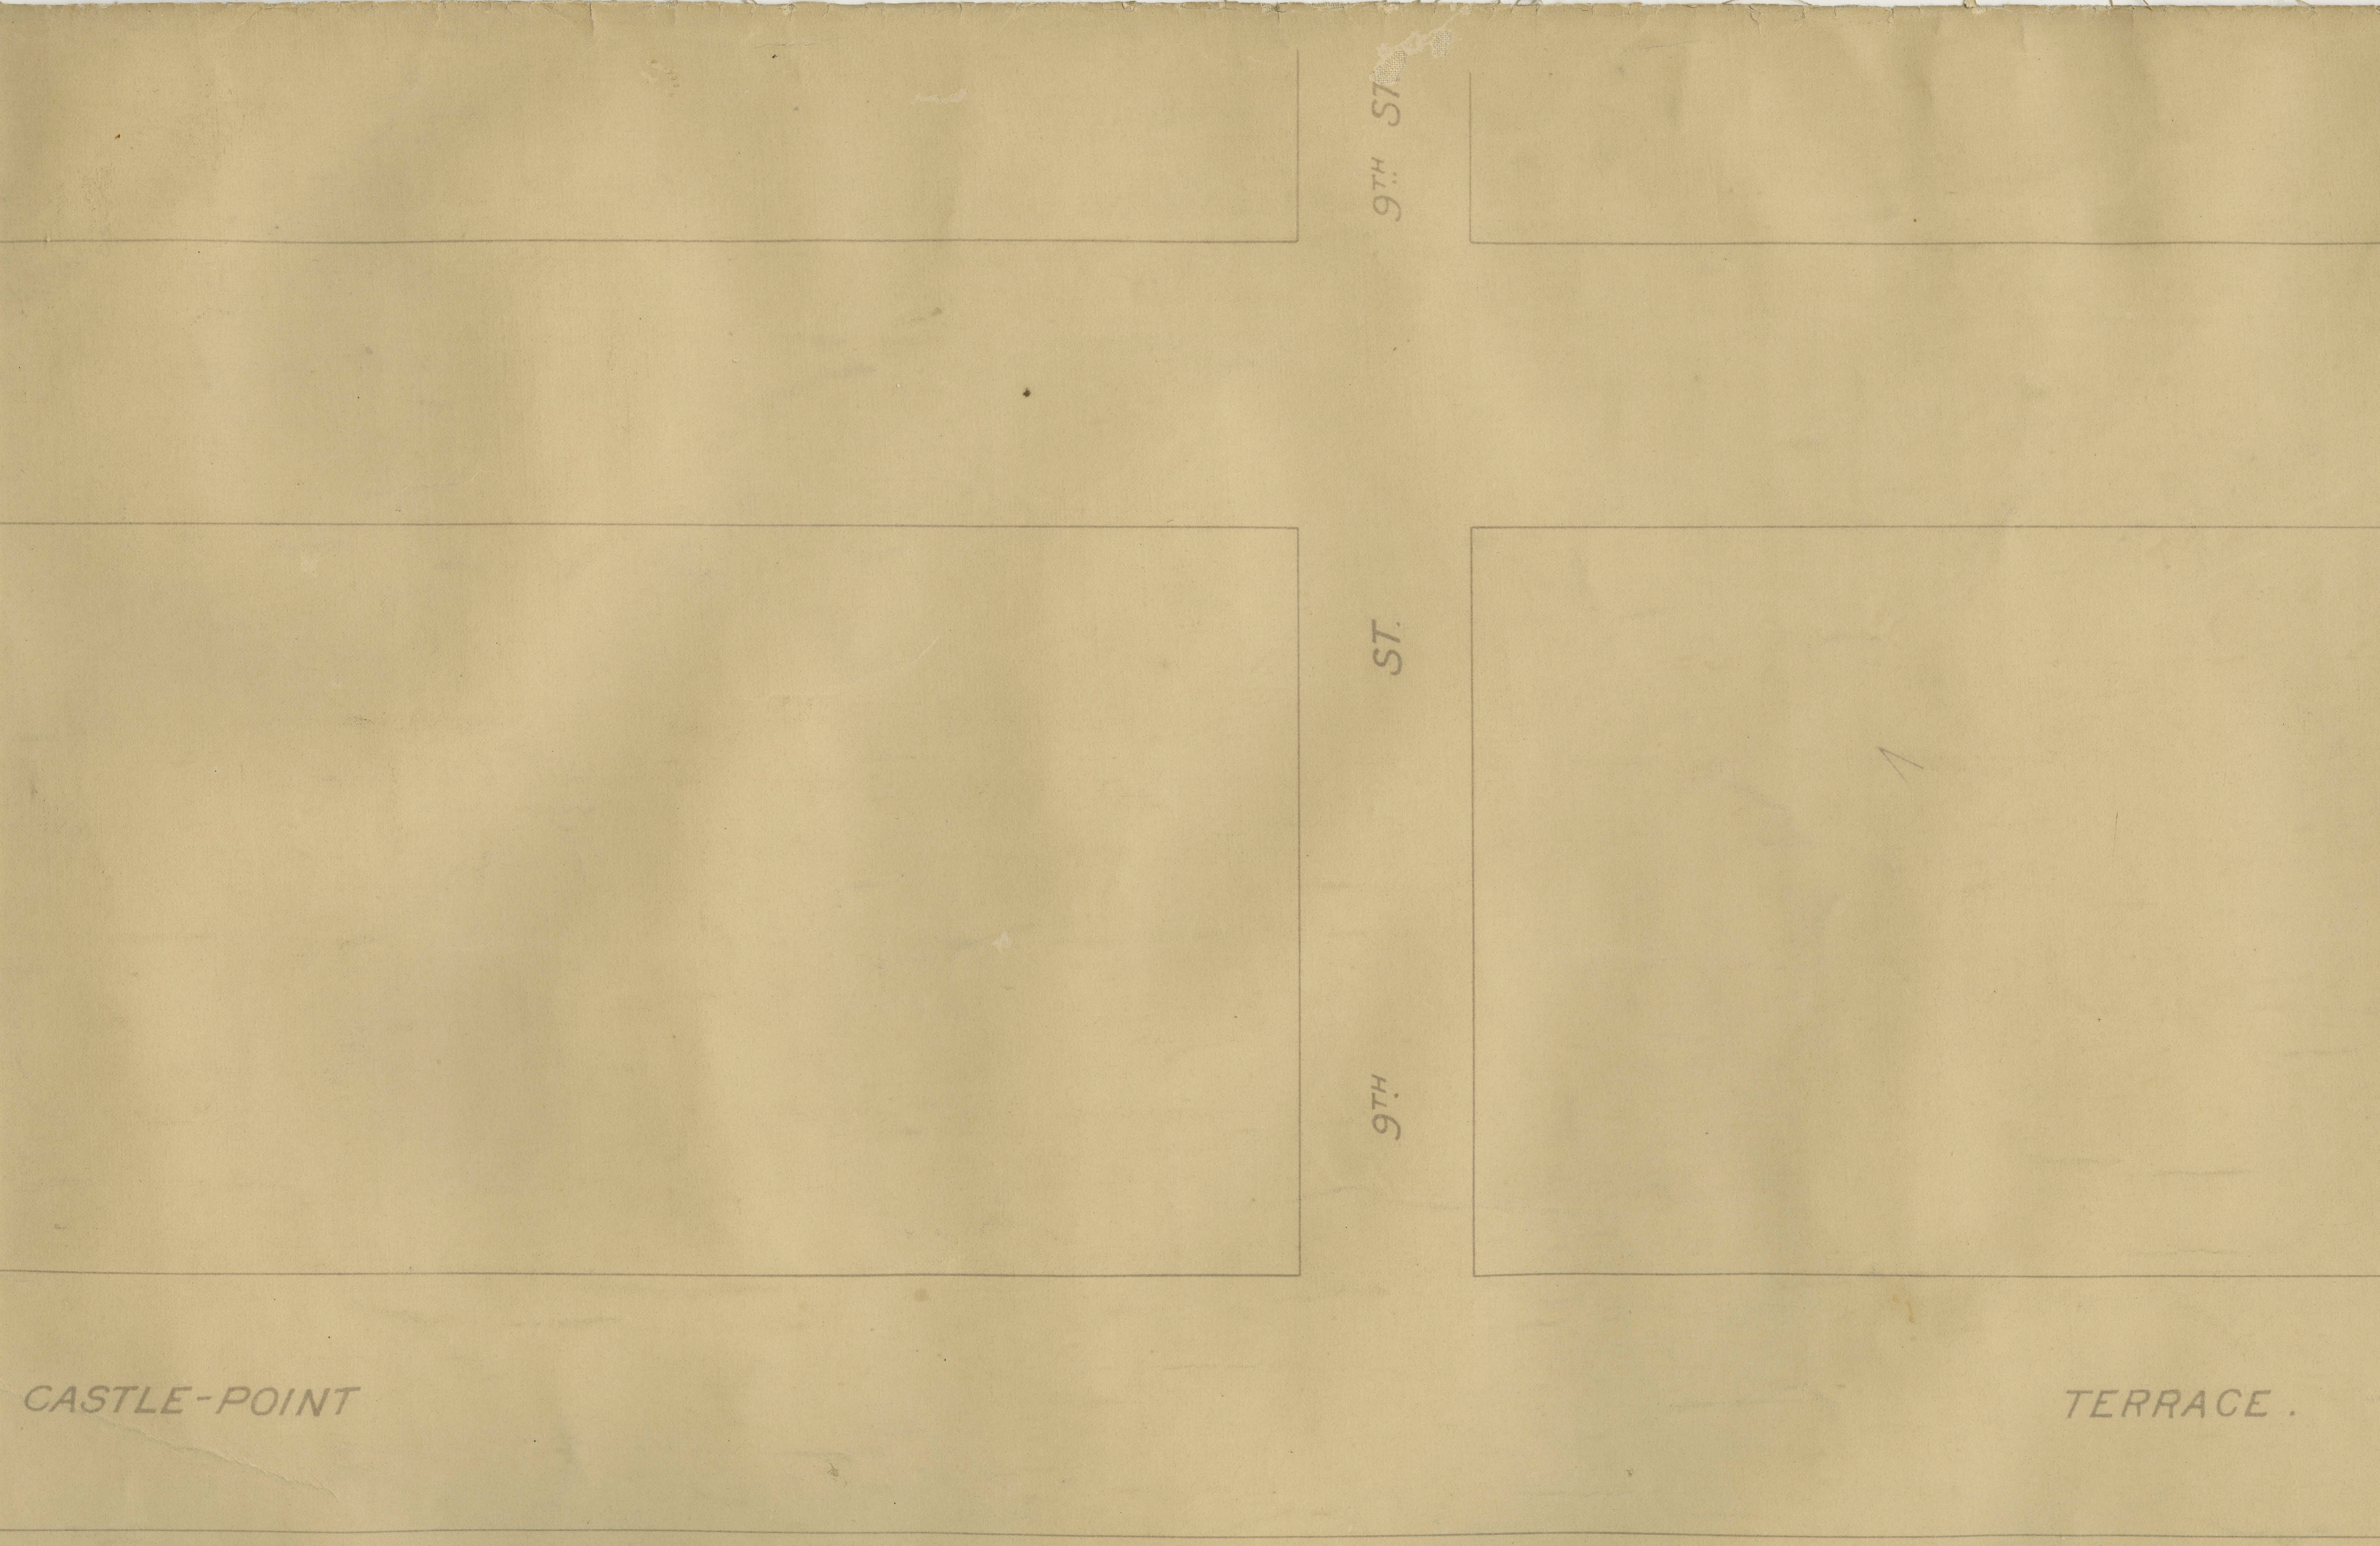
9TH ST.
9TH ST.
CASTLE-POINT TERRACE.

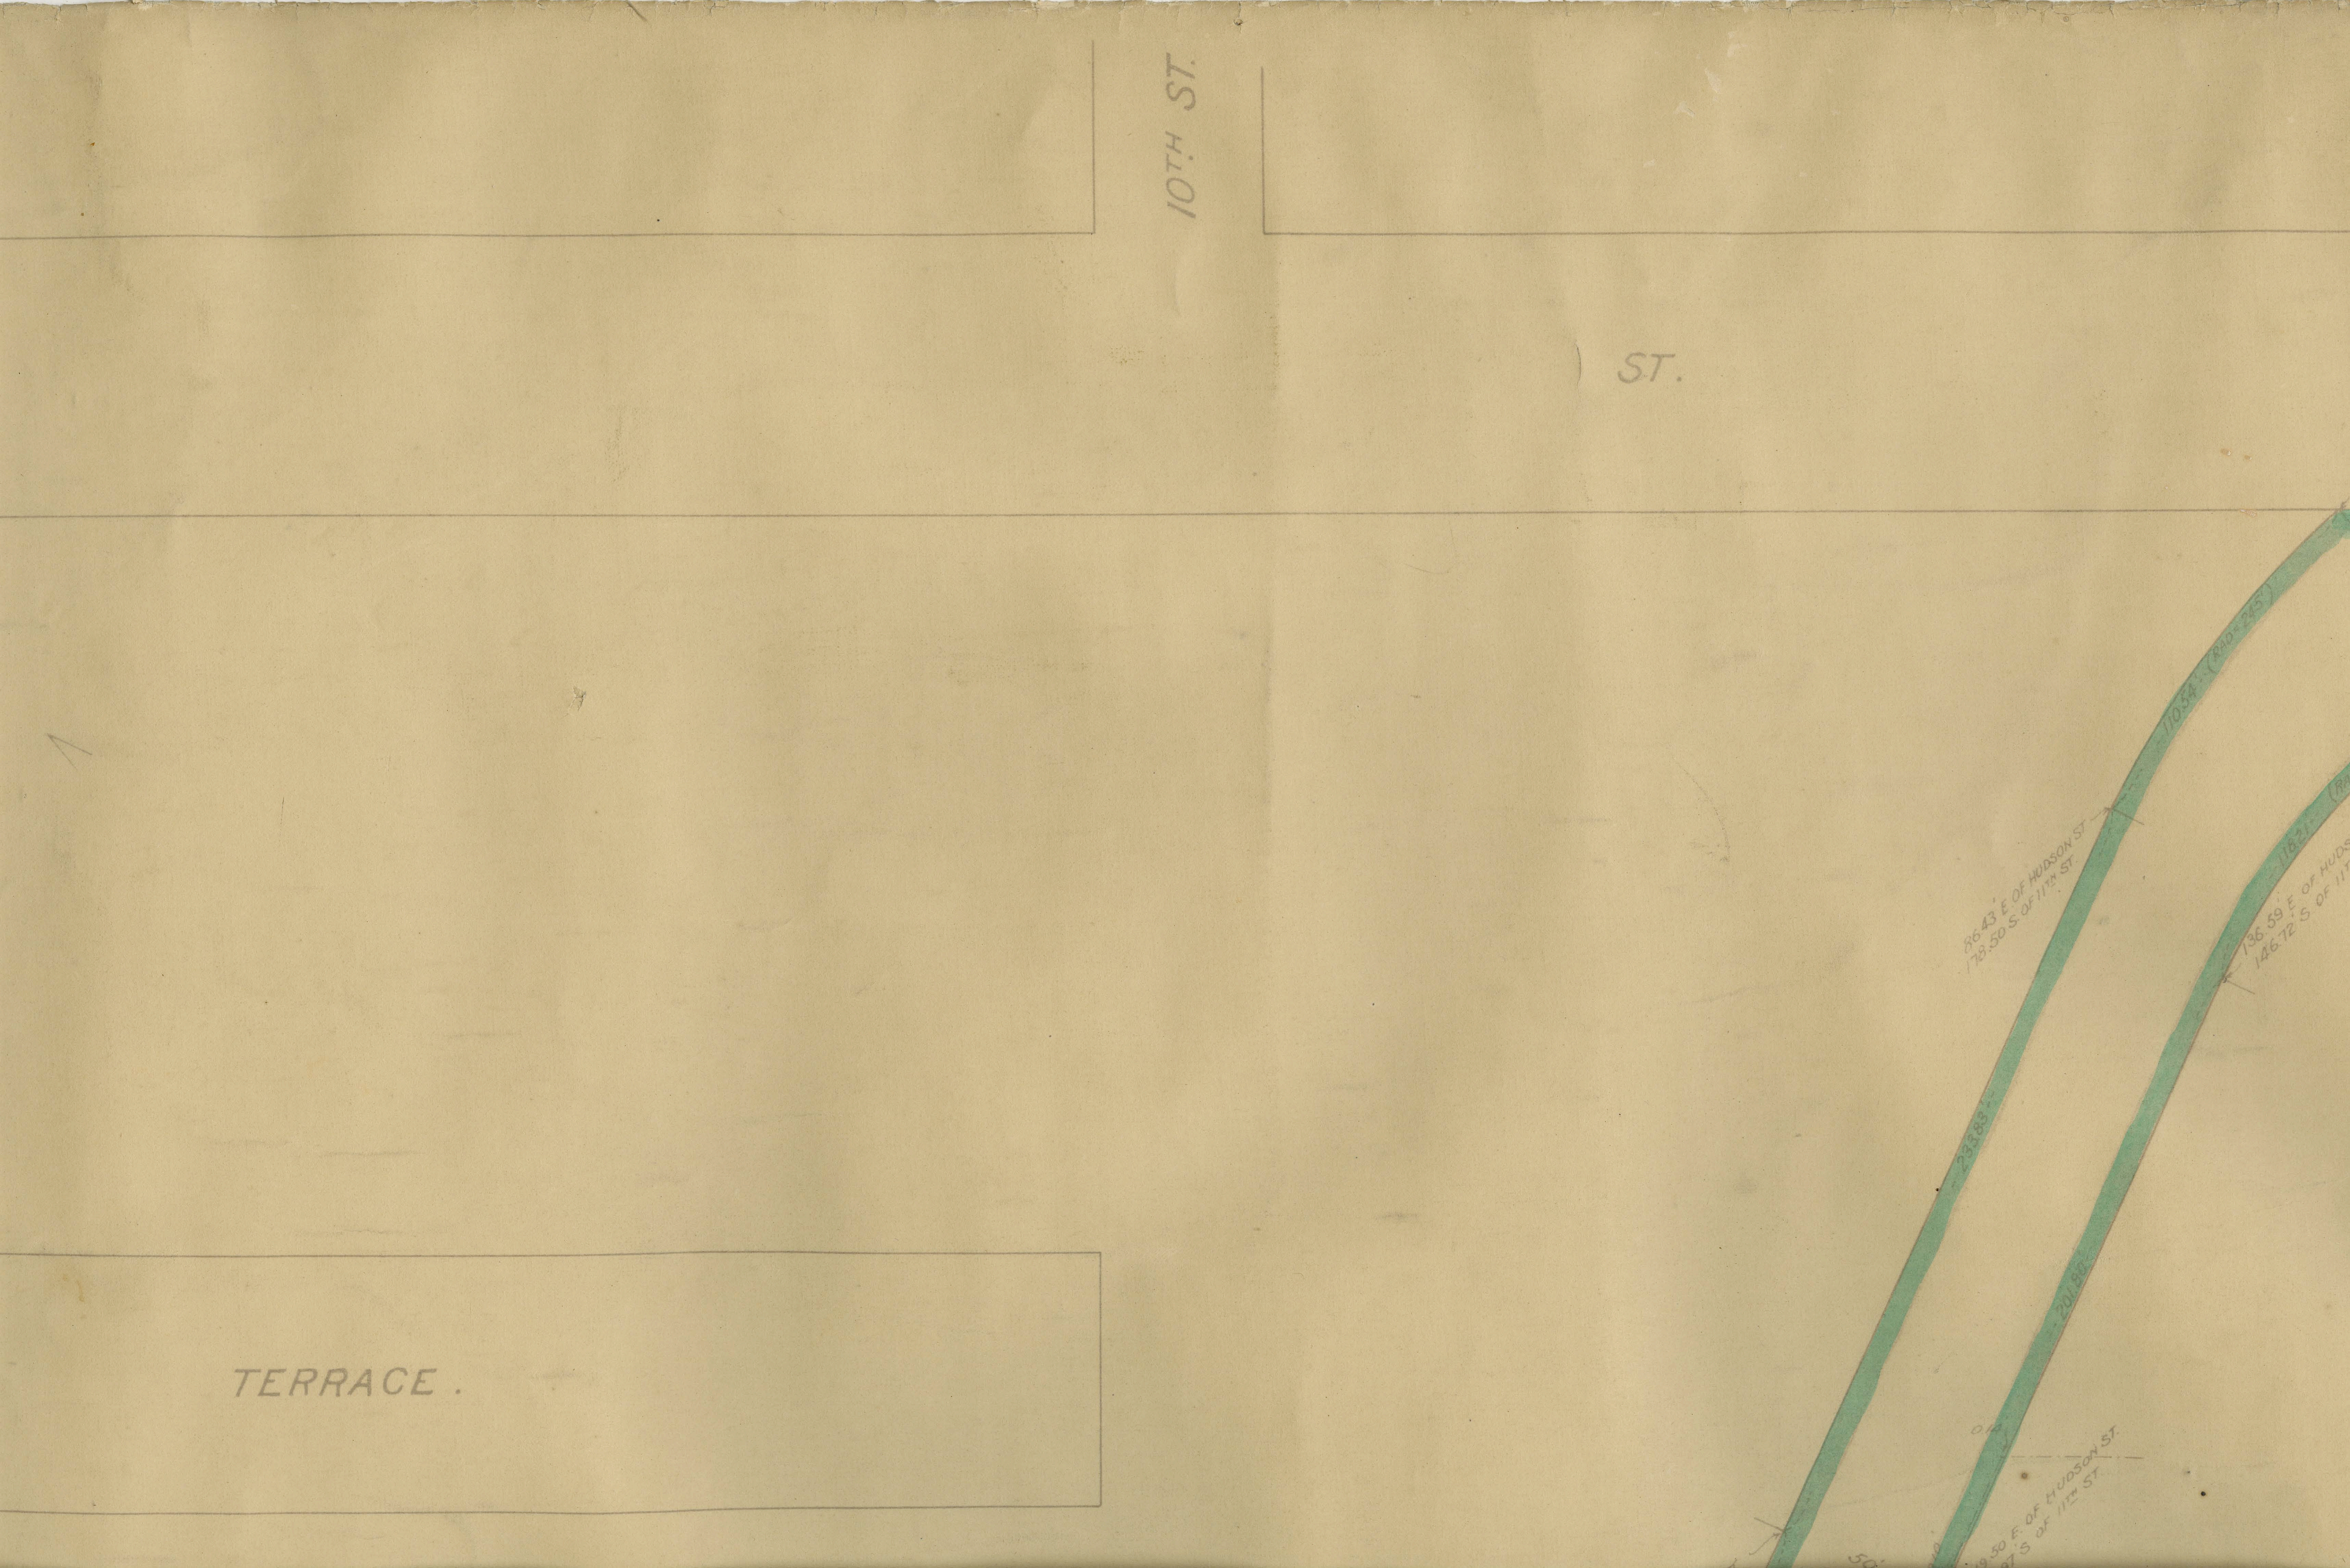
10TH ST.
ST.
TERRACE.
110.54' (RAD=245')
86.43' E OF HUDSON ST
178.50 S. OF 11TH ST.
118.21' (RA
136.59' E OF HUDS
146.72' S OF 11T
233.83'
201.80'
0.12'
19.50 E. OF HUDSON ST.
97 S OF 11TH ST.
50'

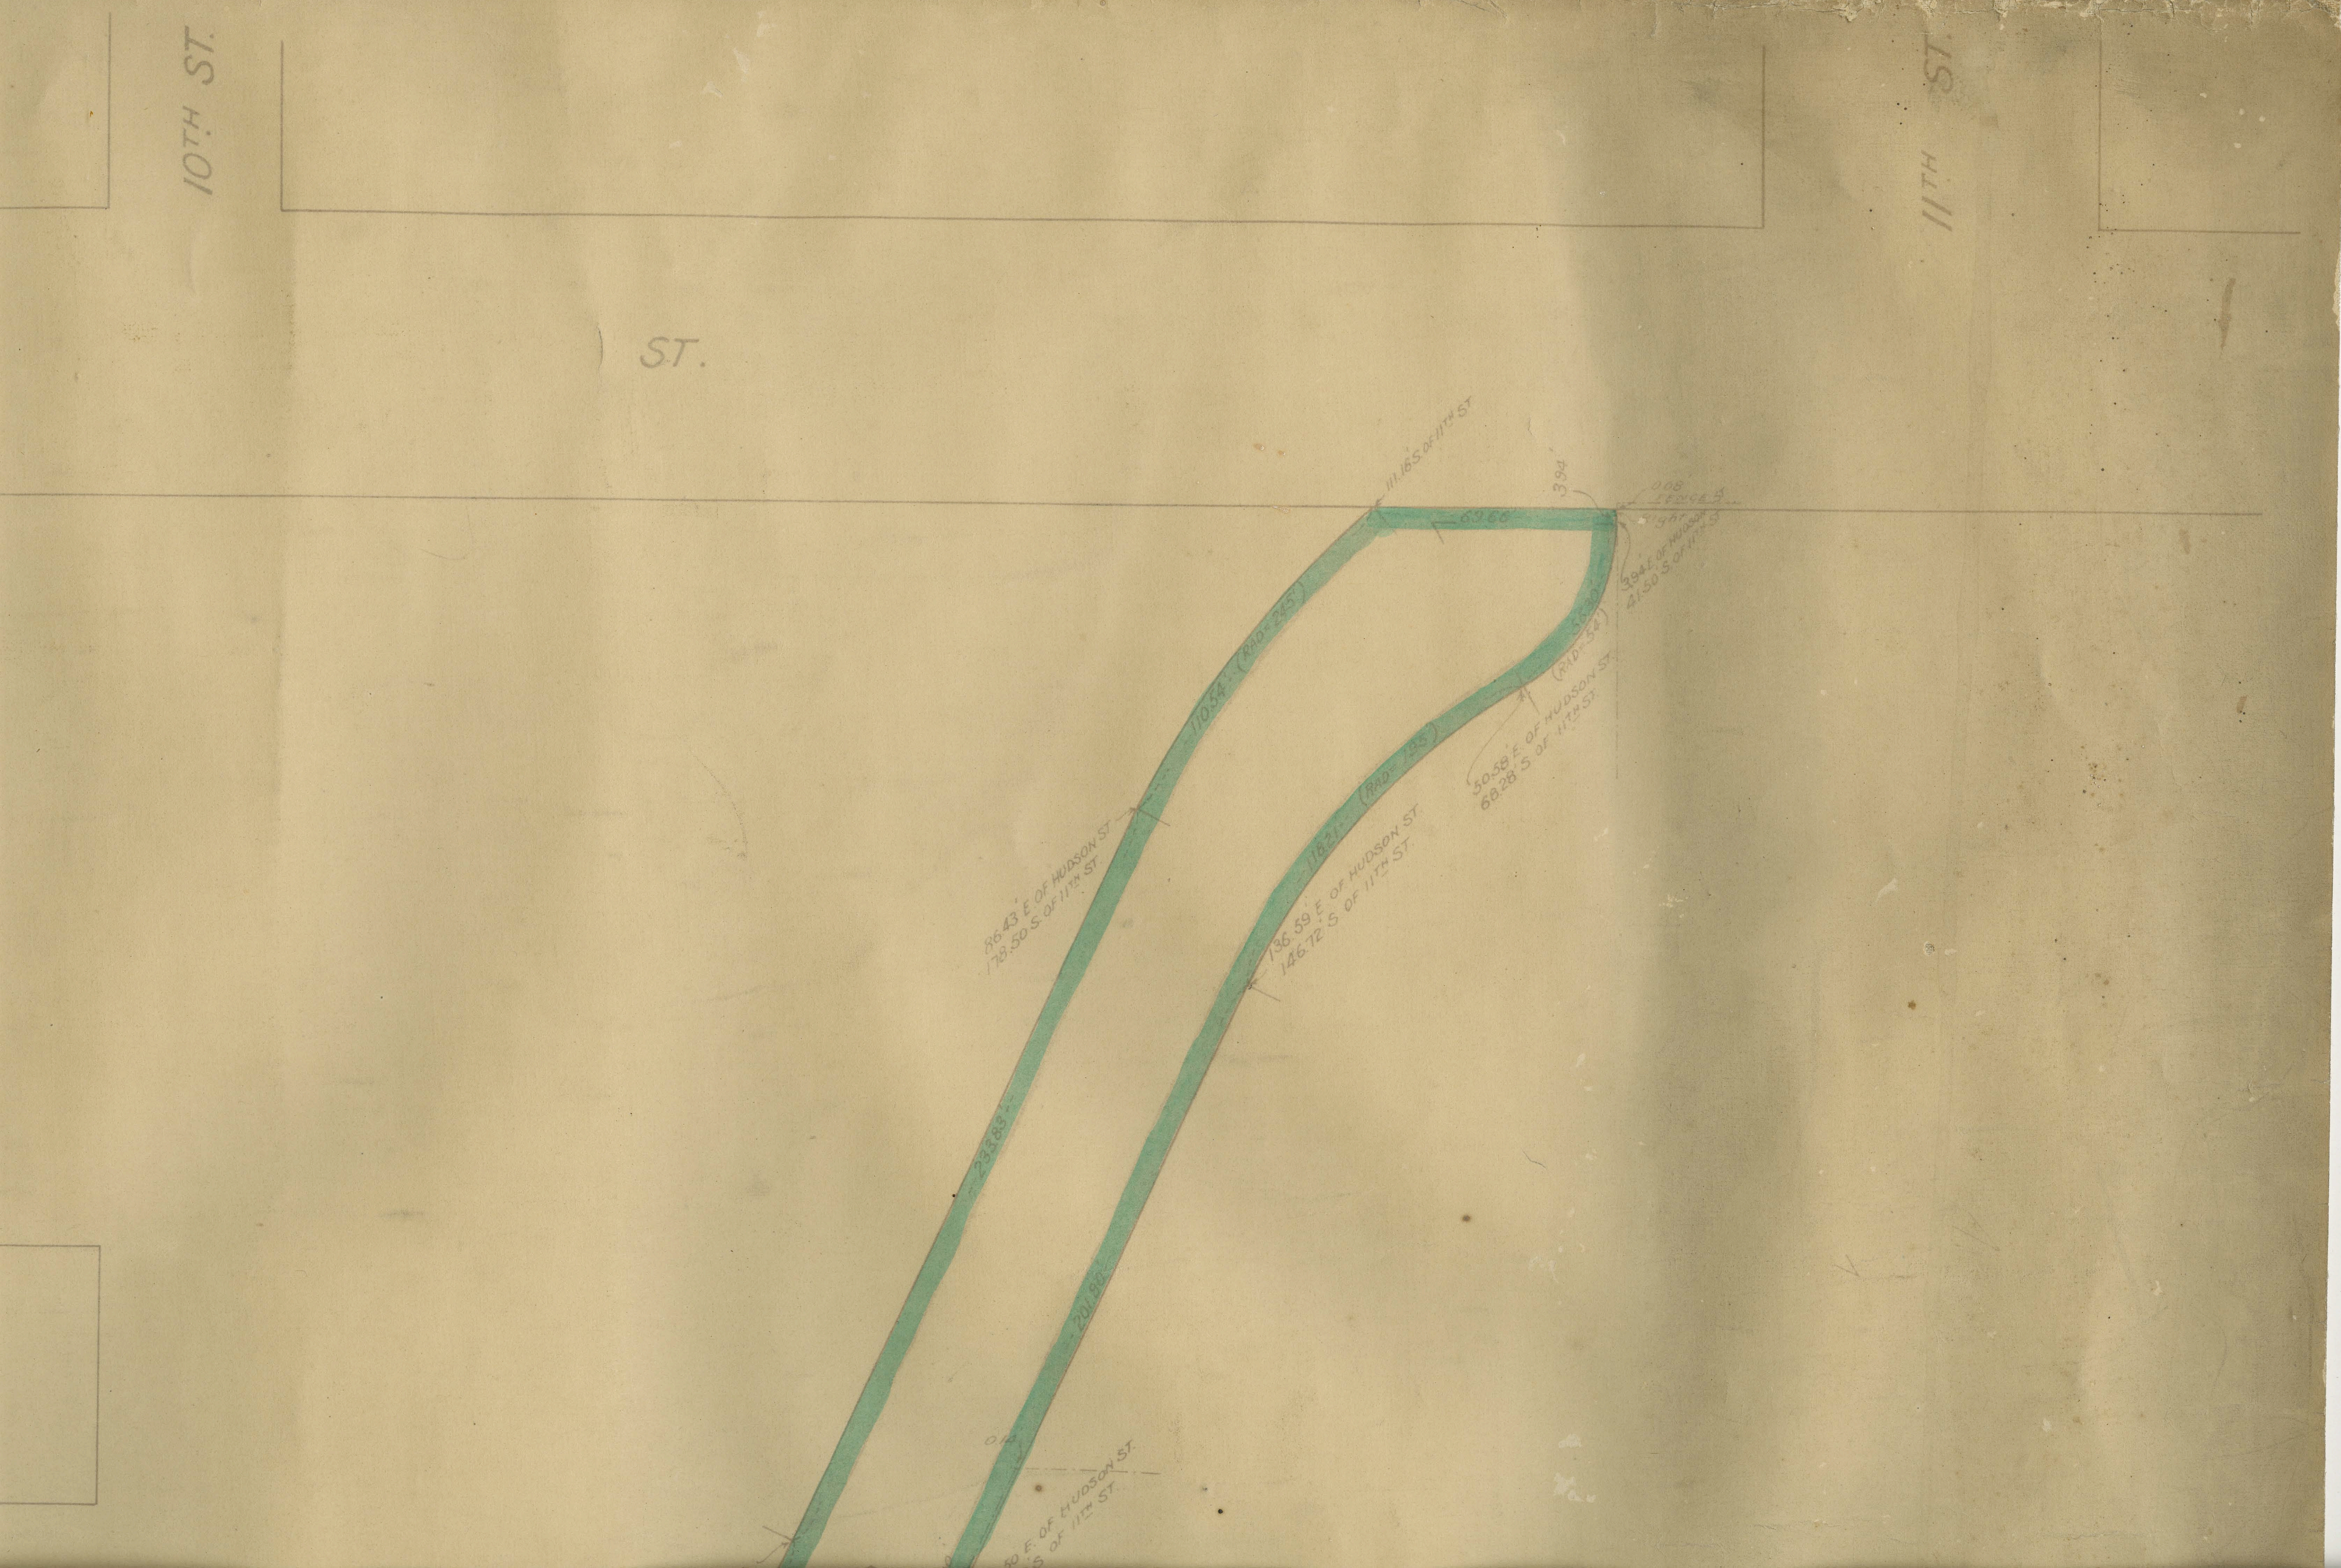
10TH ST.
11TH ST
ST.
111.16 S. OF 11TH ST
69.66
394
0.08
FENCE ST
RIGHT
39.41 E. OF HUDSON
41.50 S. OF 11TH ST
110.54 (RAD=245')
56.30 (RAD=54')
50.58 E. OF HUDSON ST
68.28 S. OF 11TH ST
118.21 (RAD=195')
86.43 E. OF HUDSON ST
178.50 S. OF 11TH ST
136.59 E. OF HUDSON ST
146.72 S. OF 11TH ST
233.83
201.80
0.12
50 E. OF HUDSON ST.
S OF 11TH ST.

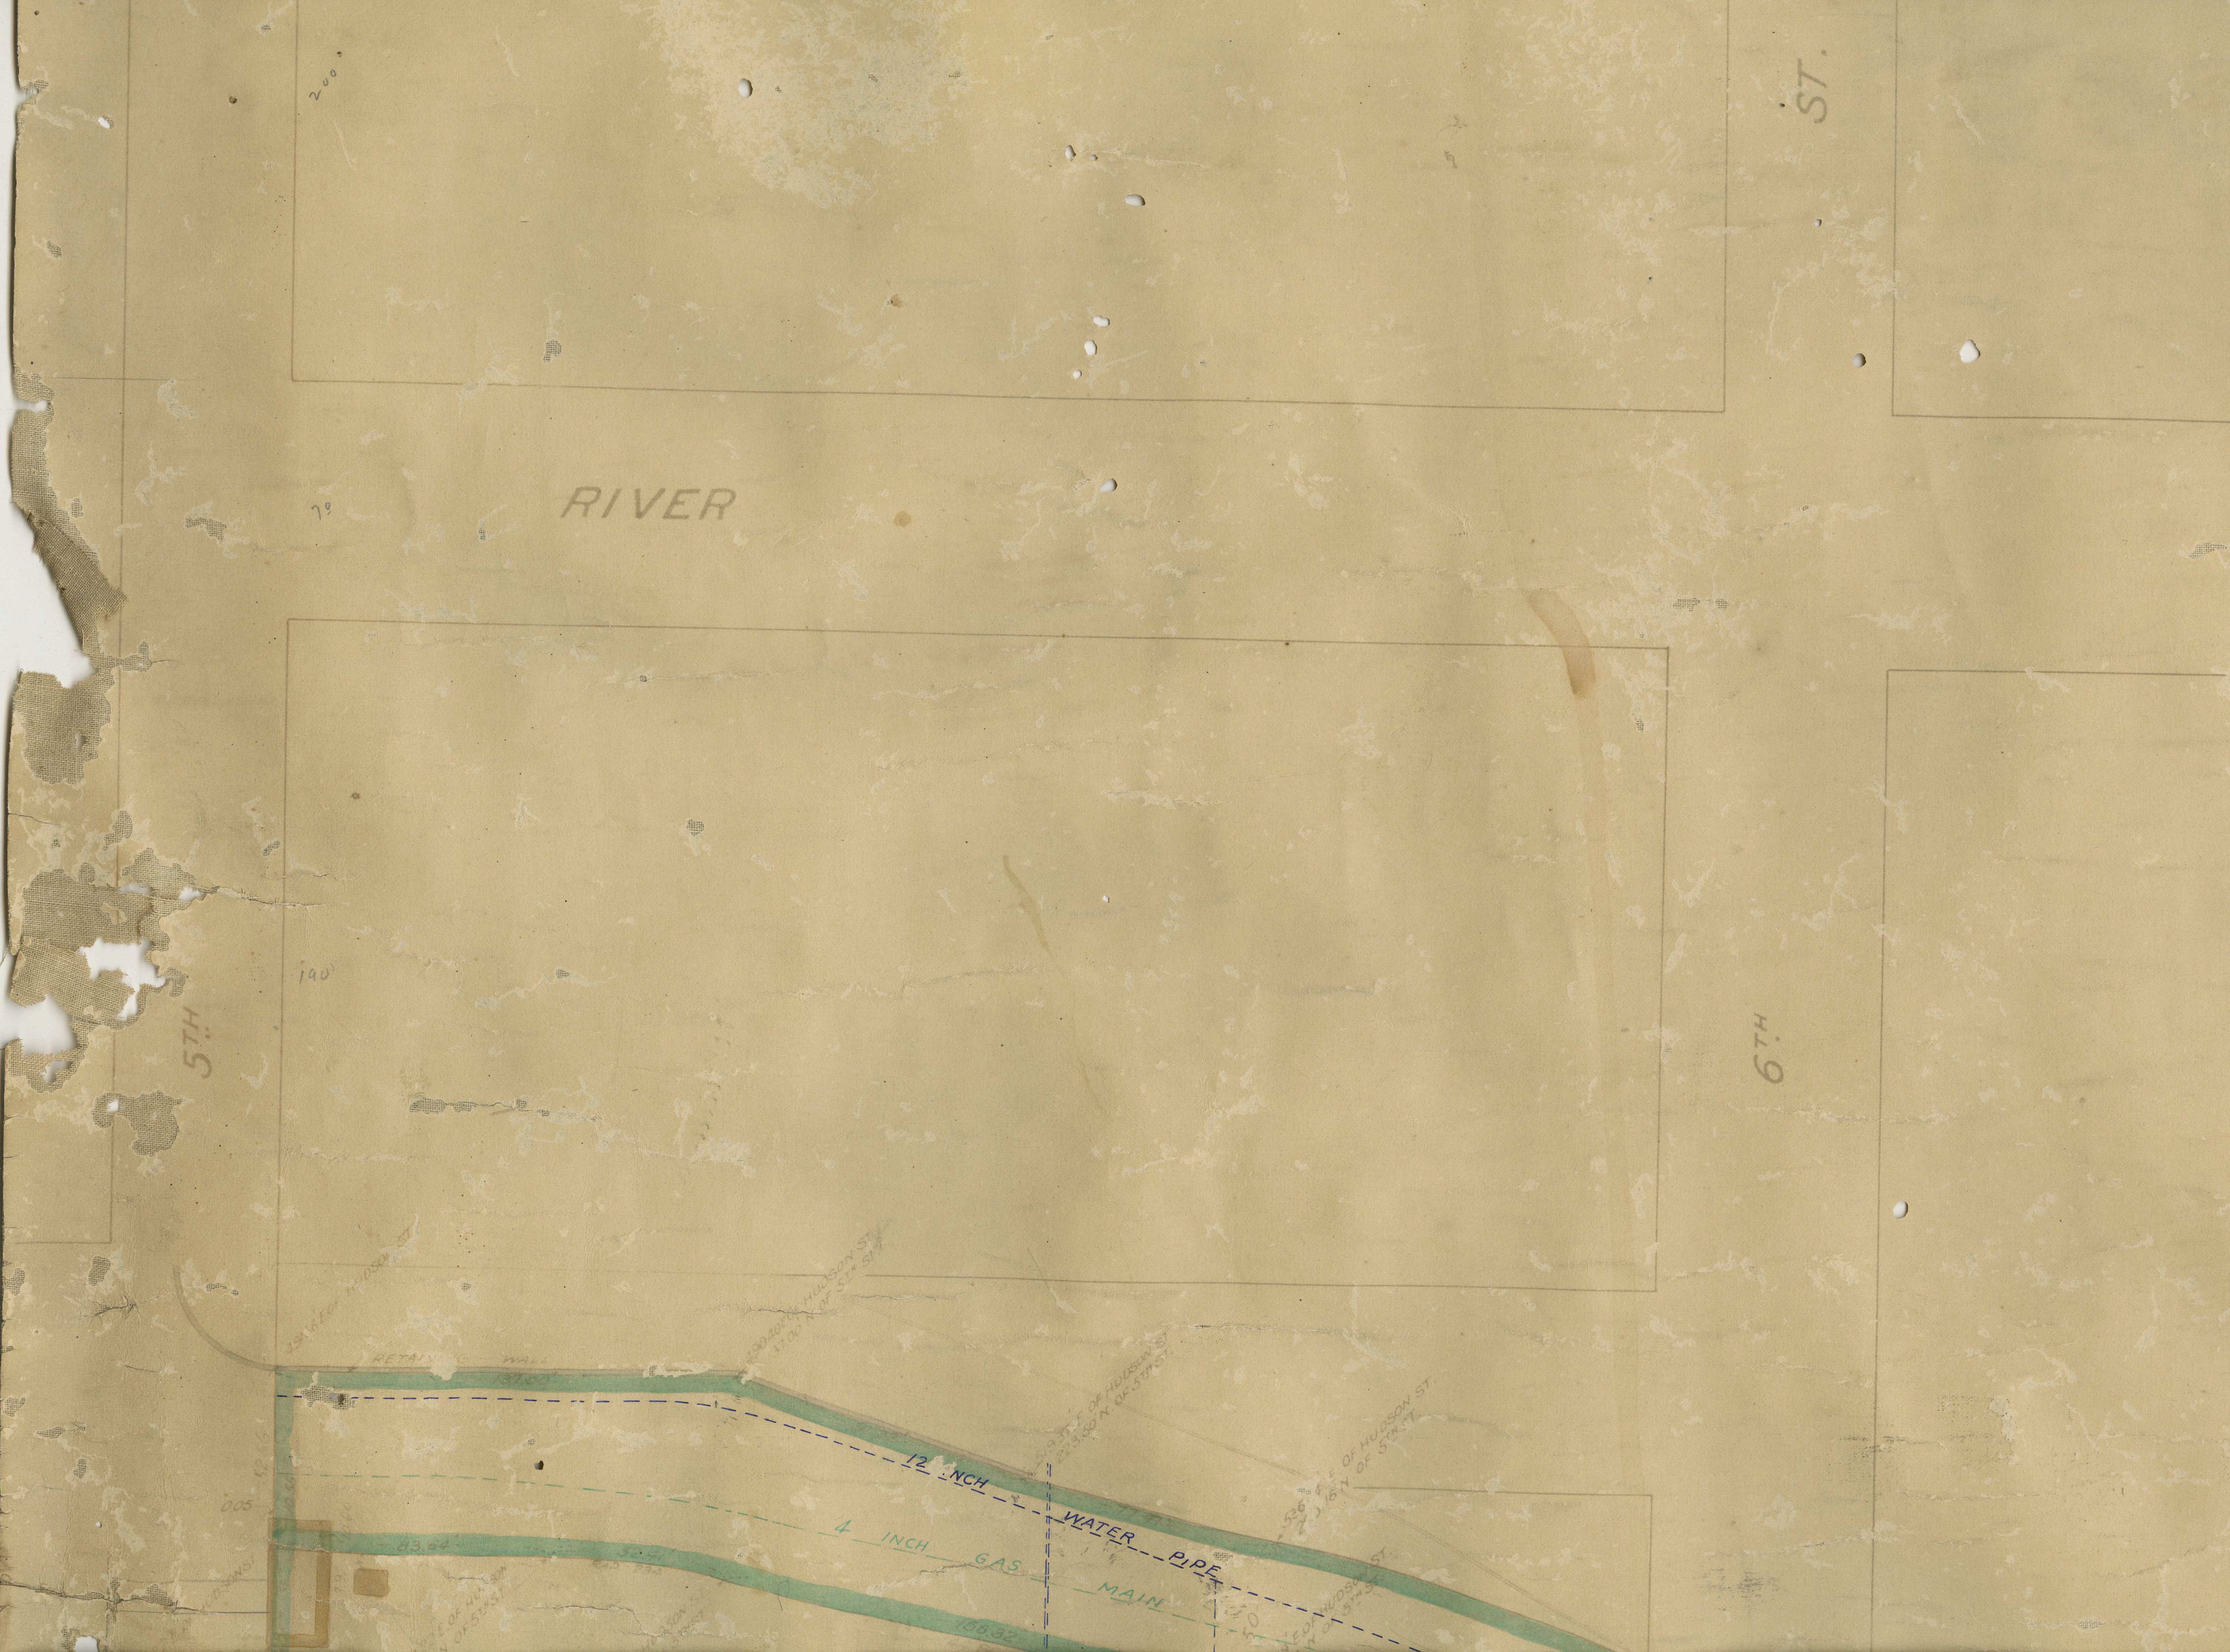
200
ST.
RIVER
70
140
5TH
6TH
RETAINING WALL
393.56 E OF HUDSON ST
390.40 E OF HUDSON ST
37.00 N OF 5TH ST
5.93 E OF HUDSON ST
223.50 N OF 5TH ST
536 E OF HUDSON ST
216 N OF 5TH ST
E OF HUDSON ST
N OF 5TH ST
12 INCH WATER PIPE
4 INCH GAS MAIN
131.86
005
52.66
83.64
52.41
156.32
HUDSON ST

ST.
RIVER
ST.
6TH
RETAINING WALL
390.40 E OF HUDSON ST
37.00 N OF 5TH ST
519.3 E OF HUDSON ST
223.50 N OF 5TH ST
536 E OF HUDSON ST
12 INCH
WATER
4

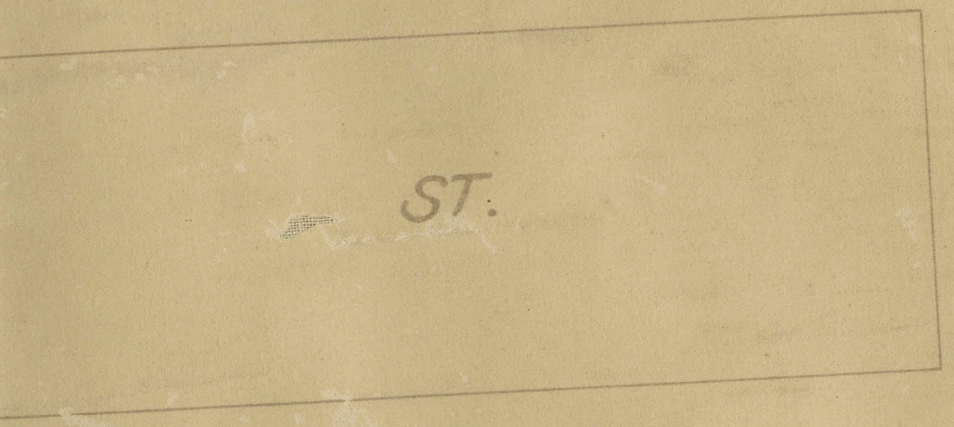
ST.

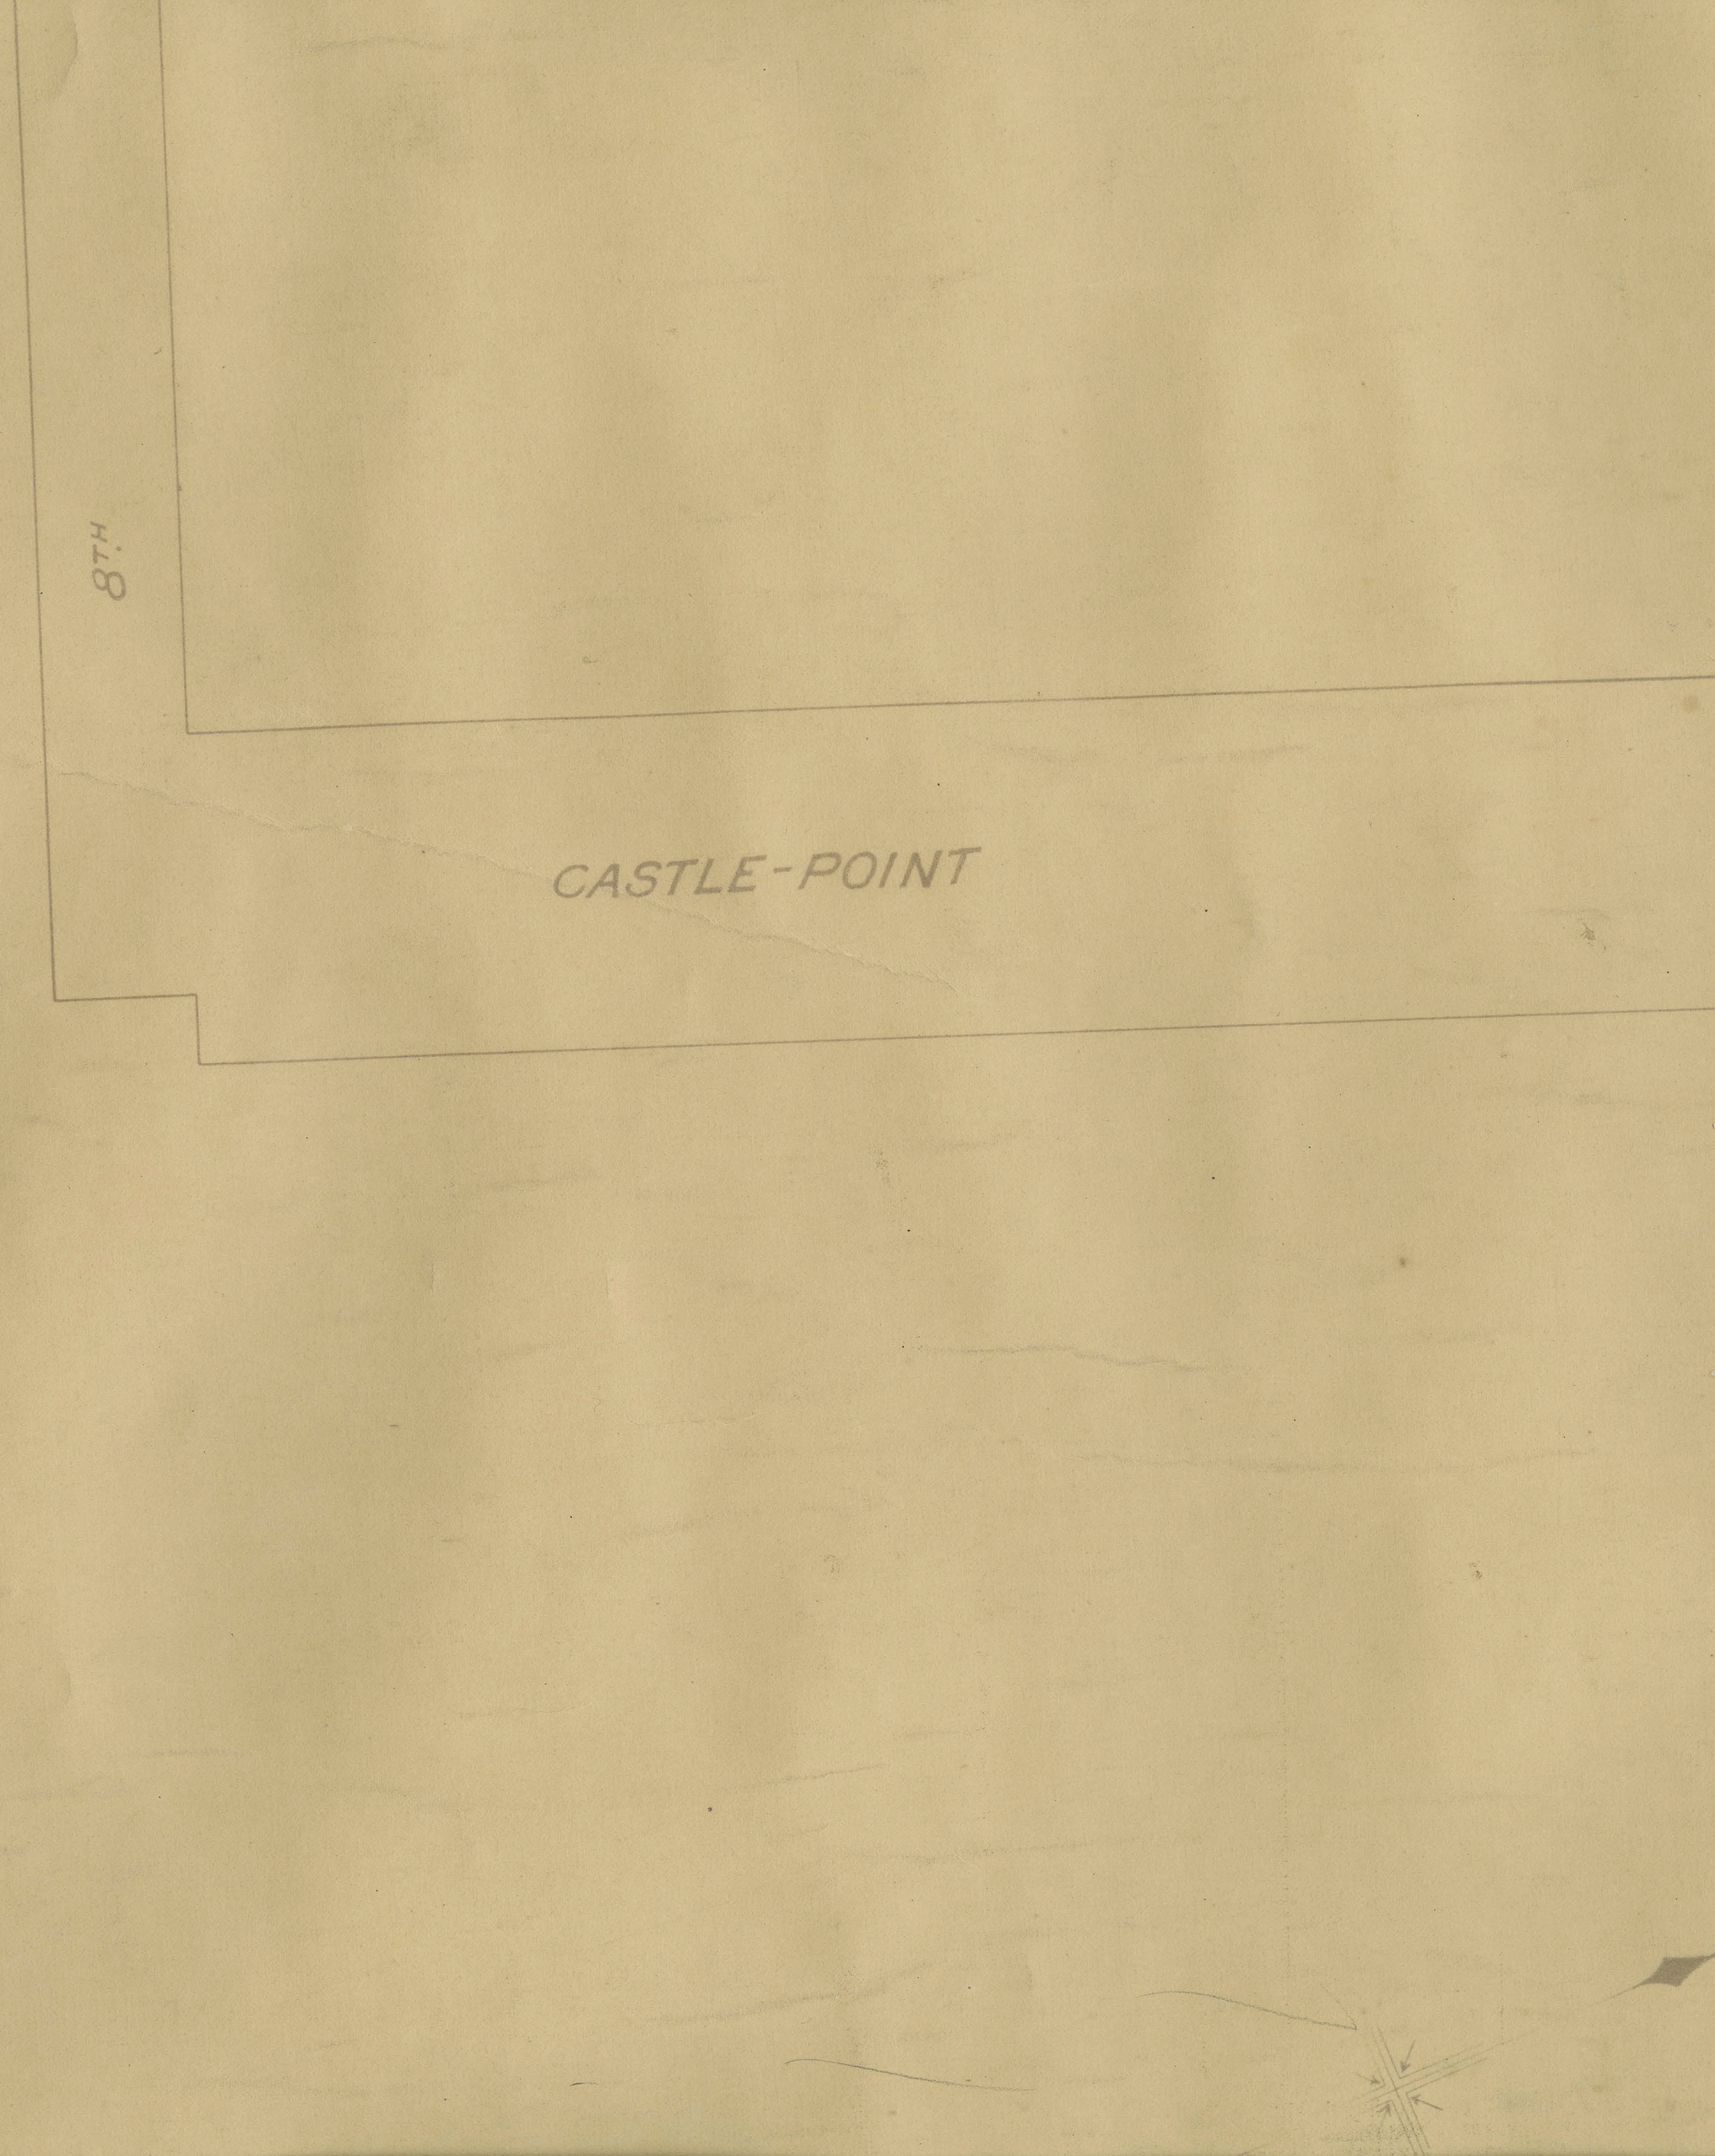
8TH
CASTLE-POINT

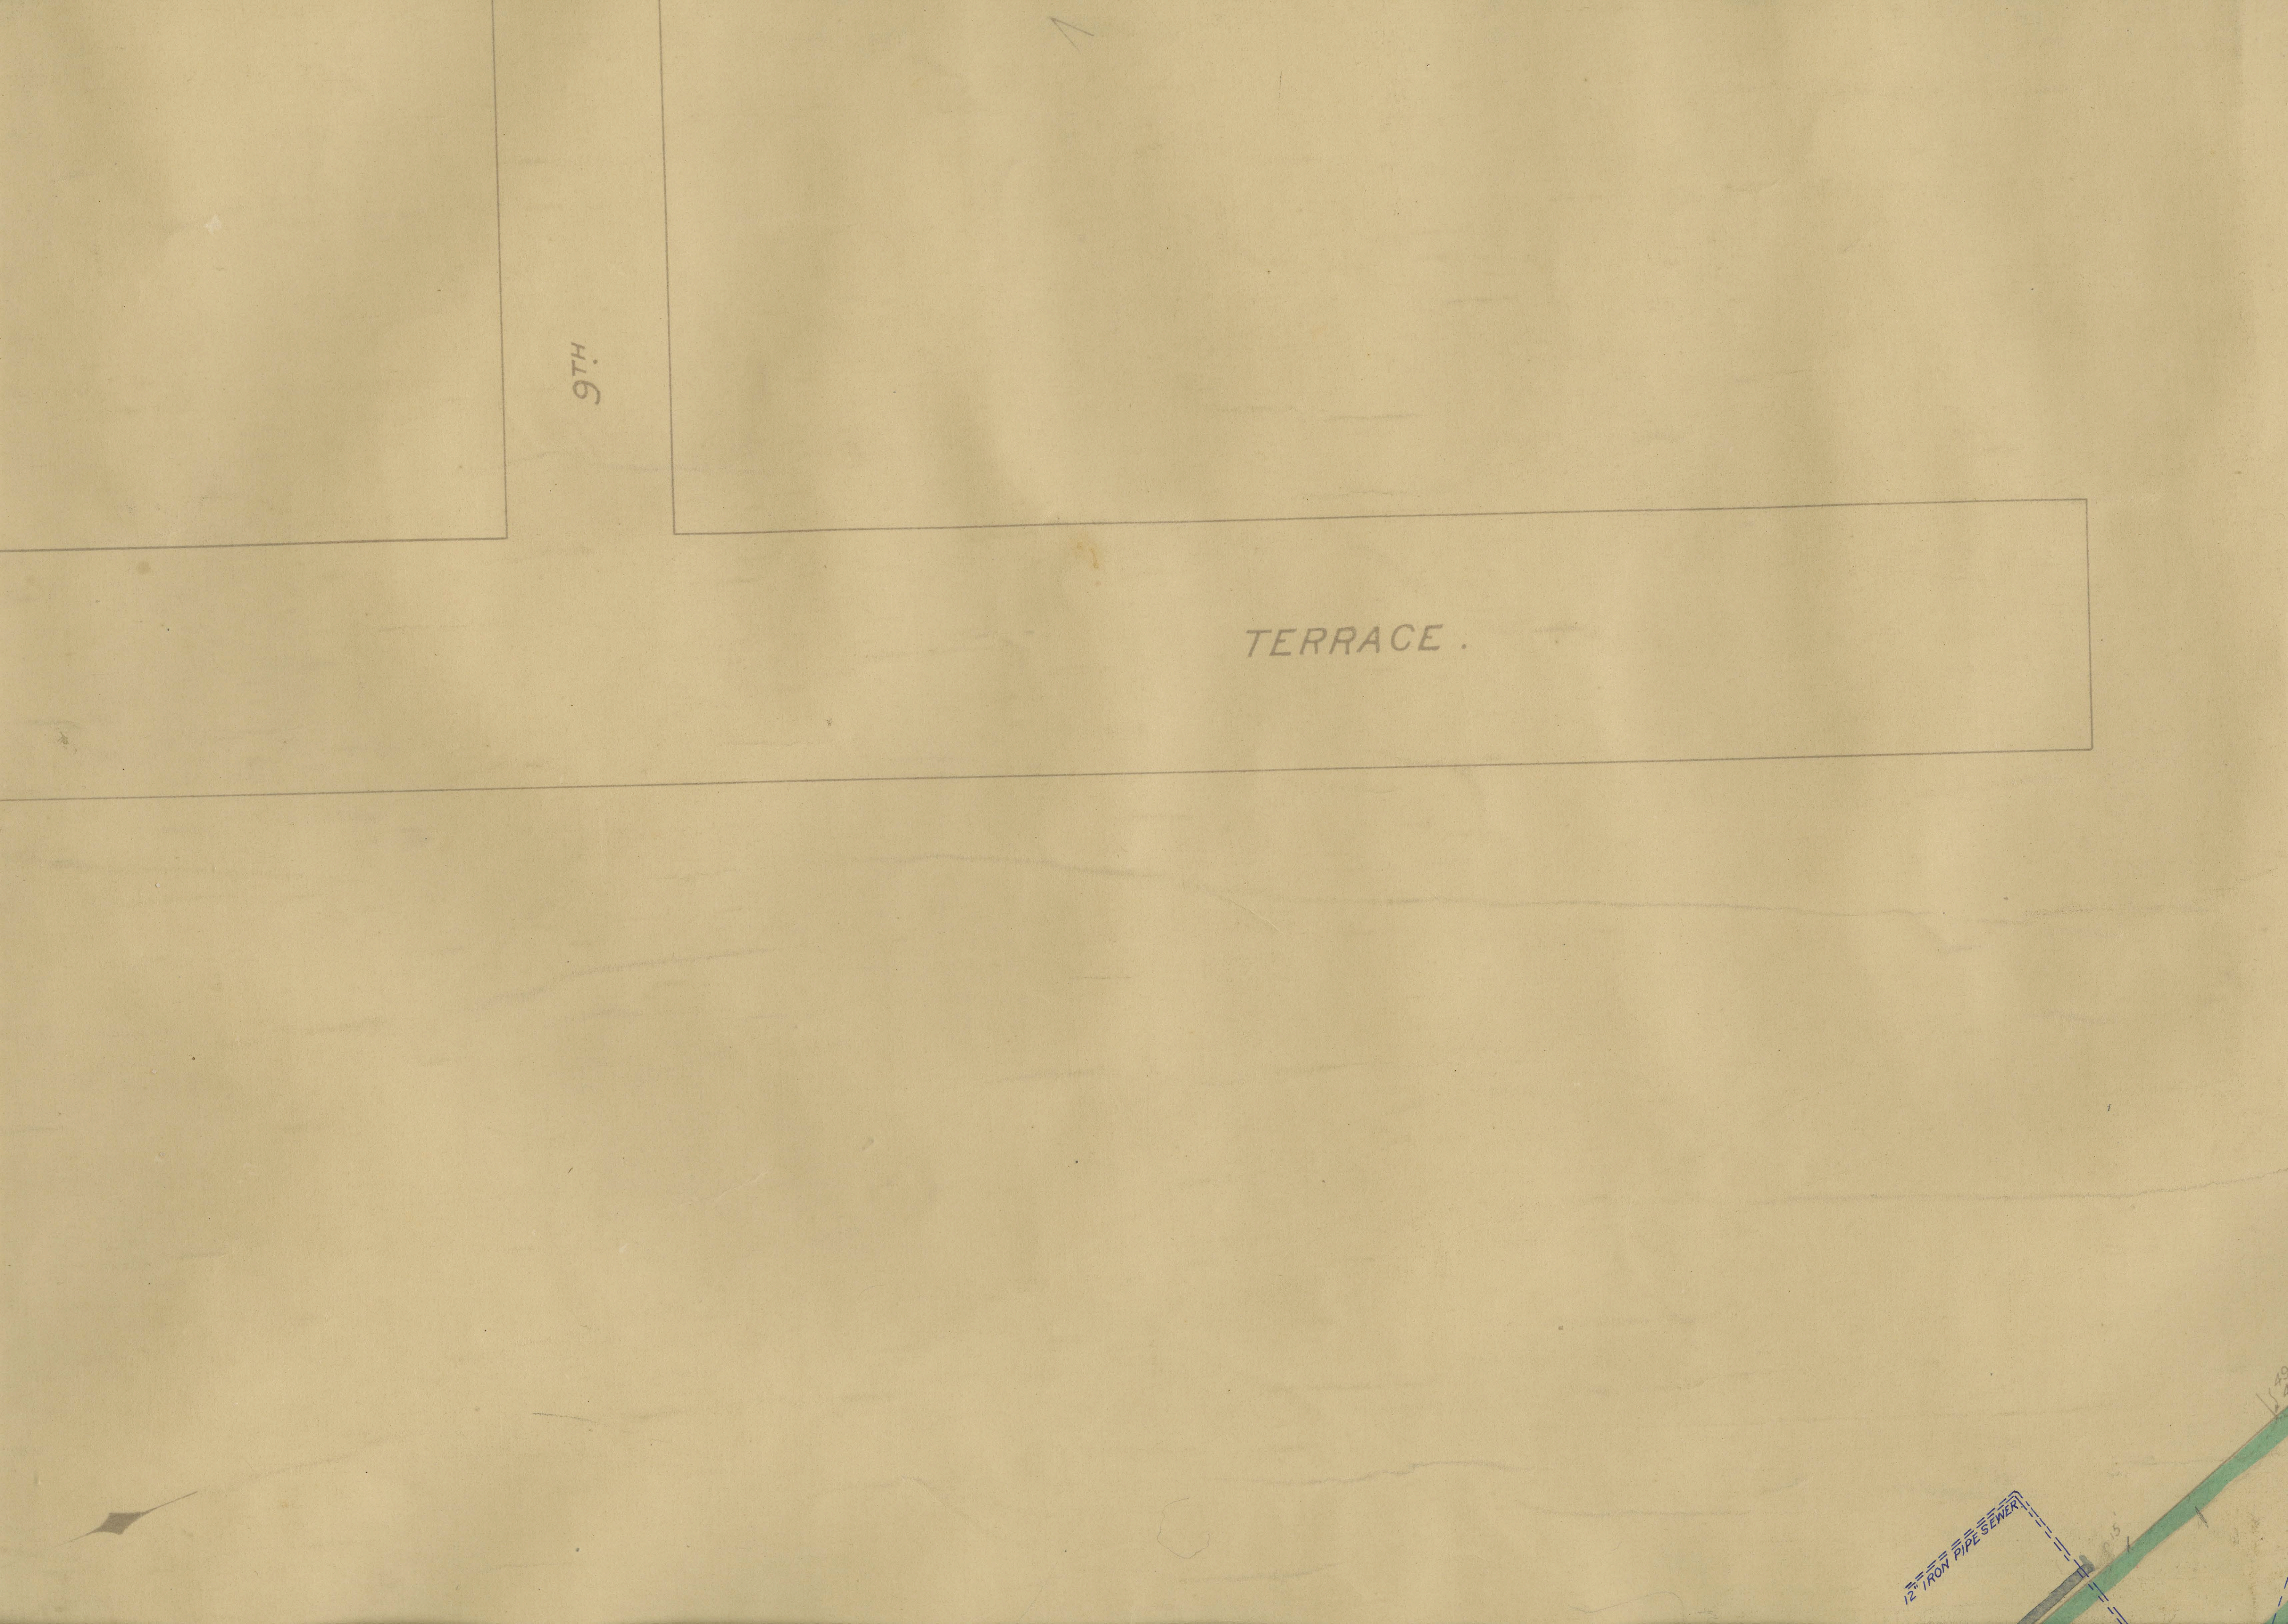
9TH
TERRACE.
12" IRON PIPE SEWER
0.15

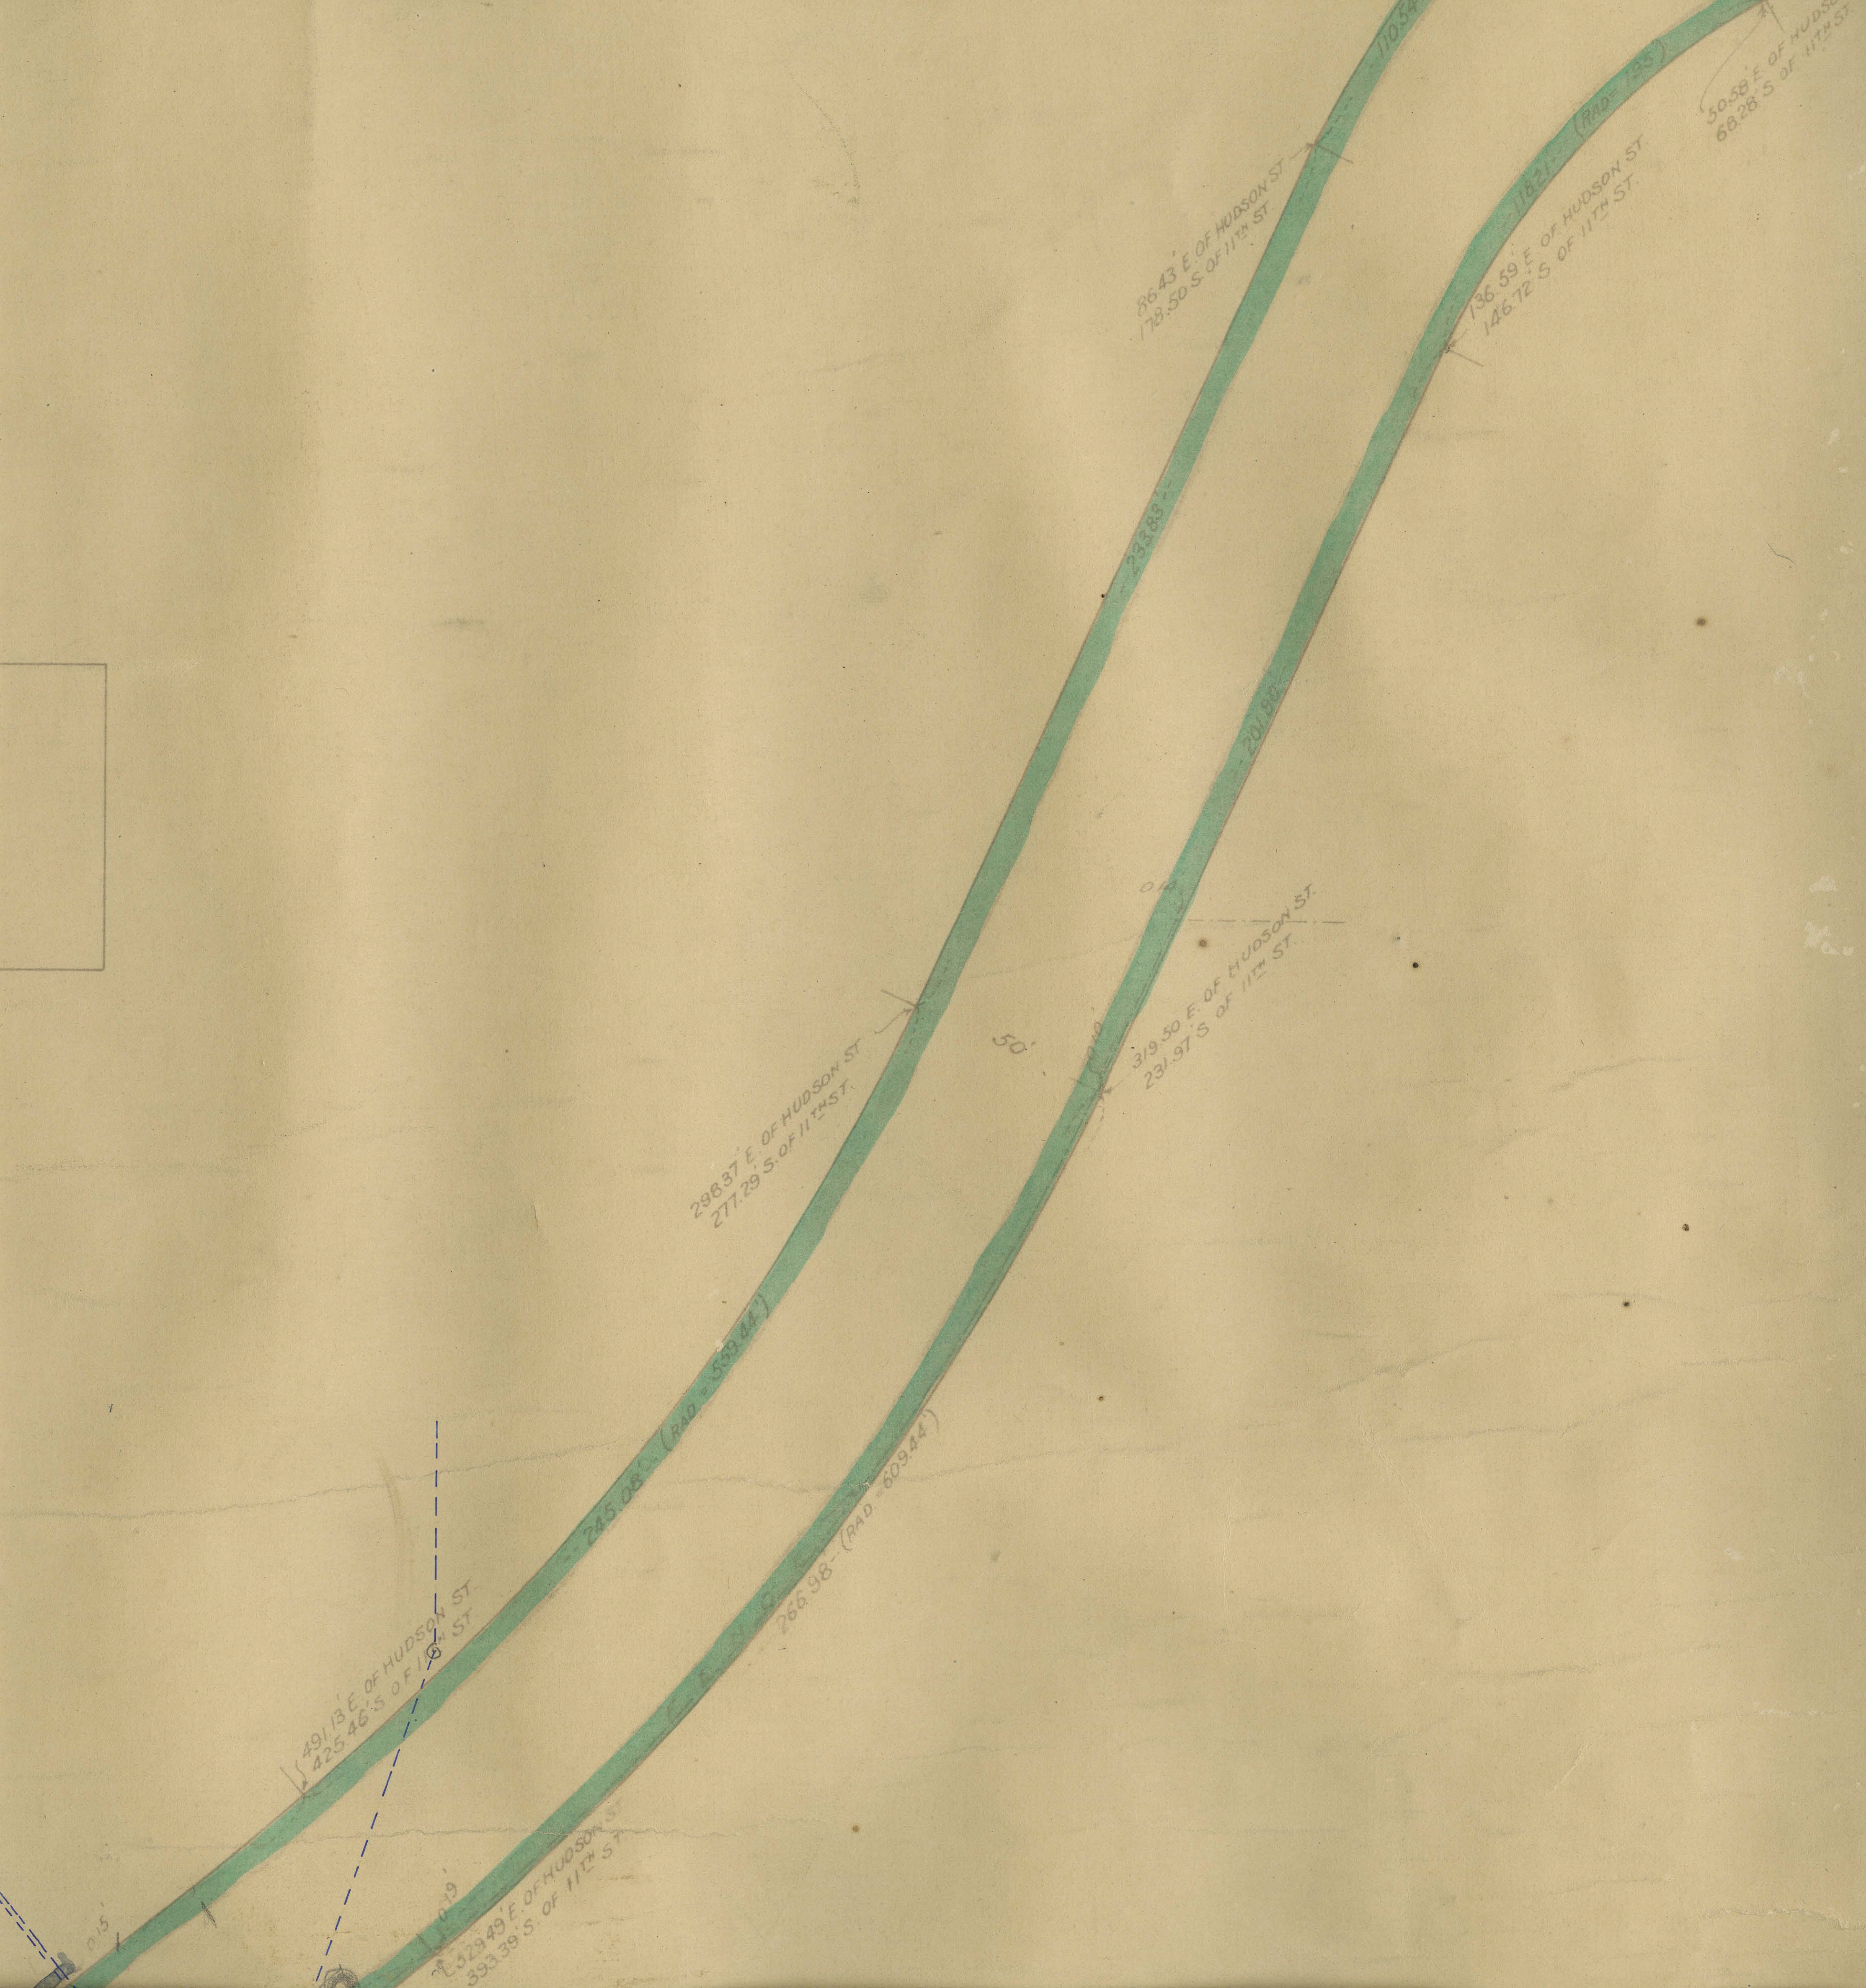
110.54
50.58' E. OF HUDS
68.28' S. OF 11TH ST.
1182'- (RAD = 135')
86.43' E. OF HUDSON ST.
178.50 S. OF 11TH ST.
136.59' E. OF HUDSON ST.
146.72' S. OF 11TH ST.
233.83'
201.88'
0.14
319.50 E. OF HUDSON ST.
231.97' S. OF 11TH ST.
50'
0.10
298.37' E. OF HUDSON ST.
277.29' S. OF 11TH ST.
245.08' (RAD = 559.44')
266.98'- (RAD. = 609.44')
491.13' E. OF HUDSON ST.
425.46' S. OF 11TH ST.
0.15
0.19
529.49' E. OF HUDSON ST.
393.39' S. OF 11TH ST.

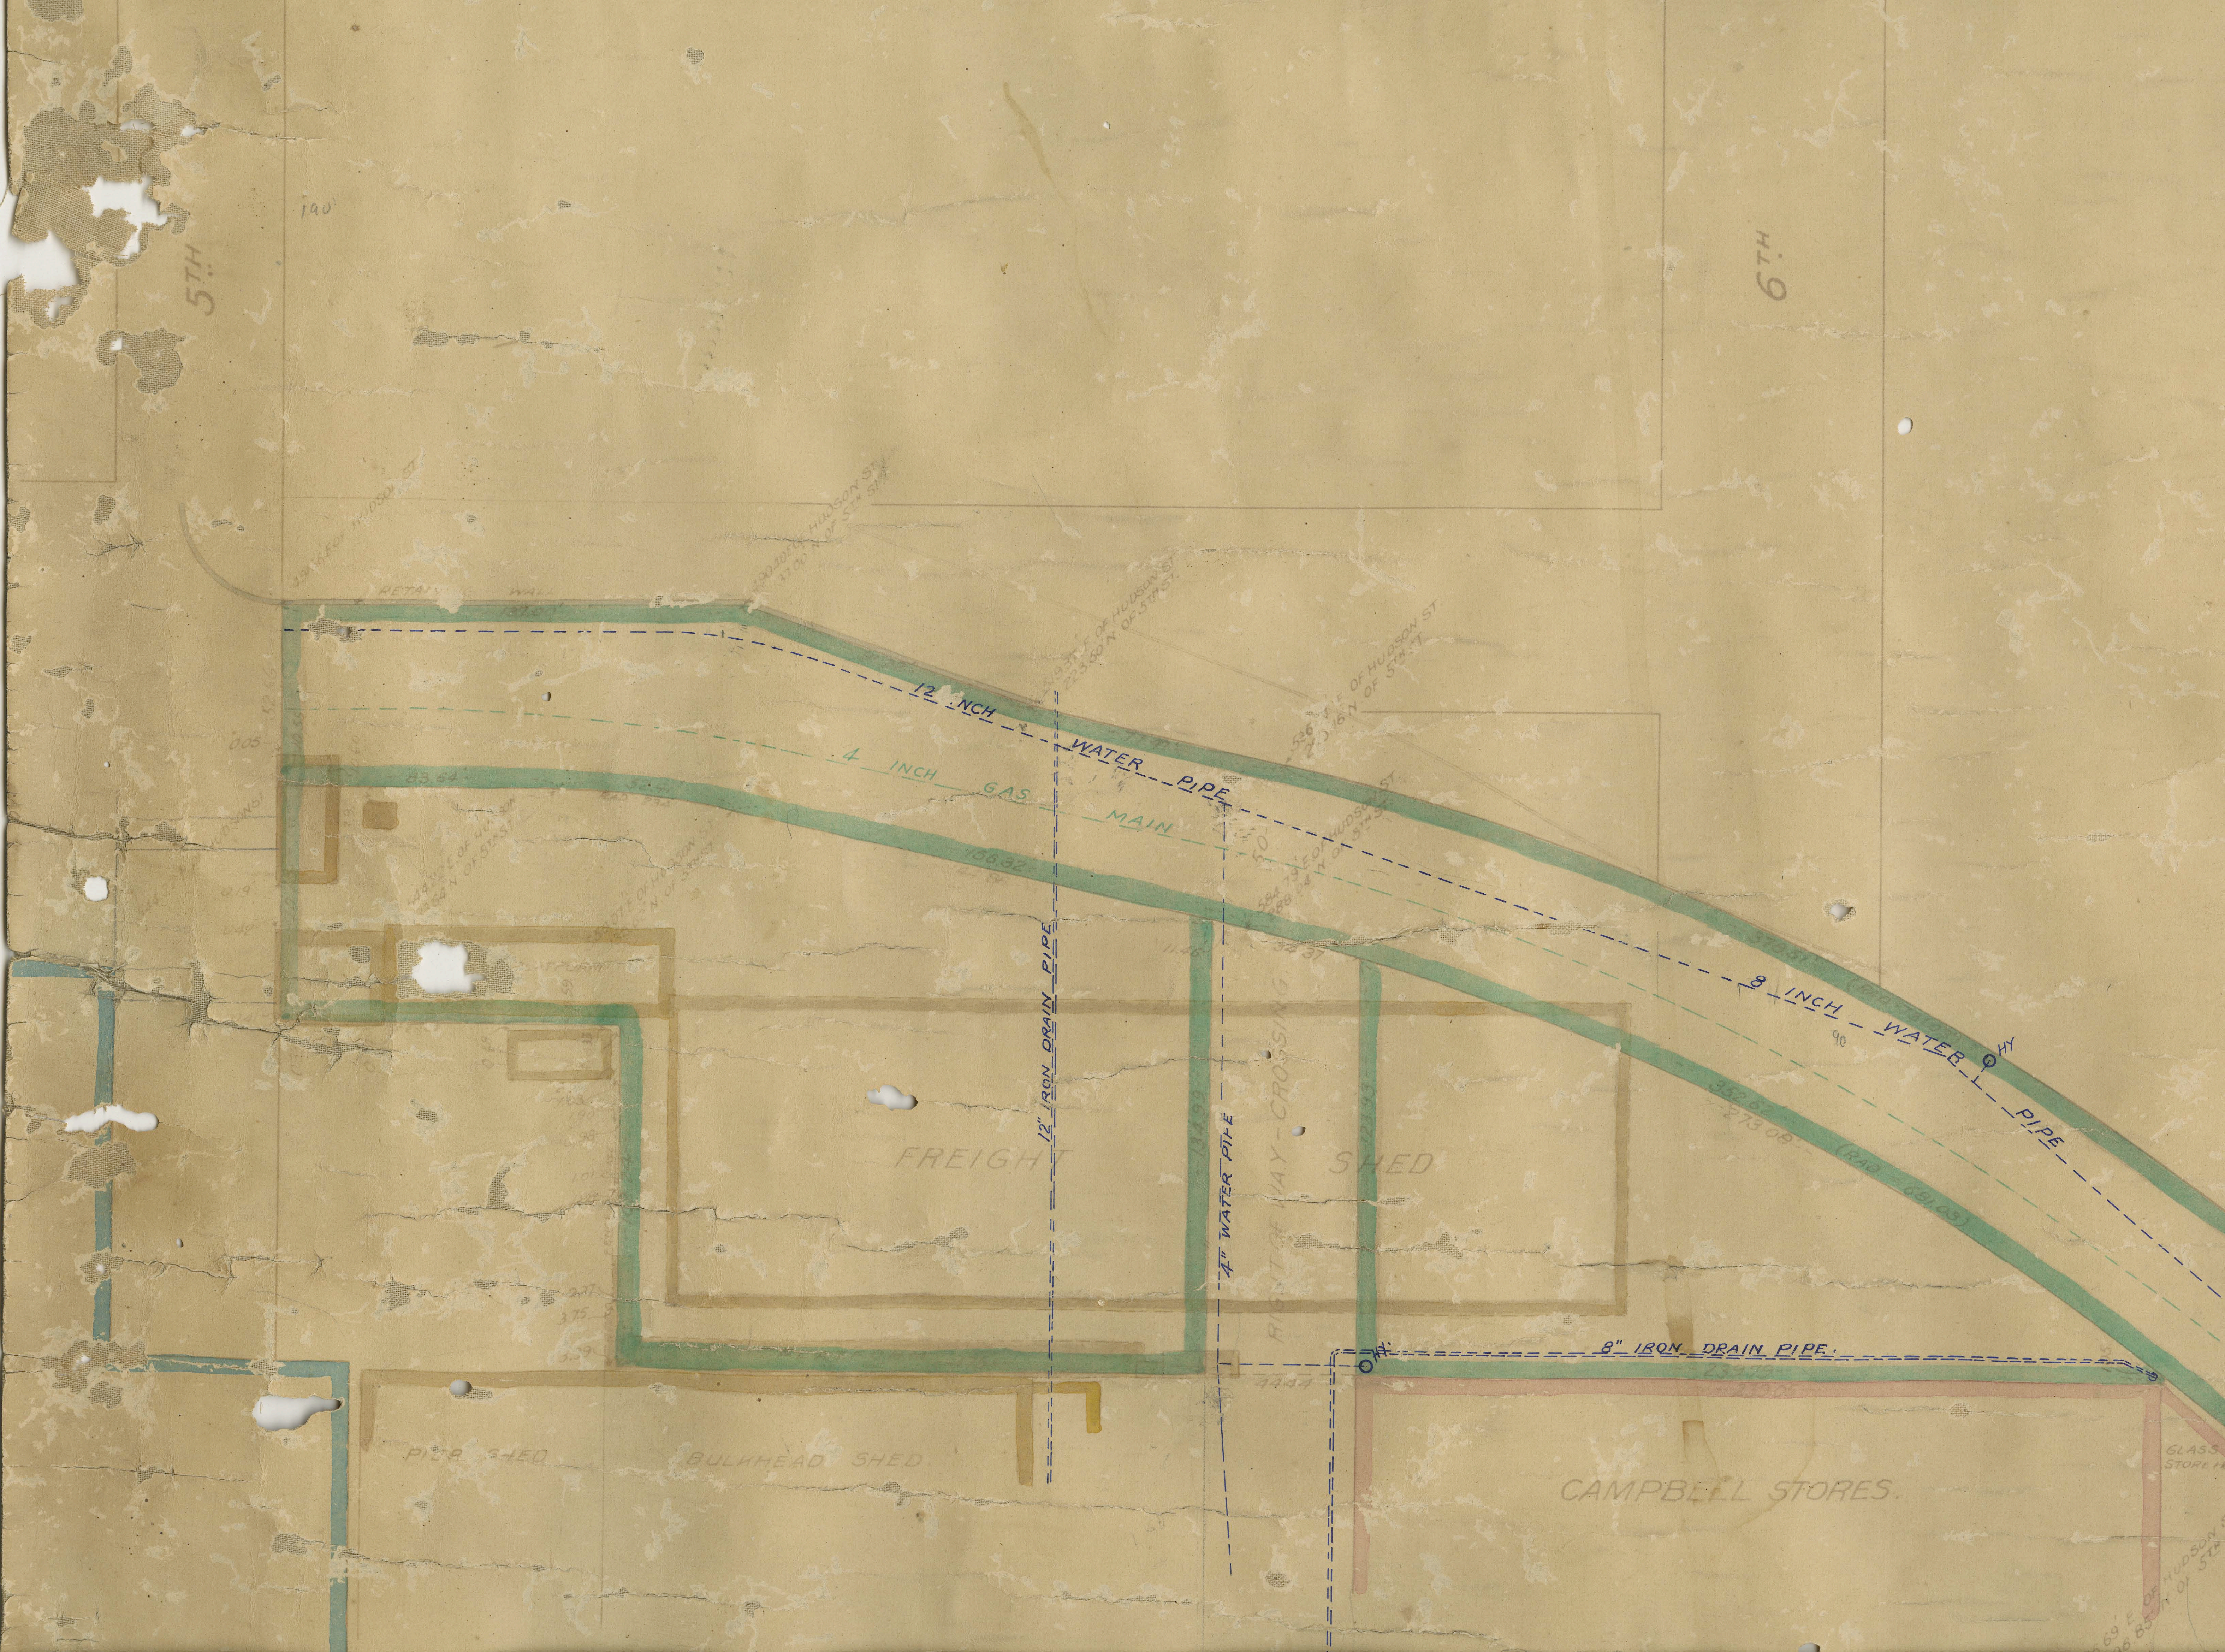
5TH
190'
6TH
RETAINING WALL
12 INCH WATER PIPE
4 INCH GAS MAIN
8 INCH WATER PIPE
HY
(RAD = 681.03)
352.62
273.08
156.32
83.64
12" IRON DRAIN PIPE
4" WATER PIPE
RIGHT OF WAY - CROSSING
FREIGHT SHED
8" IRON DRAIN PIPE
239.79
PIER SHED
BULKHEAD SHED
CAMPBELL STORES.
GLASS STORE
536 E OF HUDSON ST
584.79 E OF HUDSON ST 288.04 N OF 5TH ST
E OF HUDSON ST 223.50 N OF 5TH ST
44.47
34.37
11.46
90

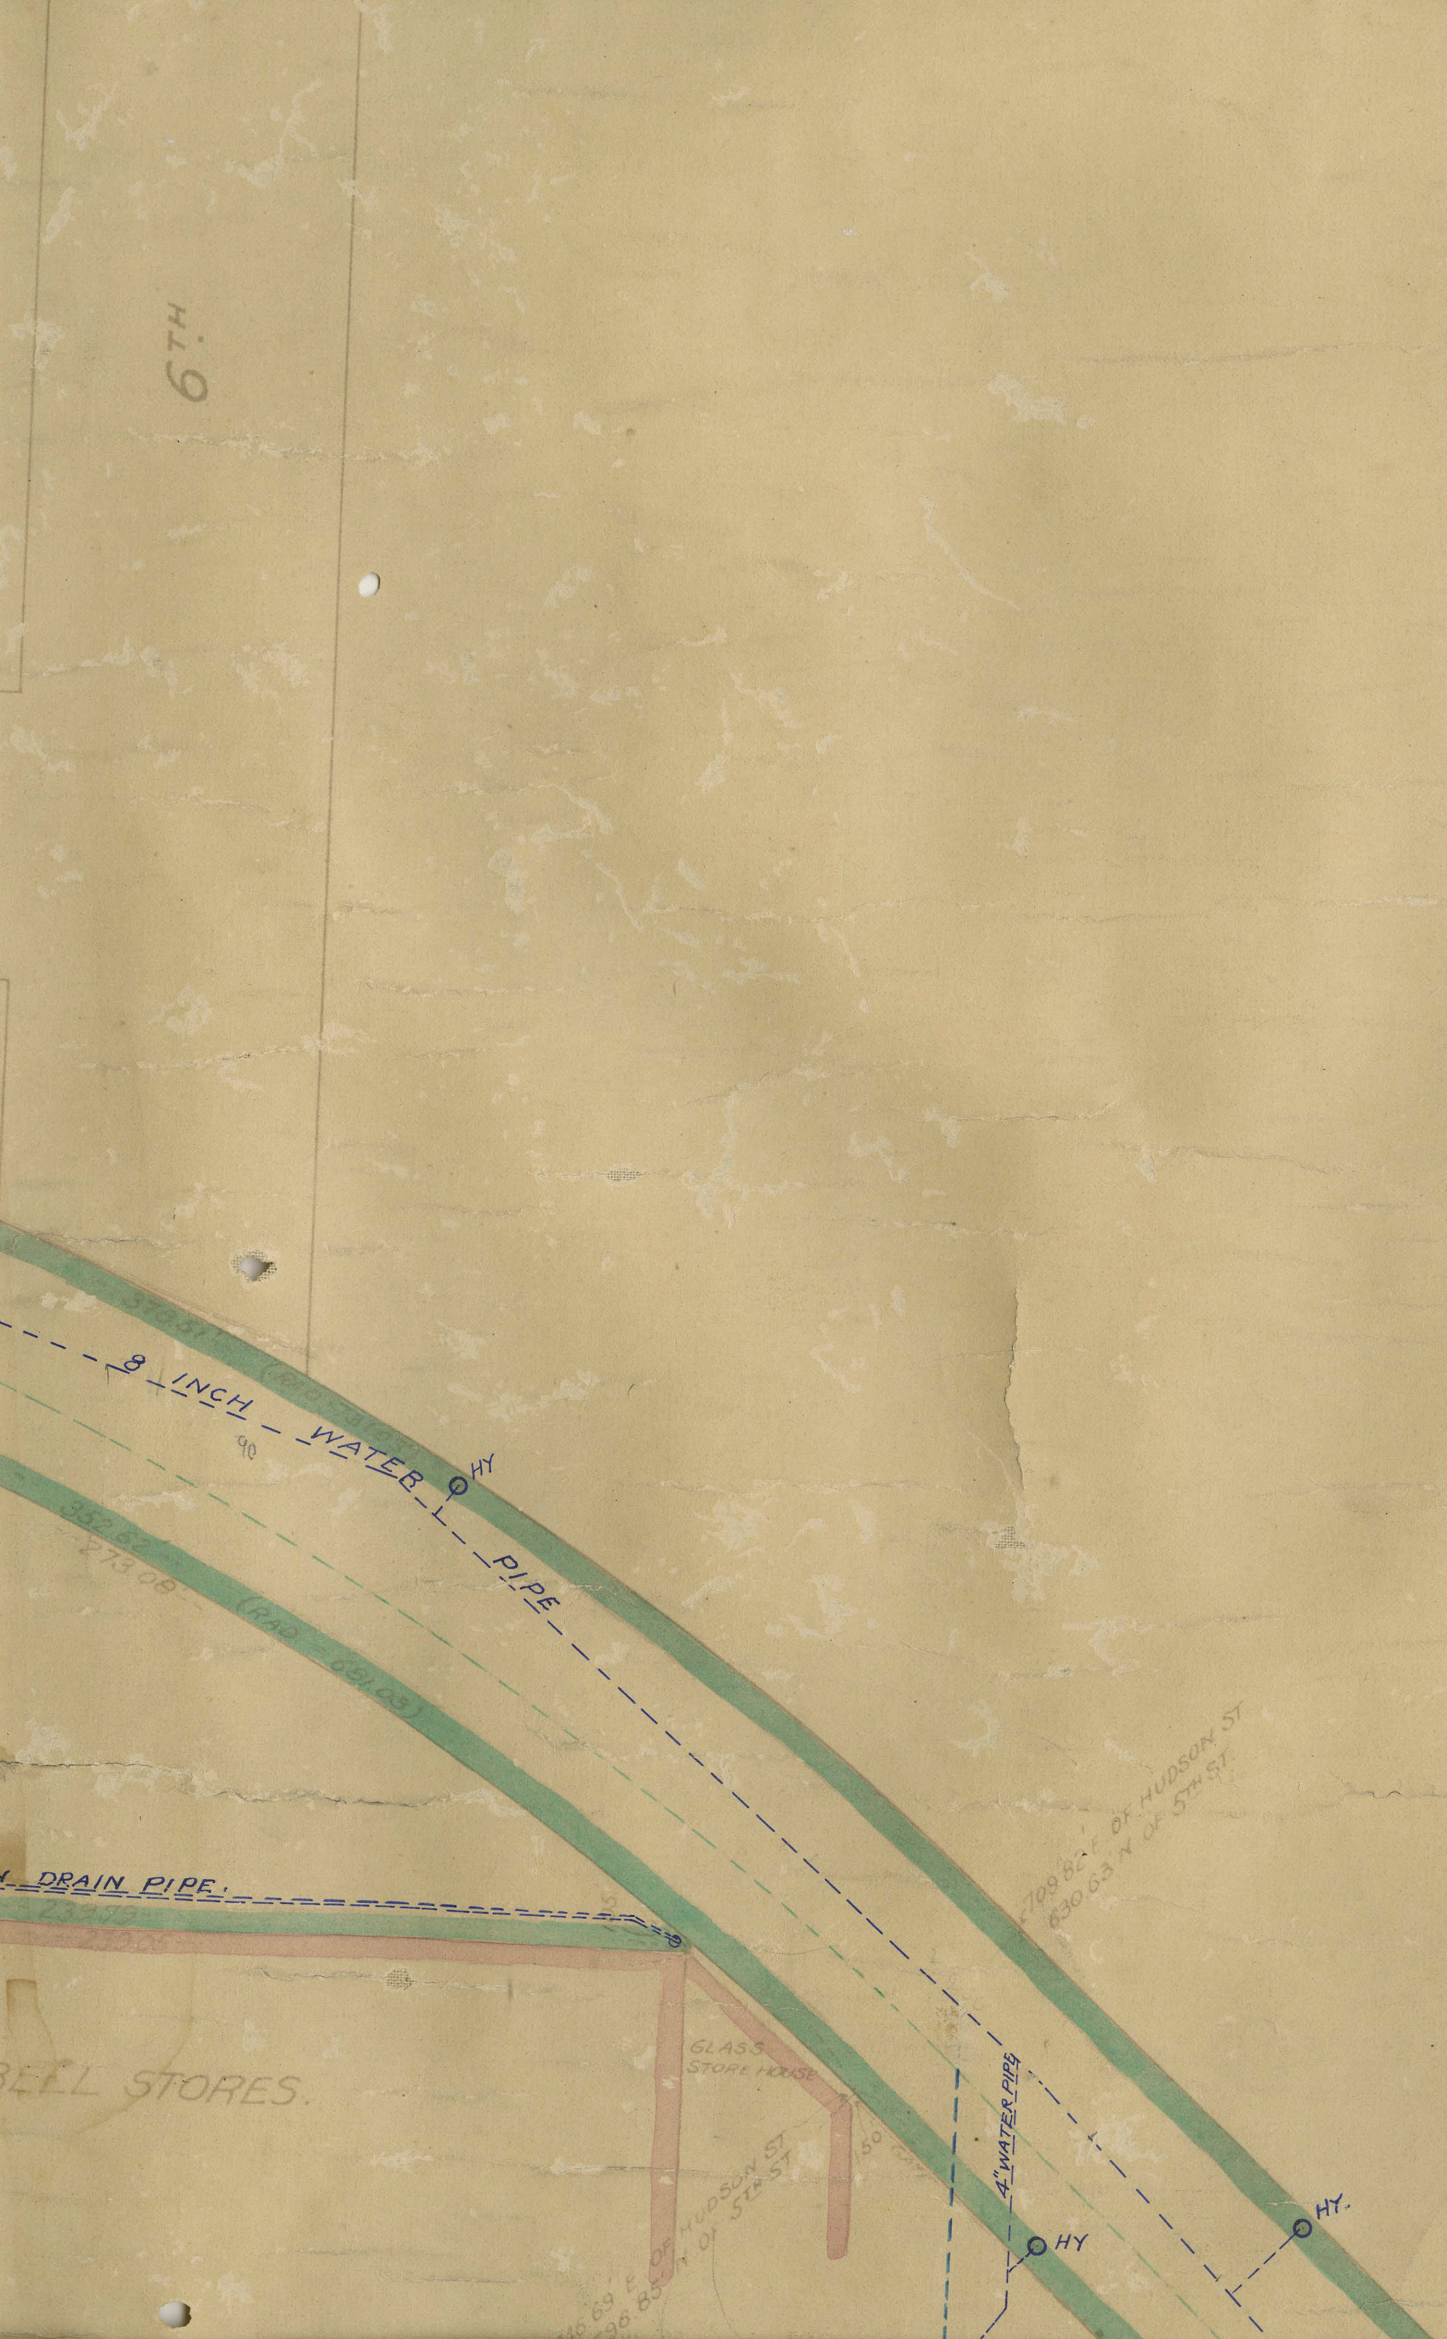
6TH
8 INCH WATER PIPE
HY
90
378.51
352.62
273.08
(RAD = 681.03)
DRAIN PIPE.
239.79
239.05
GLASS STORE HOUSE
BELL STORES.
709.82' E. OF HUDSON ST
630.63' N OF 5TH ST.
4" WATER PIPE
HY
HY.
46.69' E OF HUDSON ST
96.85' N OF 5TH ST
50

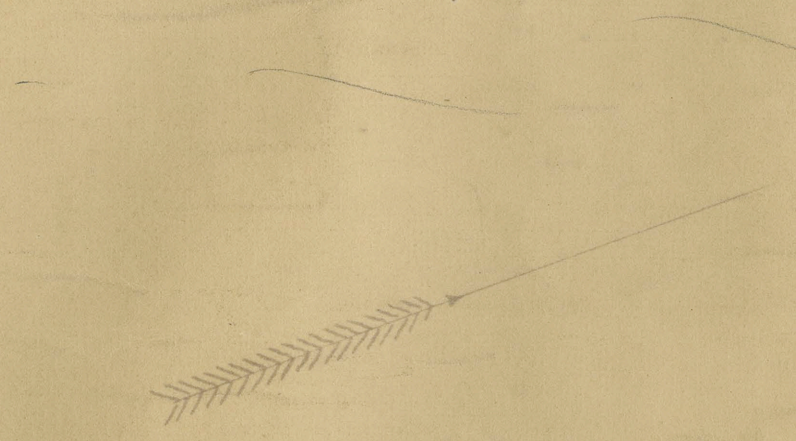

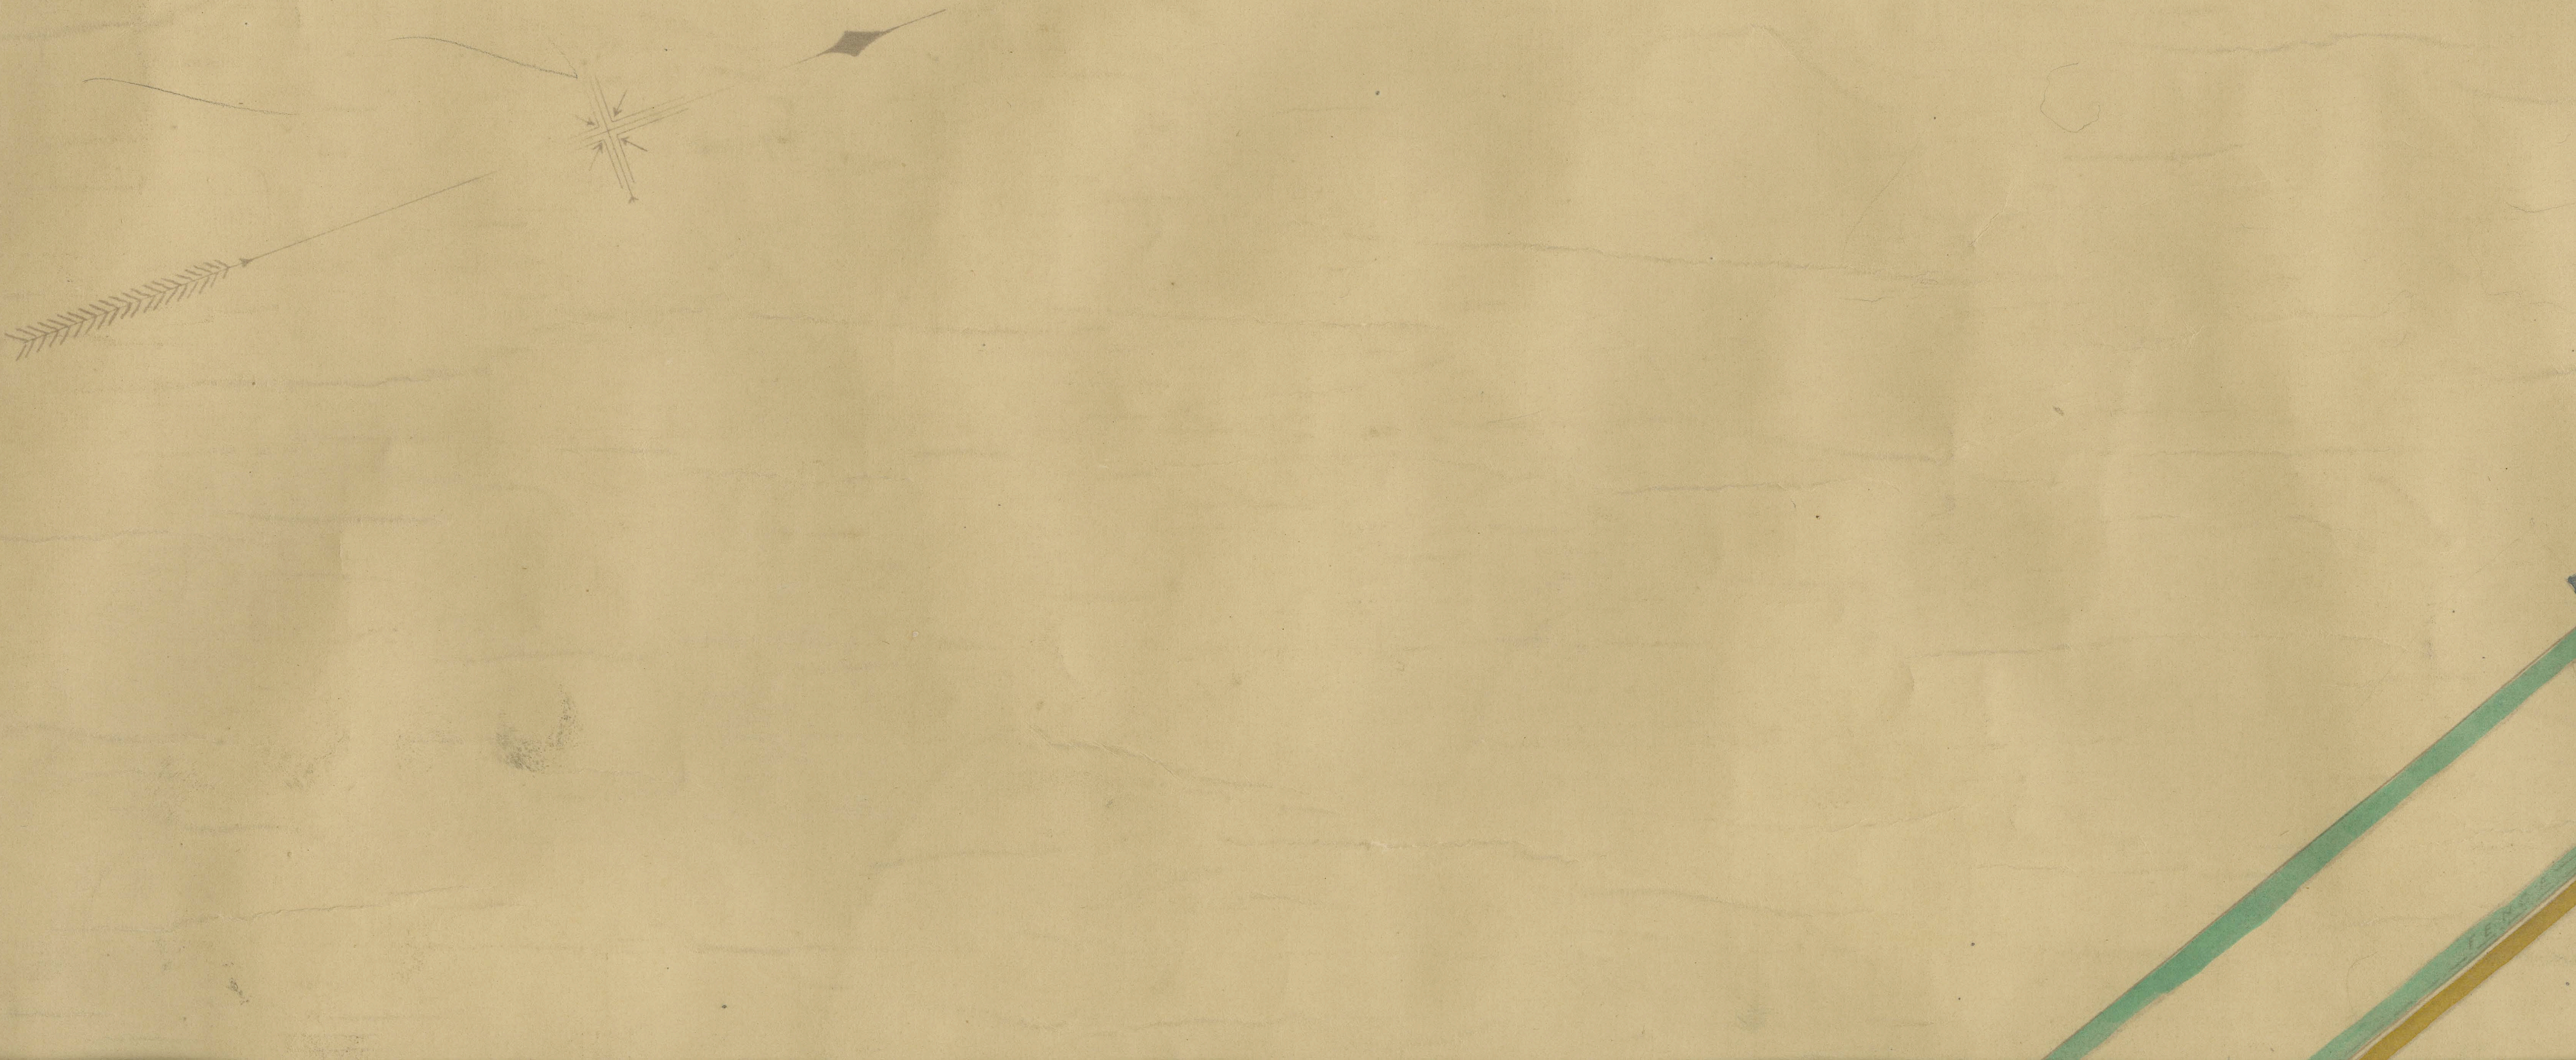
FENC

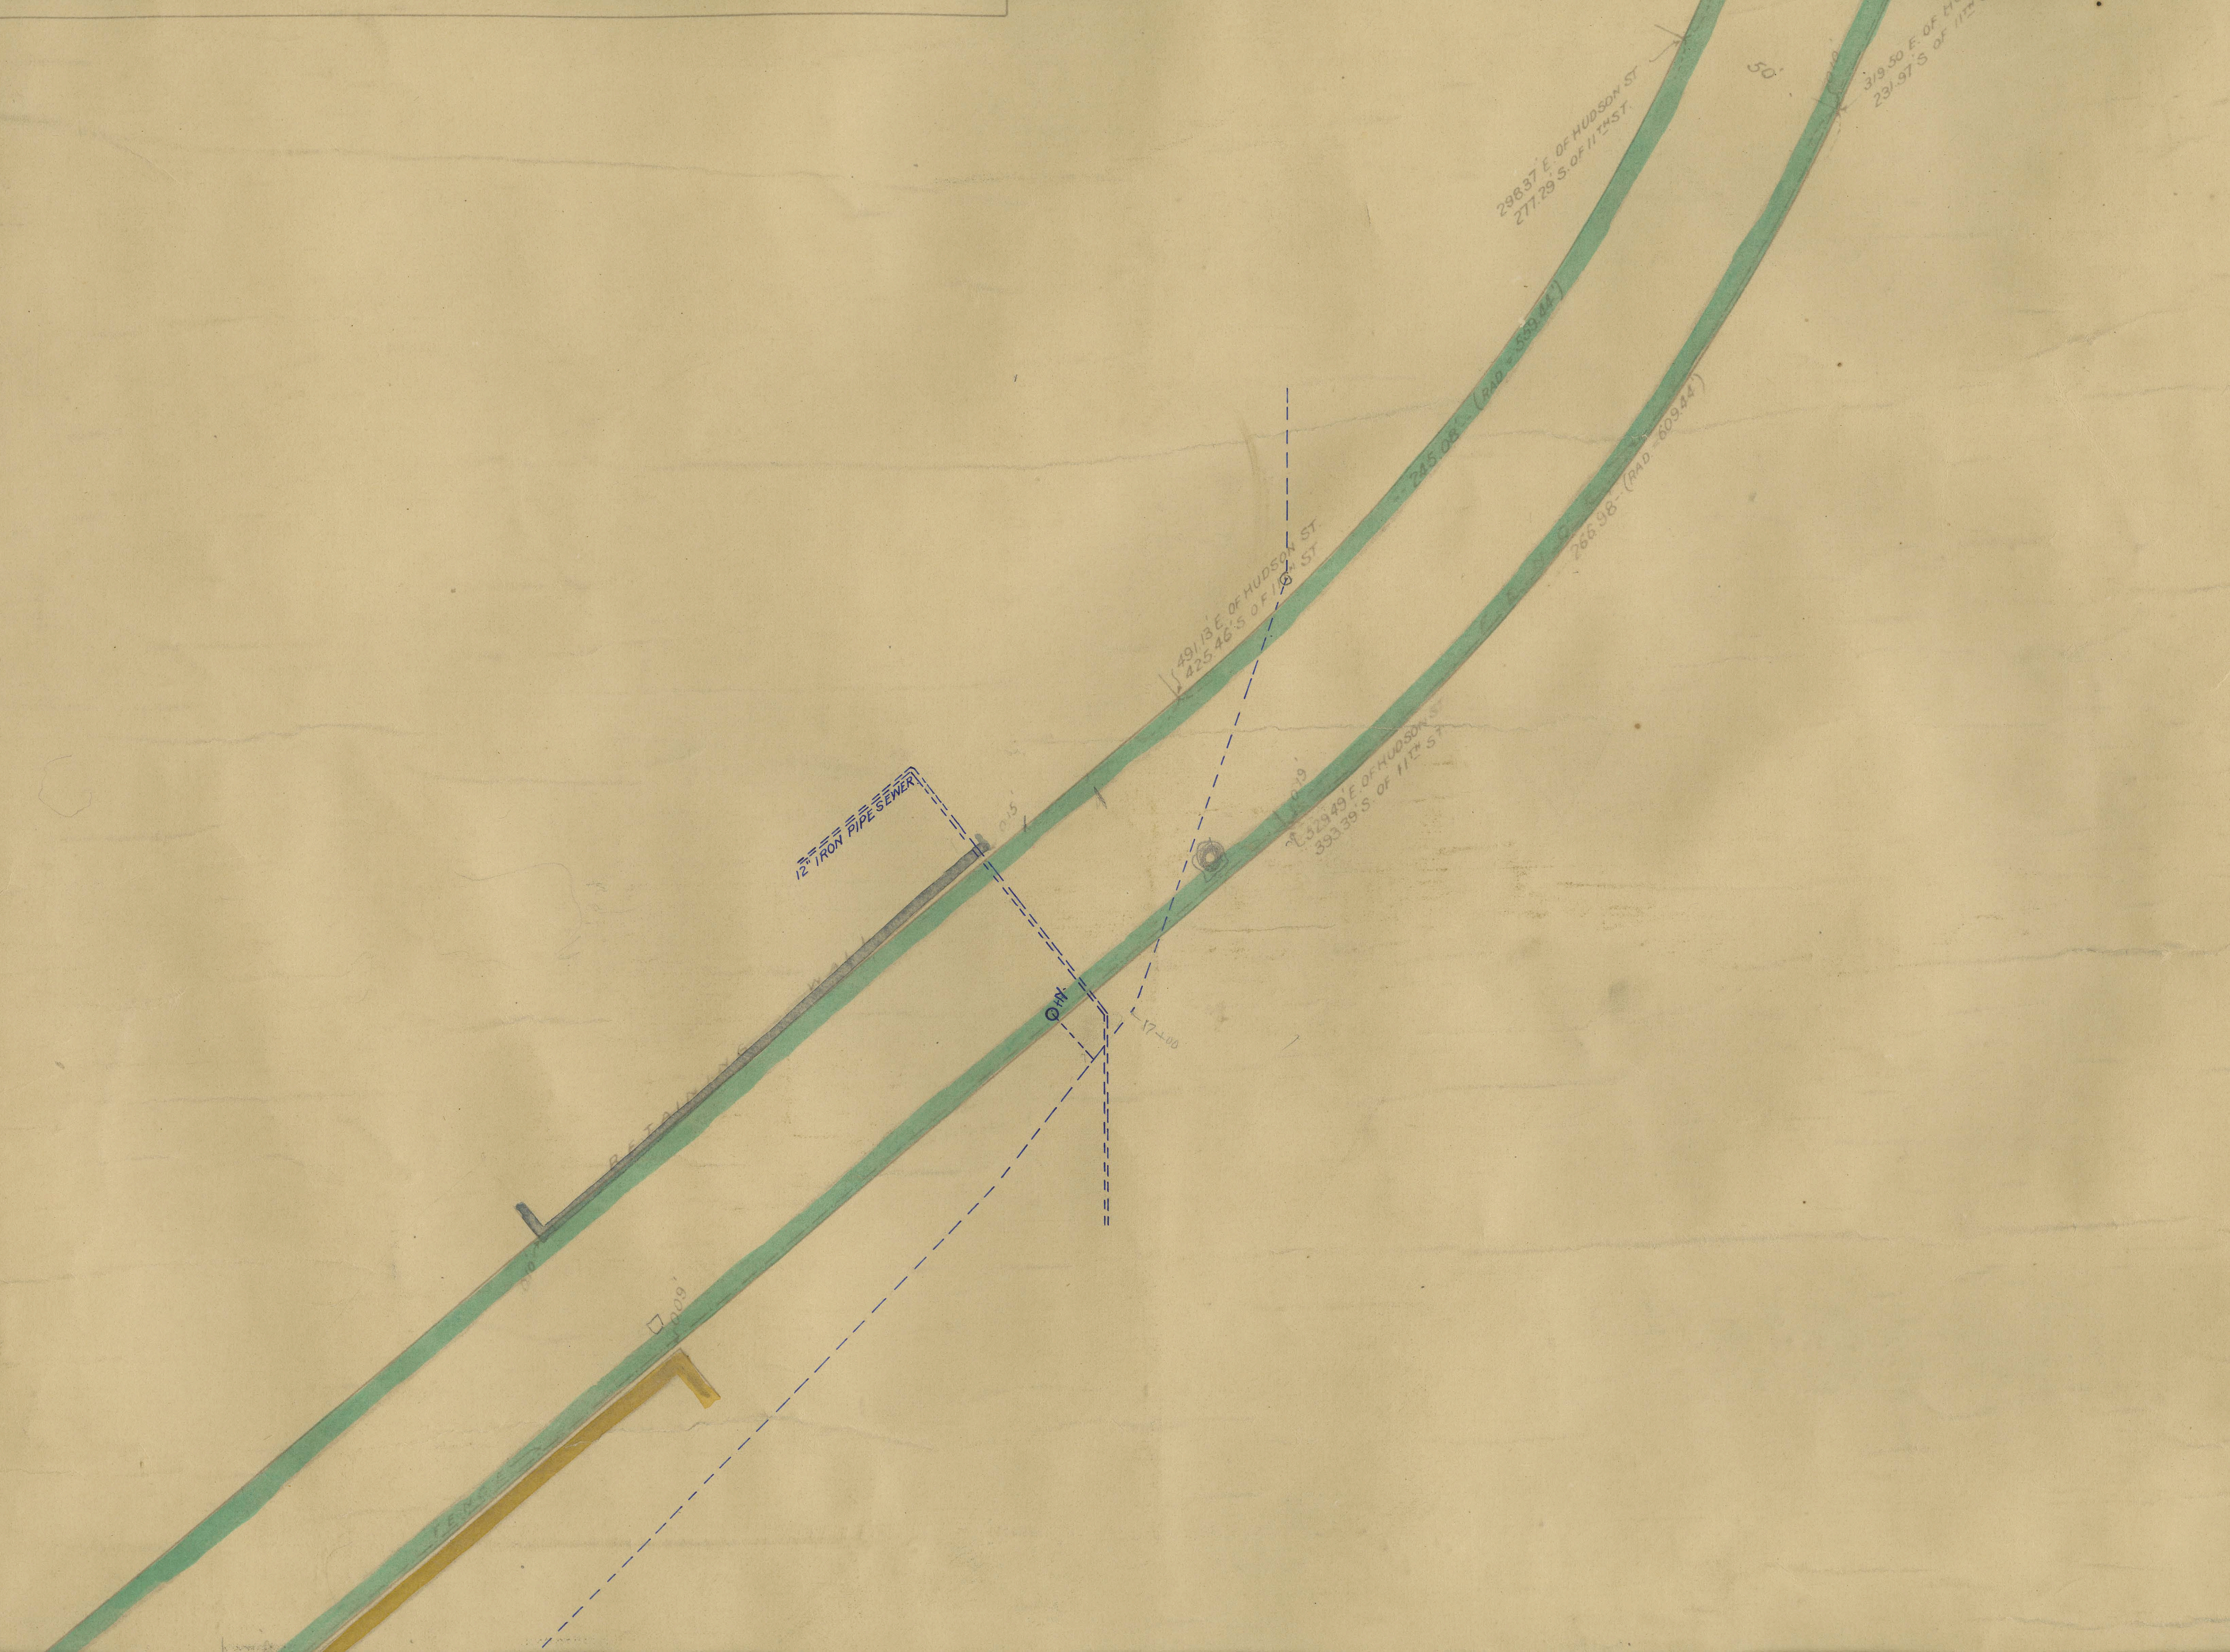
298.37' E. OF HUDSON ST
277.29' S. OF 11TH ST
50'
319.50 E. OF H…
231.97' S OF 11TH …
245.08' (RAD = 559.44')
266.98' (RAD. = 609.44')
491.13' E. OF HUDSON ST.
425.46' S OF 11TH ST
0.19'
329.49' E. OF HUDSON ST
393.39' S. OF 11TH ST
12" IRON PIPE SEWER
0.15'
H
17+00
RETAINING WALL
0.9'
FENCE

50'
319.50
231.97 S
298.37' E. OF HUDSON ST
277.29' S. OF 11TH ST.
245.08' (RAD. = 559.44')
266.98' (RAD. = 609.44')
491.13' E. OF HUDSON ST
425.46' S. OF 11TH ST
0.19
329.49' E. OF HUDSON ST
393.39' S. OF 11TH ST
0.15
17+00

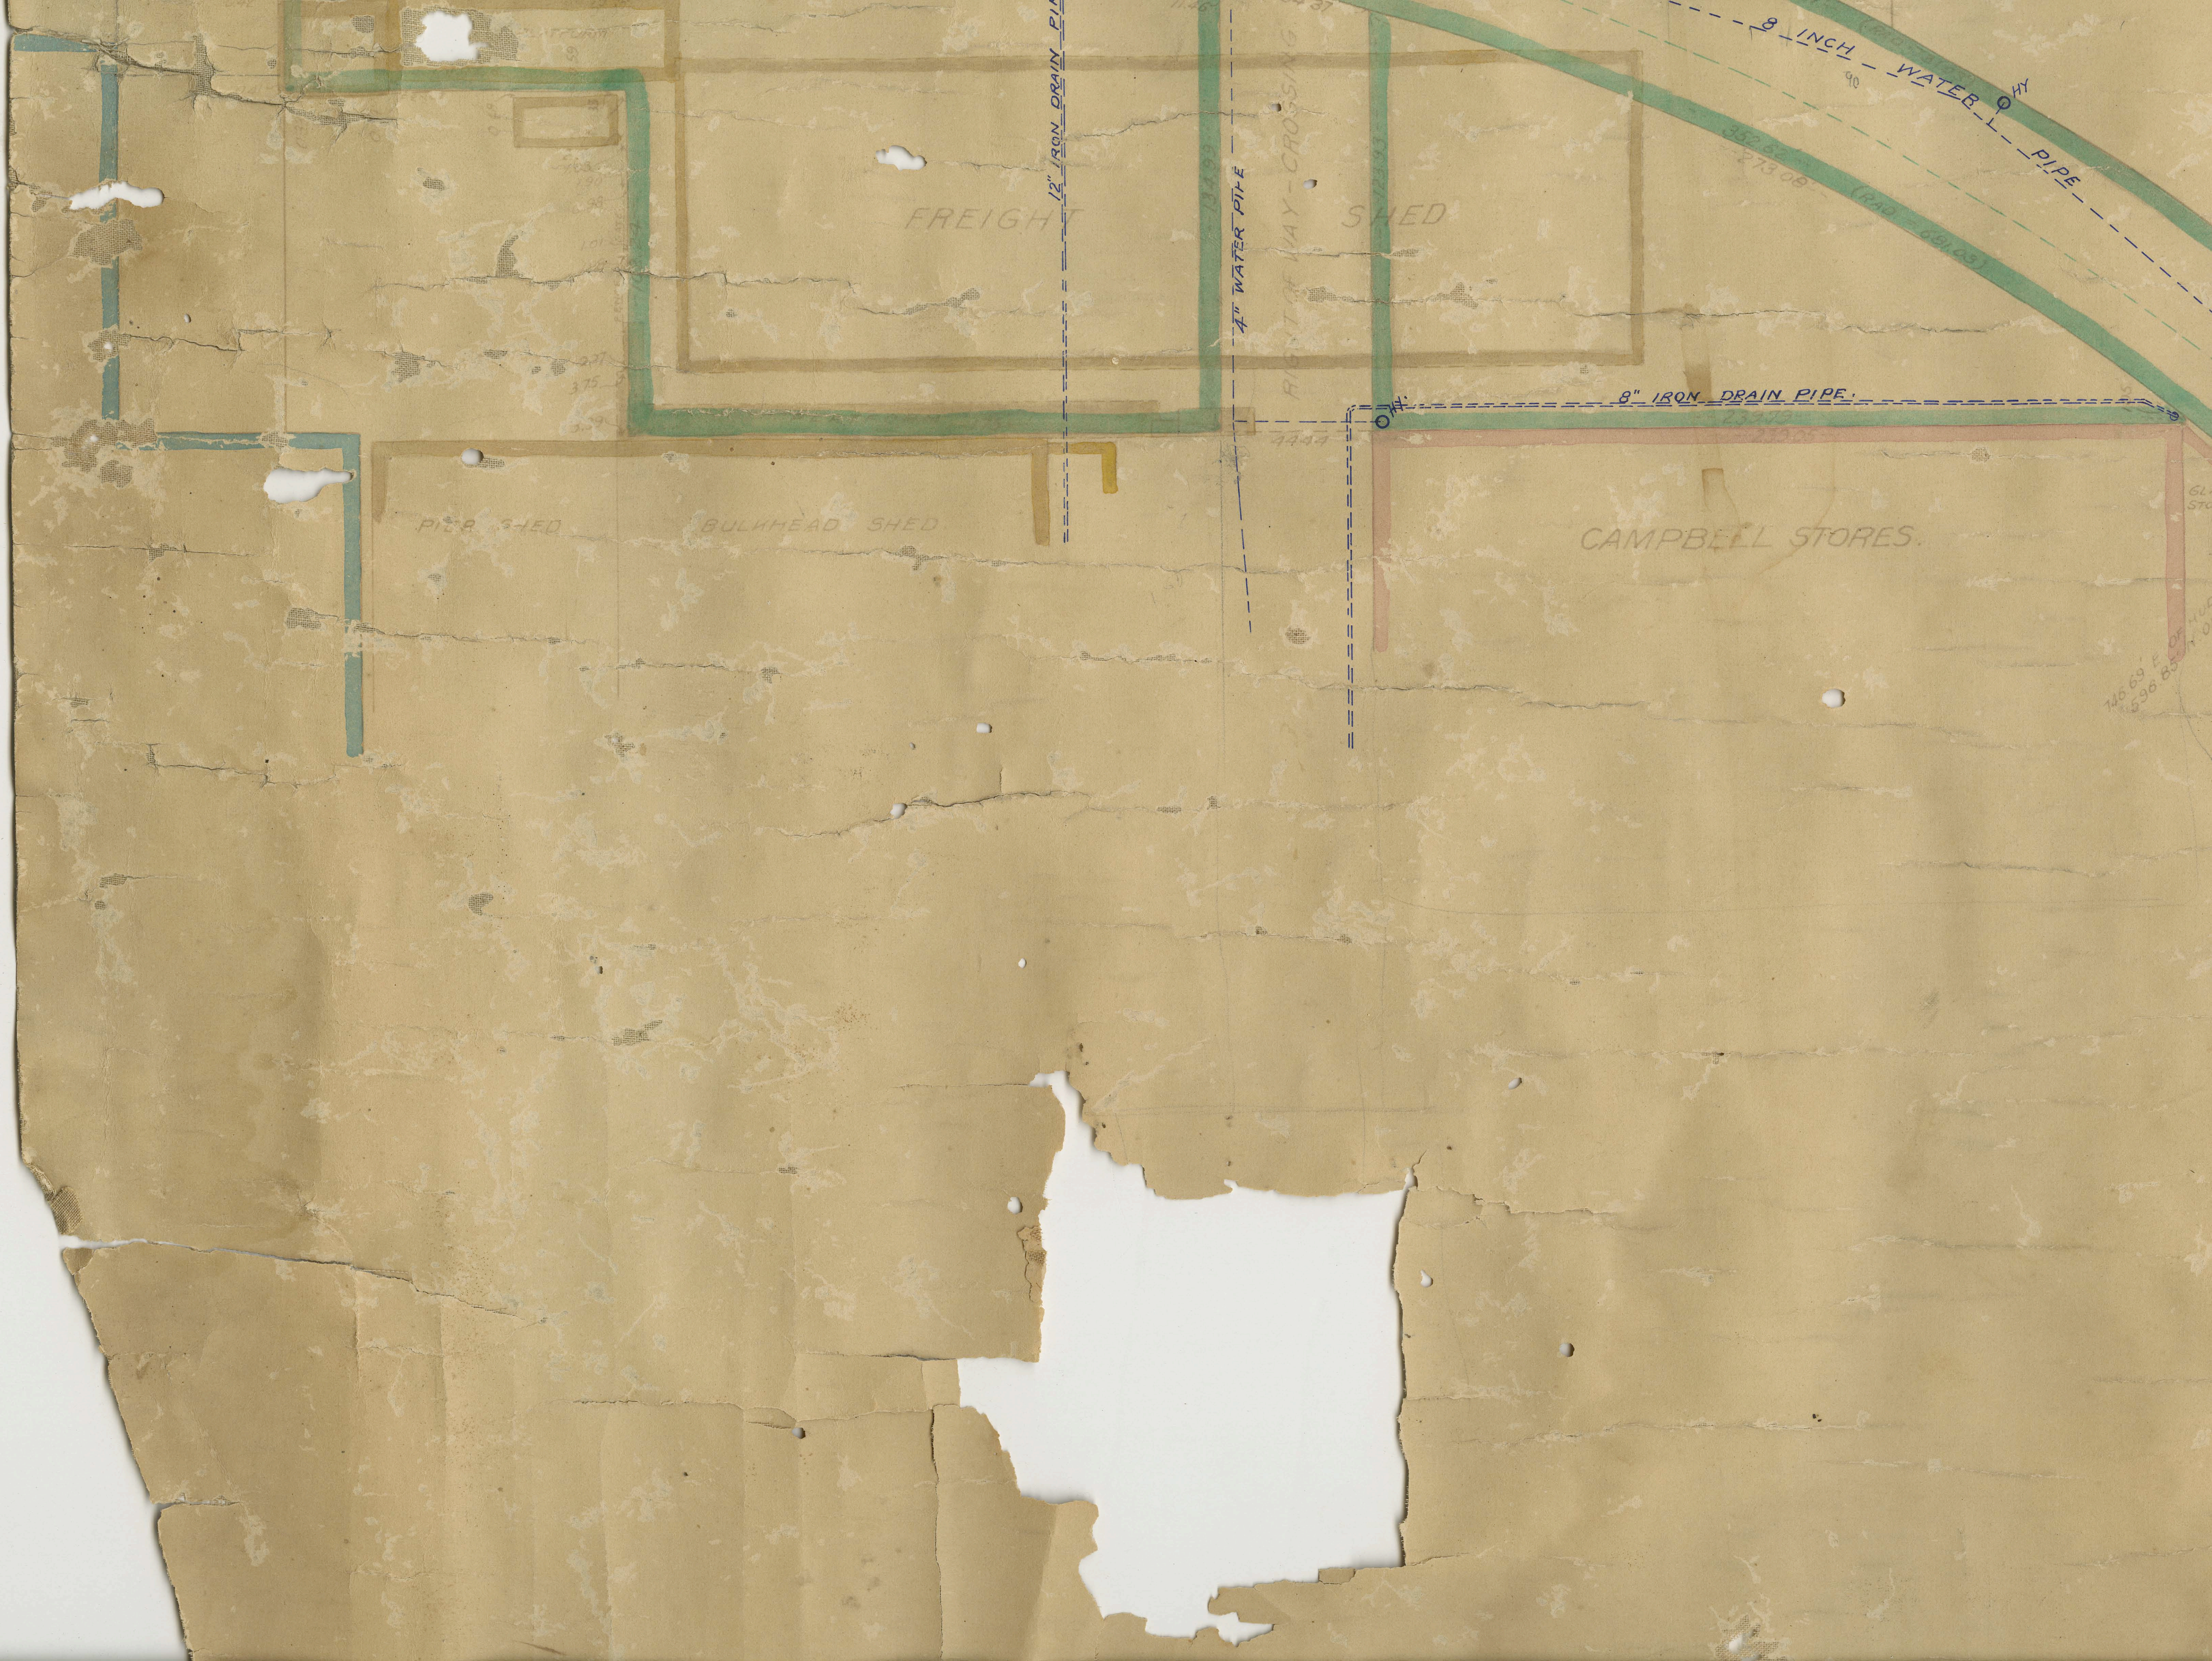
8 INCH WATER PIPE
HY
90
352.82
273.08
(RAD = 681.05)
12" IRON DRAIN PI
4" WATER PIPE
RIGHT OF WAY CROSSING
FREIGHT SHED
134.99
8" IRON DRAIN PIPE.
4444
PIER SHED
BULKHEAD SHED
CAMPBELL STORES.

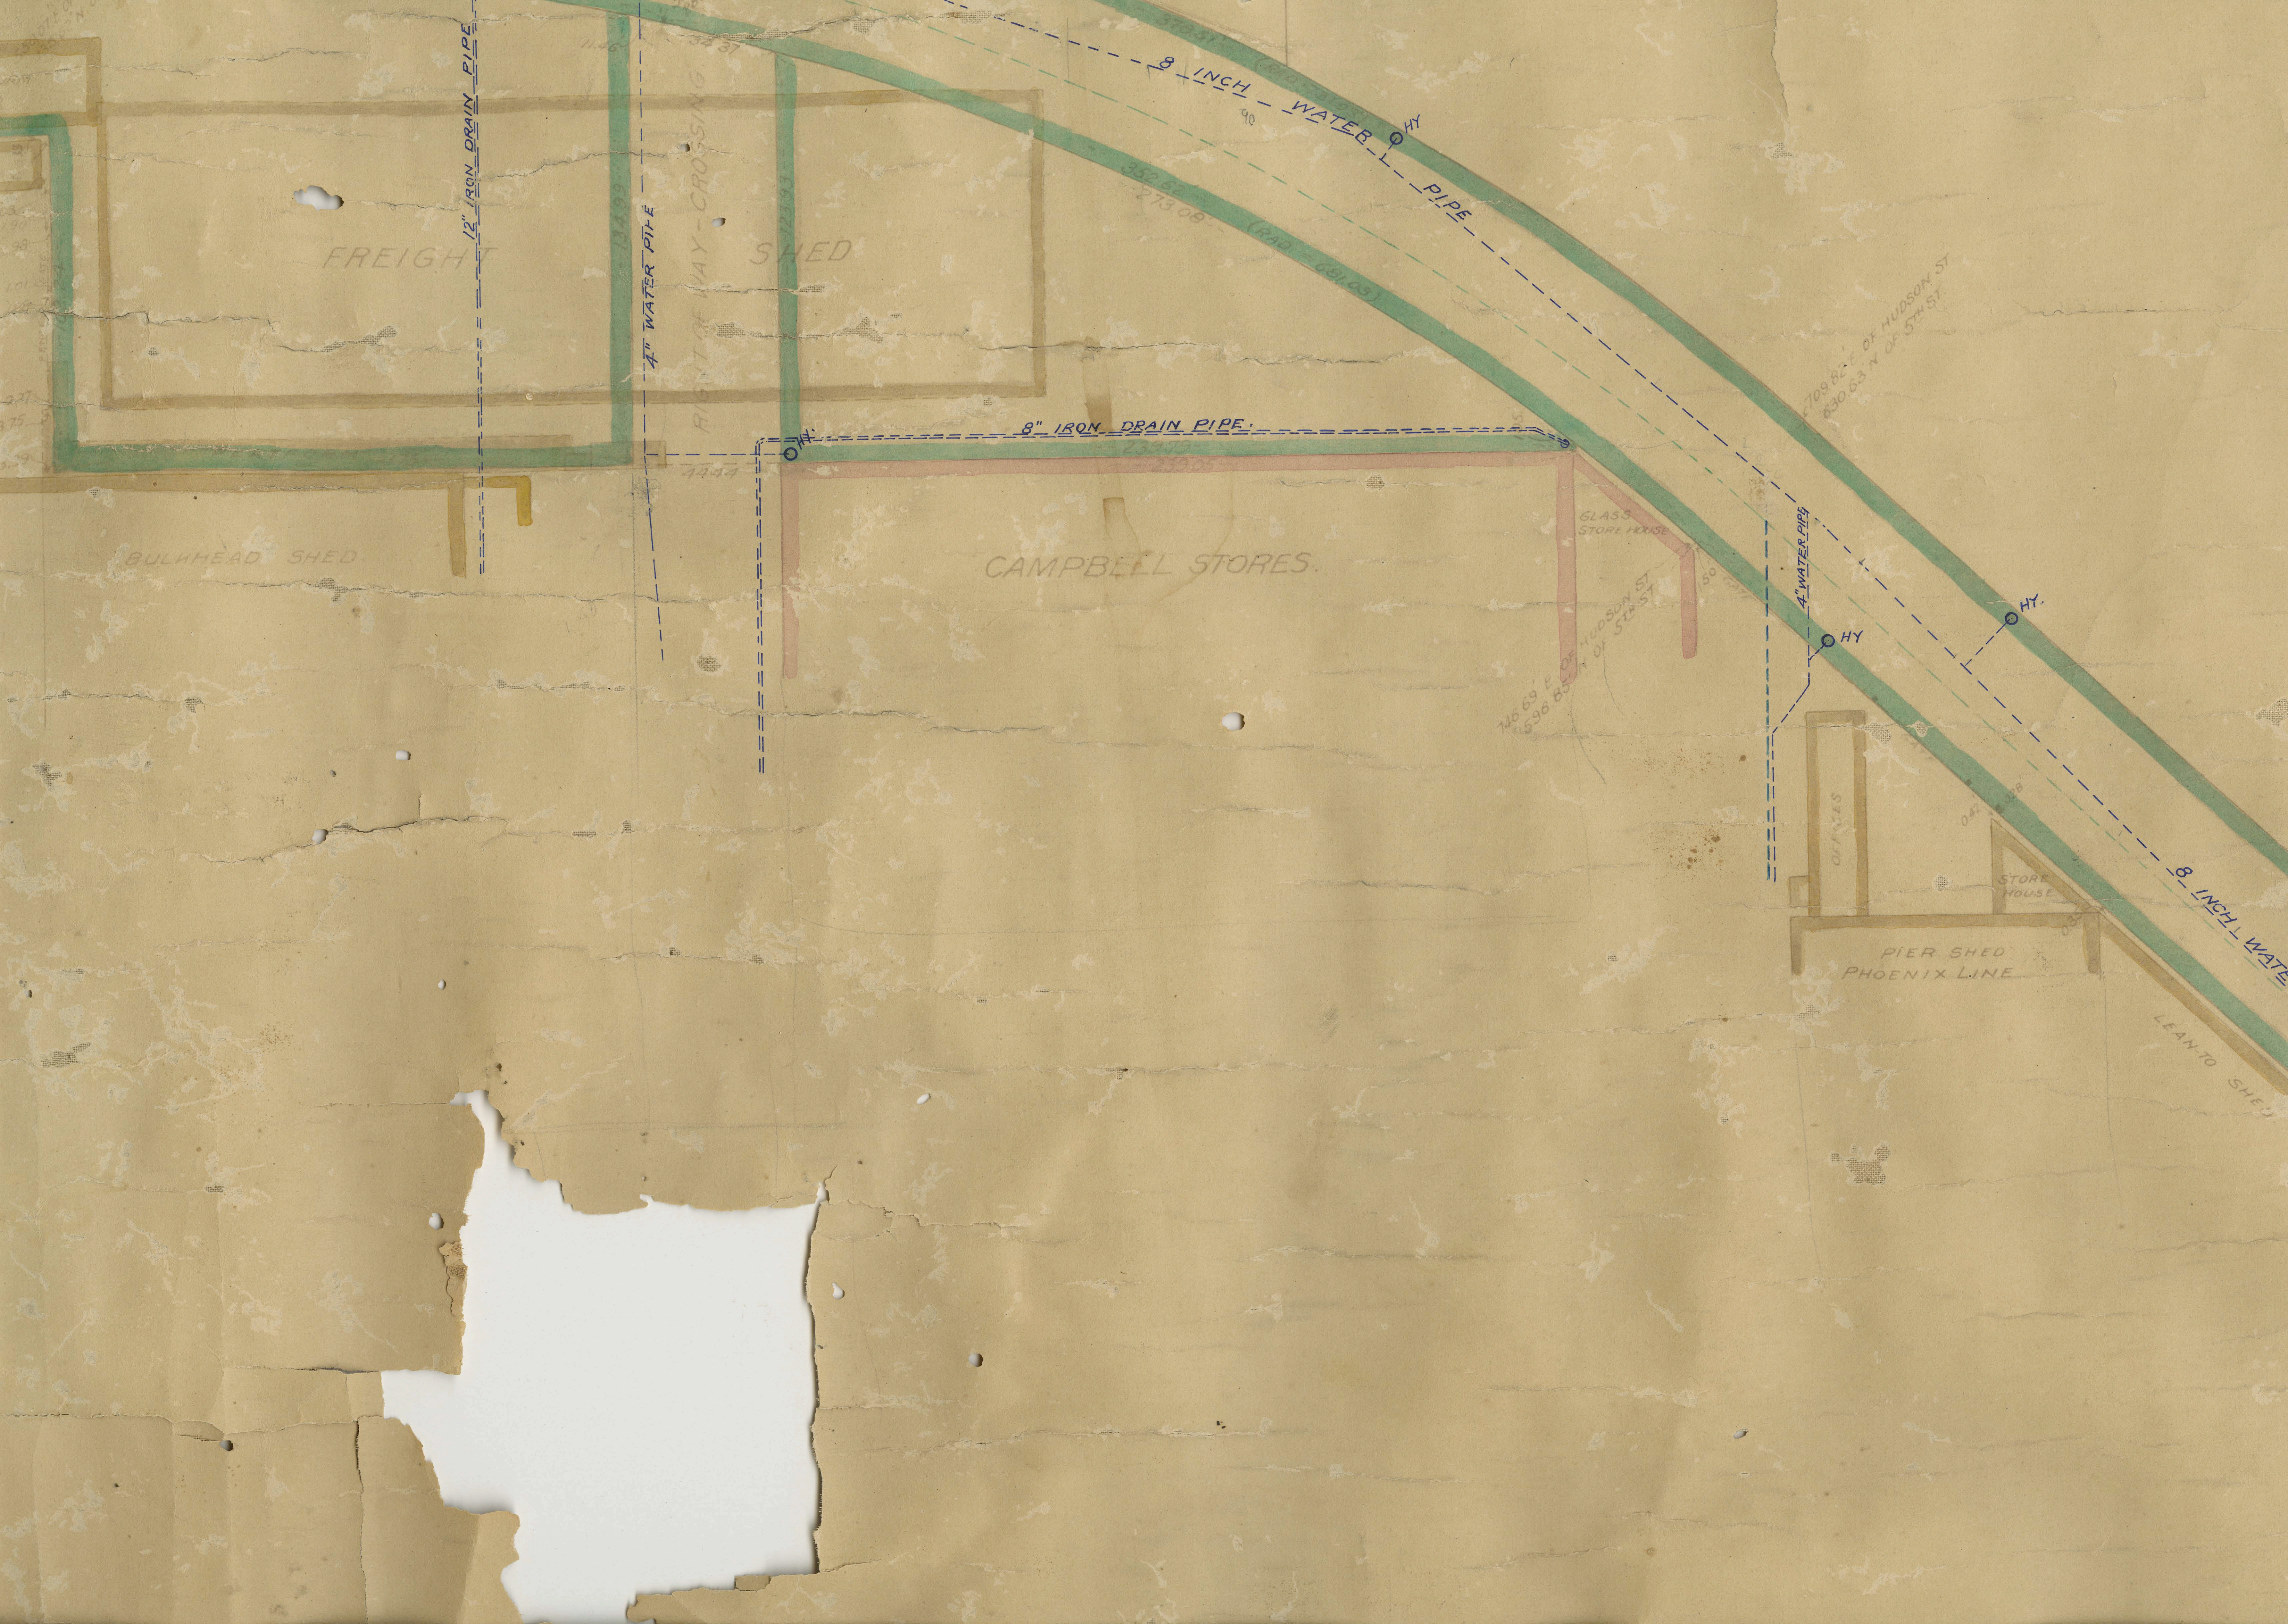
FREIGHT SHED
12" IRON DRAIN PIPE
4" WATER PIPE
RIGHT OF WAY-CROSSING
8 INCH WATER PIPE
HY
352.62
273.08
(RAD = 691.03)
8" IRON DRAIN PIPE.
239.19
239.05
44.44
134.99
123.93
34.37
11.46
90
BULKHEAD SHED.
CAMPBELL STORES.
GLASS STORE HOUSE
146.69' E OF HUDSON ST
596.85' N OF 5TH ST
709.82' E OF HUDSON ST
630.63' N OF 5TH ST
4" WATER PIPE
HY
HY.
OFFICES
STORE HOUSE
PIER SHED
PHOENIX LINE
8 INCH WATE
LEAN-TO SHED

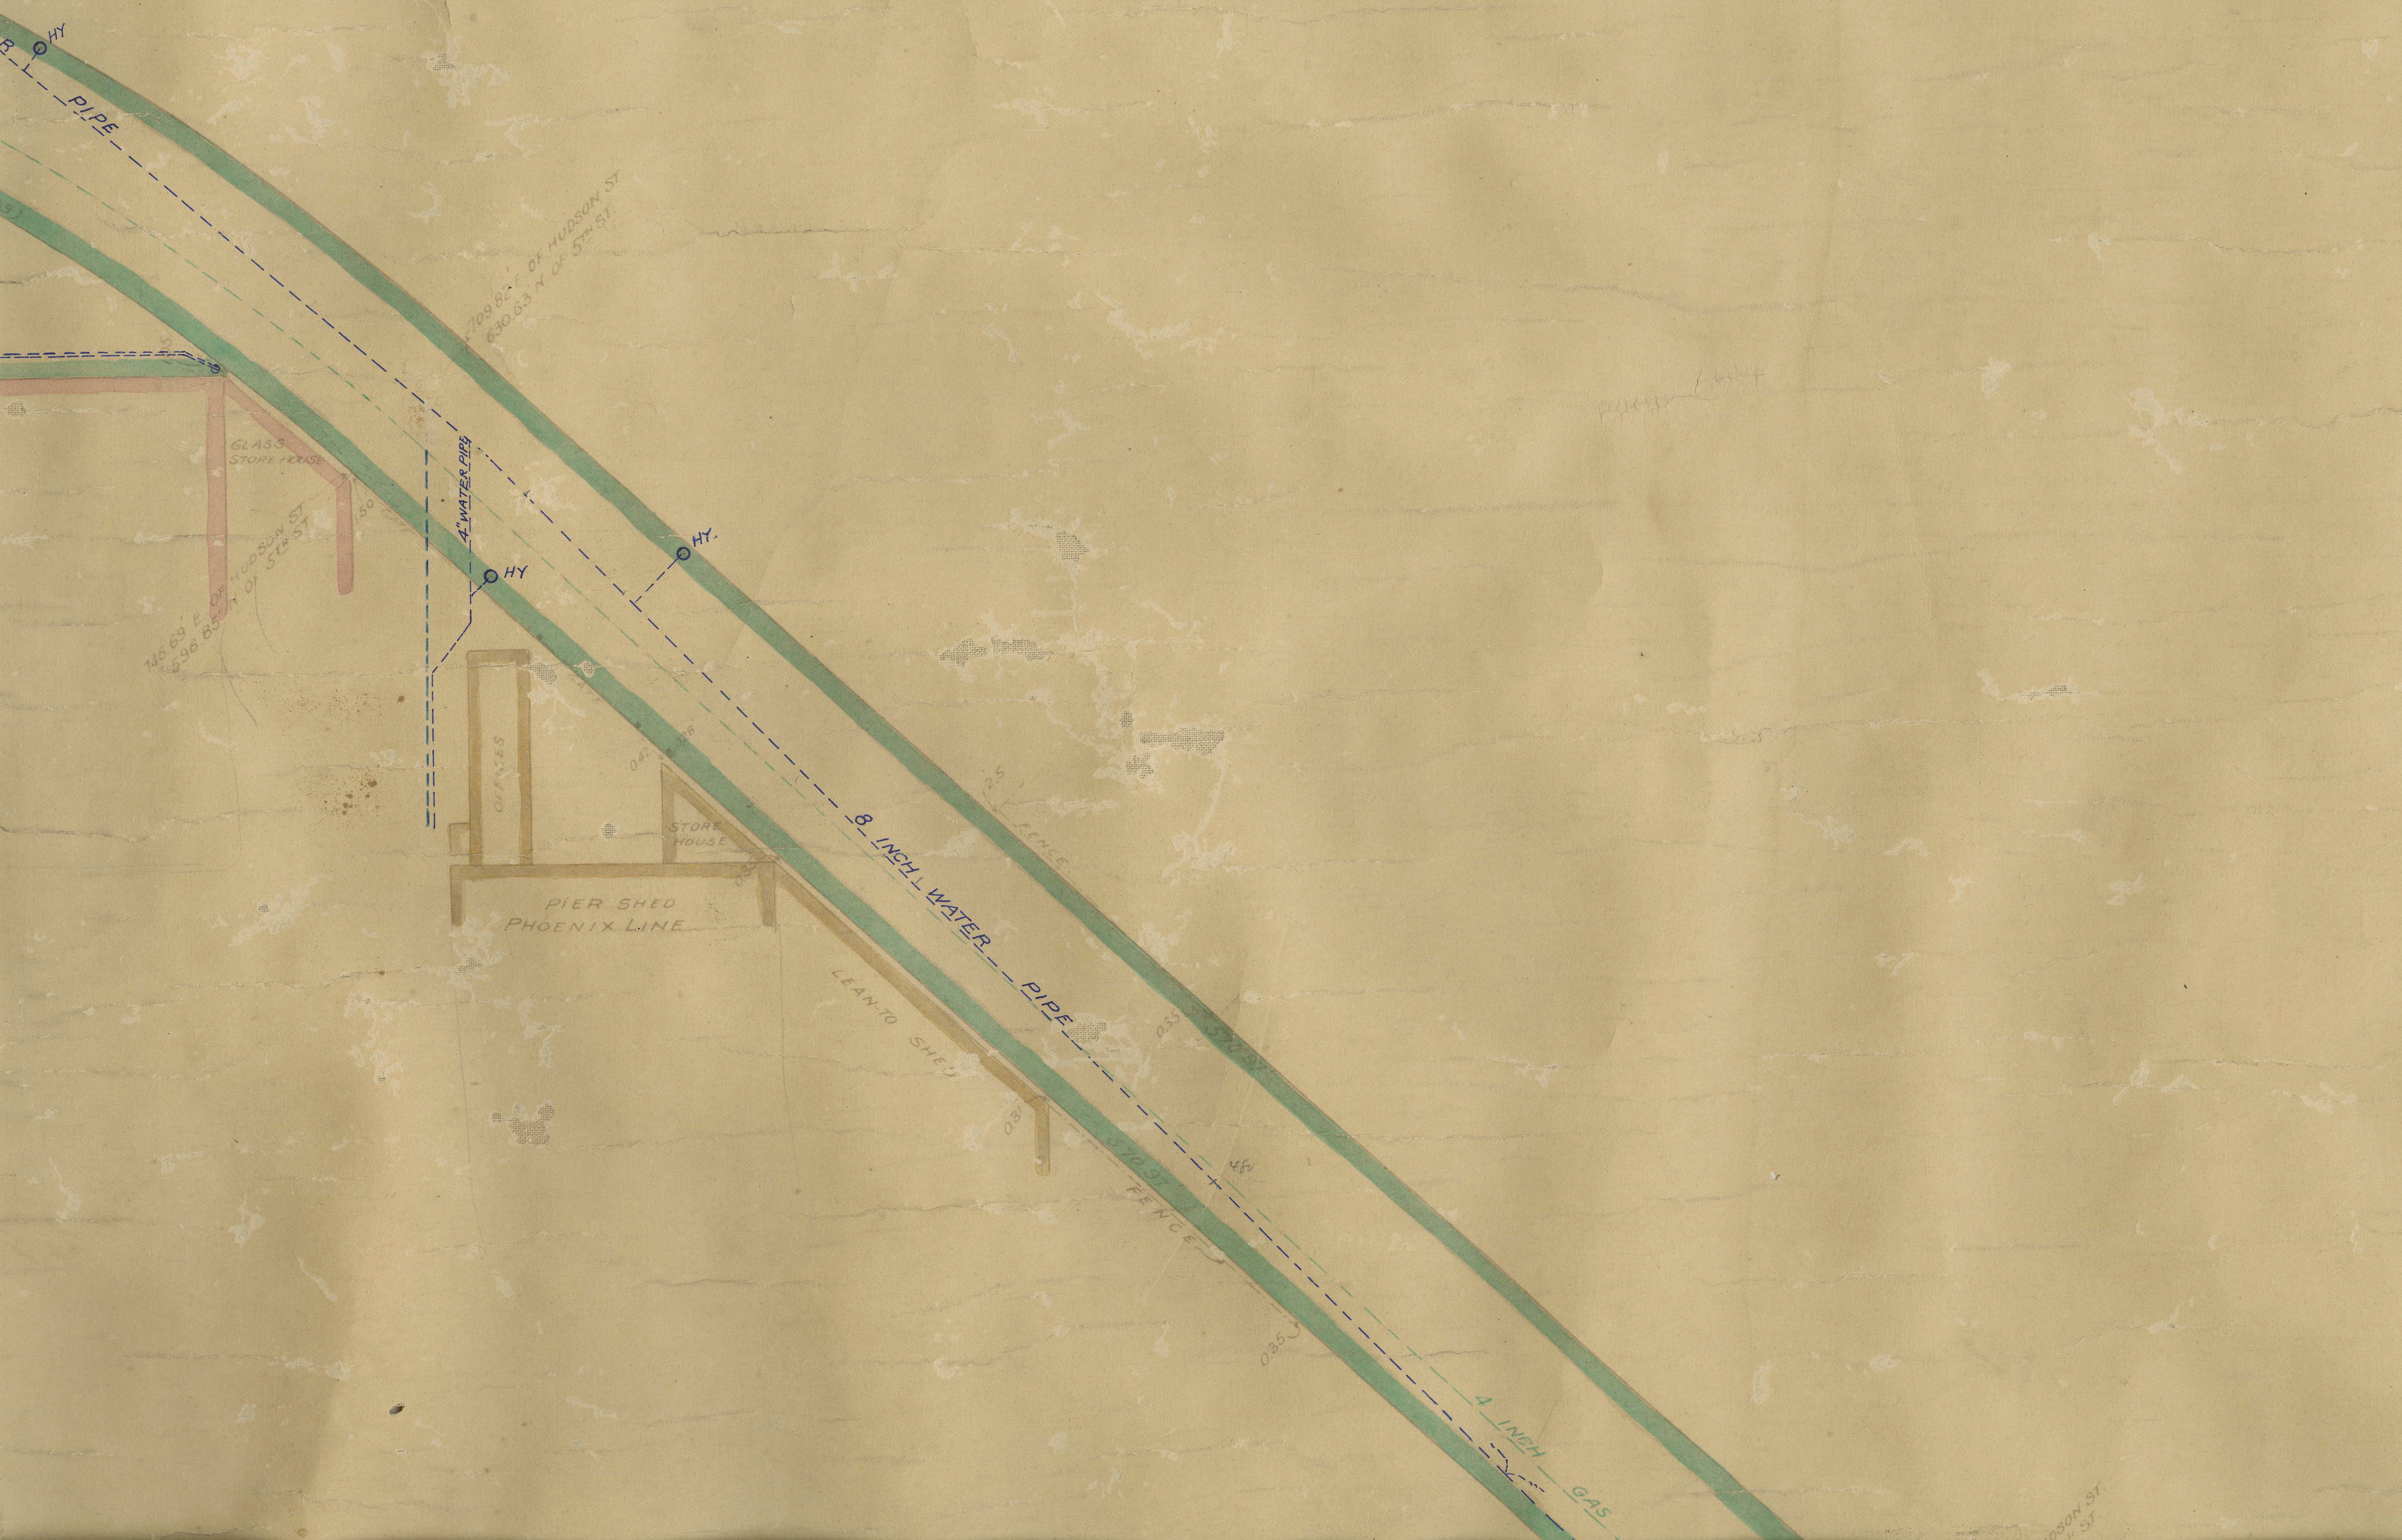
HY
PIPE
709.82' E. OF HUDSON ST
630.63' N OF 5TH ST.
GLASS
STORE HOUSE
4" WATER PIPE
HY
HY.
150
146.69' E OF HUDSON ST
596.85' N OF 5TH ST
OFFICES
042
028
STORE
HOUSE
PIER SHED
PHOENIX LINE
2.5
FENCE
8 INCH WATER PIPE
LEAN TO SHED
0.35
570.97
0.31
570.97
48
FENCE
0.35
4 INCH GAS

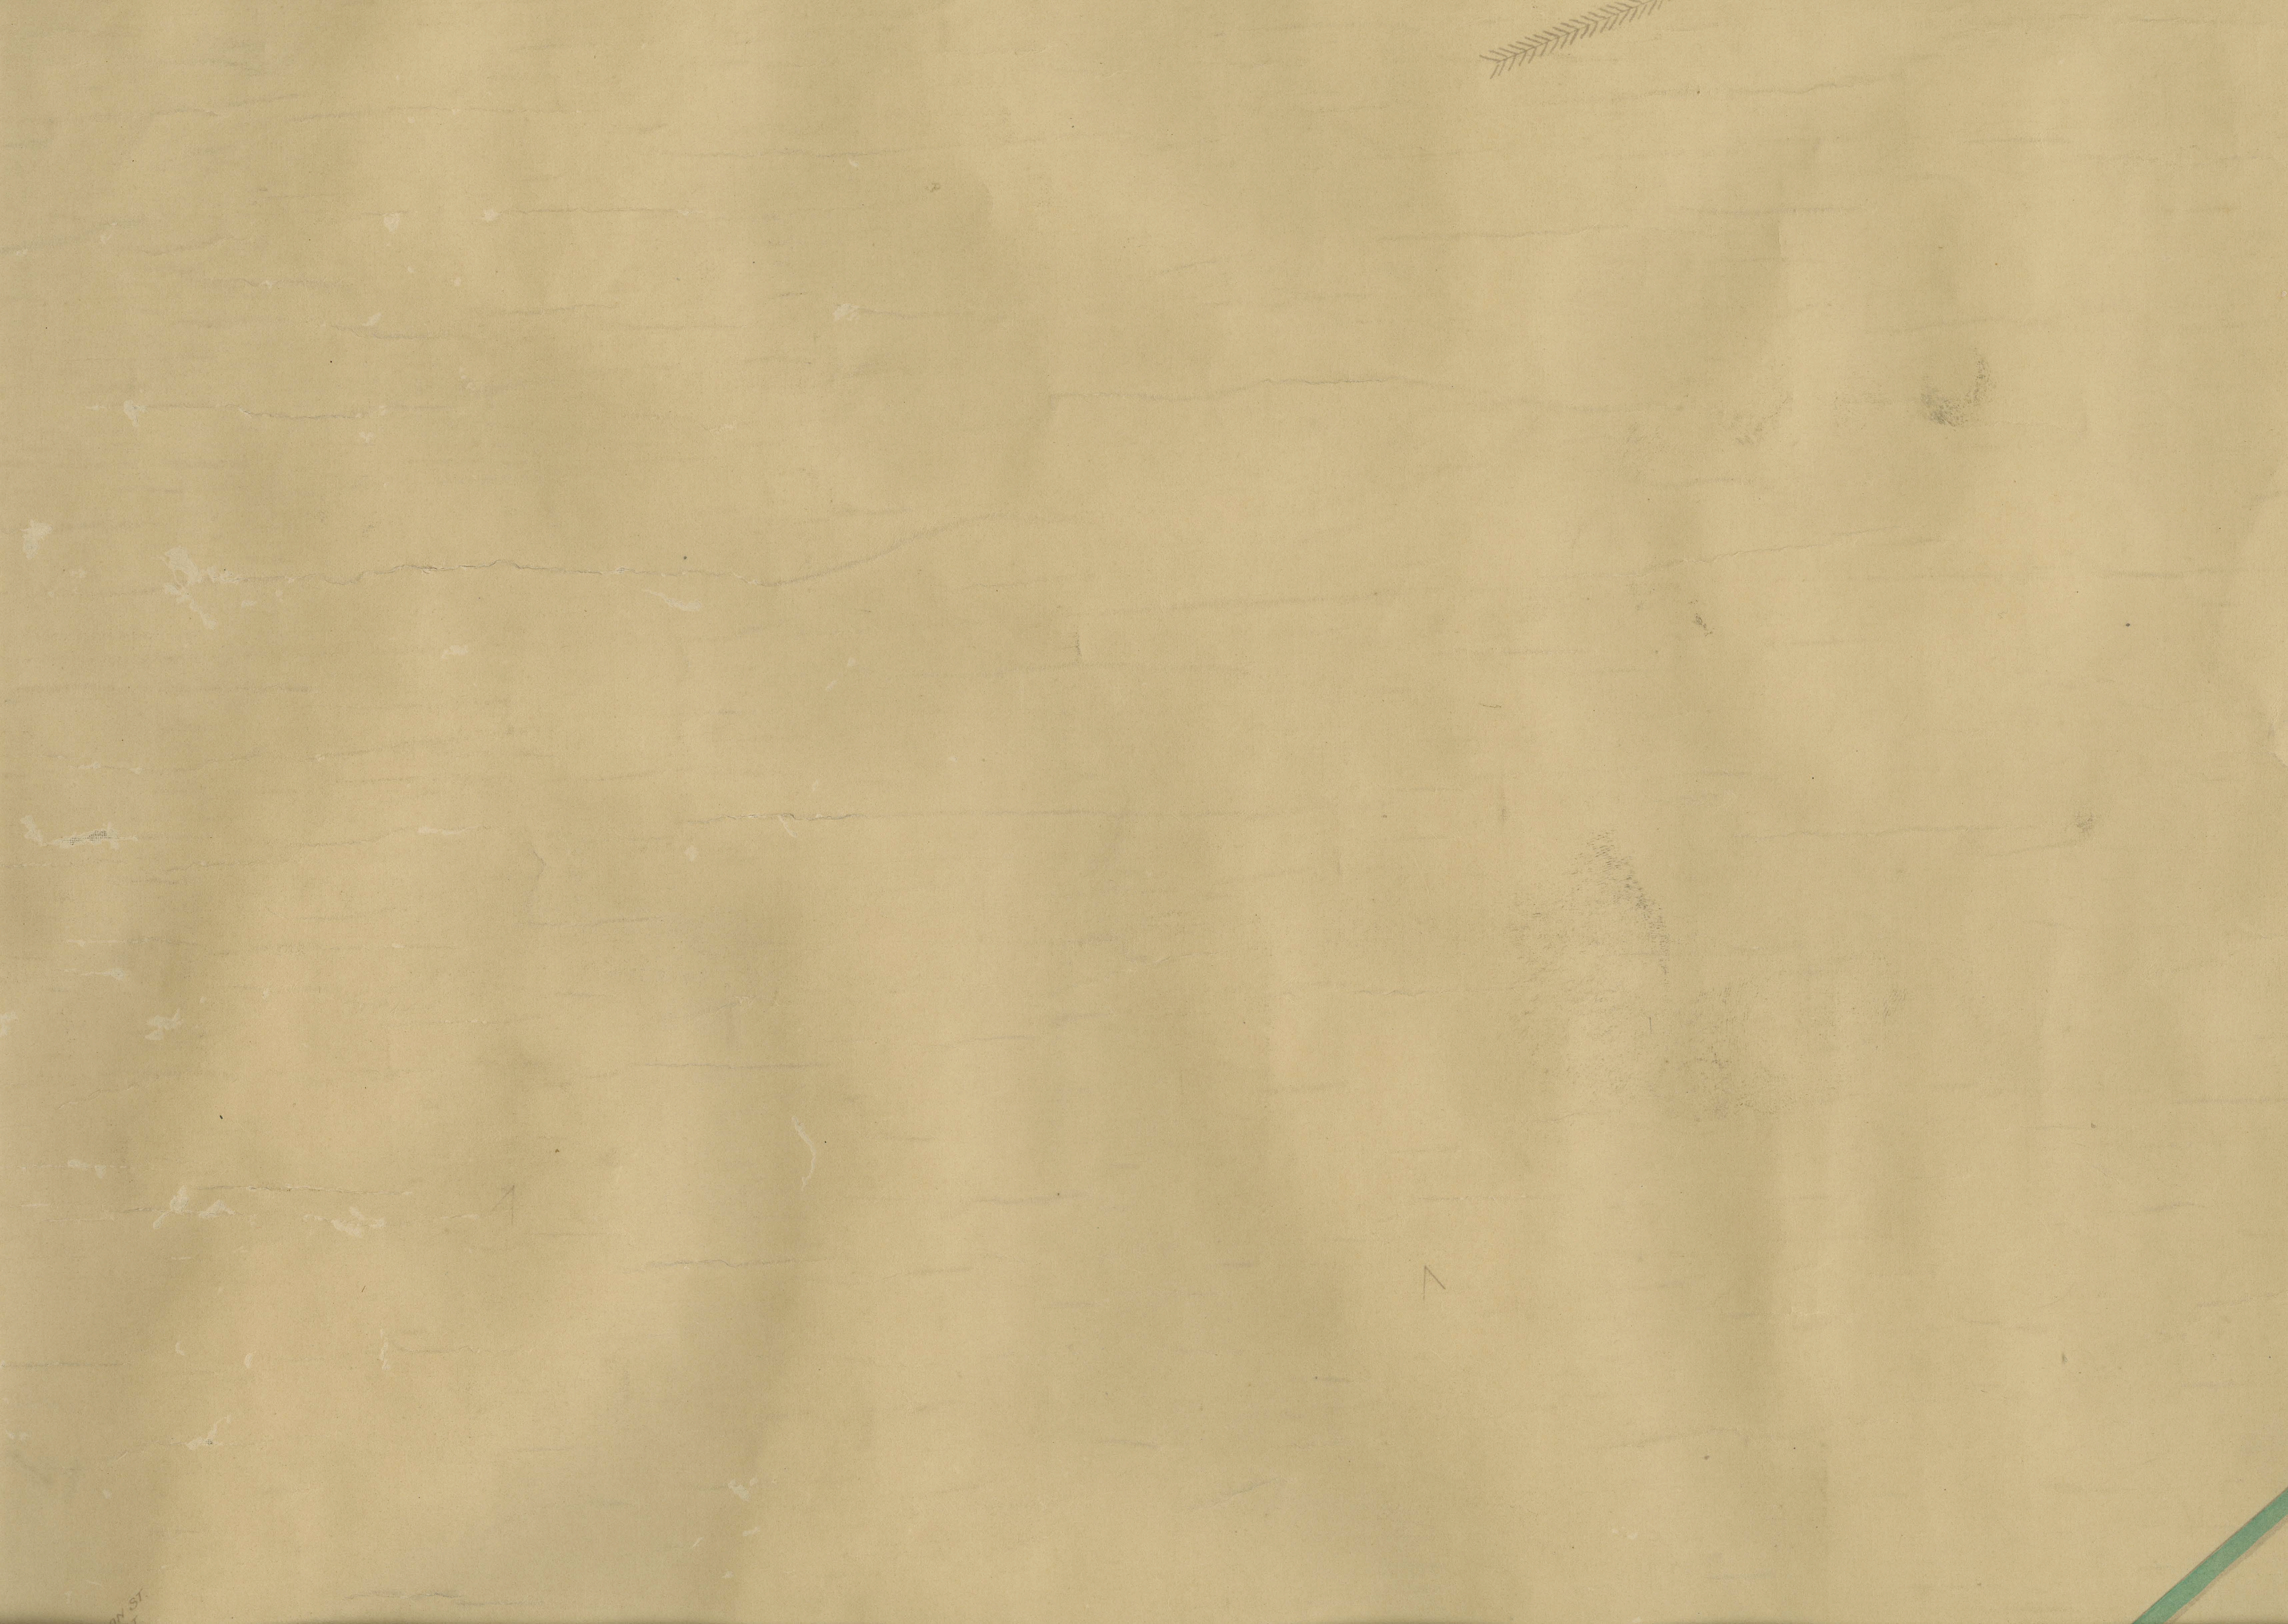
ON ST.

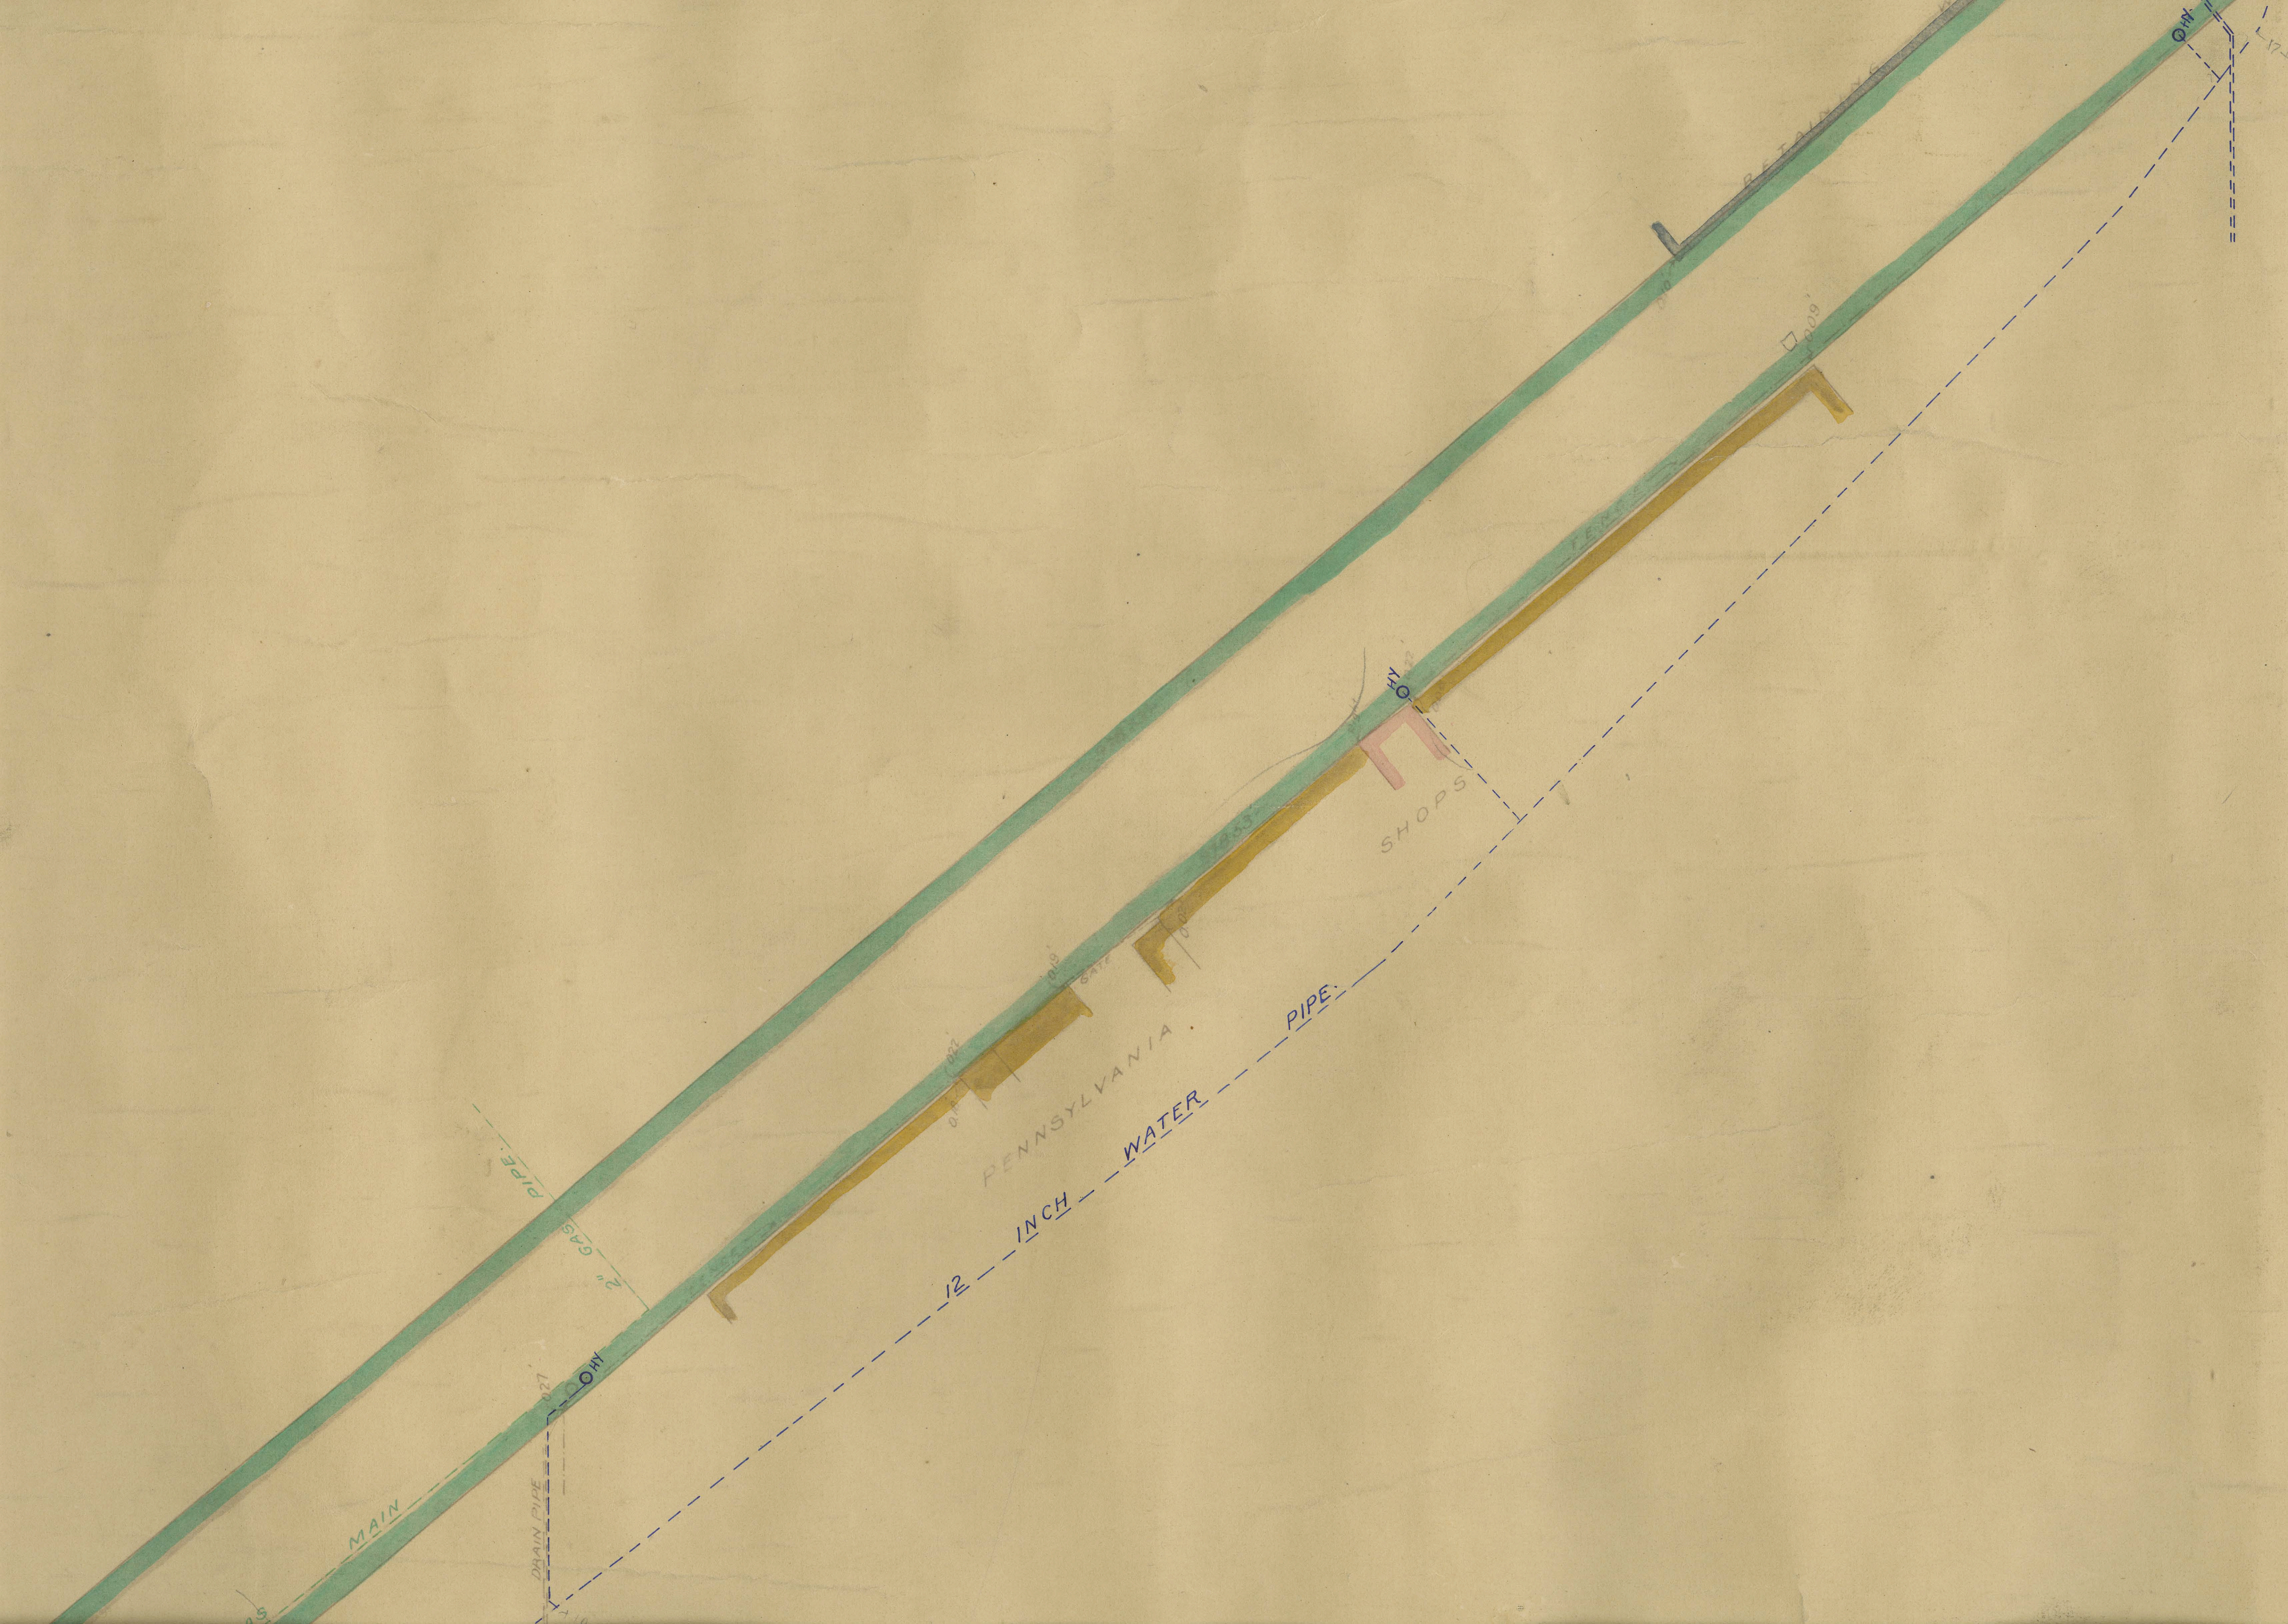
RETAINING
HY
0.09
0.10
SHOPS
PENNSYLVANIA.
12 INCH WATER PIPE.
2" GAS PIPE.
HY
0.27
0.22
MAIN
DRAIN PIPE
HY

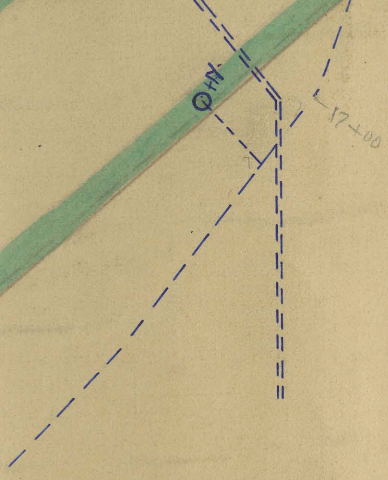

MAP SHOWING PROPERTY OF THE

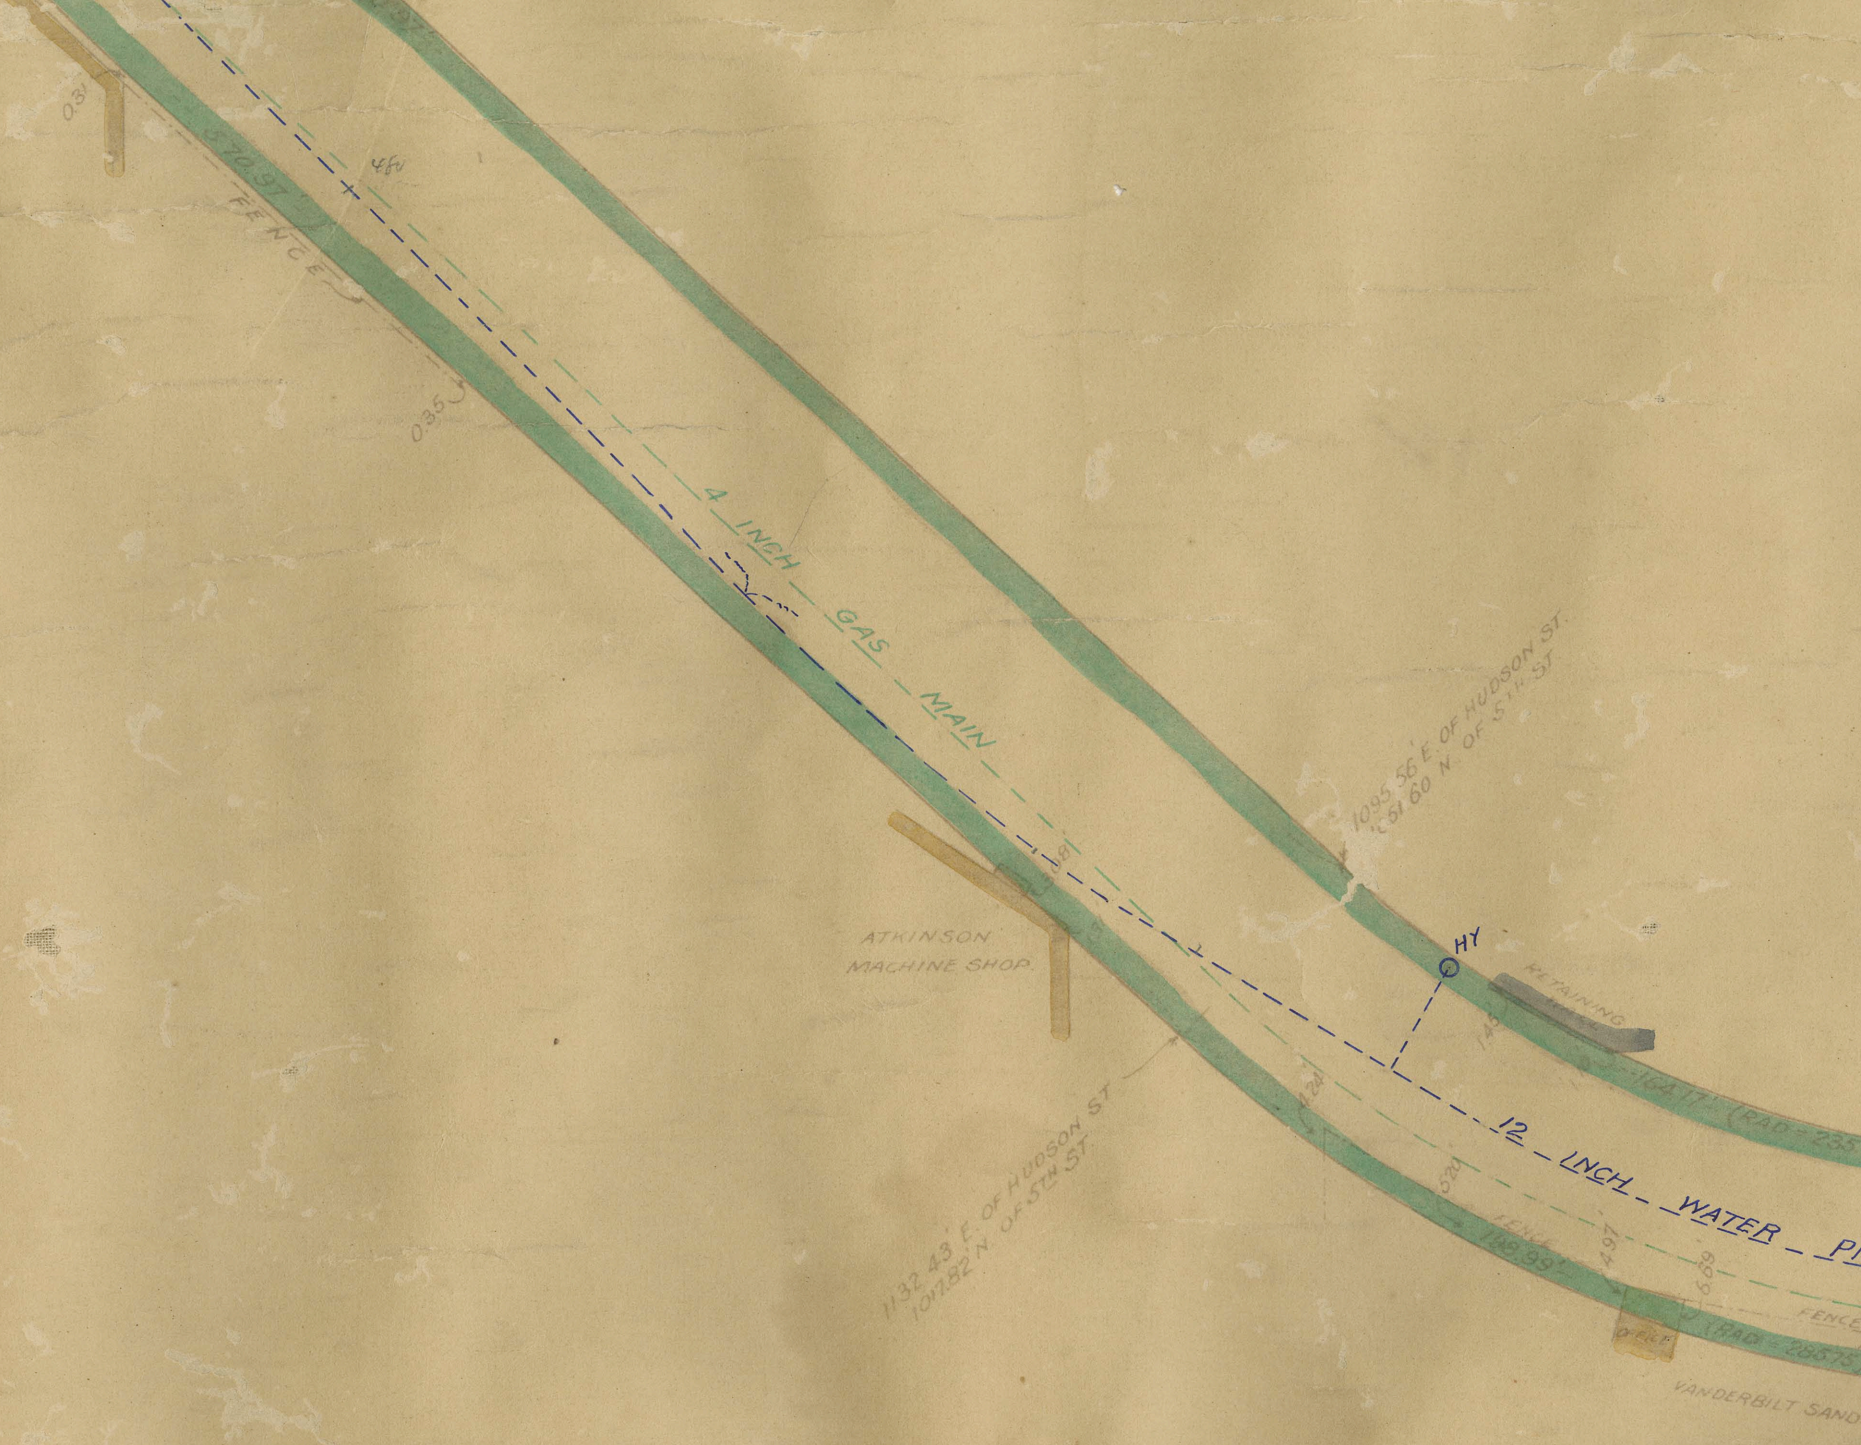
0.31
570.97
FENCE
48
0.35
4 INCH GAS MAIN
1095.56' E. OF HUDSON ST.
651.60 N. OF 5TH ST
ATKINSON
MACHINE SHOP
HY
RETAINING
145
164.17' (RAD = 235
1132.43' E. OF HUDSON ST
1017.82' N. OF 5TH ST.
4.24
12 INCH WATER PI
520
FENCE
148.99'
4.97
6.69
OFFICE
(RAD = 2857
FENCE
VANDERBILT SAND

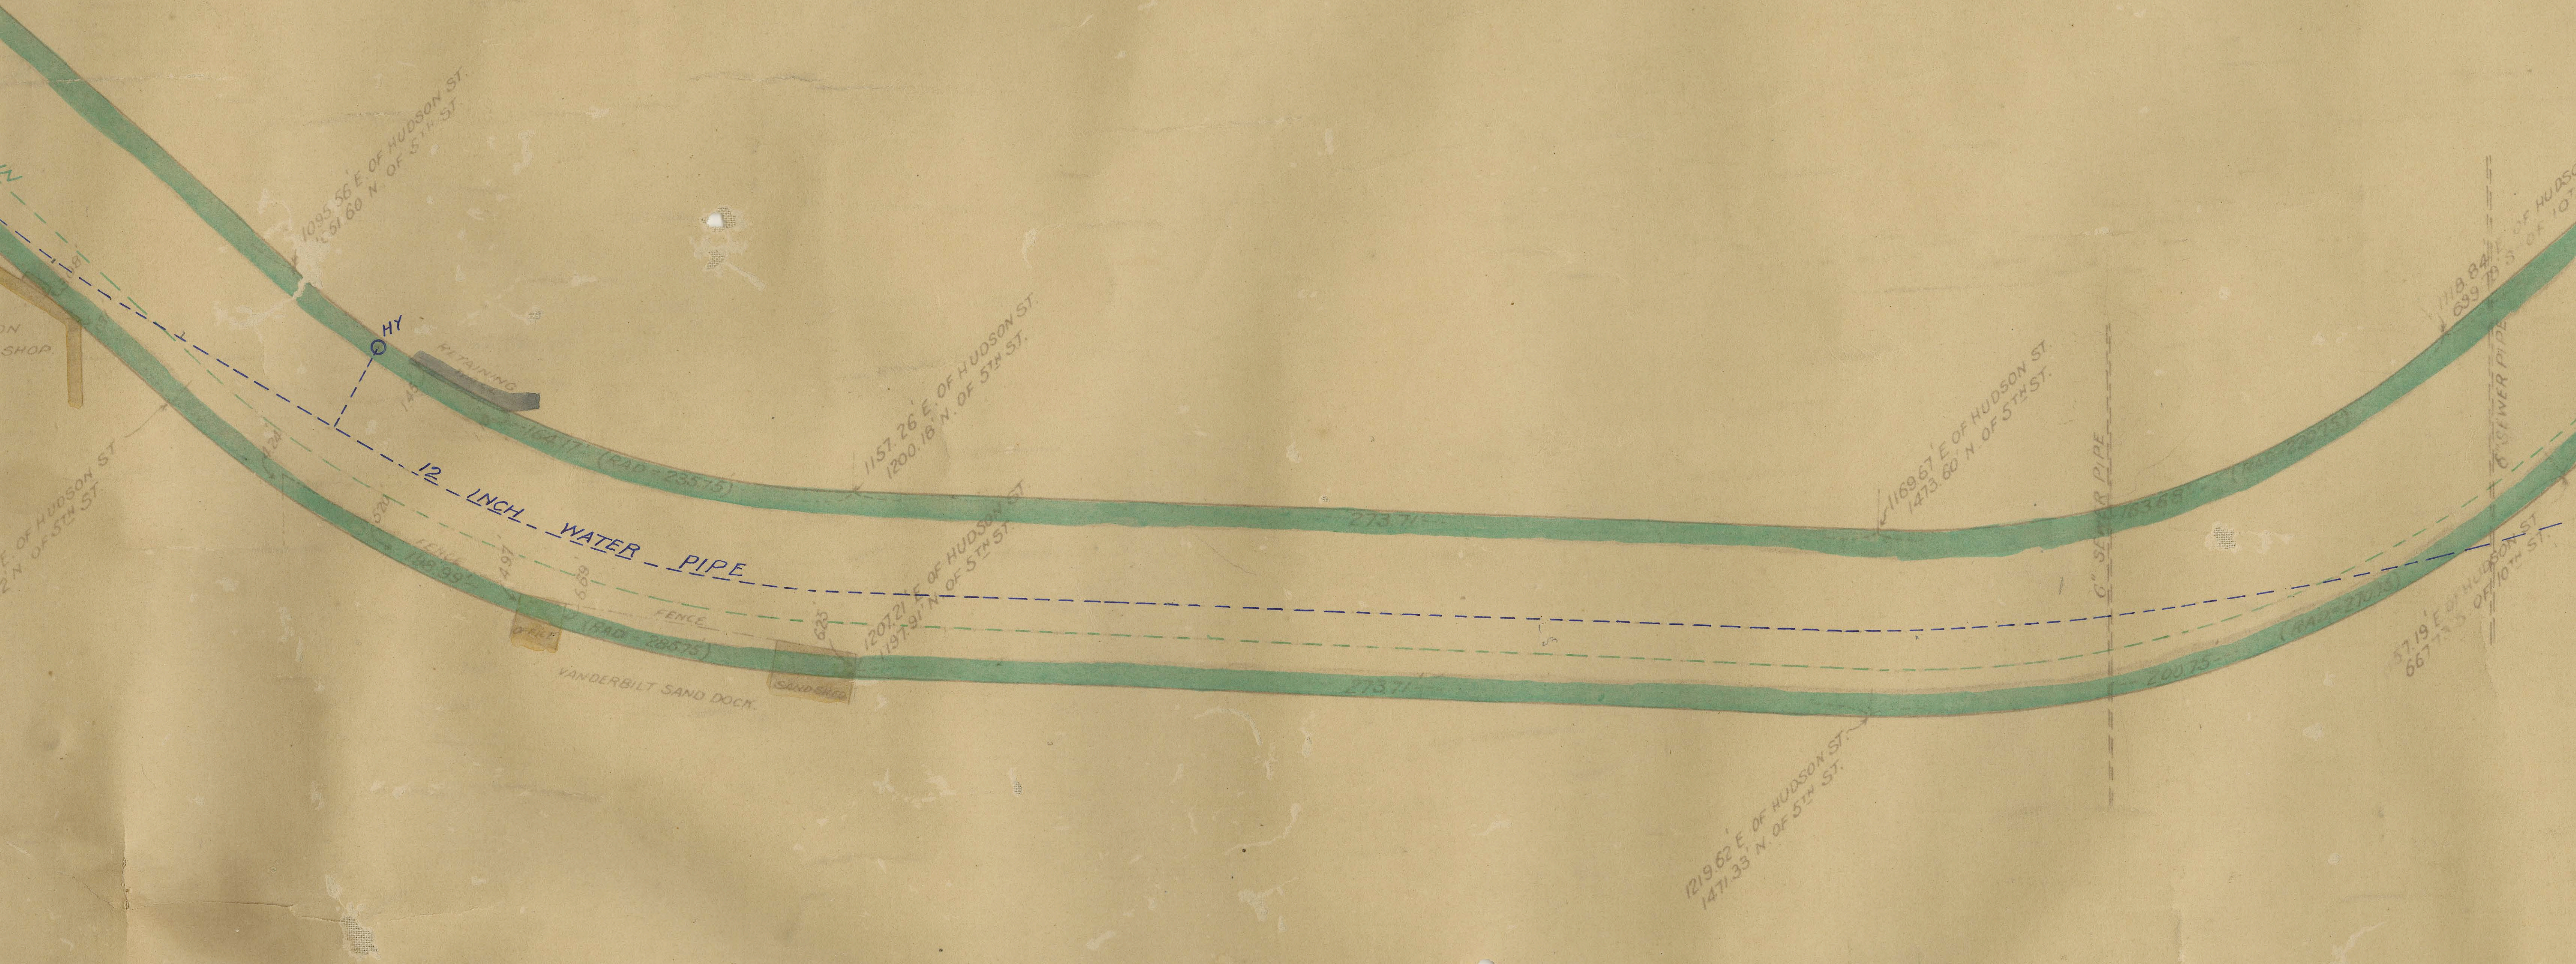
1095.56' E. OF HUDSON ST.
1151.60 N. OF 5TH ST.
HY
RETAINING
164.17' (RAD = 235.75)
SHOP
E. OF HUDSON ST.
2 N. OF 5TH ST.
12 INCH WATER PIPE
FENCE
198.99'
4.24
5.20
4.97
6.69
6.25
FENCE
(RAD = 285.75)
VANDERBILT SAND DOCK.
SAND SHED
1157.26' E. OF HUDSON ST.
1200.18' N. OF 5TH ST.
1207.21' E. OF HUDSON ST.
1197.91' N. OF 5TH ST.
273.71'
273.71'
1169.67' E OF HUDSON ST.
1473.60' N. OF 5TH ST.
1219.62' E. OF HUDSON ST.
1471.33' N. OF 5TH ST.
6" SEWER PIPE
163.69'
(RAD = 222.53)
200.75
(RAD = 270.15)
6" SEWER PIPE
1118.84' E. OF HUDSON
699.79' S. OF 10TH
1157.19' E. OF HUDSON ST.
667.73' S. OF 10TH ST.

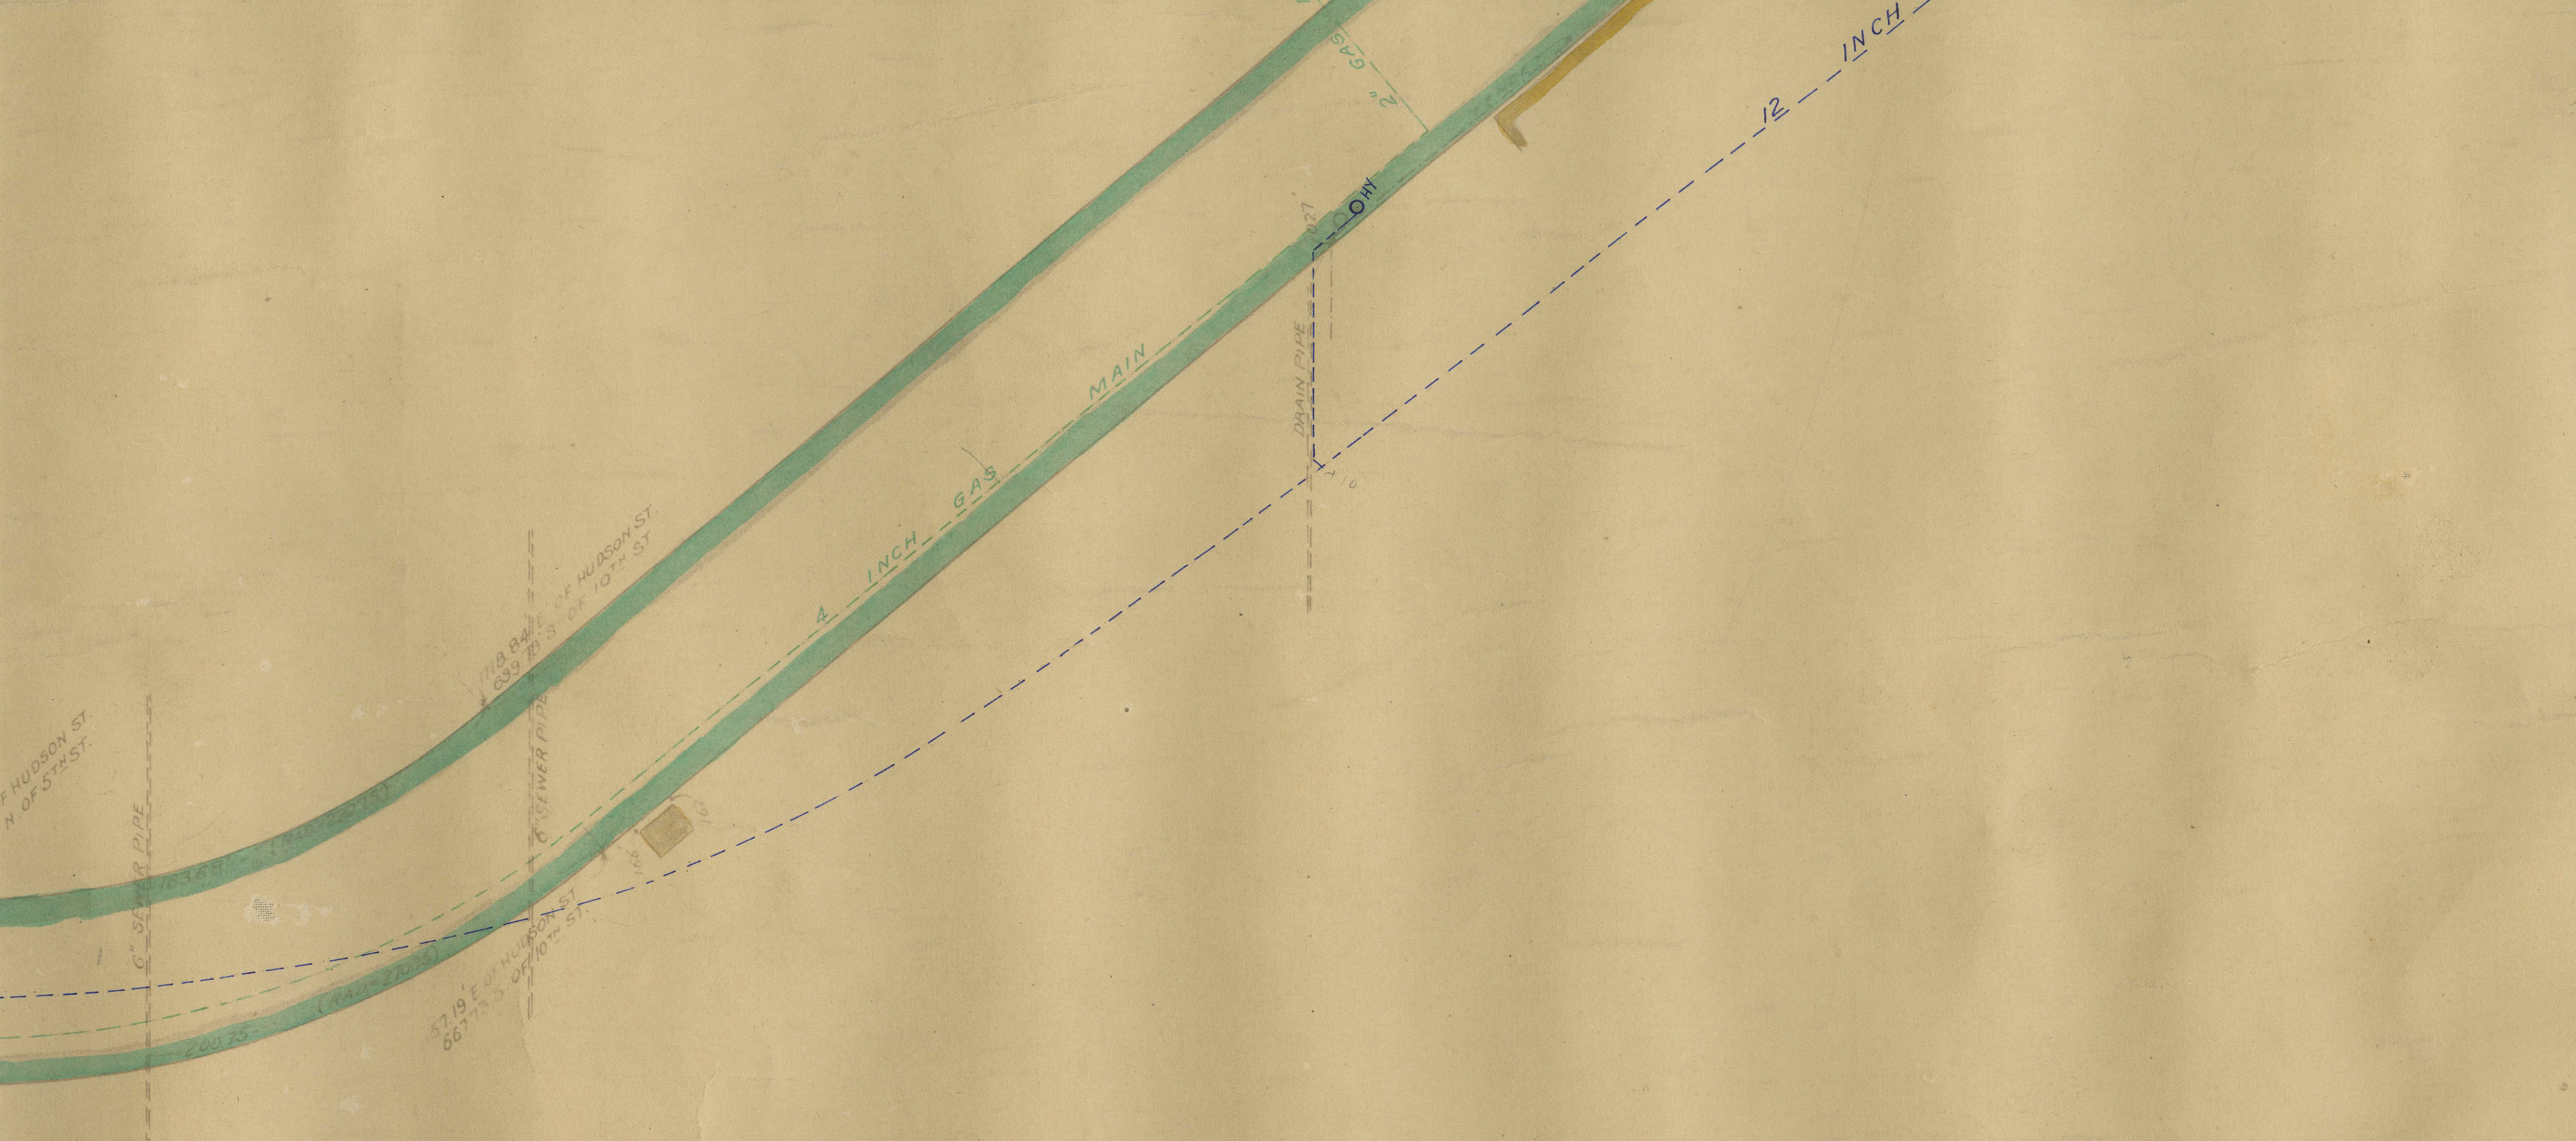
2" GAS
OHY
12 INCH
027
DRAIN PIPE
210
4 INCH GAS MAIN
118.84' E. OF HUDSON ST.
699.73' S. OF 10TH ST
F HUDSON ST.
N. OF 5TH ST.
6" SEWER PIPE
6" SEWER PIPE
163.69
(RAD=220.75)
200.75
(RAD=210.75)
57.19' E OF HUDSON ST
667.73' S. OF 10TH ST.
166
162

MAP SHOWING PROPERTY OF THE
HOBOKEN RAILROAD WAREHOUSE AND STEAMSHIP C
HOBOKEN, N.J.
SEPTEMBER, 1906.

SCALE ~ 1 INCH = 40 FEET.

W. F. WHITTEMOR

Note;
Location of Pipe Lines are approximate, as determined by Surface indications.

MAP SHOWING PROPERTY OF THE
KEN RAILROAD WAREHOUSE AND STEAMSHIP CONNECTING CO.
HOBOKEN, N.J.

SEPTEMBER, 1906.

SCALE ~ 1 INCH = 40 FEET.

W. F. WHITTEMORE, C.E.

Pipe Lines are approximate, as
by Surface indications.