

HOBOKEN


Scale 1"=300'

June 1915

*This tracing is a true
copy of the original.*

Made By - *Beyer & Mahrkens, Inc.*

*Engineers & Constructors,
Steneck Building, Hoboken, N.J.
Aug. 6th. 1923.*

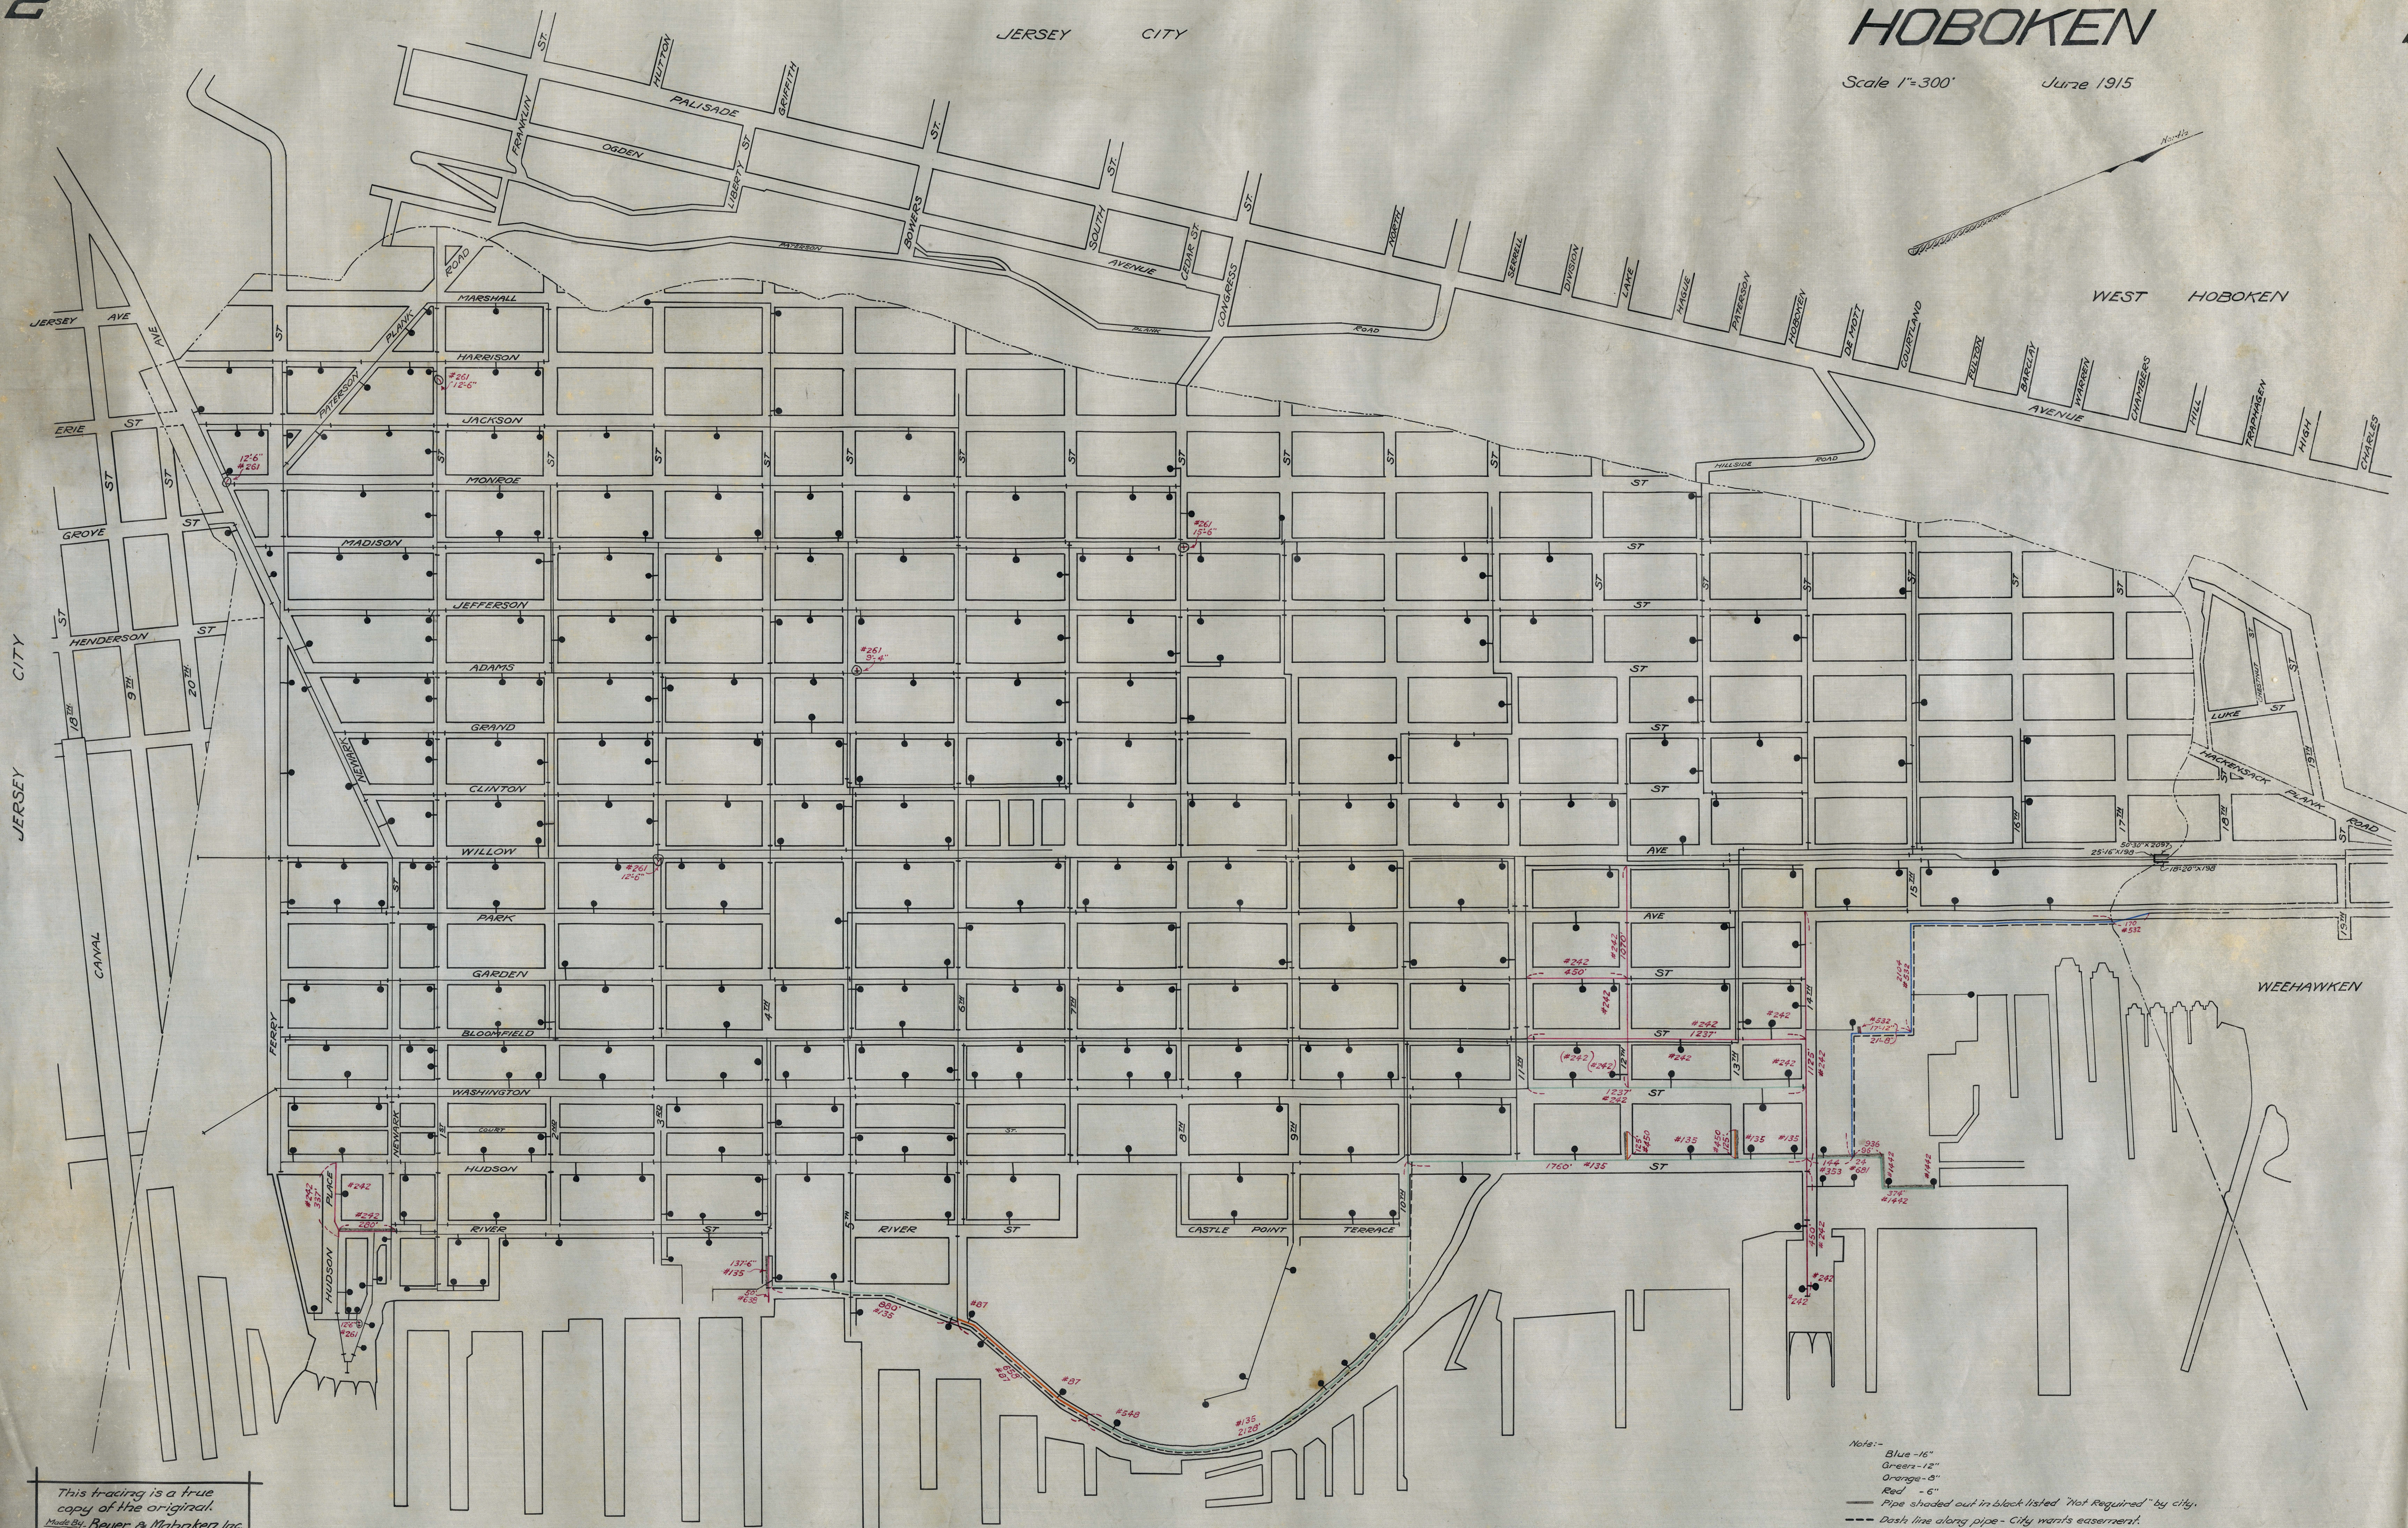

This tracing is a true
copy of the original.
Made by Beyer & Mahler, Inc.
Engineers & Constructors,
Stern Building, Hoboken, N.J.
Aug. 6th 1923.

Note:-
Blue - 16"
Green - 12"
Orange - 8"
Red - 6"
Pipe shaded out in black listed "Not Required" by city.
Dash line along pipe - City wants easement.