


PLAN & PROFILE of GRAND STREET

From the northerly line of First Street to the southerly line of Second Street.


HOBOKEN. N. J.

1867.


*Filed March 21st 1867
John Kennedy
City Clerk*

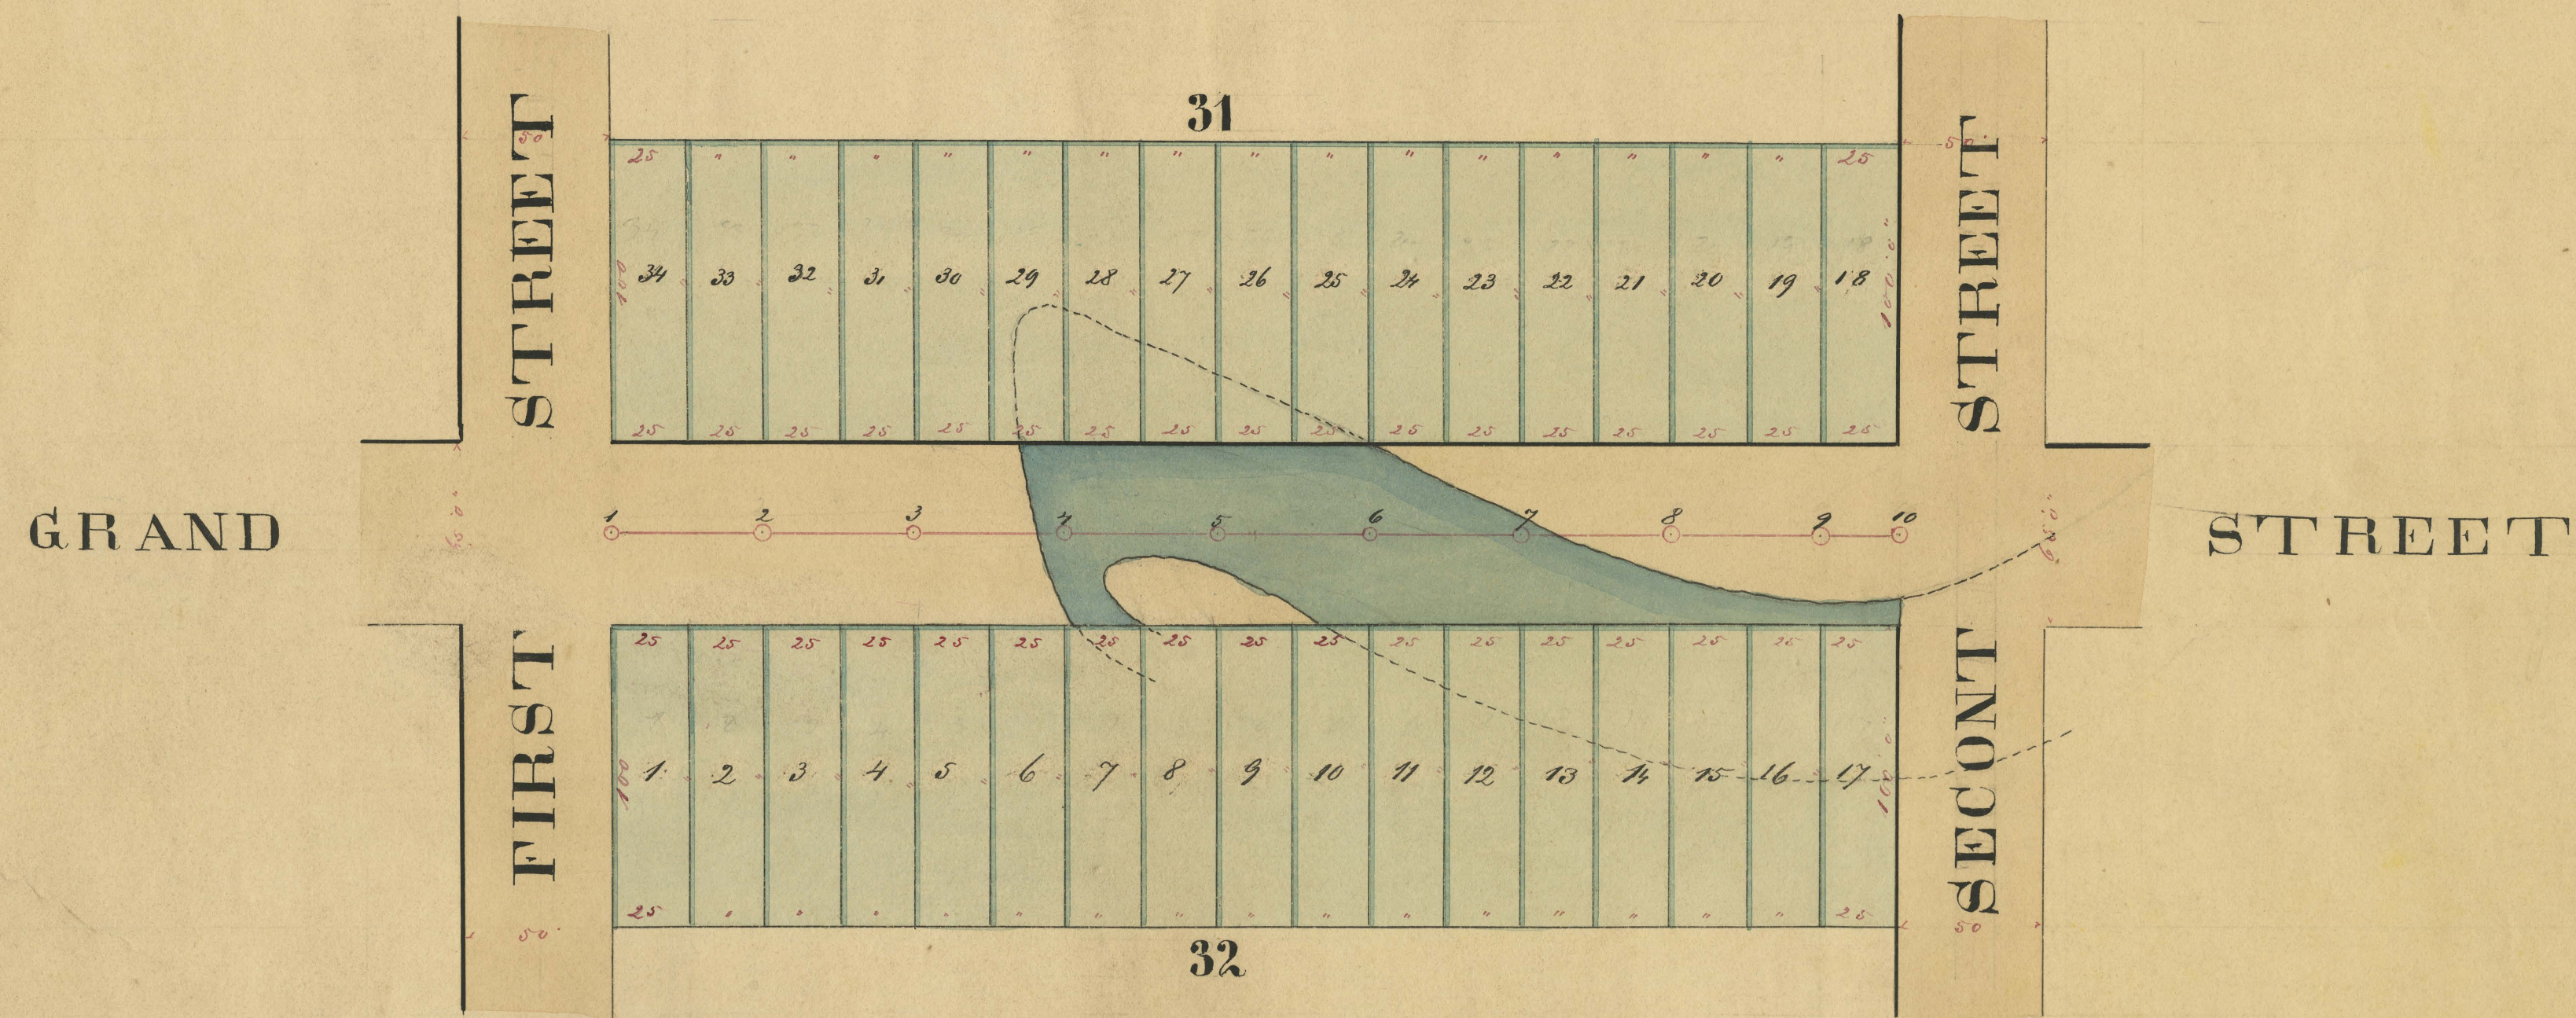

Profile

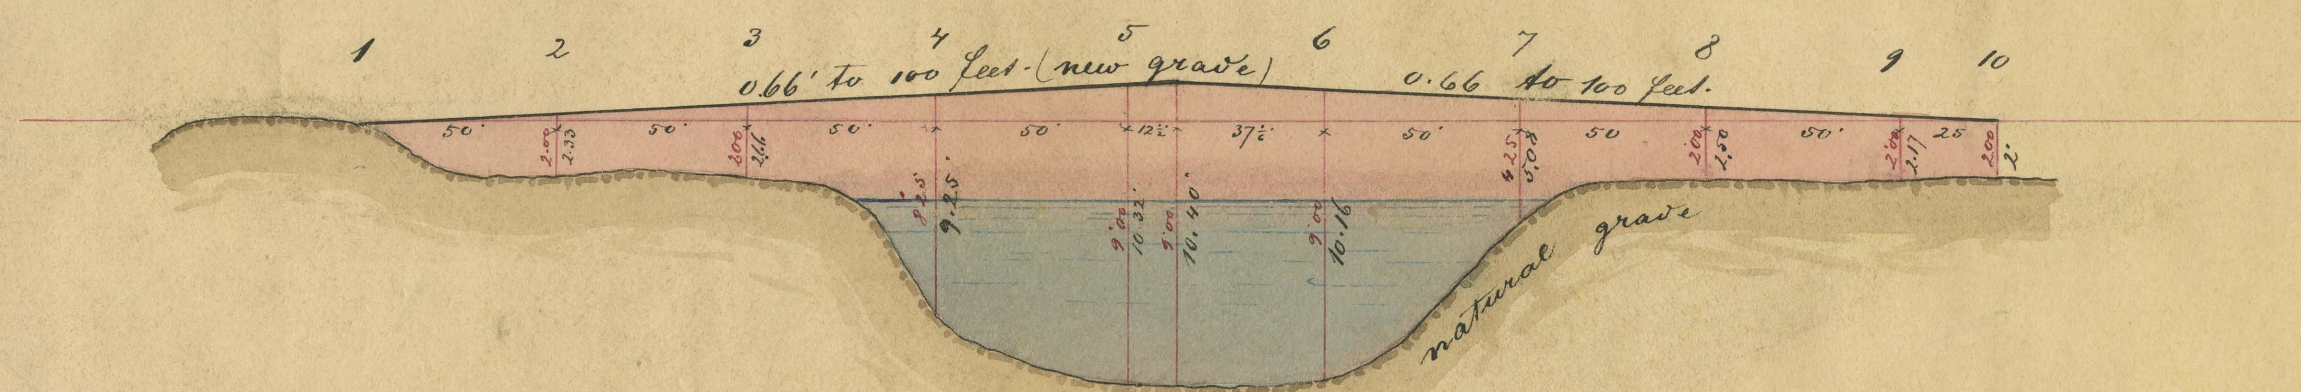

*Wm. Hexamer
City Surveyor
1867.*

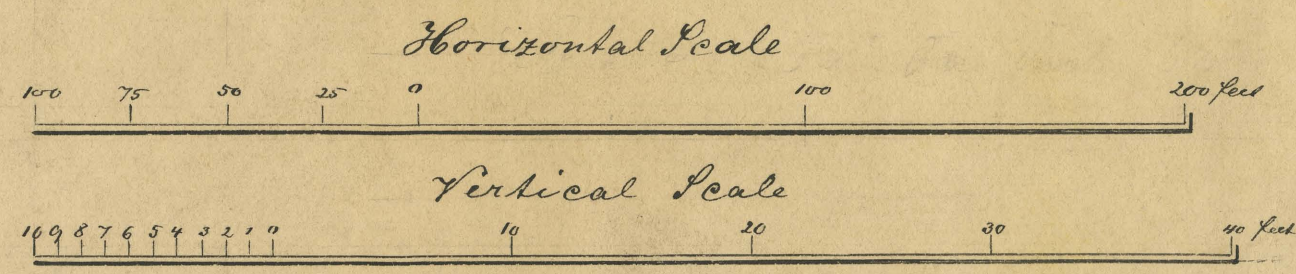

212


PLAN & PROFILE of GRAND STREET

From the northerly line of First Street to the southerly line of Second Street.


HOBOKEN. N. J.

1867.


*Filed March 21st 1867
John Kennedy
City Clerk*

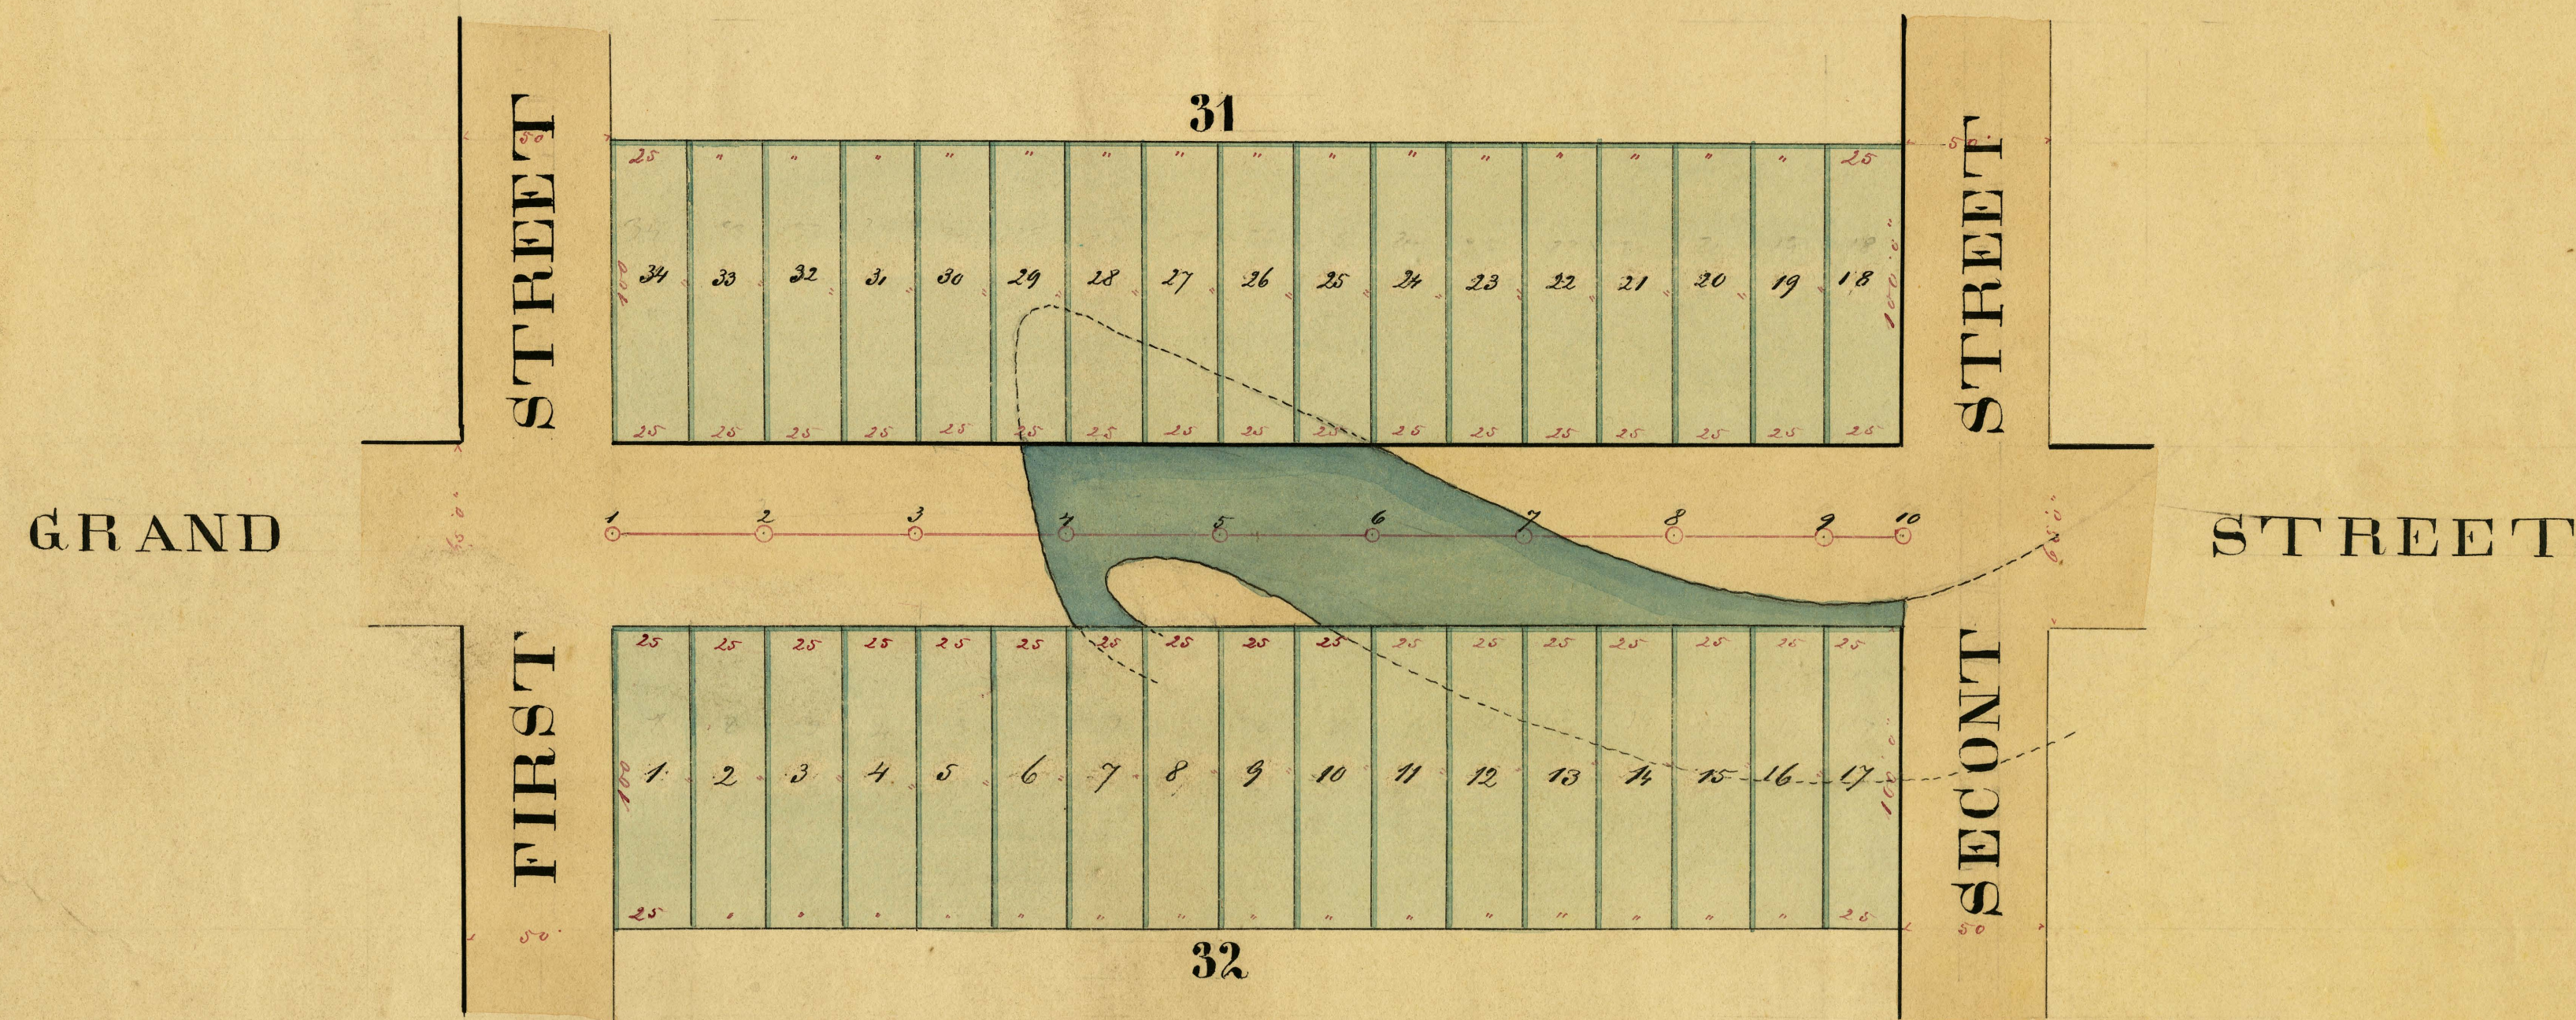

Profile

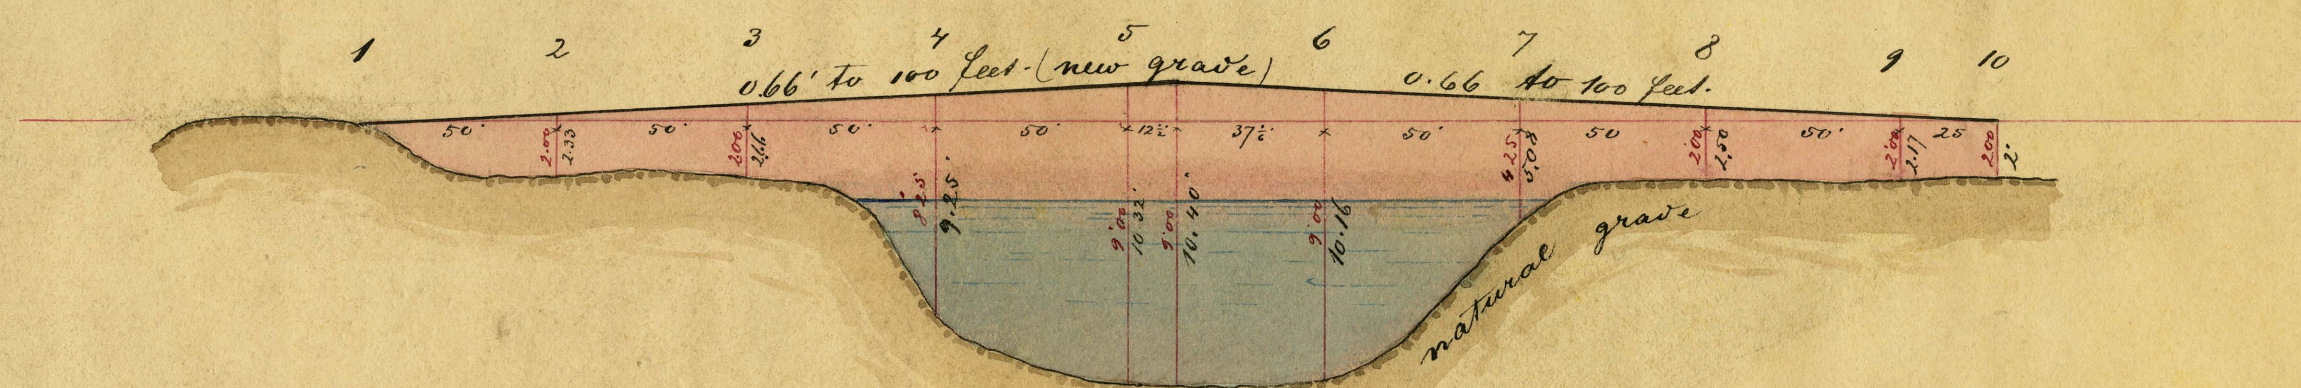

*Wm. Hexamer
City Surveyor
1867.*

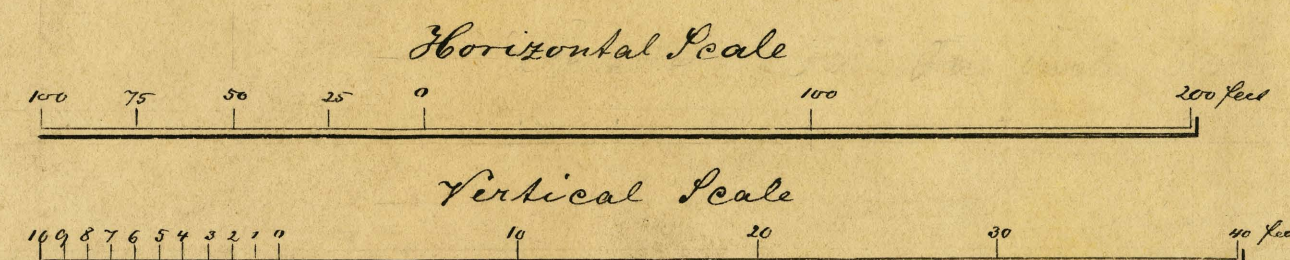

212


PLAN & PROFILE of GRAND STREET

From the northerly line of First Street to the southerly line of Second Street.


HOBOKEN. N. J.

1867.


*Filed March 21st 1867
John Kennedy
City Clerk*

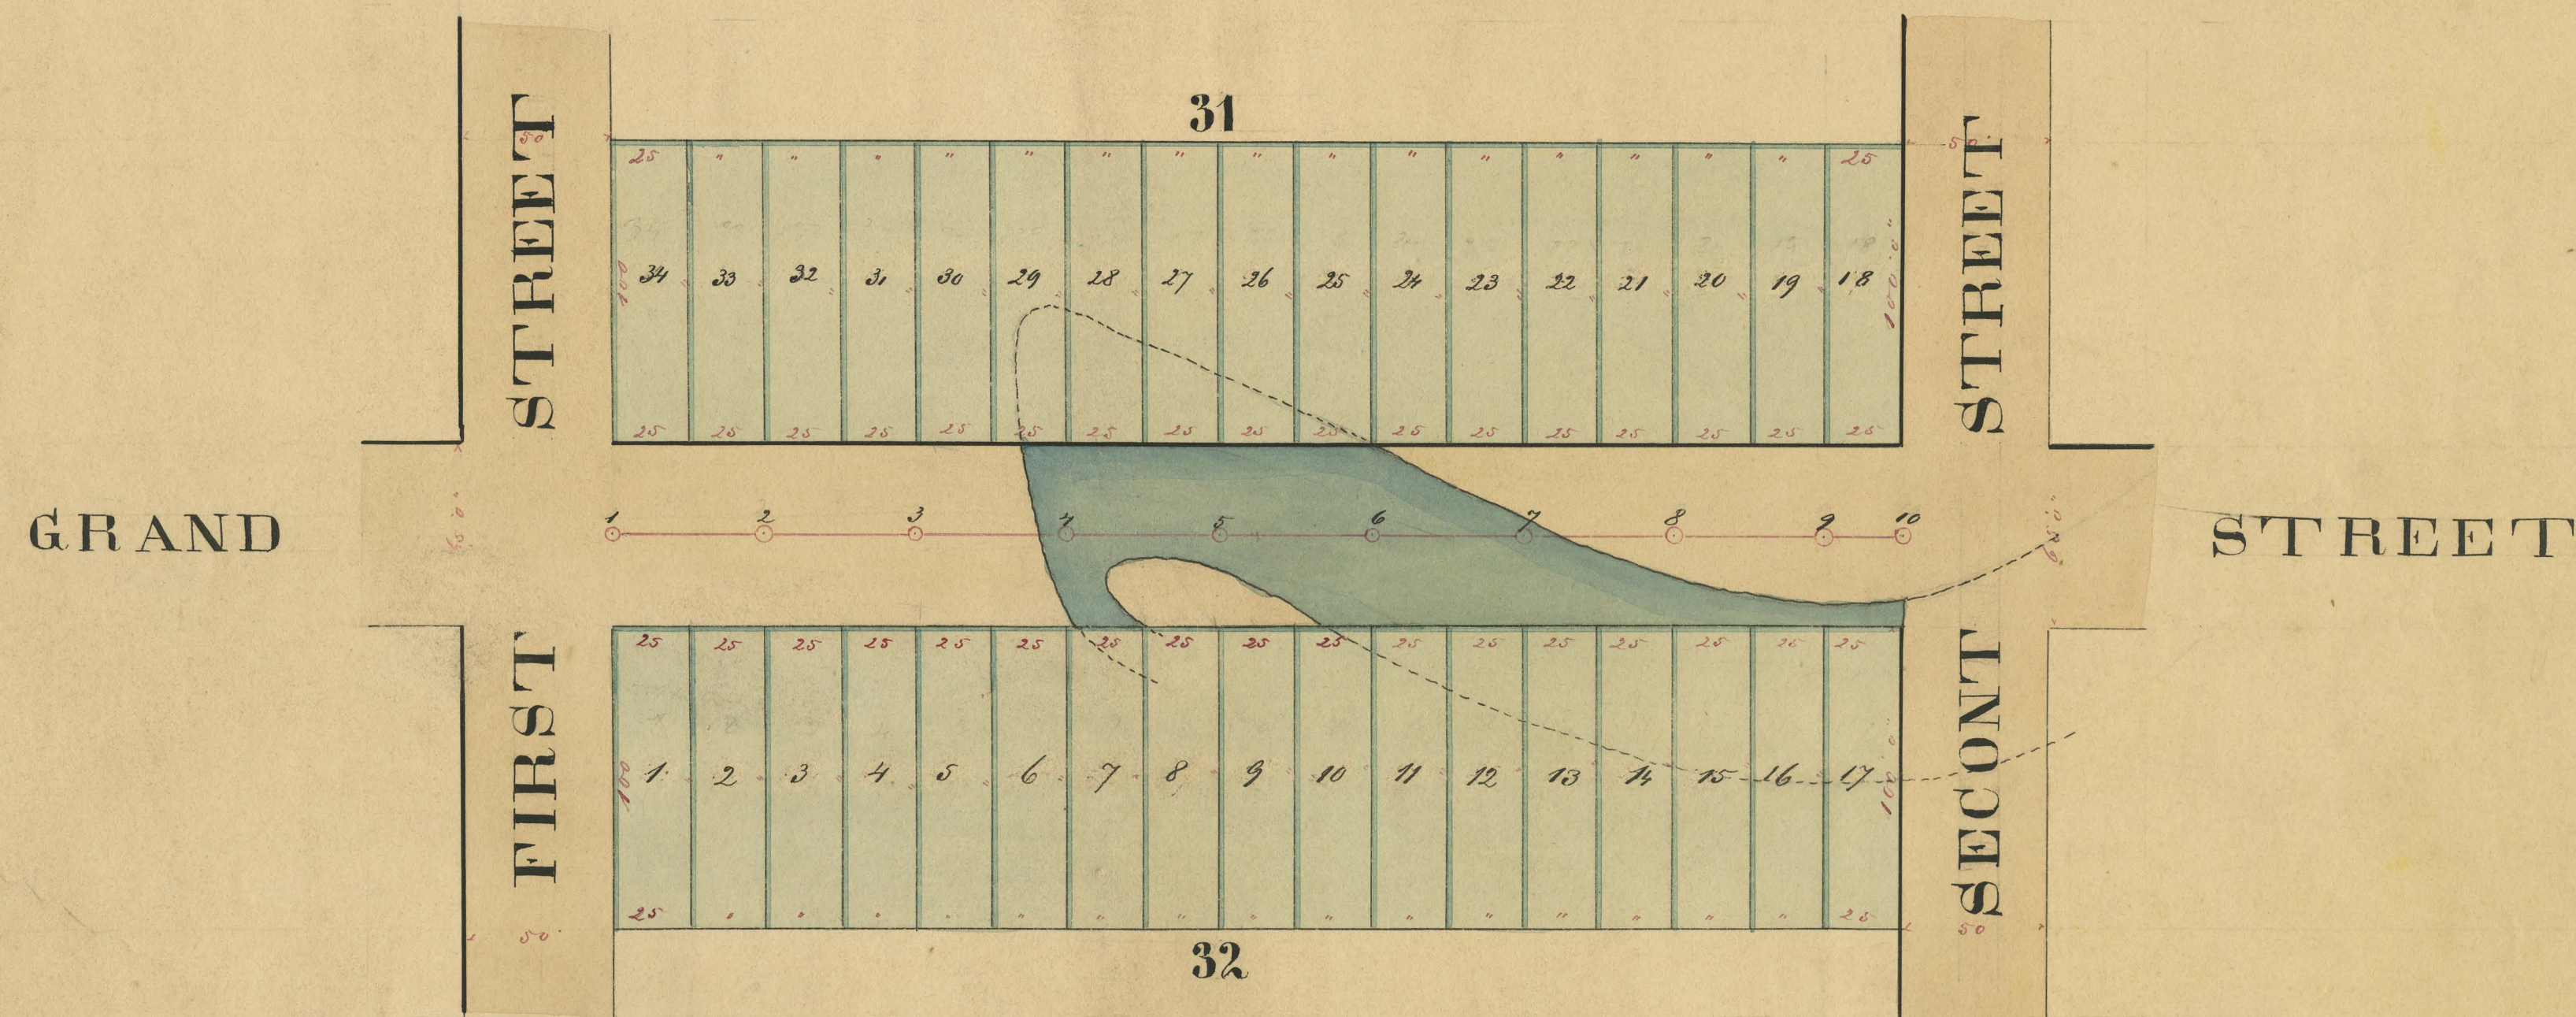

Profile

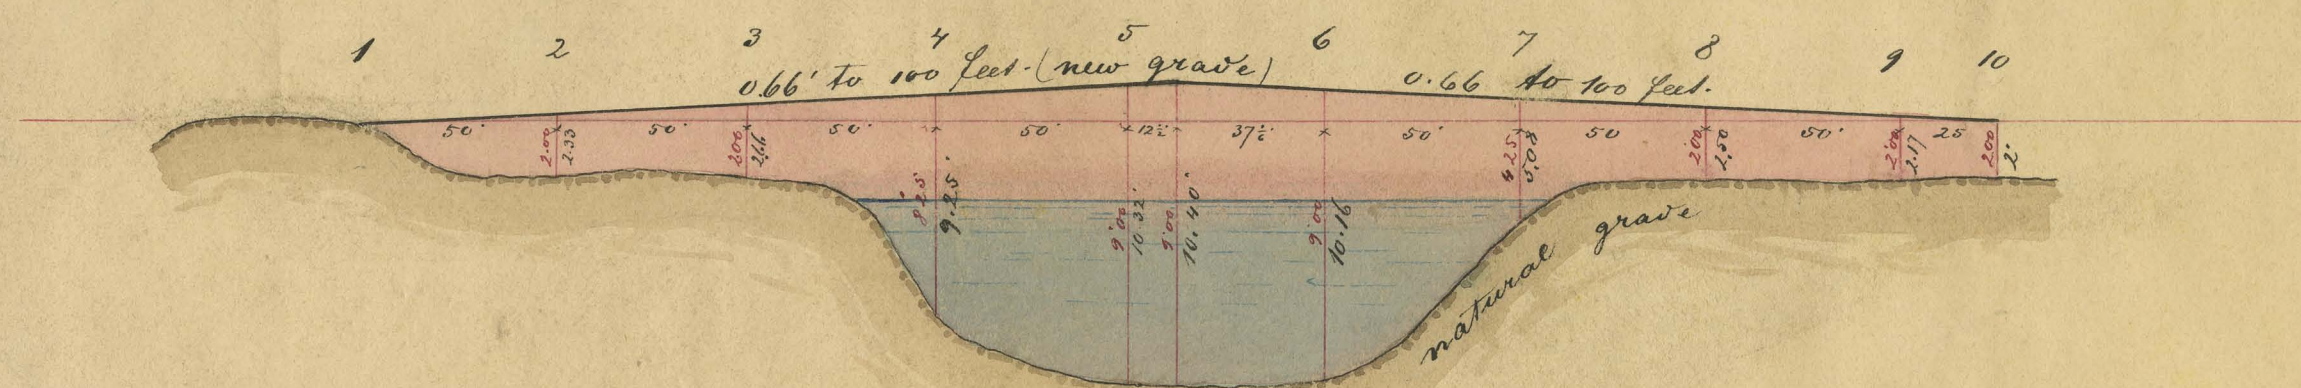

*Wm. Hexamer
City Surveyor
1867.*

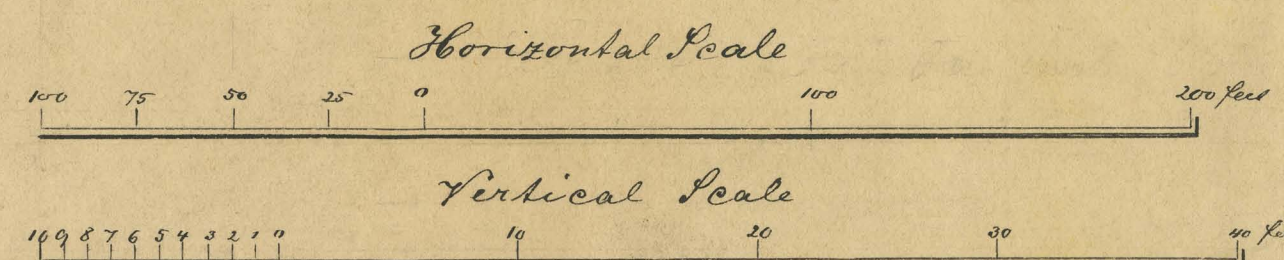

212


PLAN & PROFILE of GRAND STREET

From the northerly line of First Street to the southerly line of Second Street.


HOBOKEN. N. J.

1867.


*Filed March 21st 1867
John Kennedy
City Clerk*

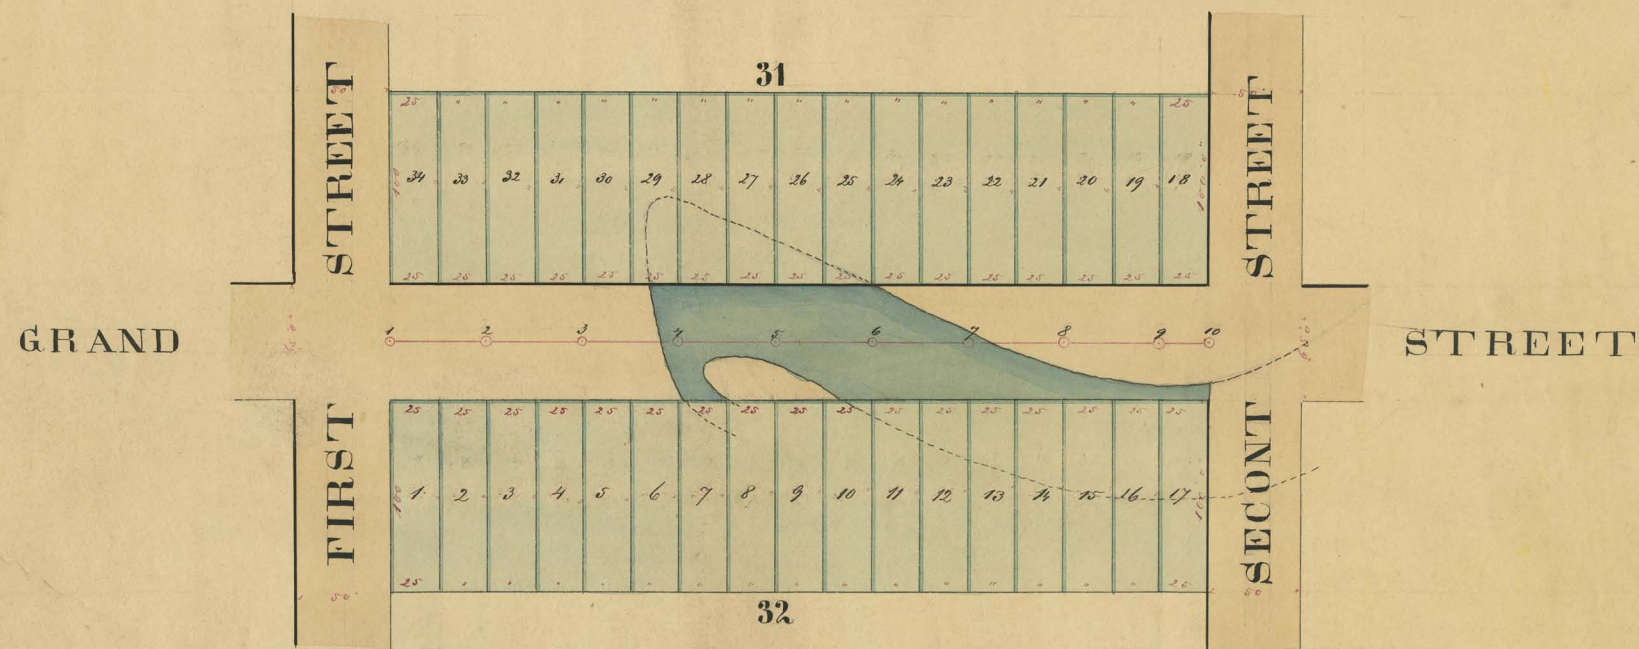

Profile

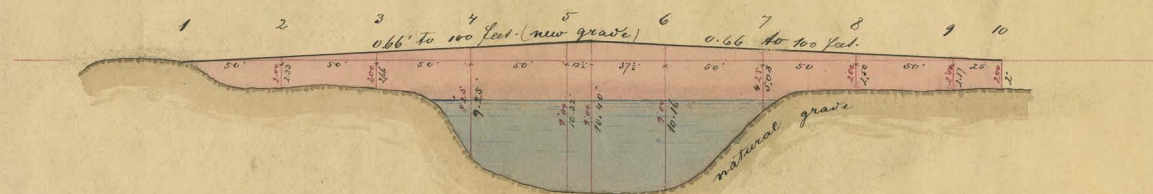

*W. Heamers
At Surveyor
1867.*

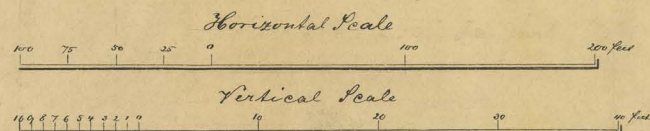

212