



PLAN & PROFILE of ADAMS STREET from Newark Avenue to First Street Hoboken City

1866


Filed Sep^r 26th 1866
John Kennedy
City Clerk

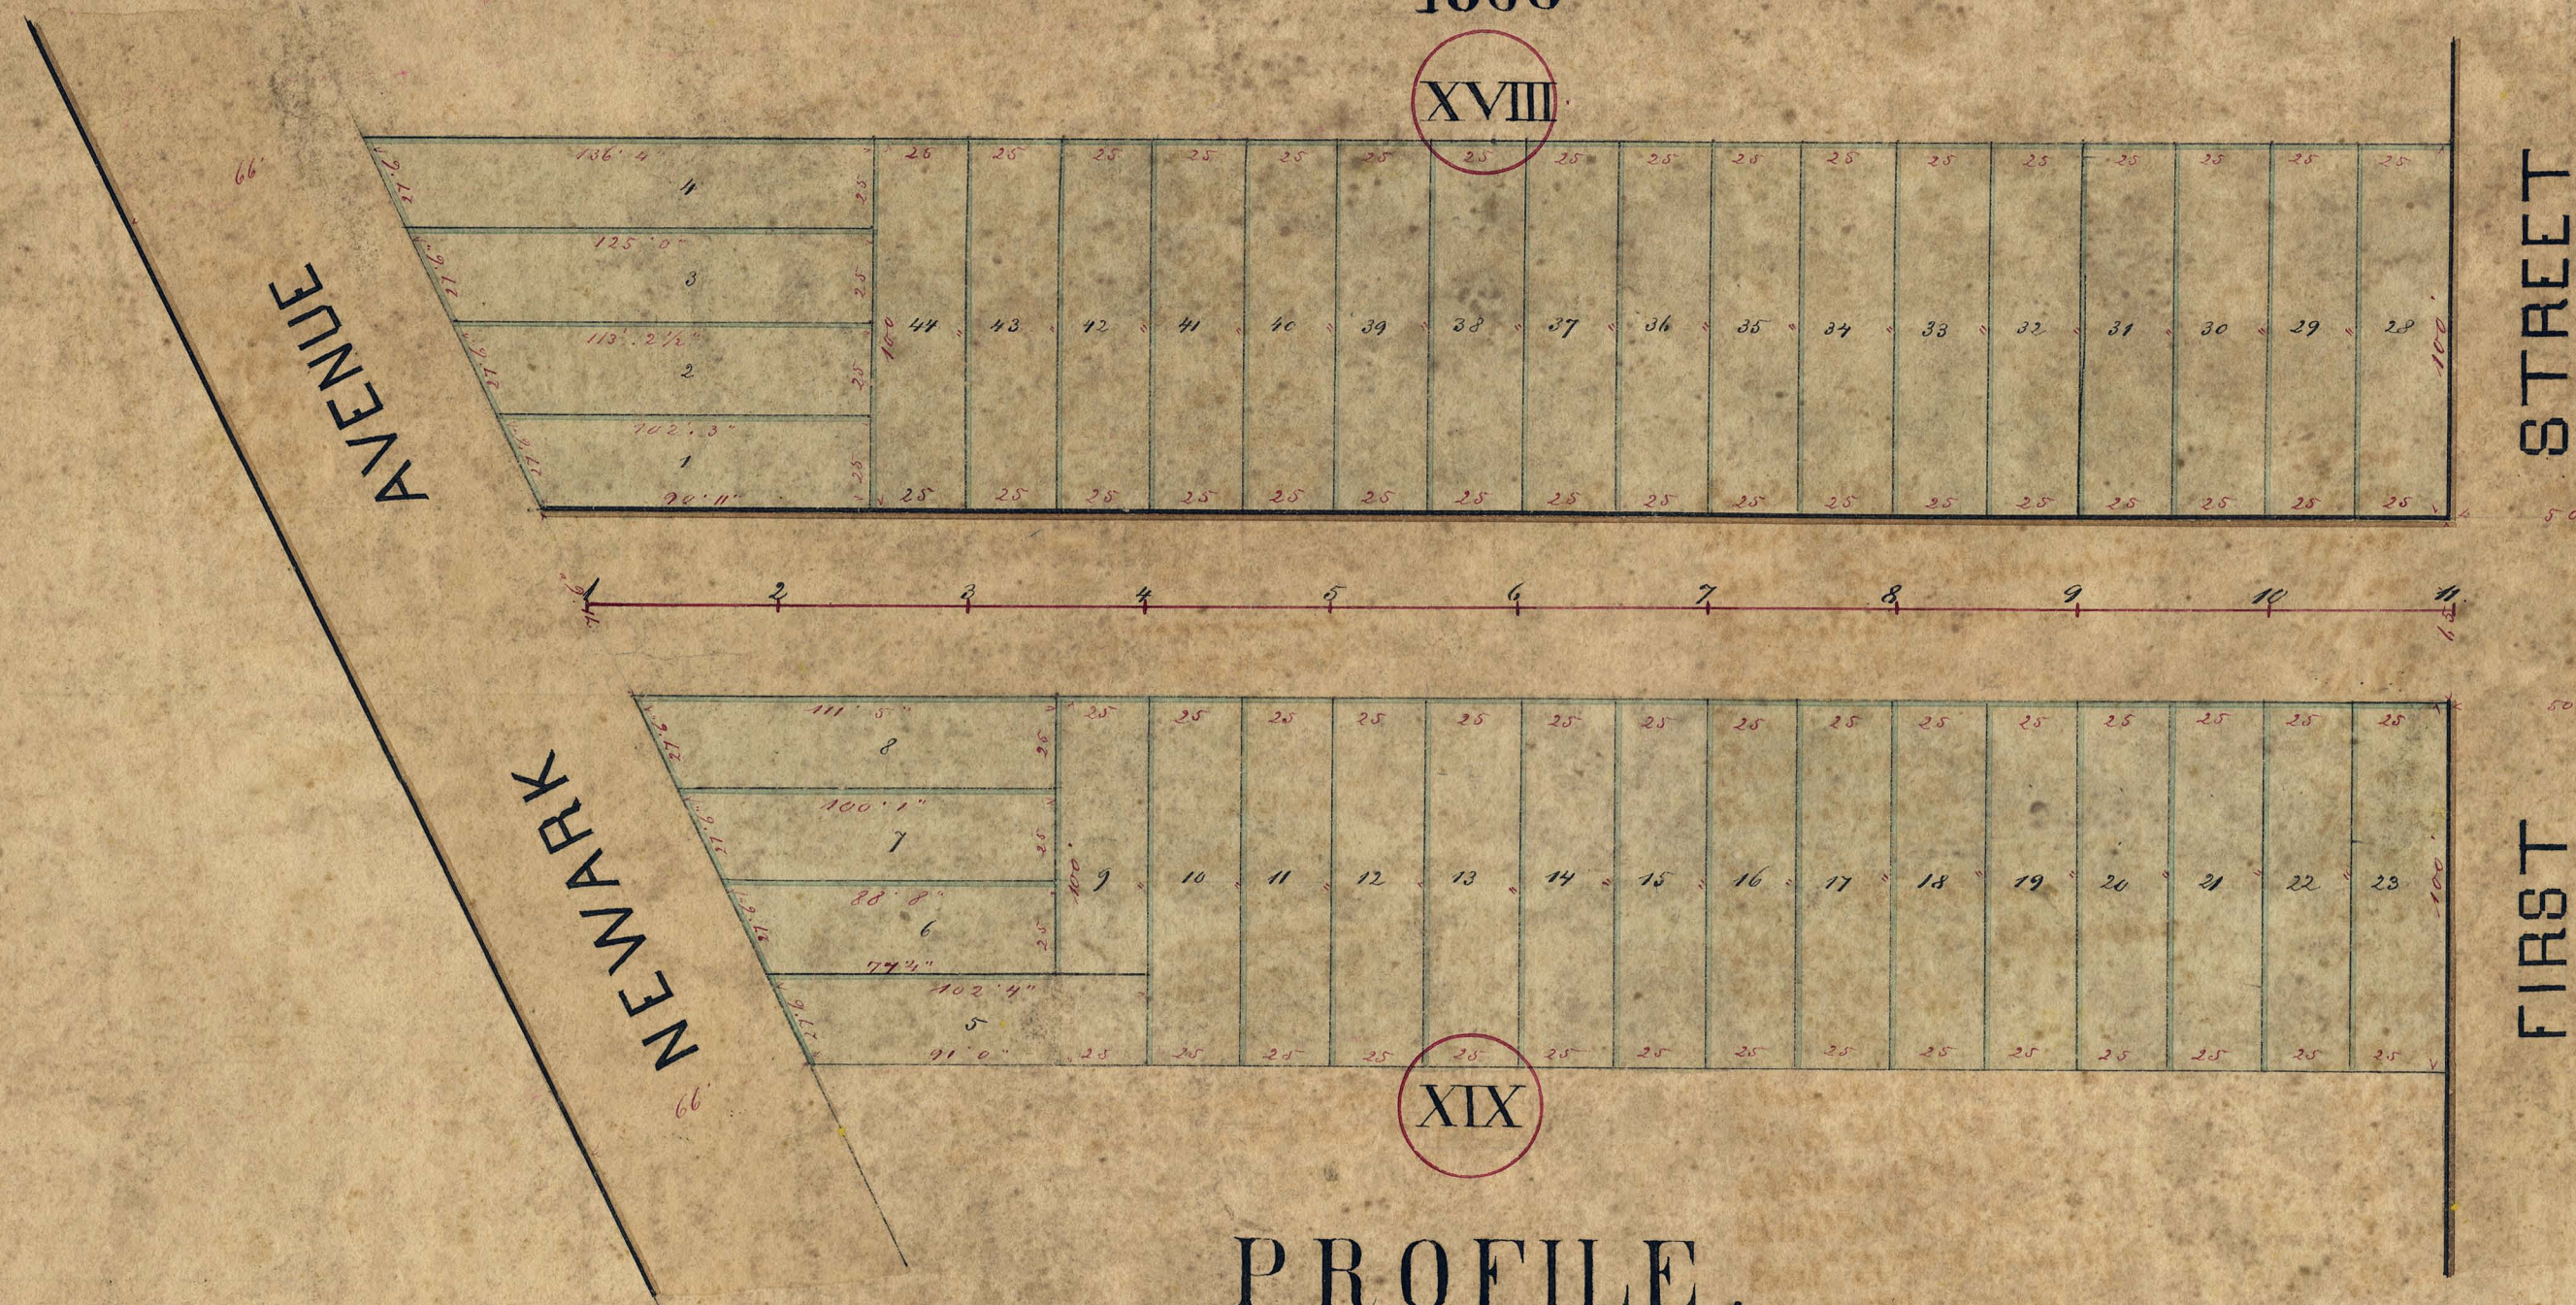

PROFILE.

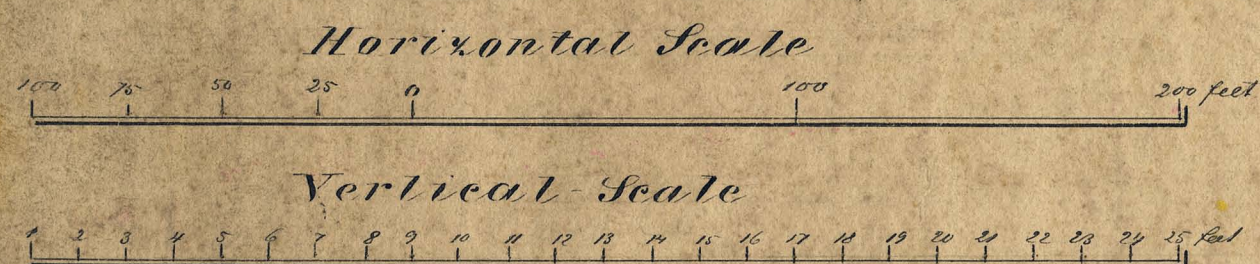

Note: natural grade
filling

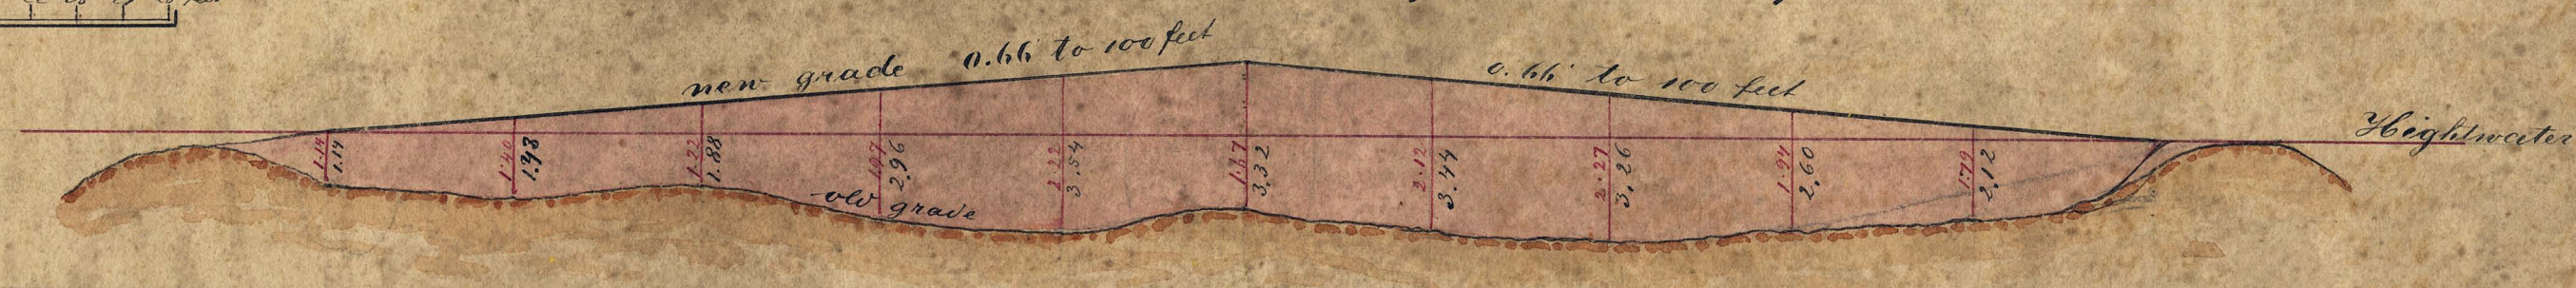

Cross Section




Wm. Hexamer
City Surveyor
Hoboken City

195


PLAN & PROFILE of ADAMS STREET From Newark Avenue to First Street Hoboken City

1866


Filed Sep^r 26th 1866
John Kennedy
City Clerk

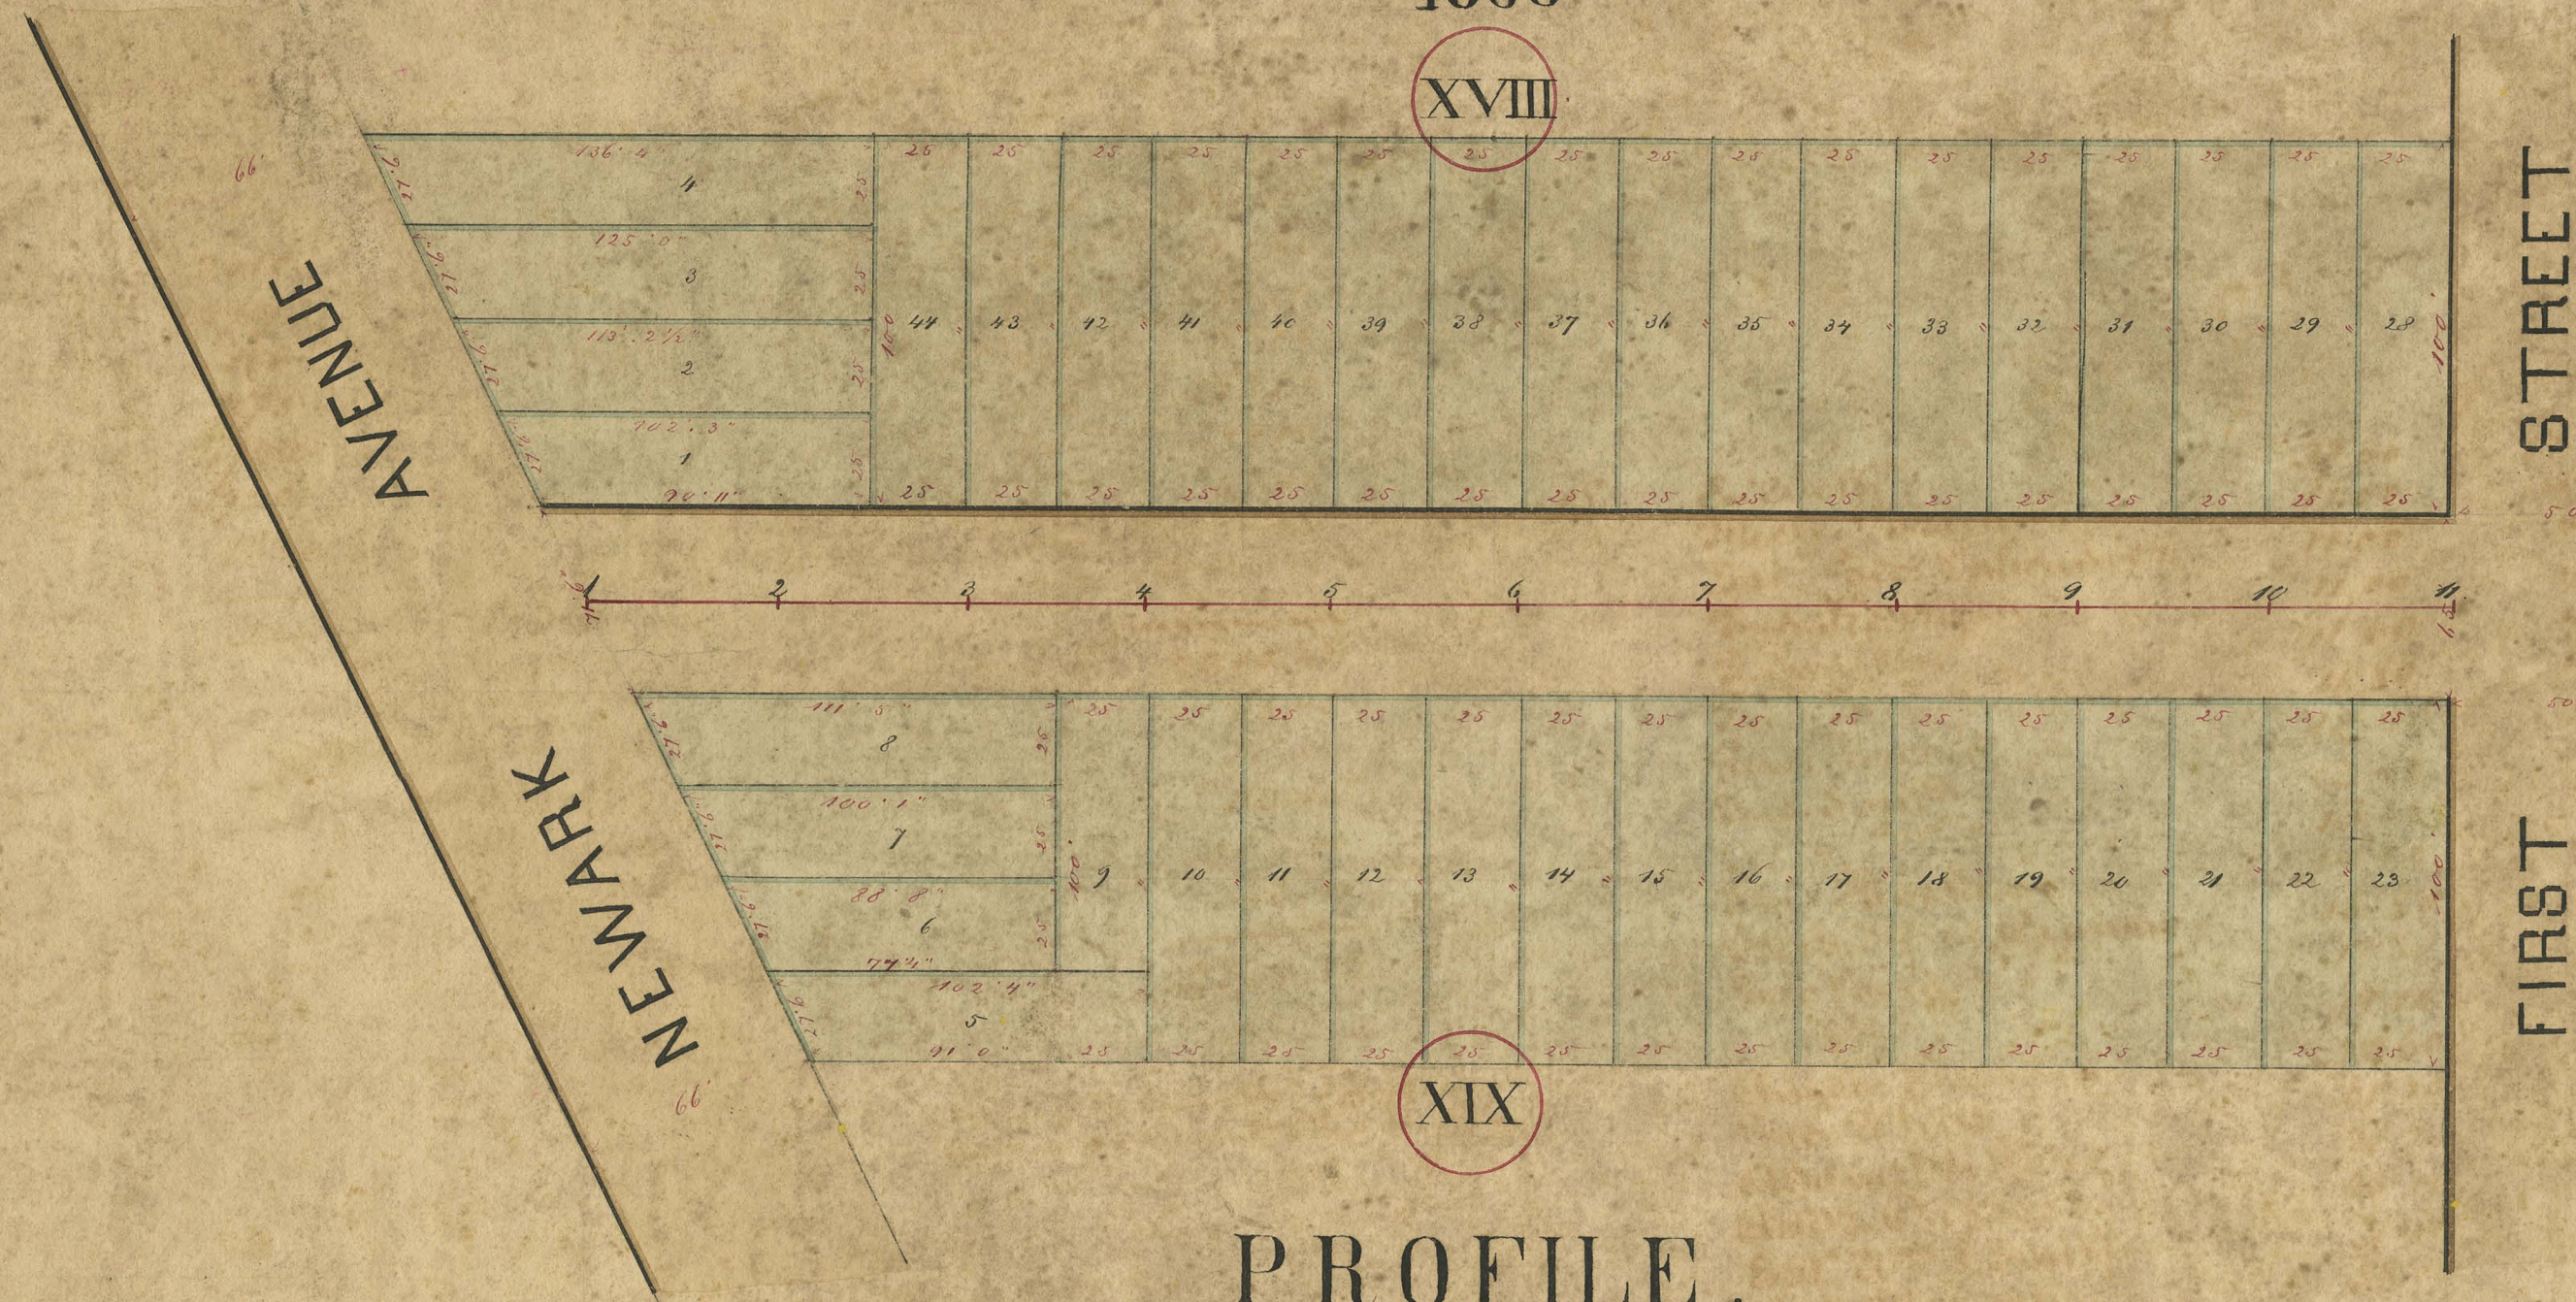


PROFILE.

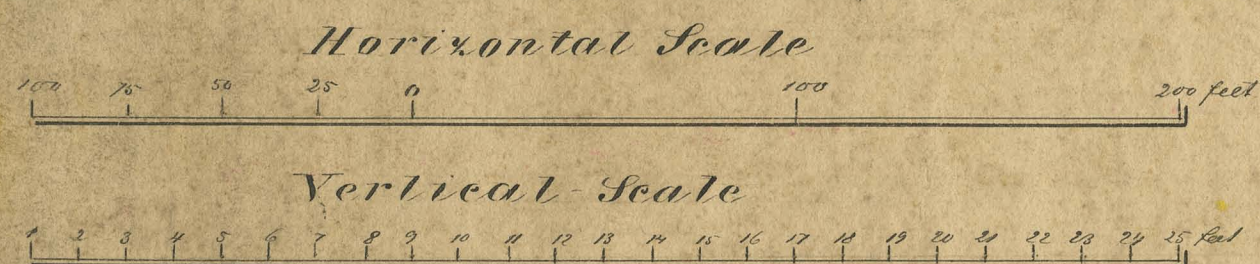

Note: natural grade
filling

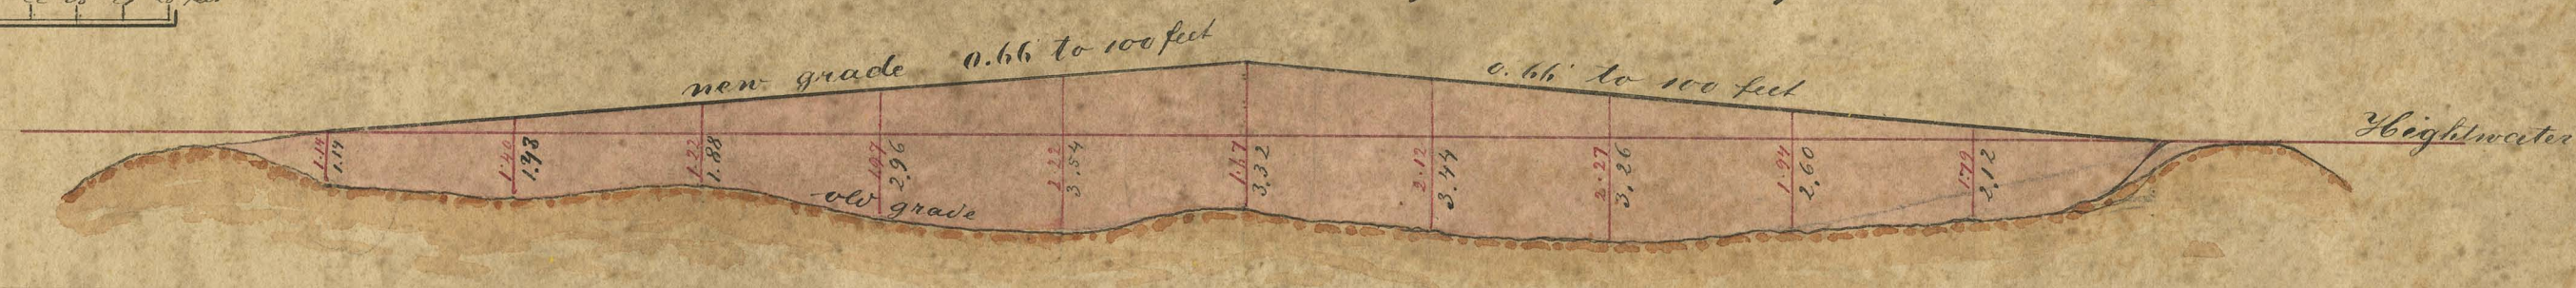

Cross Section

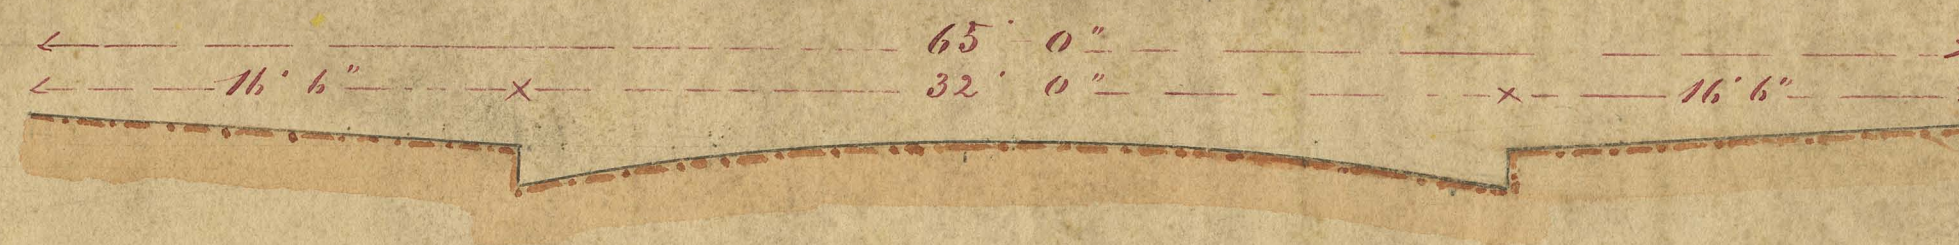

Wm. Hexamer
City Surveyor
Hoboken City

195