



SCALE: 1/4 INCH=1 FOOT



EGMONT MERSEBURGER ARCHITECT.
1025 WASHINGTON ST. HOBOKEN, N.J.
HOB. 3-4469

DRAWING NO. 39-29-45

SCALE: 1/4 INCH = 1 FOOT

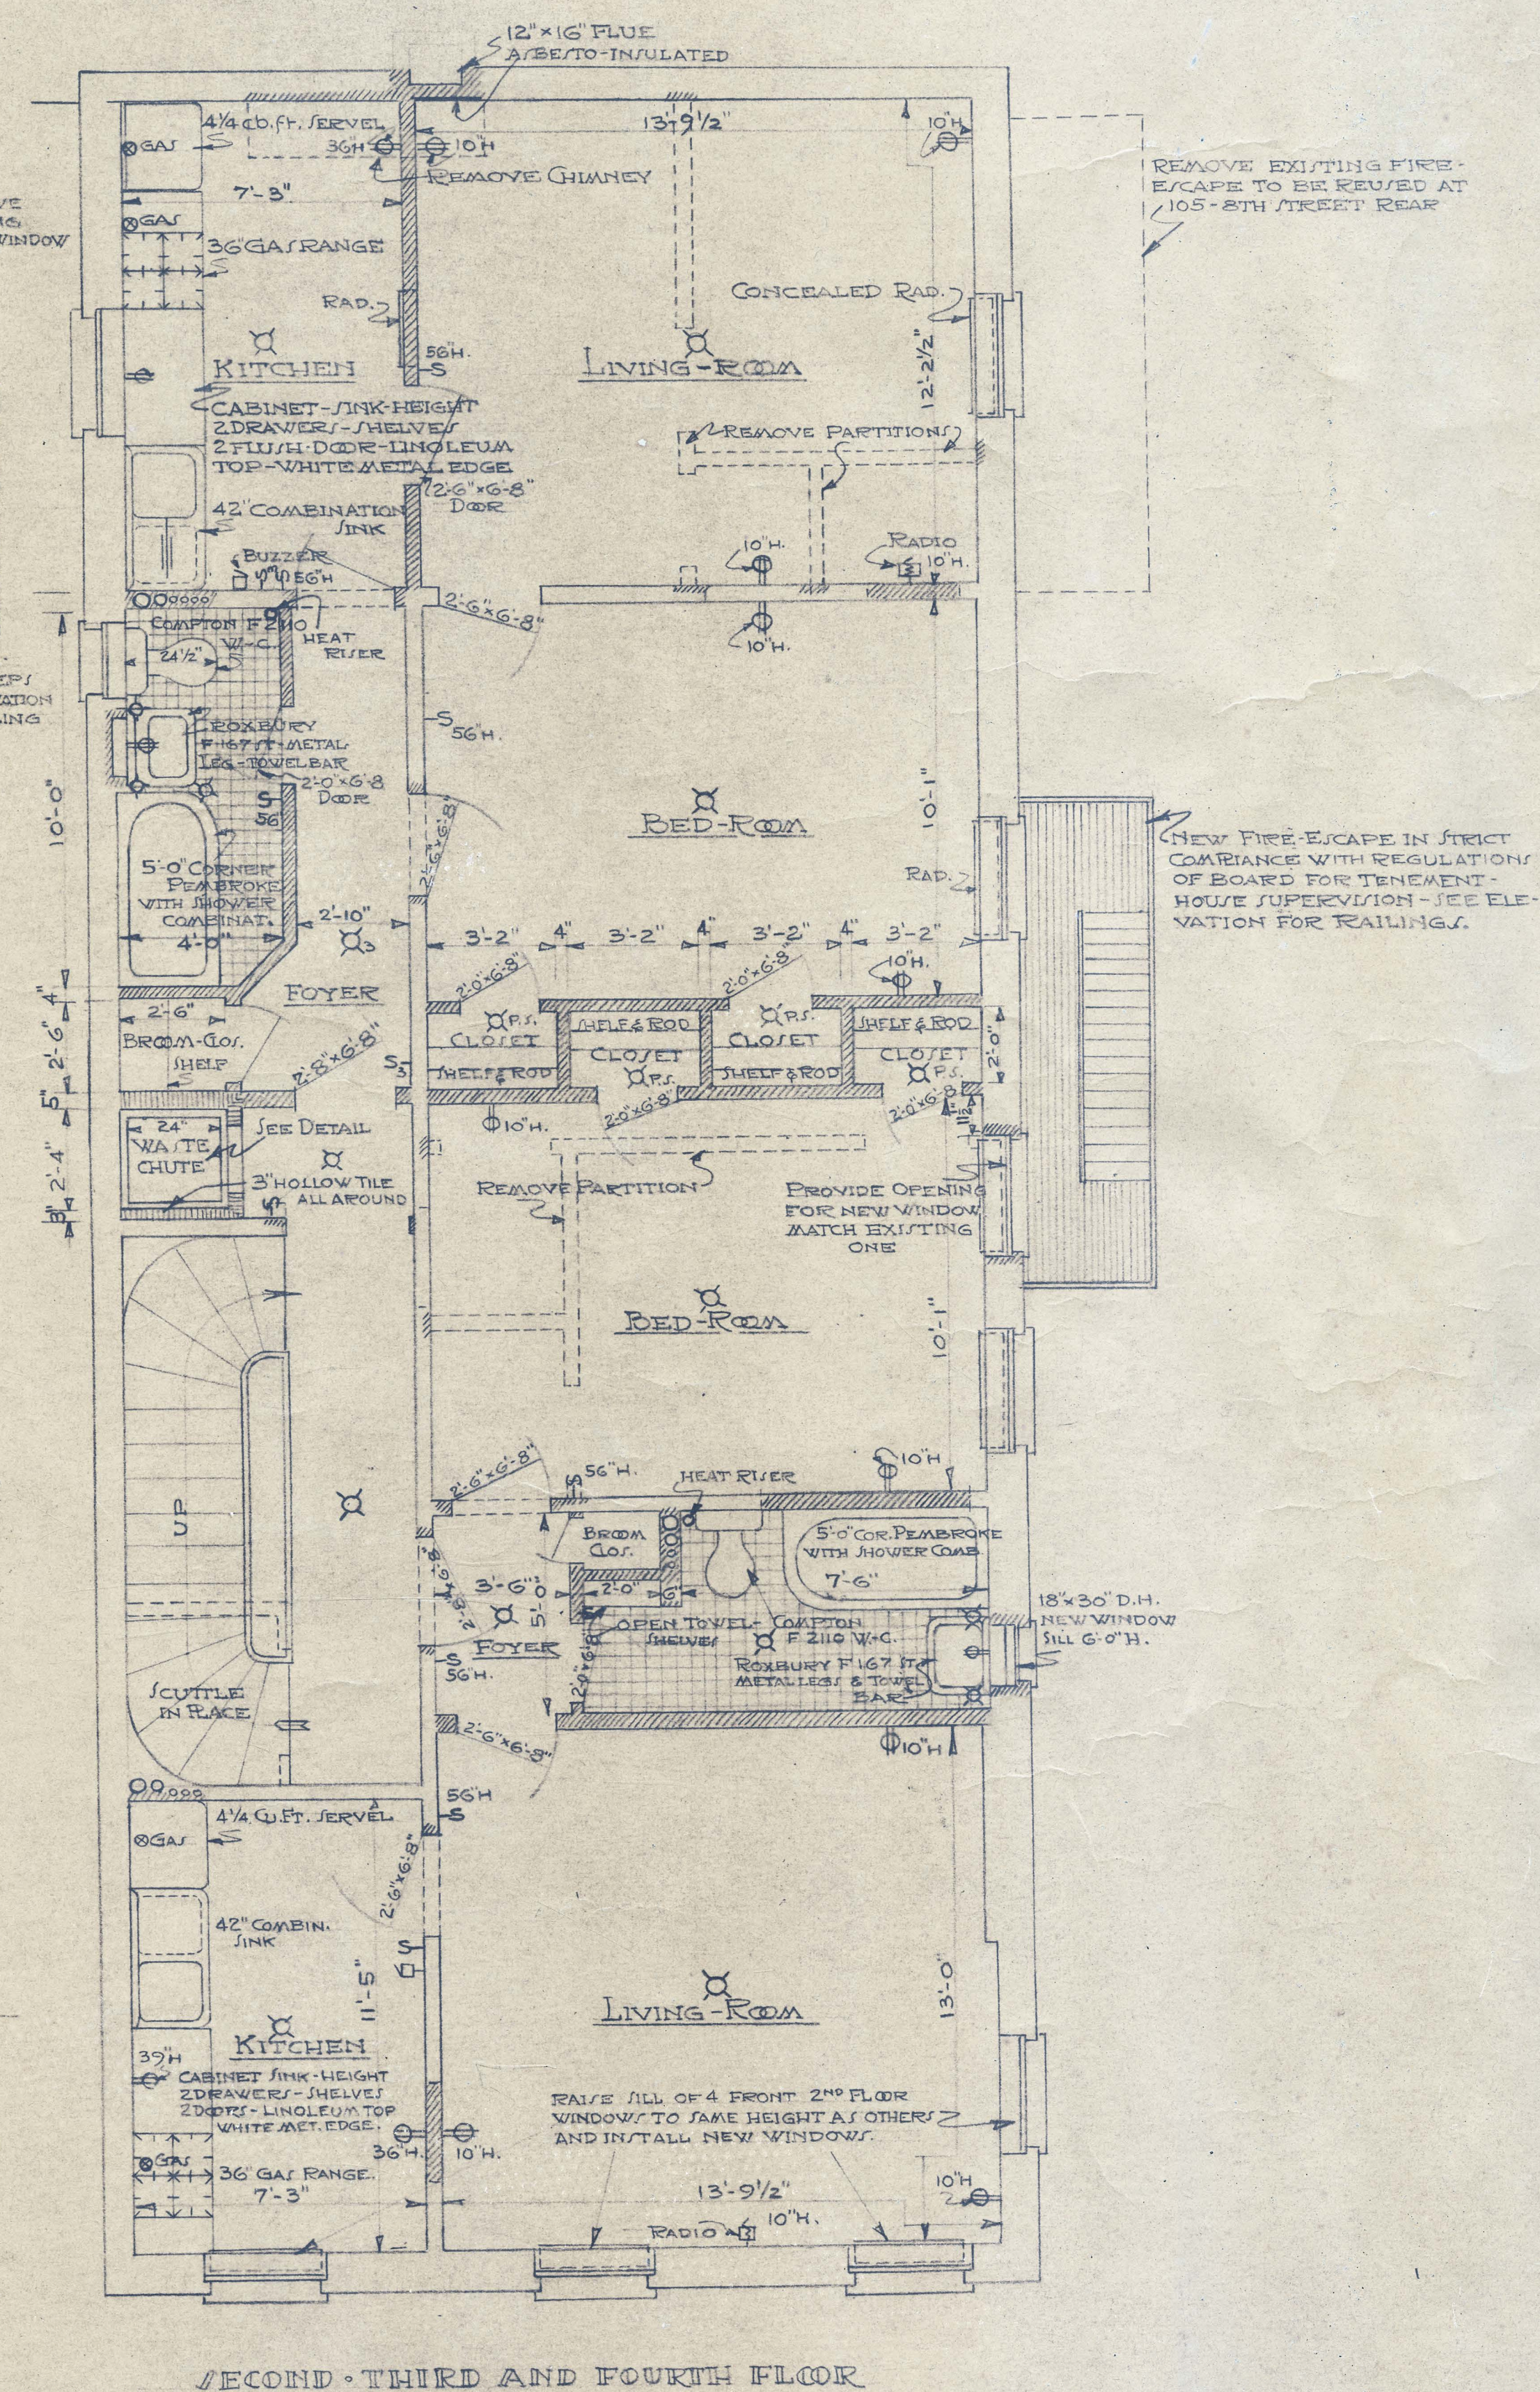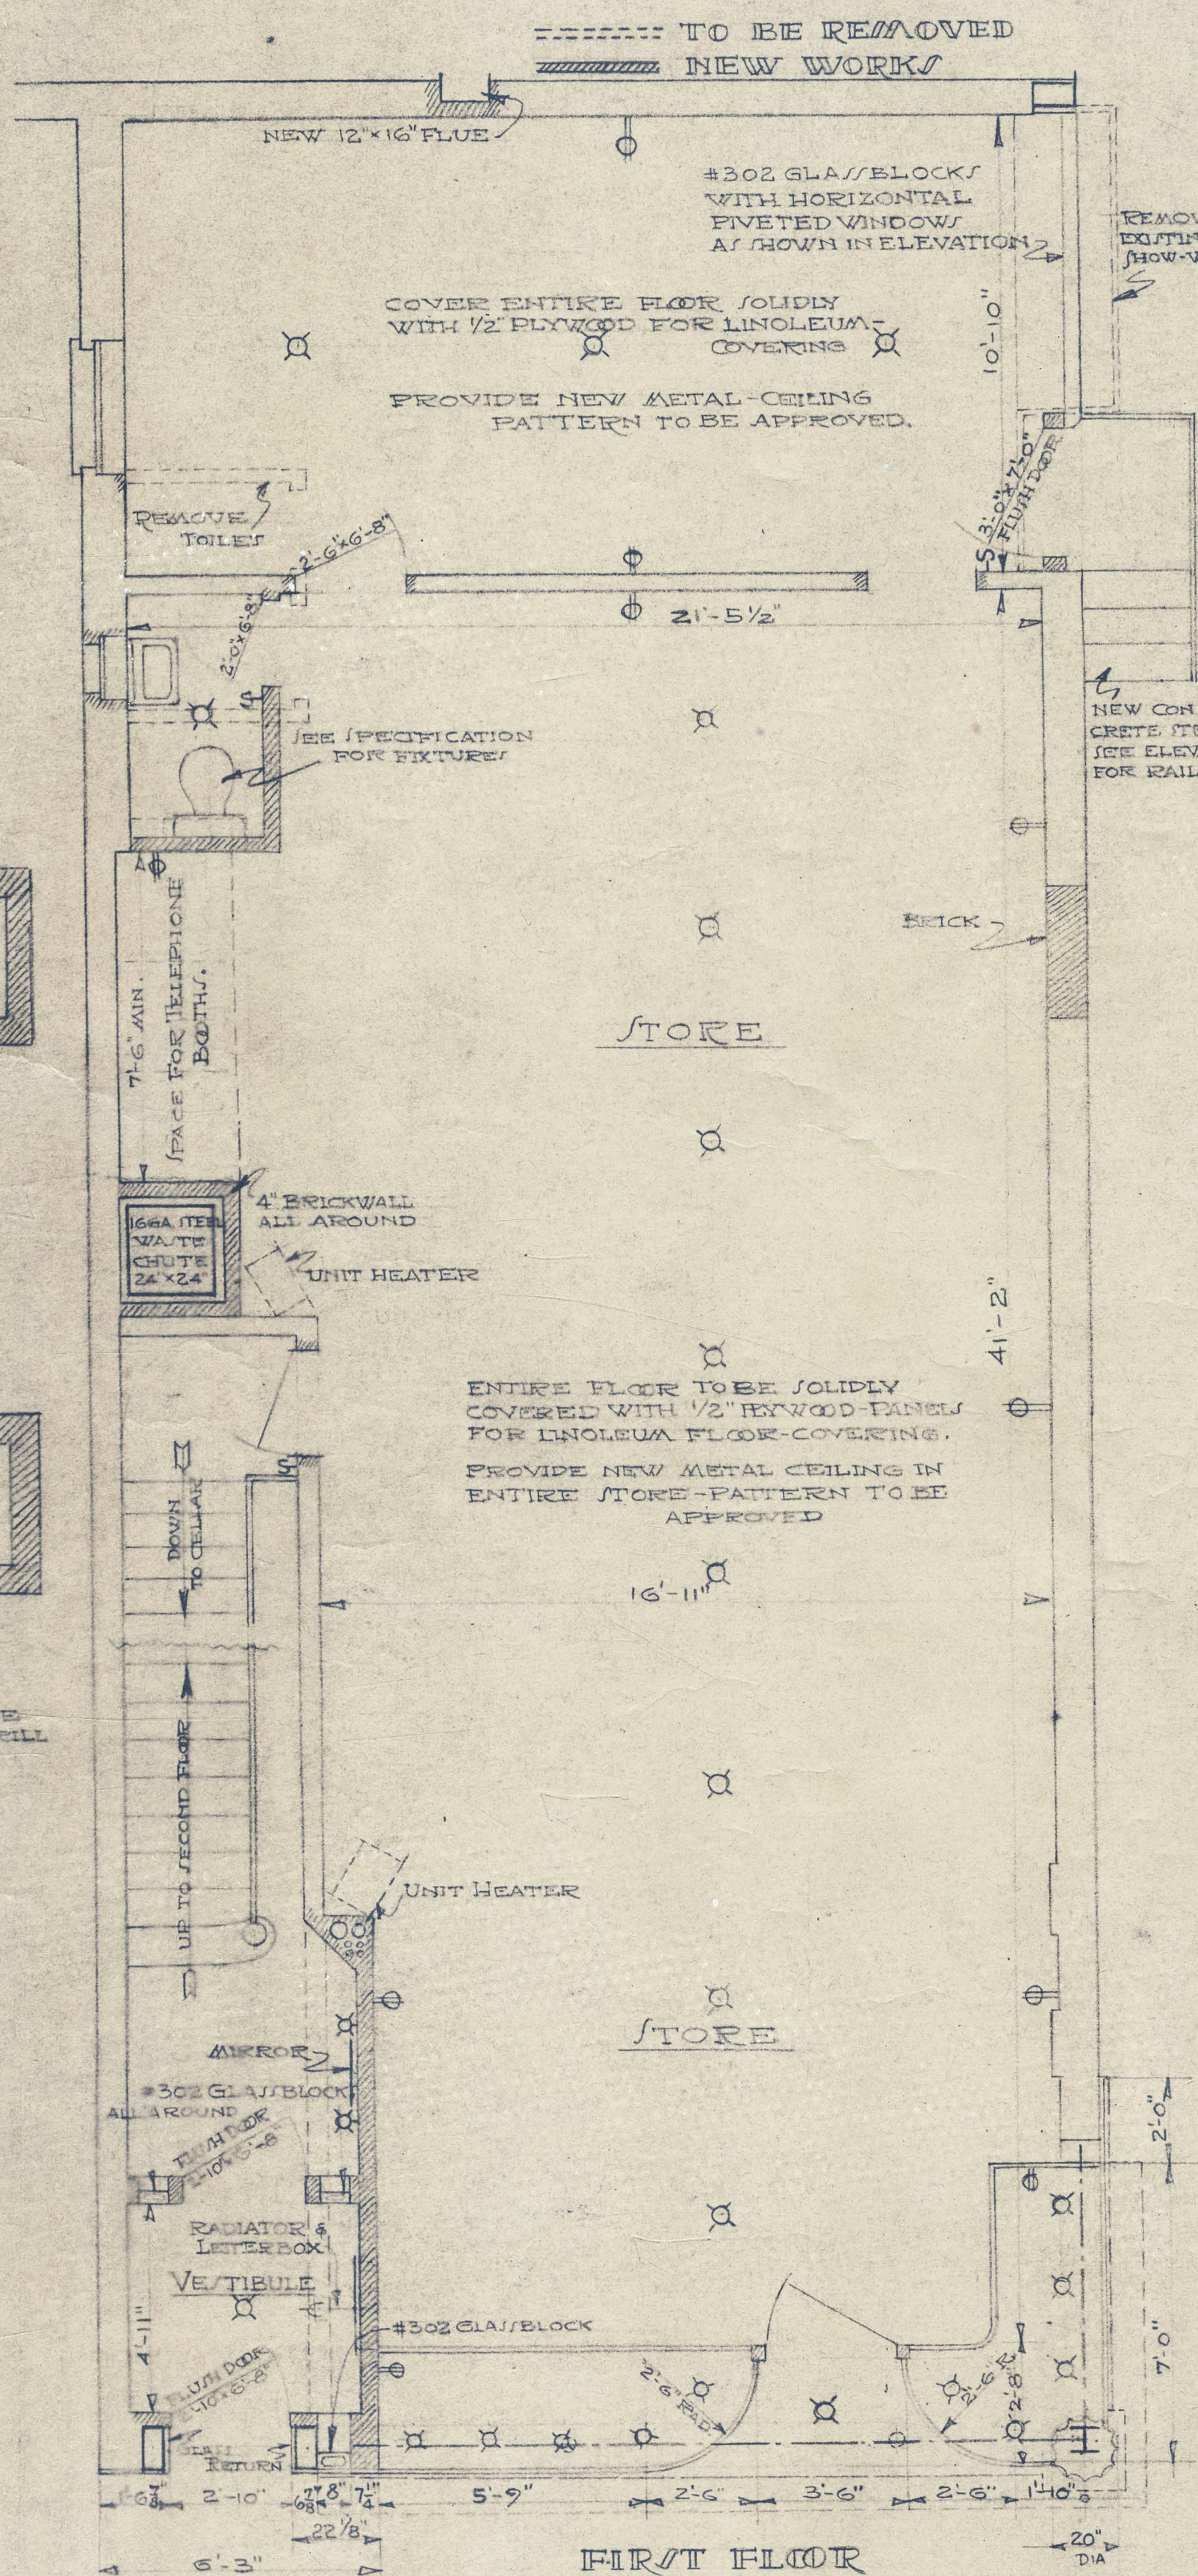

DRAWING NO. 39-29-45