



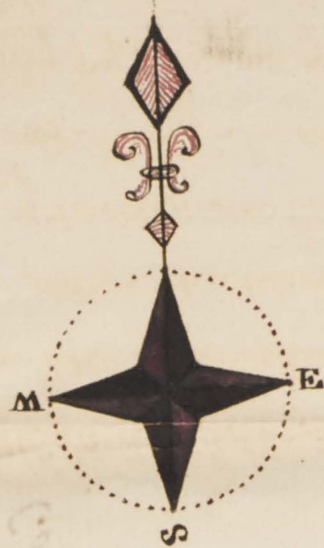

Laid down by a Scale of twenty
Chains to an Inch

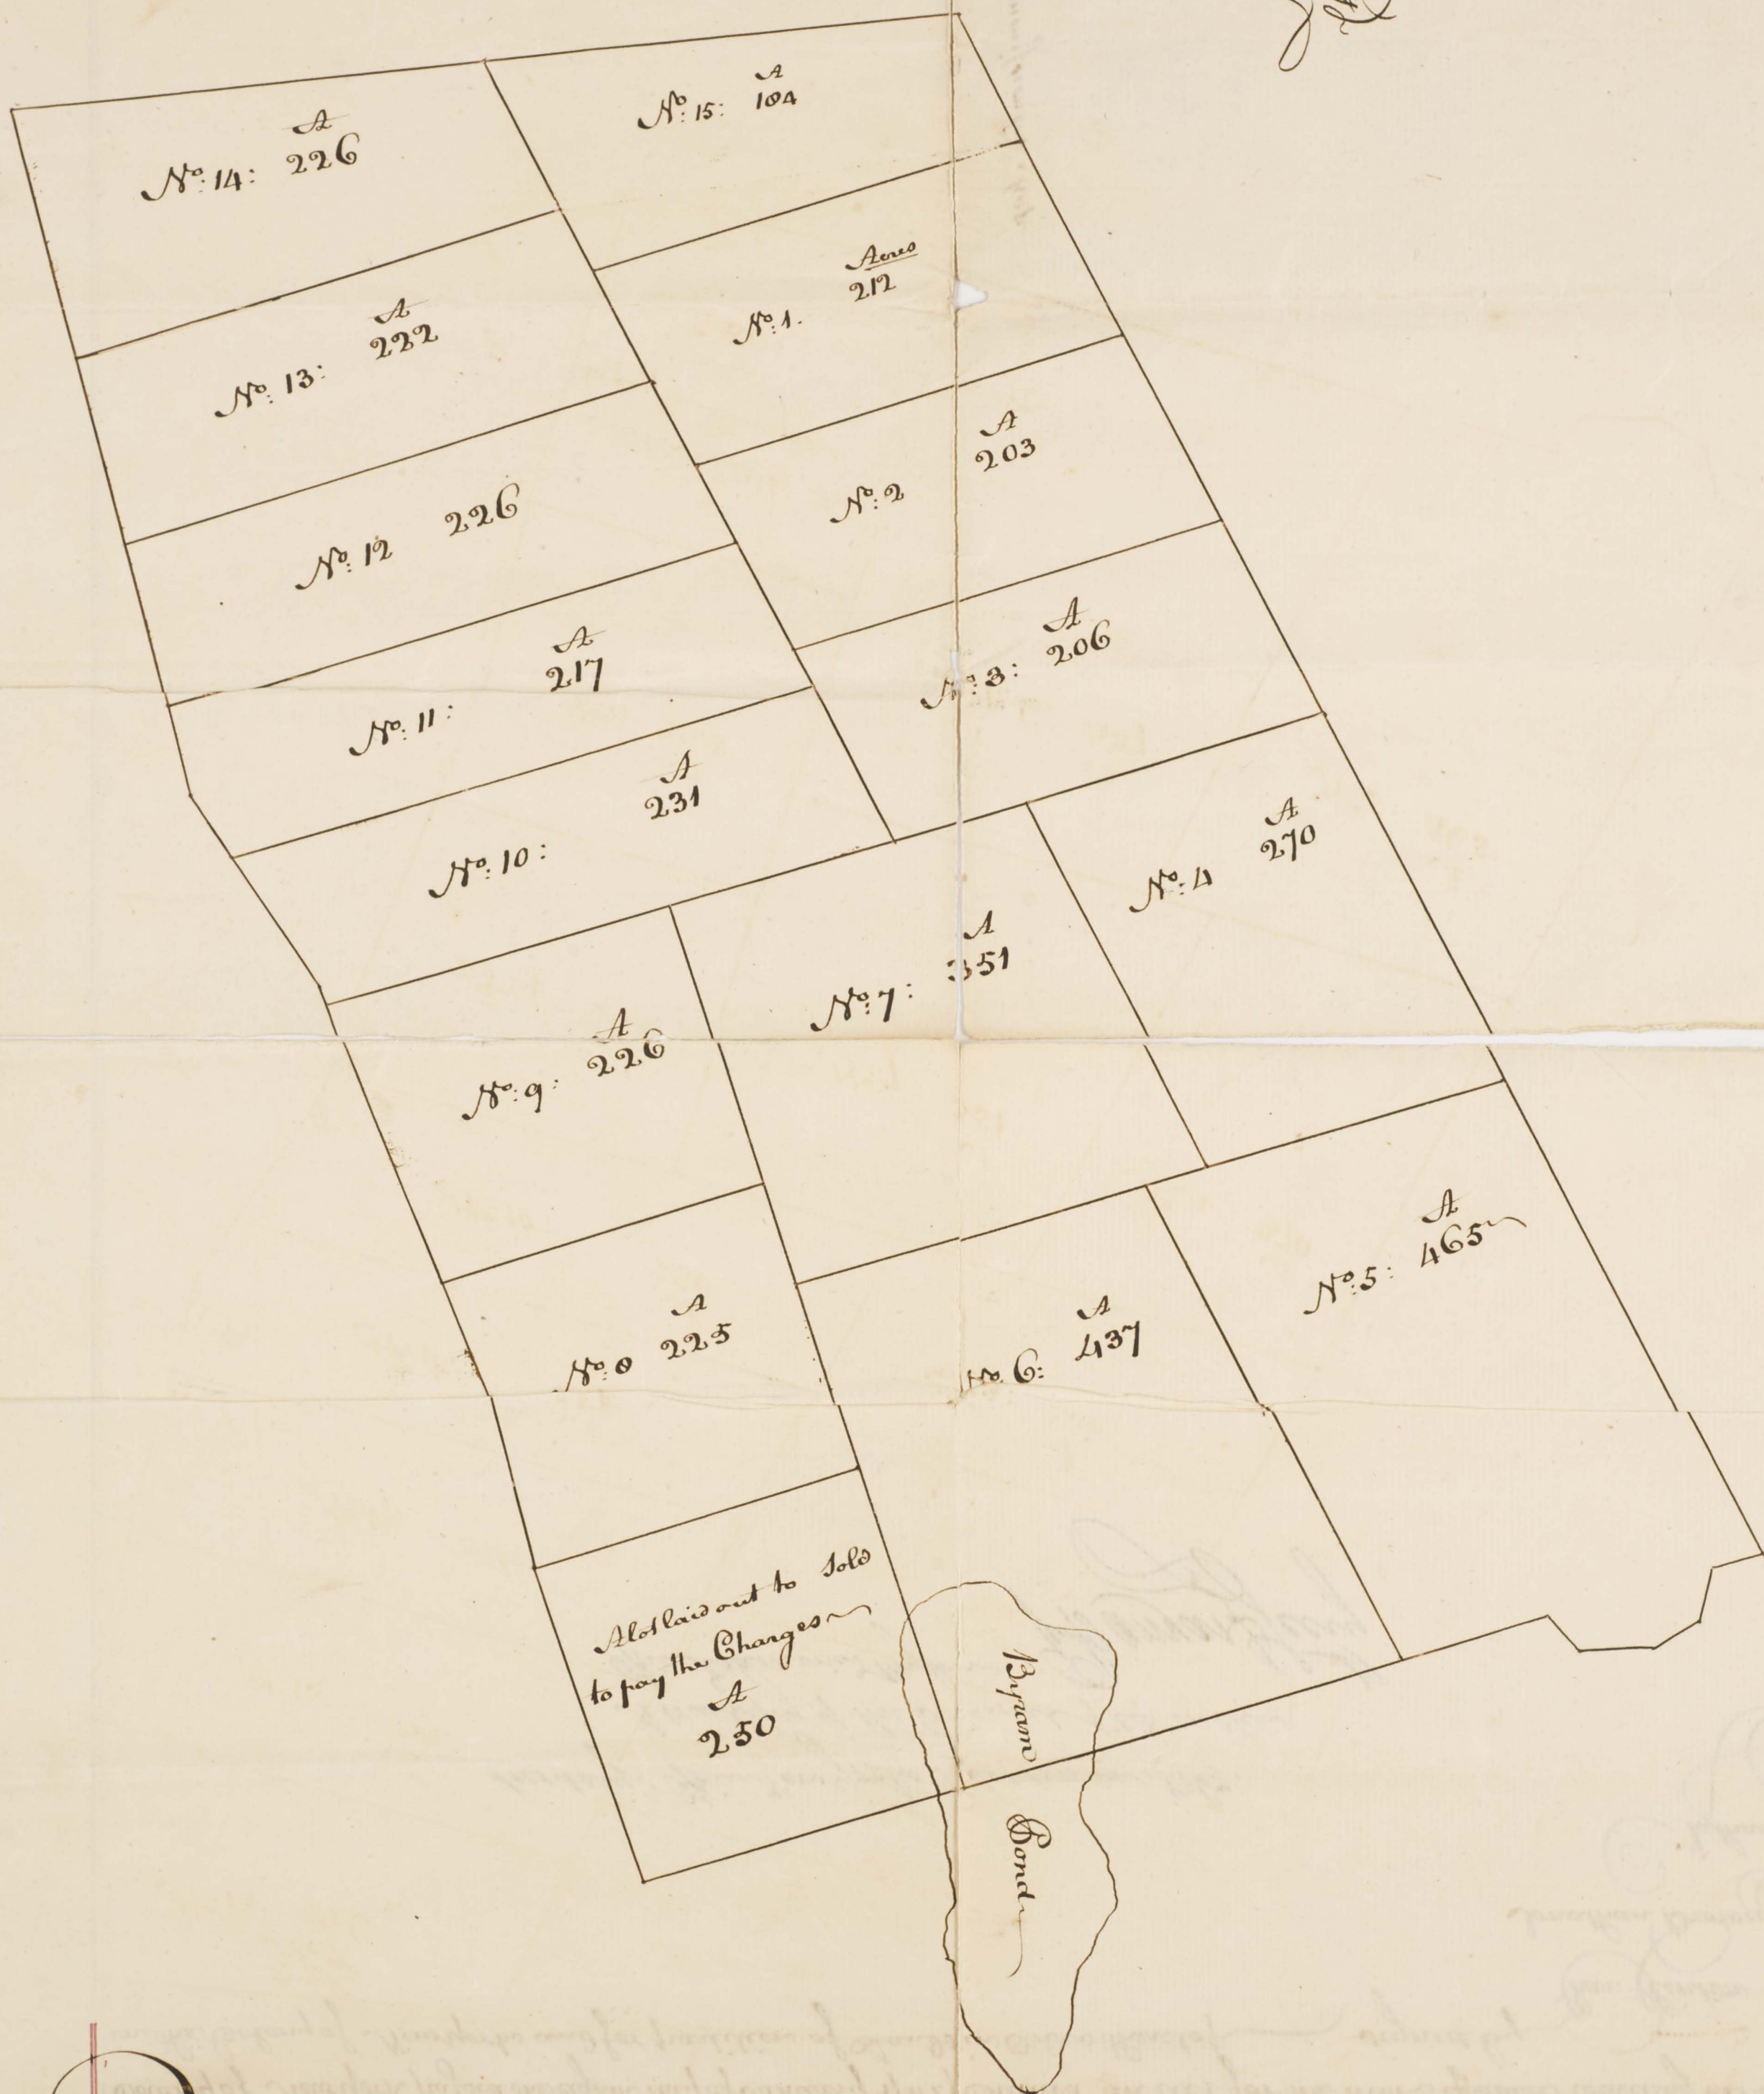

Whereas his late Majesty King William the third by his letters Patent under the great Seal of the Colony of New York bearing date the fourteenth day of February 1701-2 And the thirteenth year of his Reign did grant and Confirm unto Robert Walters, Leigh Atwood, Cornelius De Geyster, Caleb Heathcote, Mathew Clarkson, John Chollwell, Richard Slater, Lancaster Symes, Robert Sutling, And Barne Cofsons, a certain tract of Land in the County of Westchester bounded Northerly by the Manor of Cortlandt, Easterly by Bedford line of three Miles square the white fields and Byram River, Southerly by the Lands of John Harrison. Aye Line stretching to Byram River aforesaid and the white plains, And Westerly by Bronckoe River and the Manor of Billipseburgh excepting out of the

The bounds aforesaid all the Lands within Richbells Patent according to the Lines of the said Patent now in the tenure and Occupation of Col: Caleb Heathcote &c.

This is a Map of part of the above Recited tract of Land which remains unsold and contains four thousand One hundred and fifty one Acres. Is Divided into sixteen Lots by Charles Clinton, Jonathan Brown, and Elisha Budd Commissioners, and Nathaniel Merritt Surveyor appointed by virtue of an act of the Lieutenant Governor the Council and the General Assembly of the Colony of New York passed the eighth day of January 1762 Entitled an Act for the more effectual collecting his Majesty's Duties in the Colony of New York and for partition of Lands in Order thereto signed by

Char: Clinton
Jonathan Brown } Surveying Commissioners
Nathaniel Merritt Surveyor

Secretary's Office New York 3. September 1767.

A true copy of the Original filed in this
Office Examined by me

James Oglethorpe

Commissioner's Map

Rural
404