
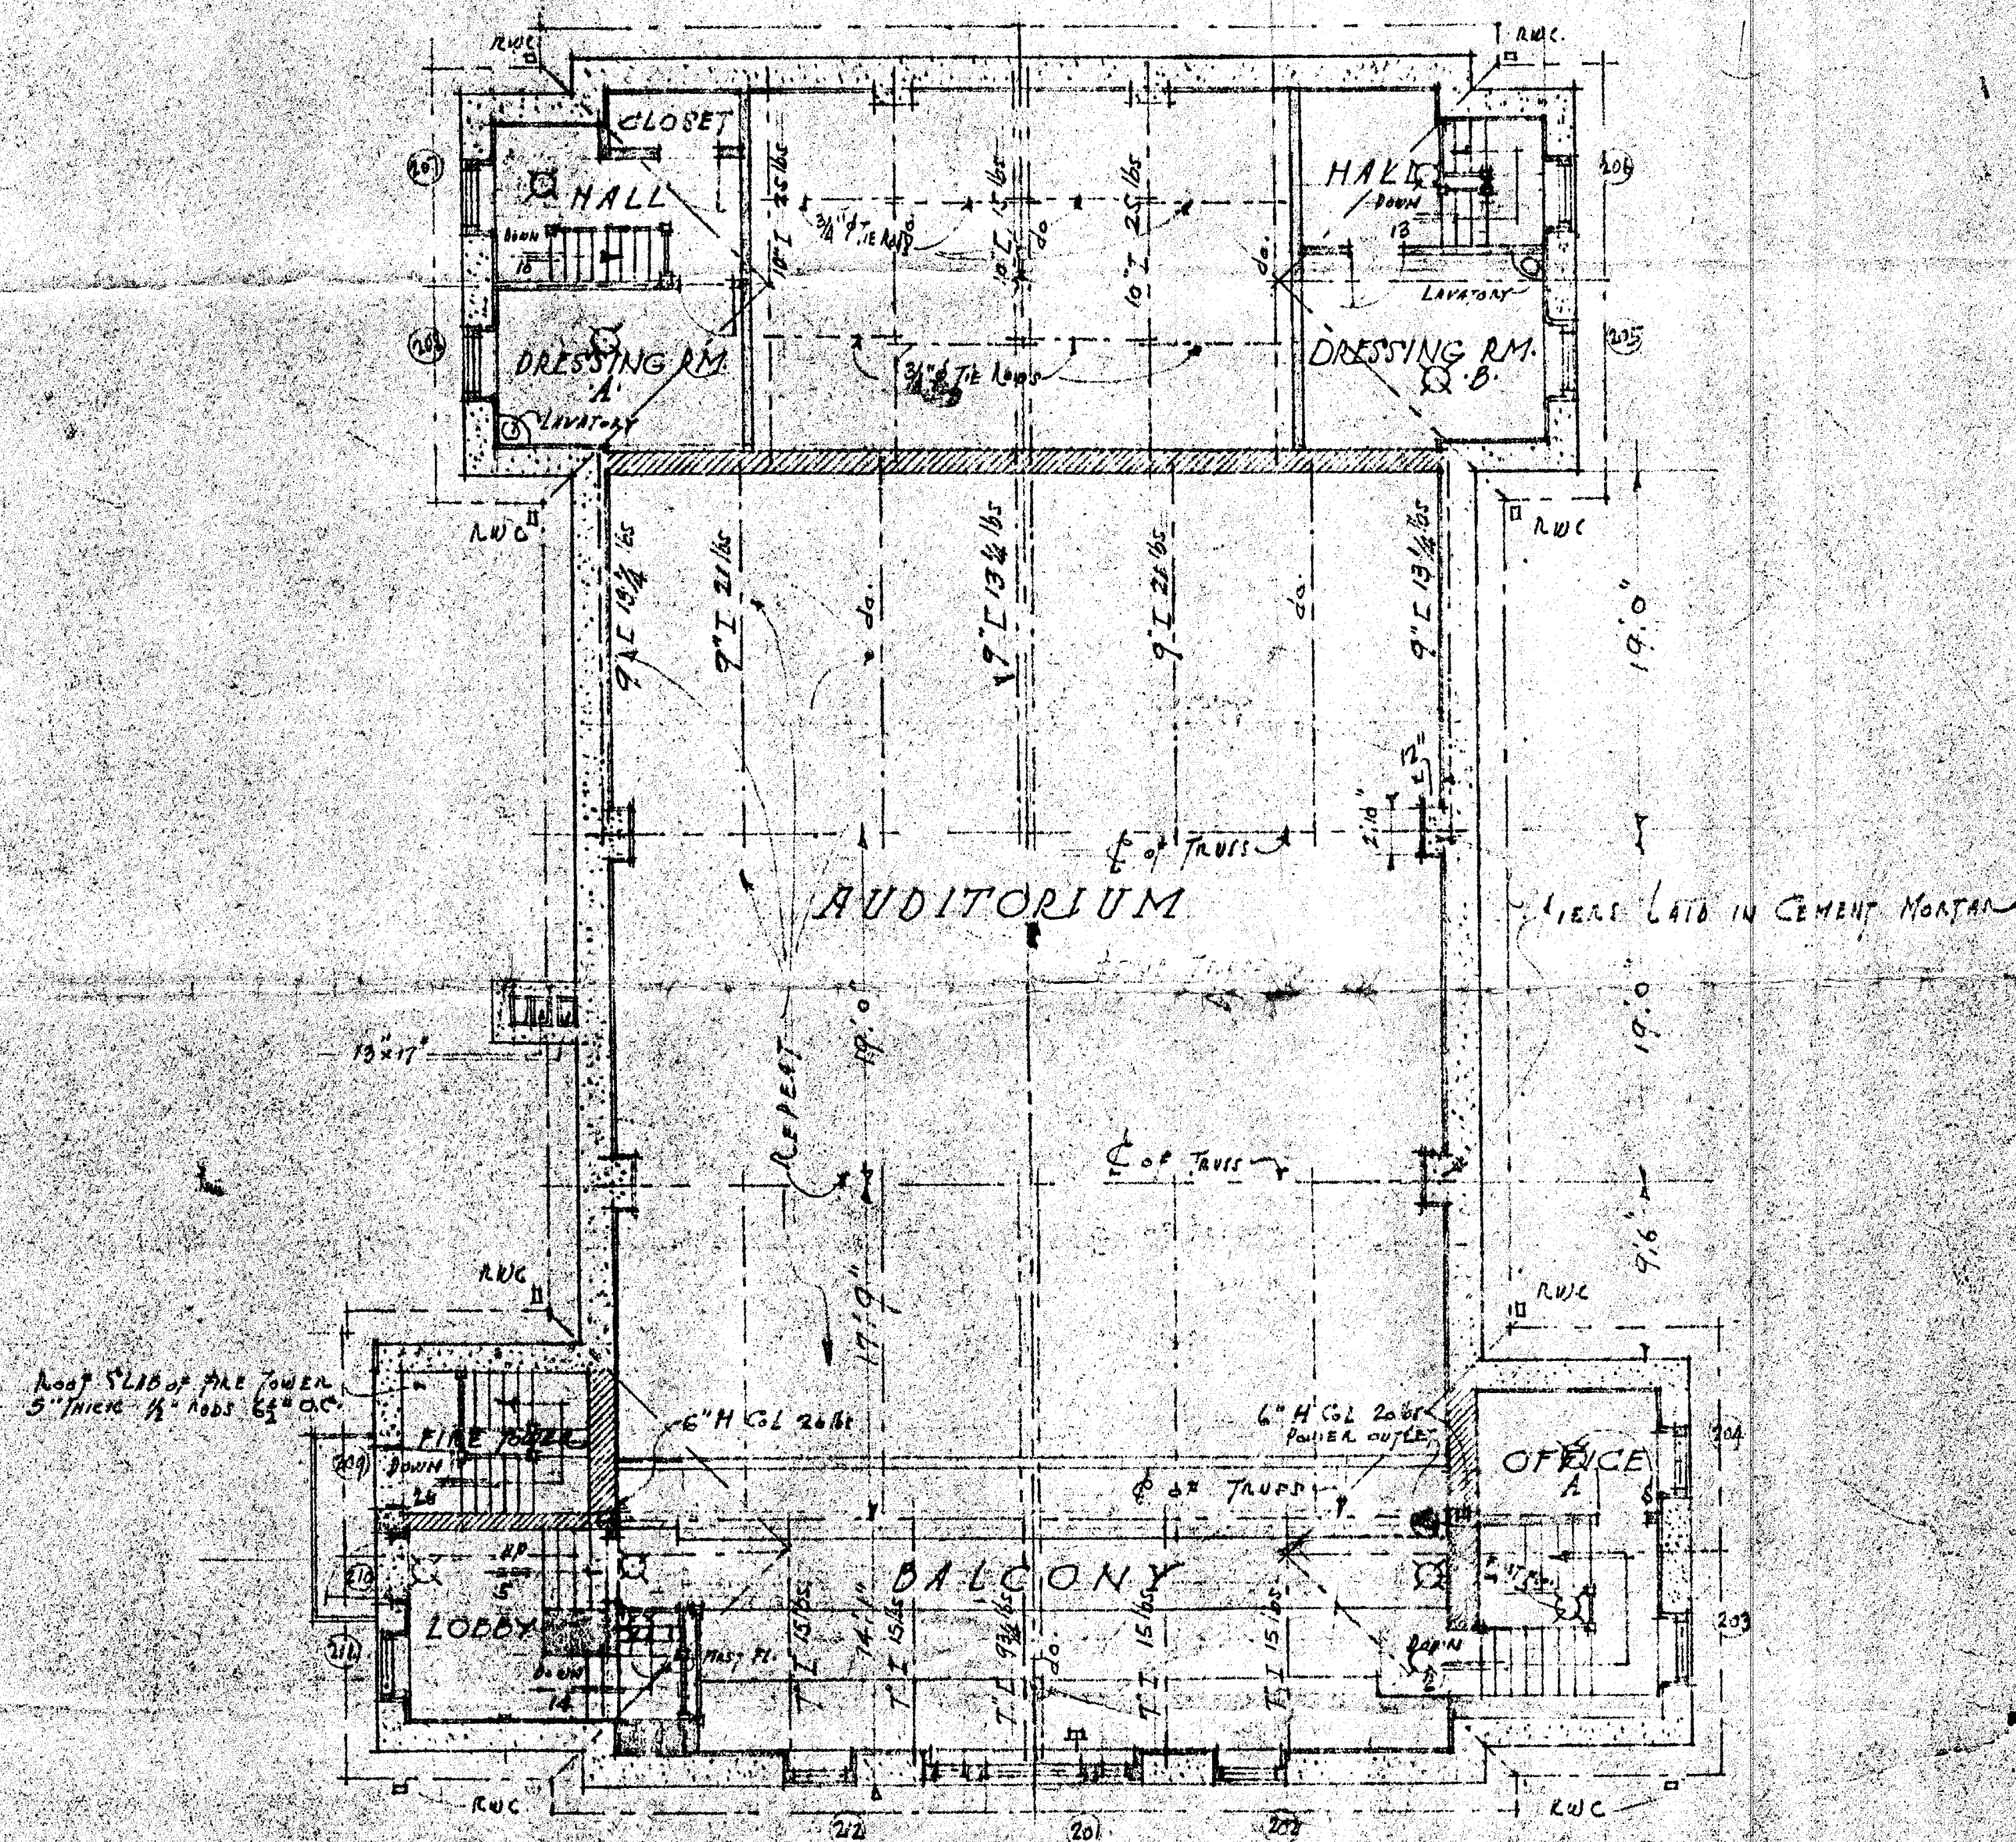


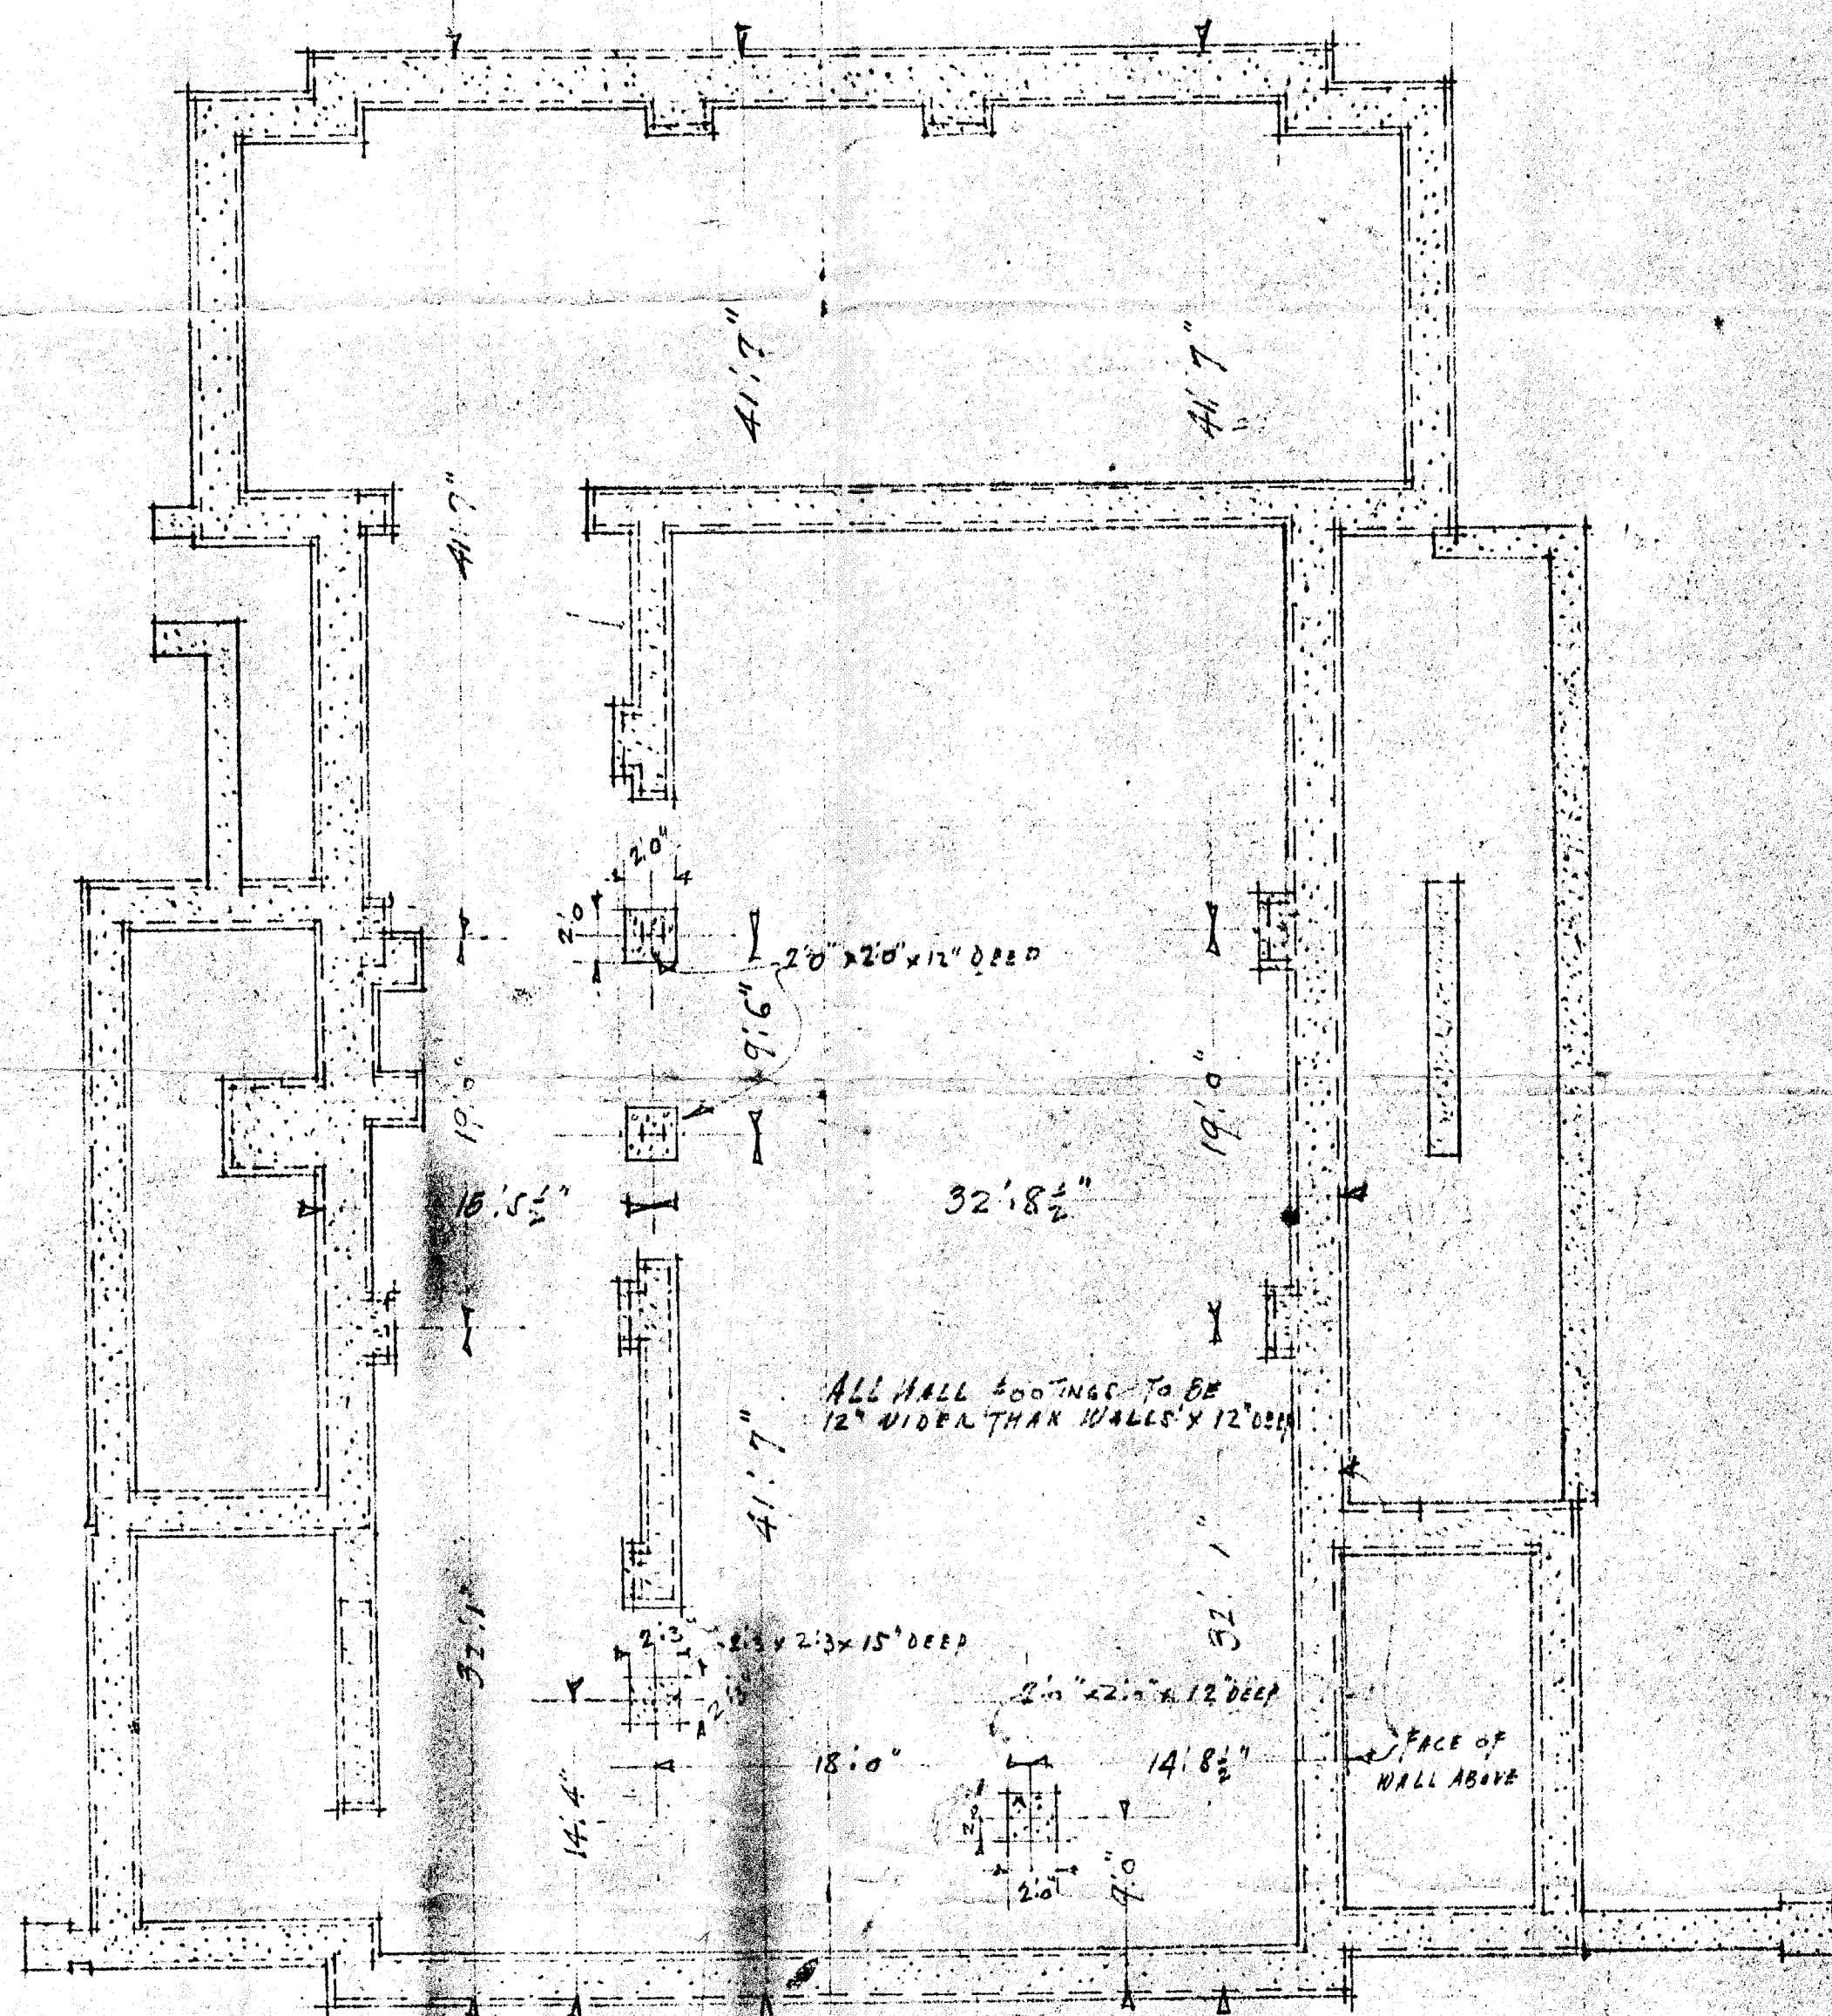

COMM
307

·SHEET·NO·1·
·SCALE 1/8"=1'0"
·AUGUST 23^d 1922 REVISED 10/6/22

AUDITORIUM FOR THE WOMENS CLUB OF GERMANTOWN.

• WALTER F. PRICE.
• ARCHITECT.
119 S. FOURTH ST. PHILA.