


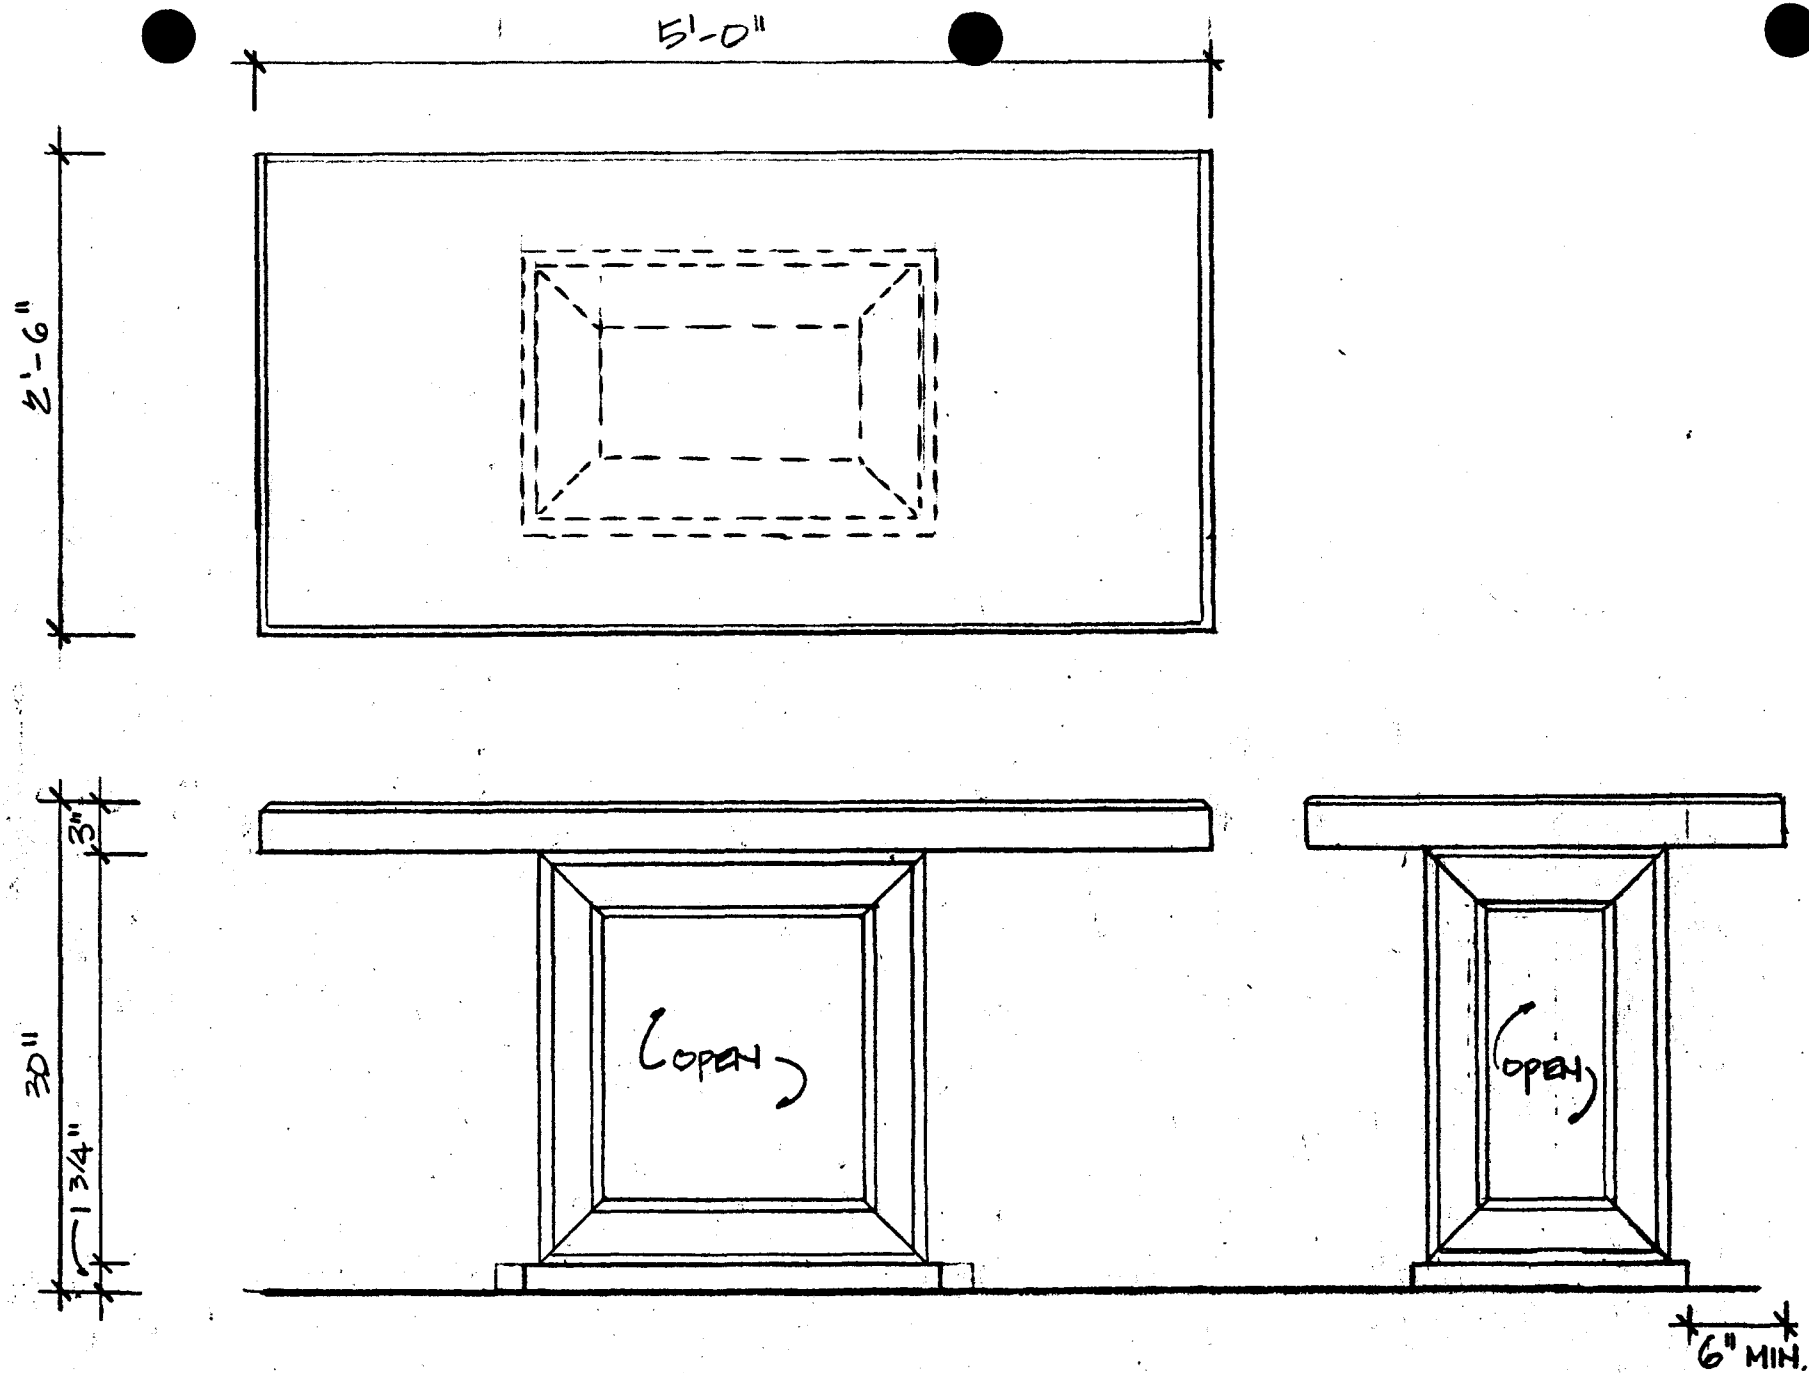

JASMINE CREEK RESIDENCE - DINING ROOM CONSOLE - SCALE: 1" = 1'-0"