



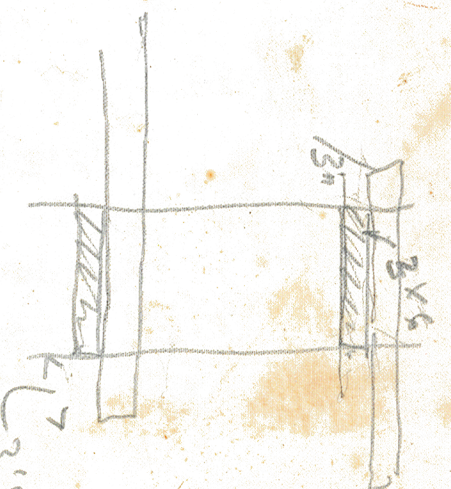


14 window in each
including 4 in. doors

Stables partition
2nd 2x6

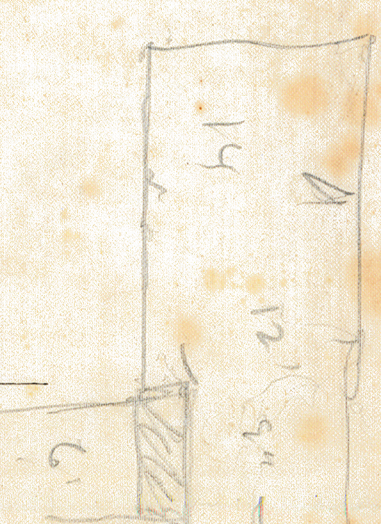

A W.B
B 2x6

2.07

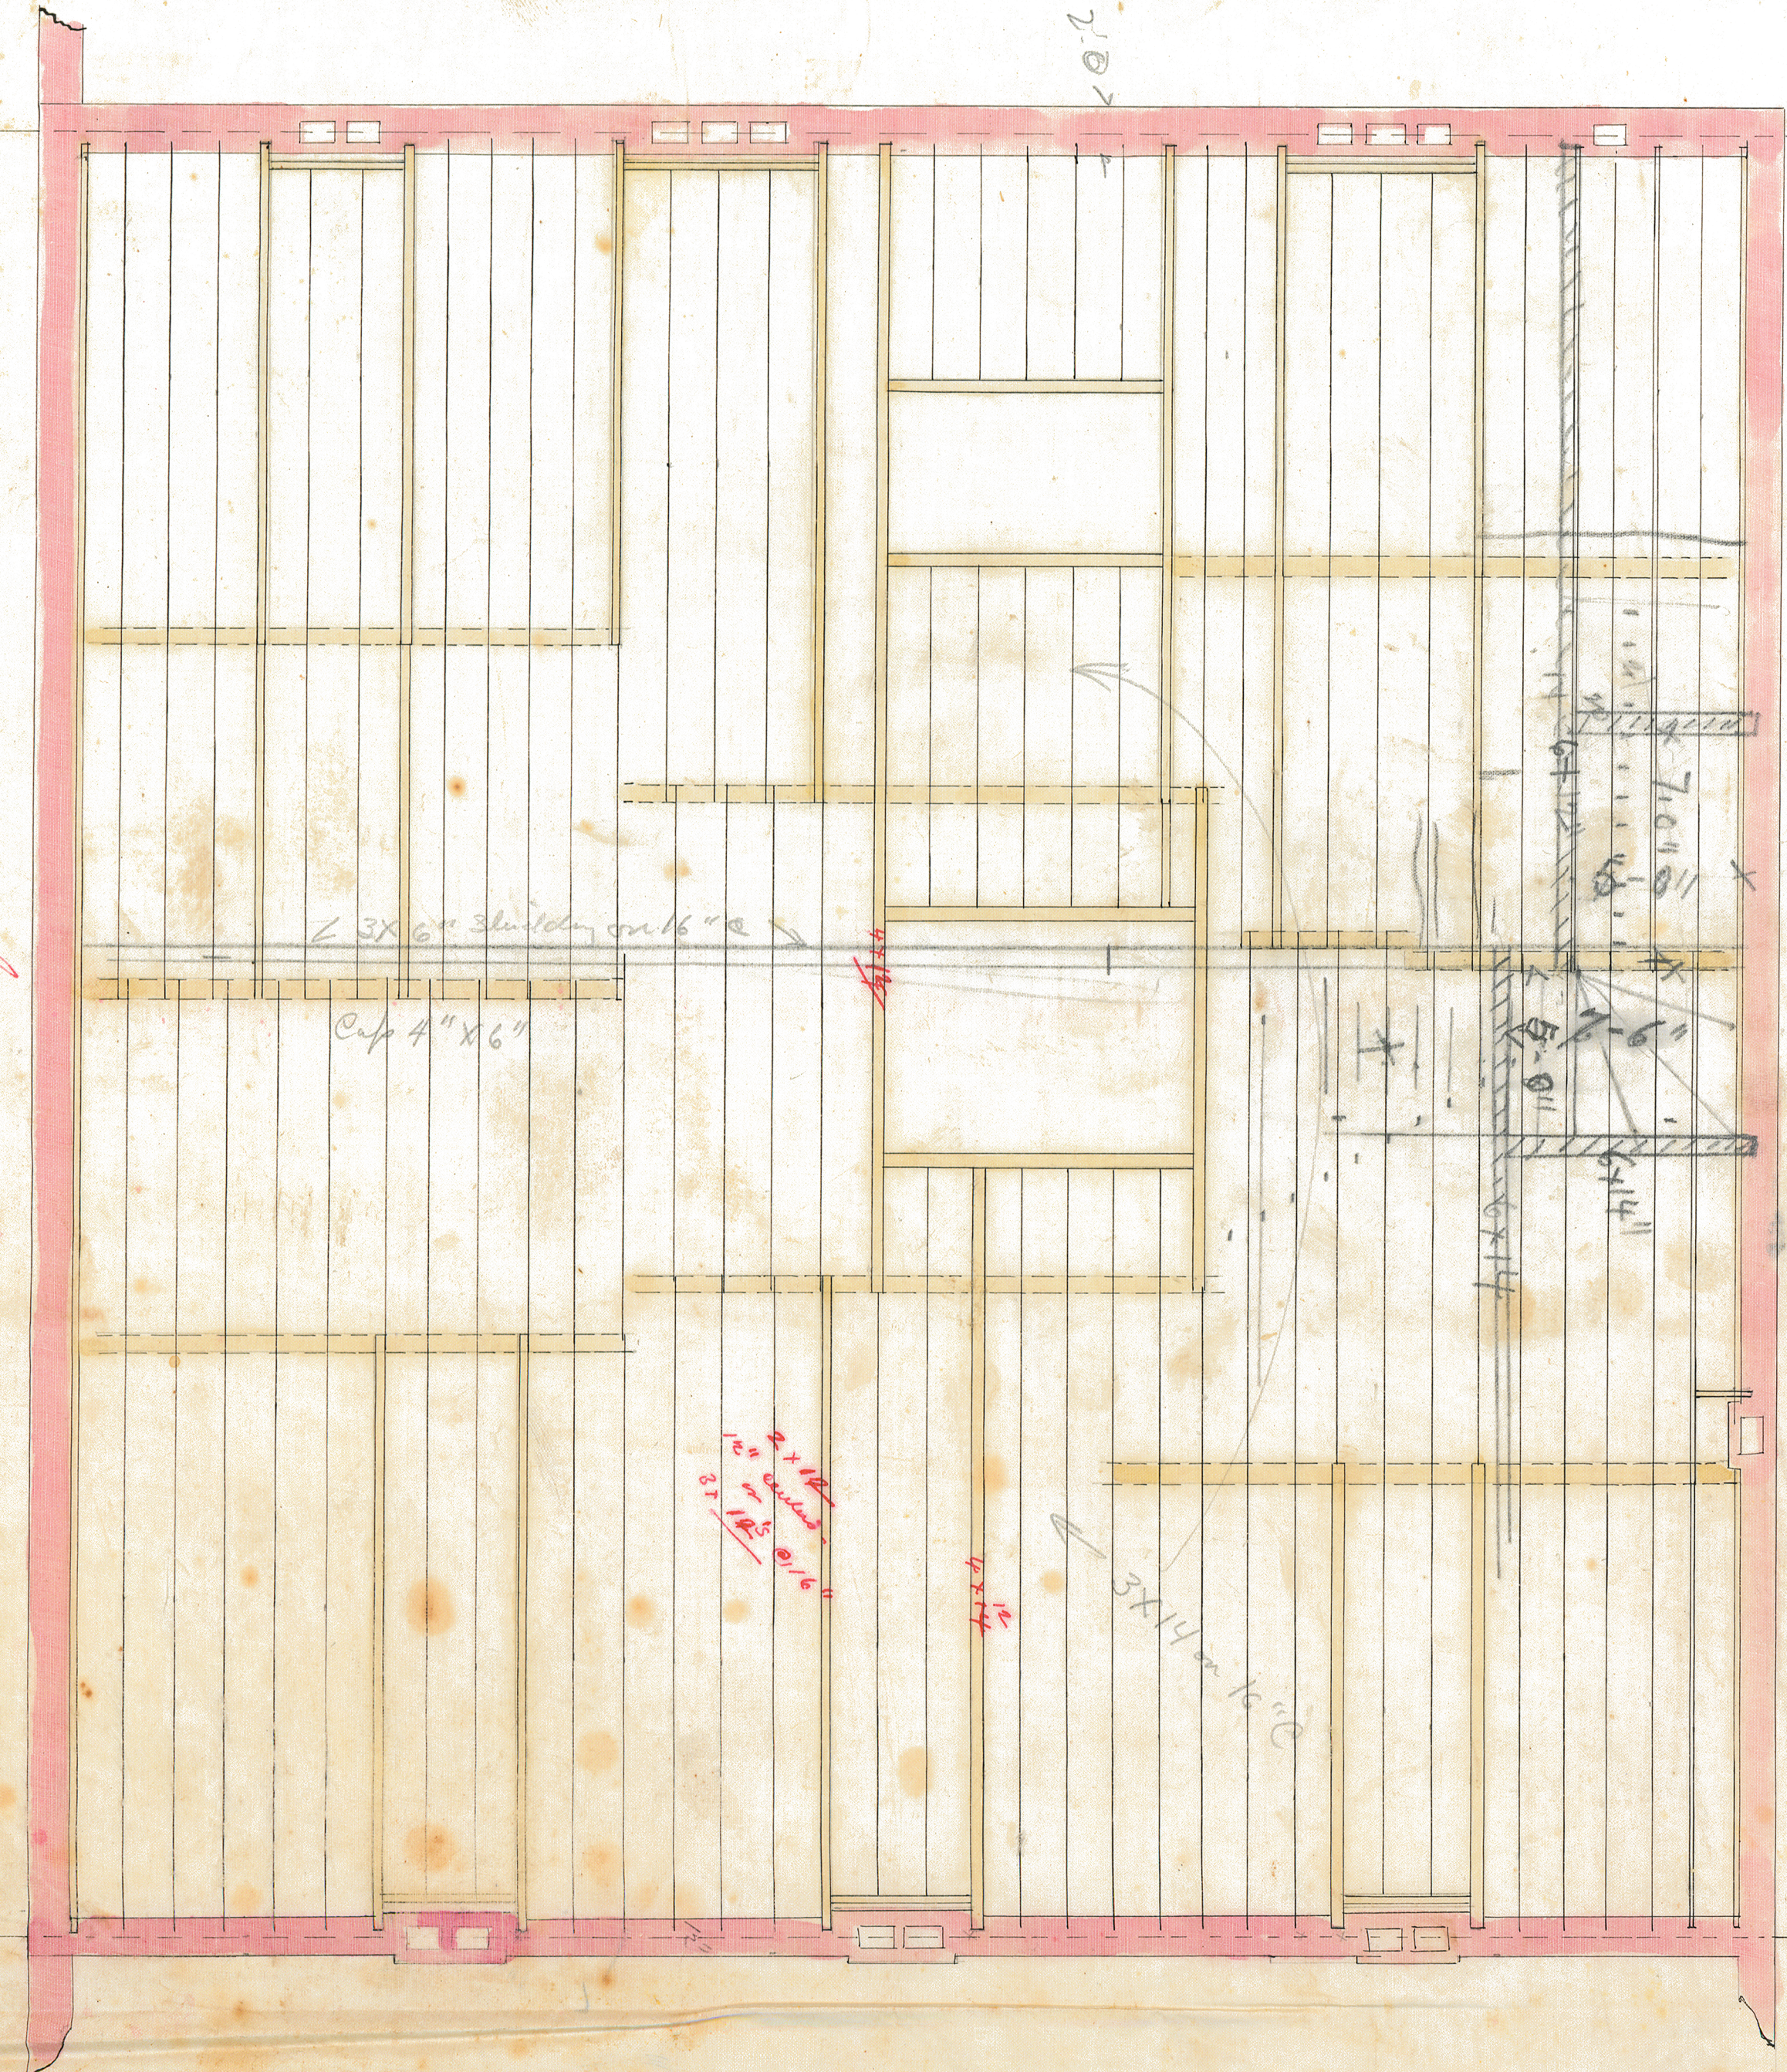

Stables aisle

3rd
Floor