


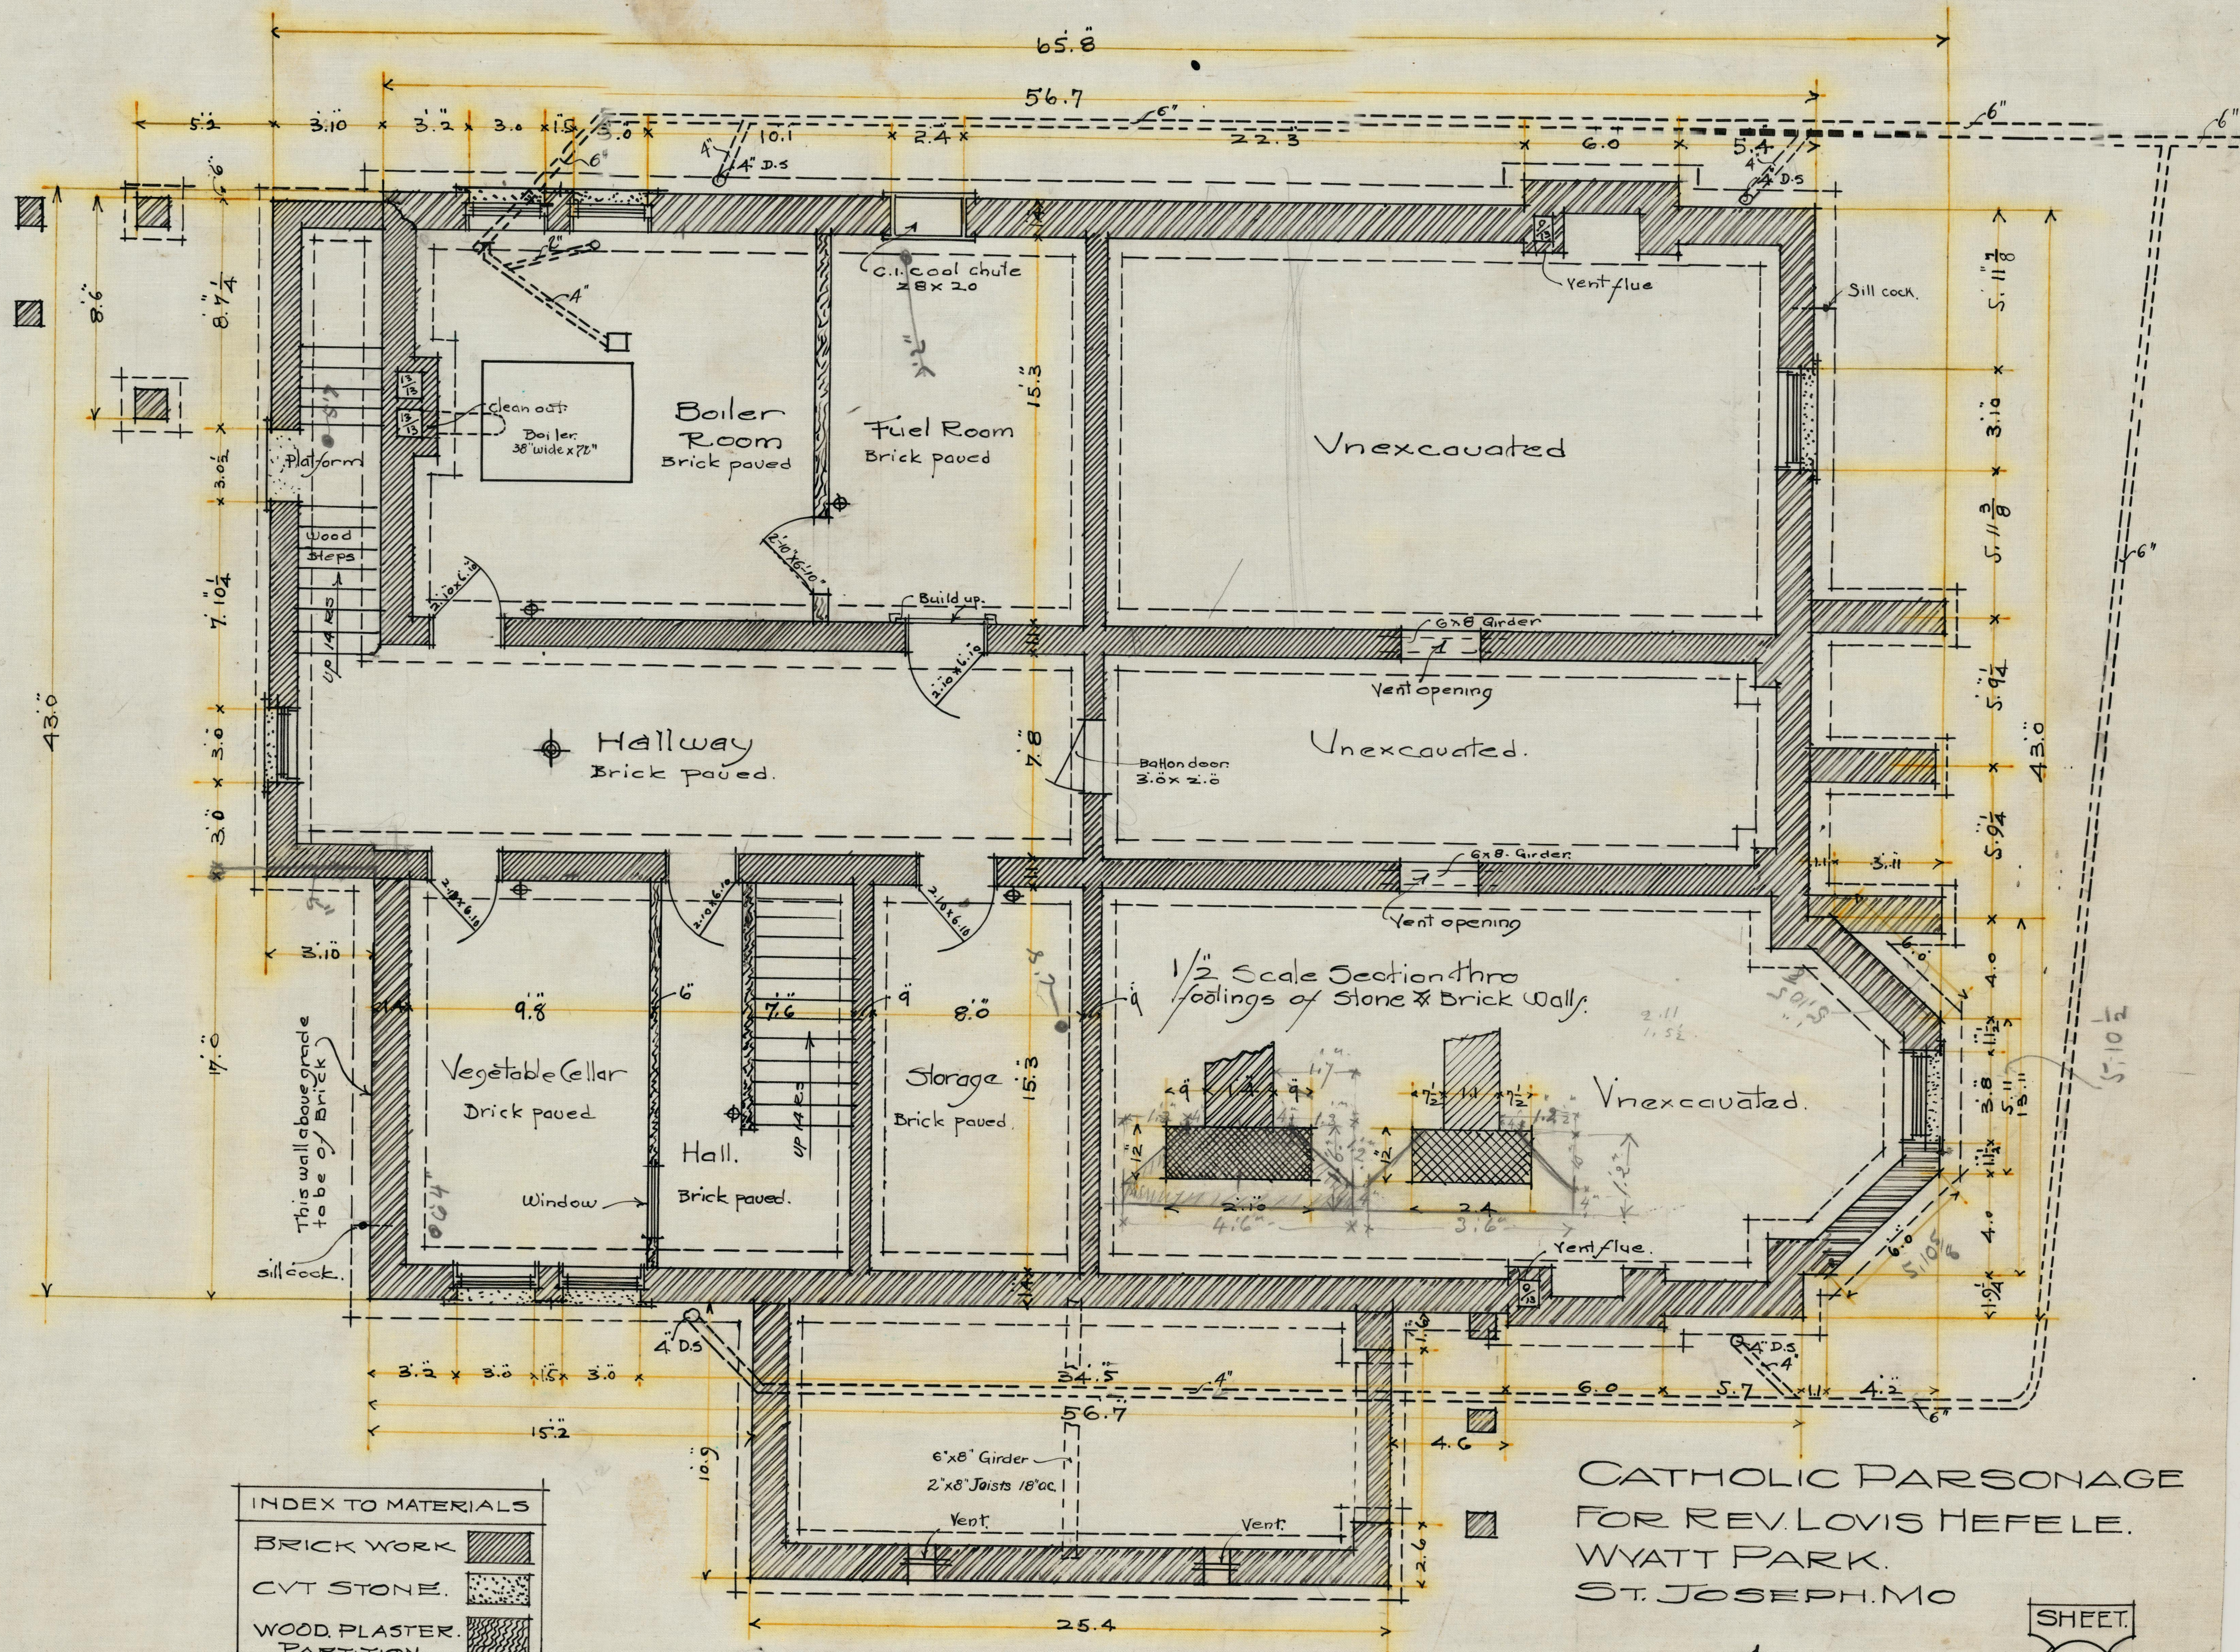

INDEX TO MATERIALS	
BRICK WORK	
CVT STONE	
WOOD, PLASTER, PARTITION	
RUBBLE STONE	
CONCRETE	
2/16-05 EAT	

PLAN OF BASEMENT.
SCALE $\frac{1}{4}'' = 1$ FOOT.

CATHOLIC PARSONAGE
FOR REV. LOUIS HEFELE.
WYATT PARK.
ST. JOSEPH, MO

ECKEL & MANN.
ARCHITECTS.
ST. JOSEPH, MO. 1905.