


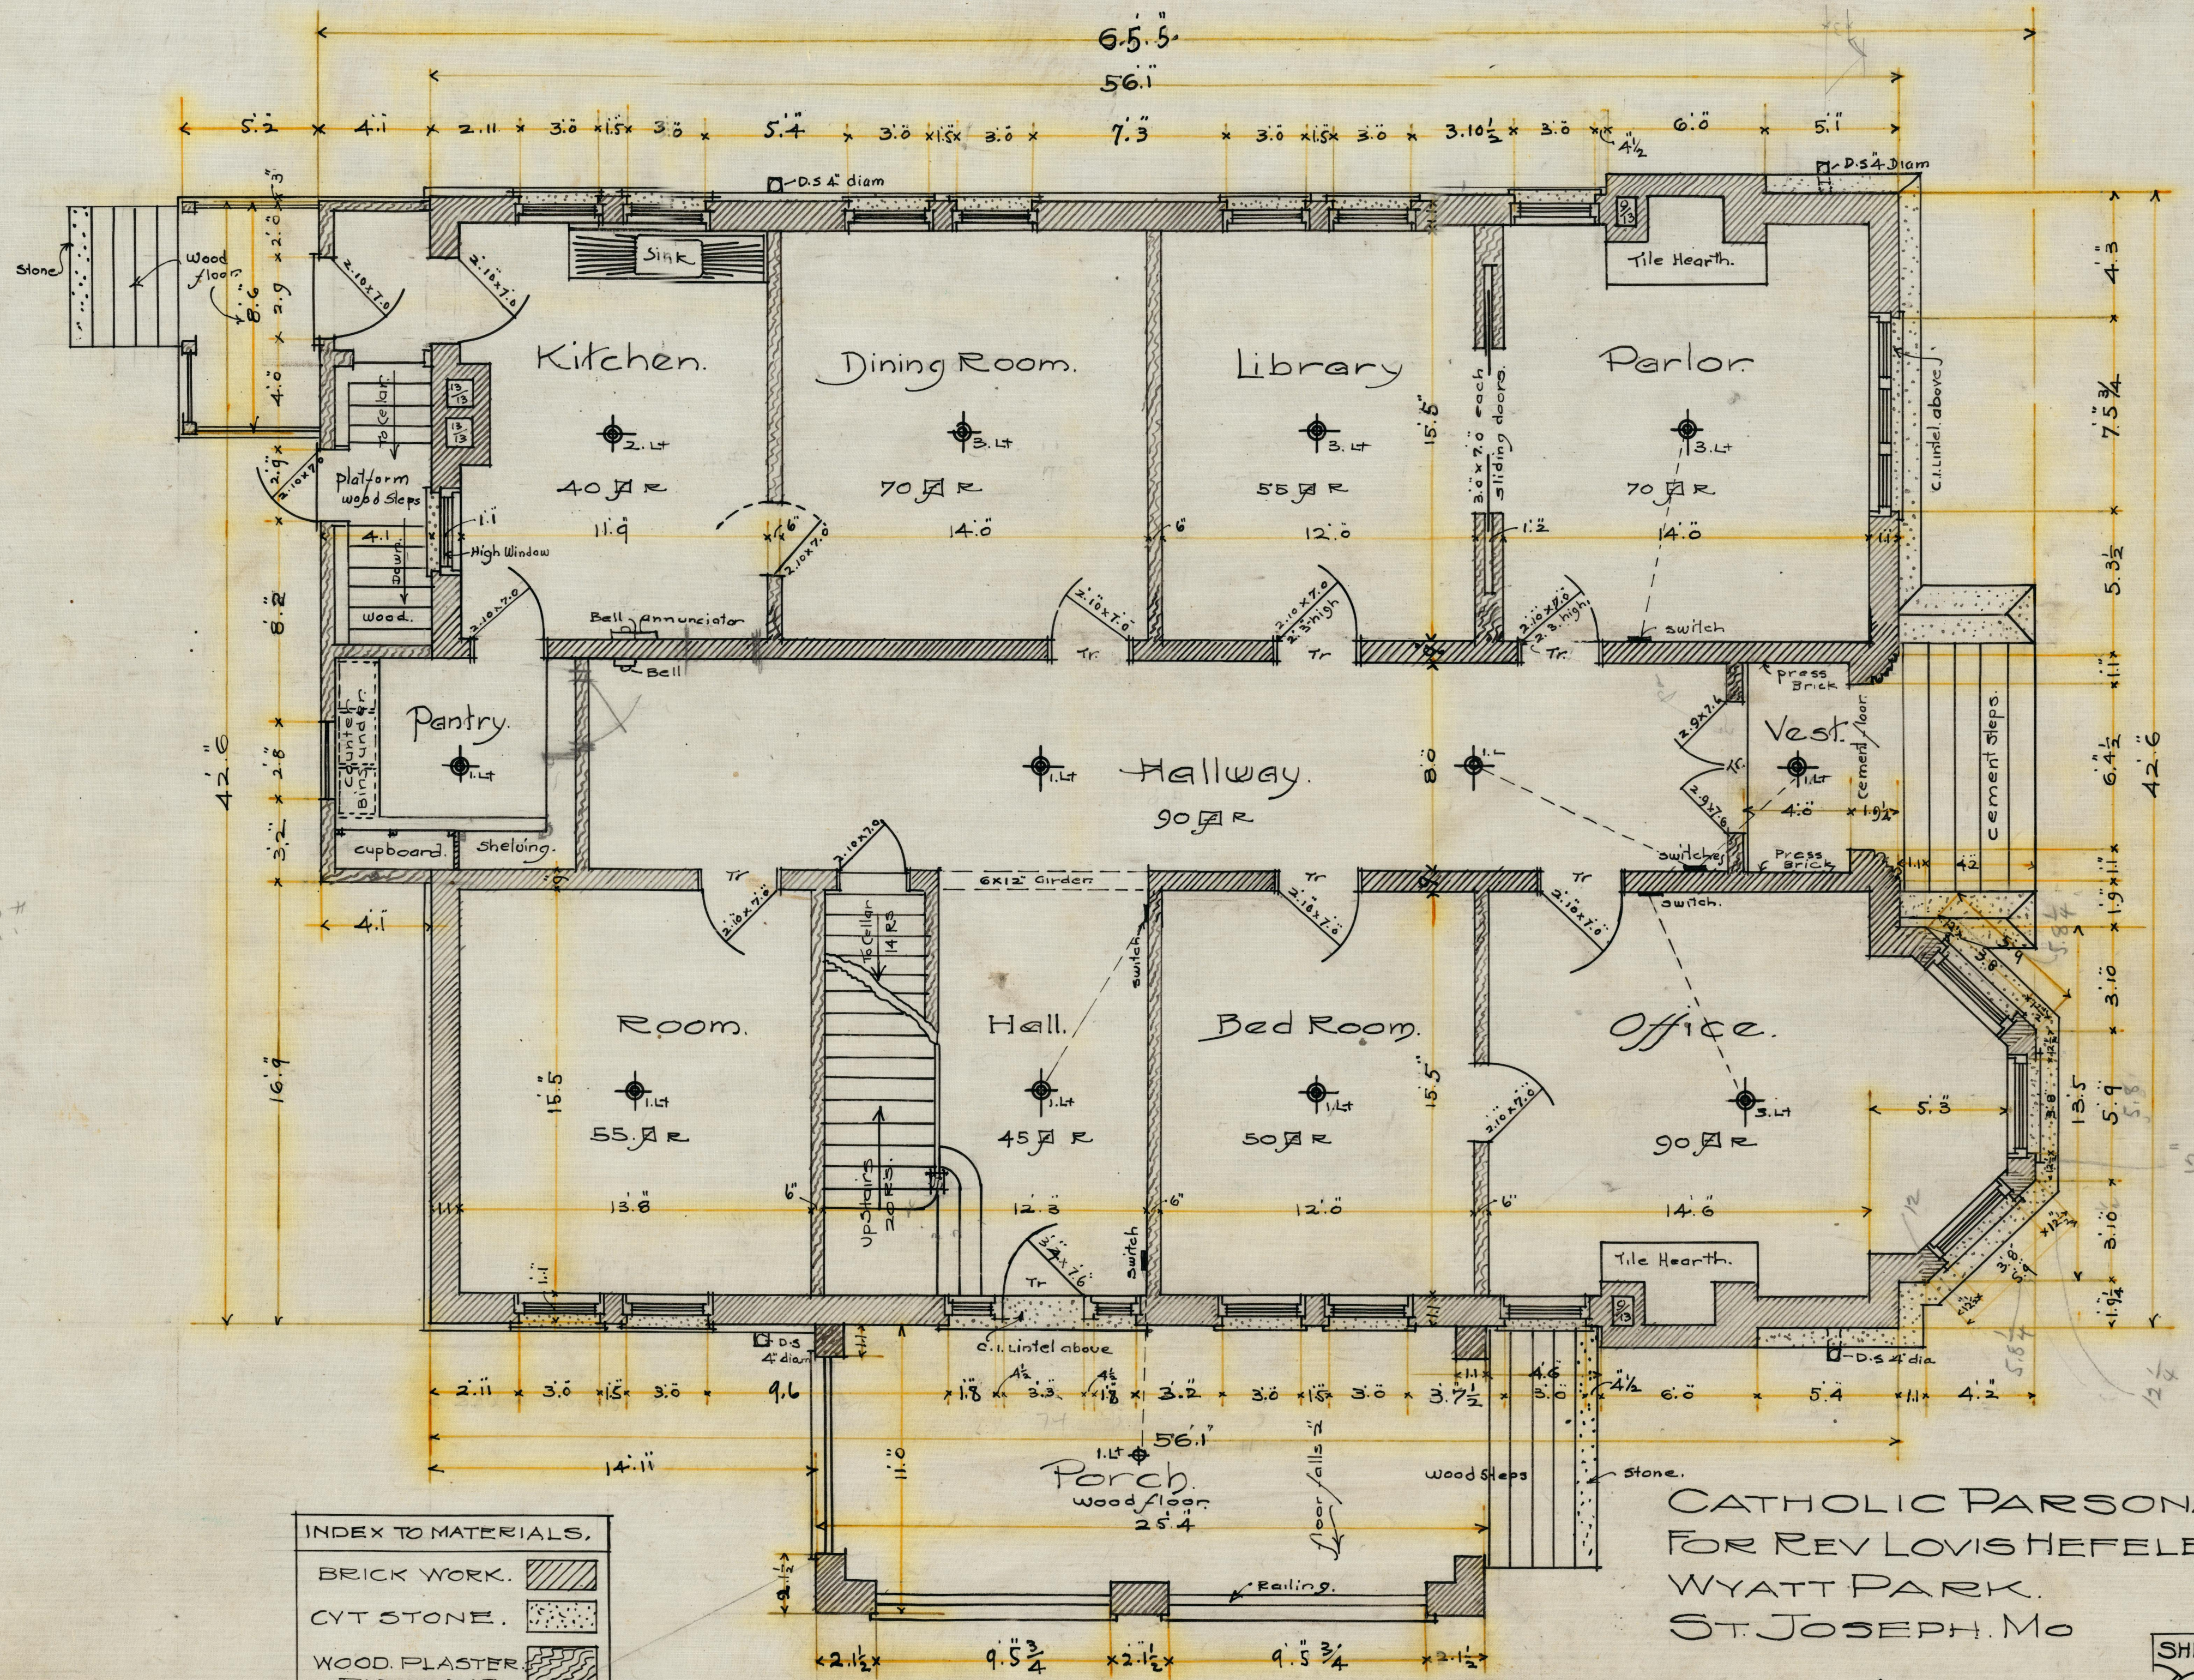

PLAN OF FIRST STORY
SCALE $\frac{1}{4}" = 1 \text{ FOOT.}$

CATHOLIC PARSONAGE.
FOR REV LOUIS HEFELE.
WYATT PARK.
ST. JOSEPH. MO

ECKEL & MANN.
ARCHITECTS
ST. JOSEPH. MO. 1905.