

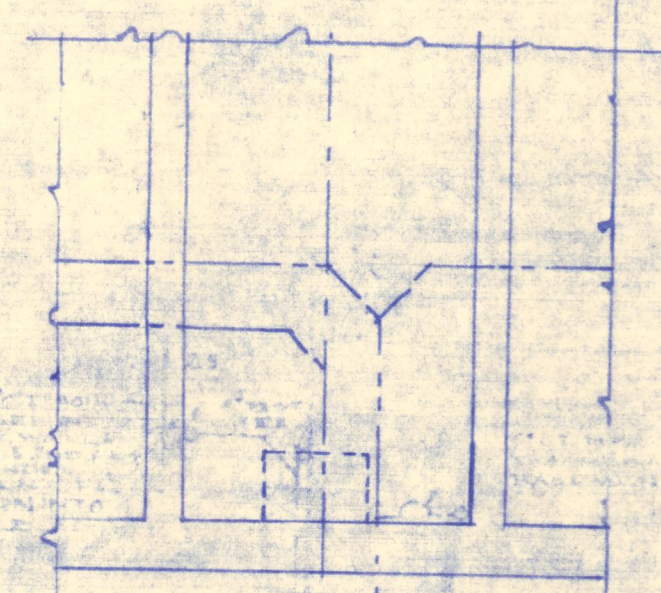
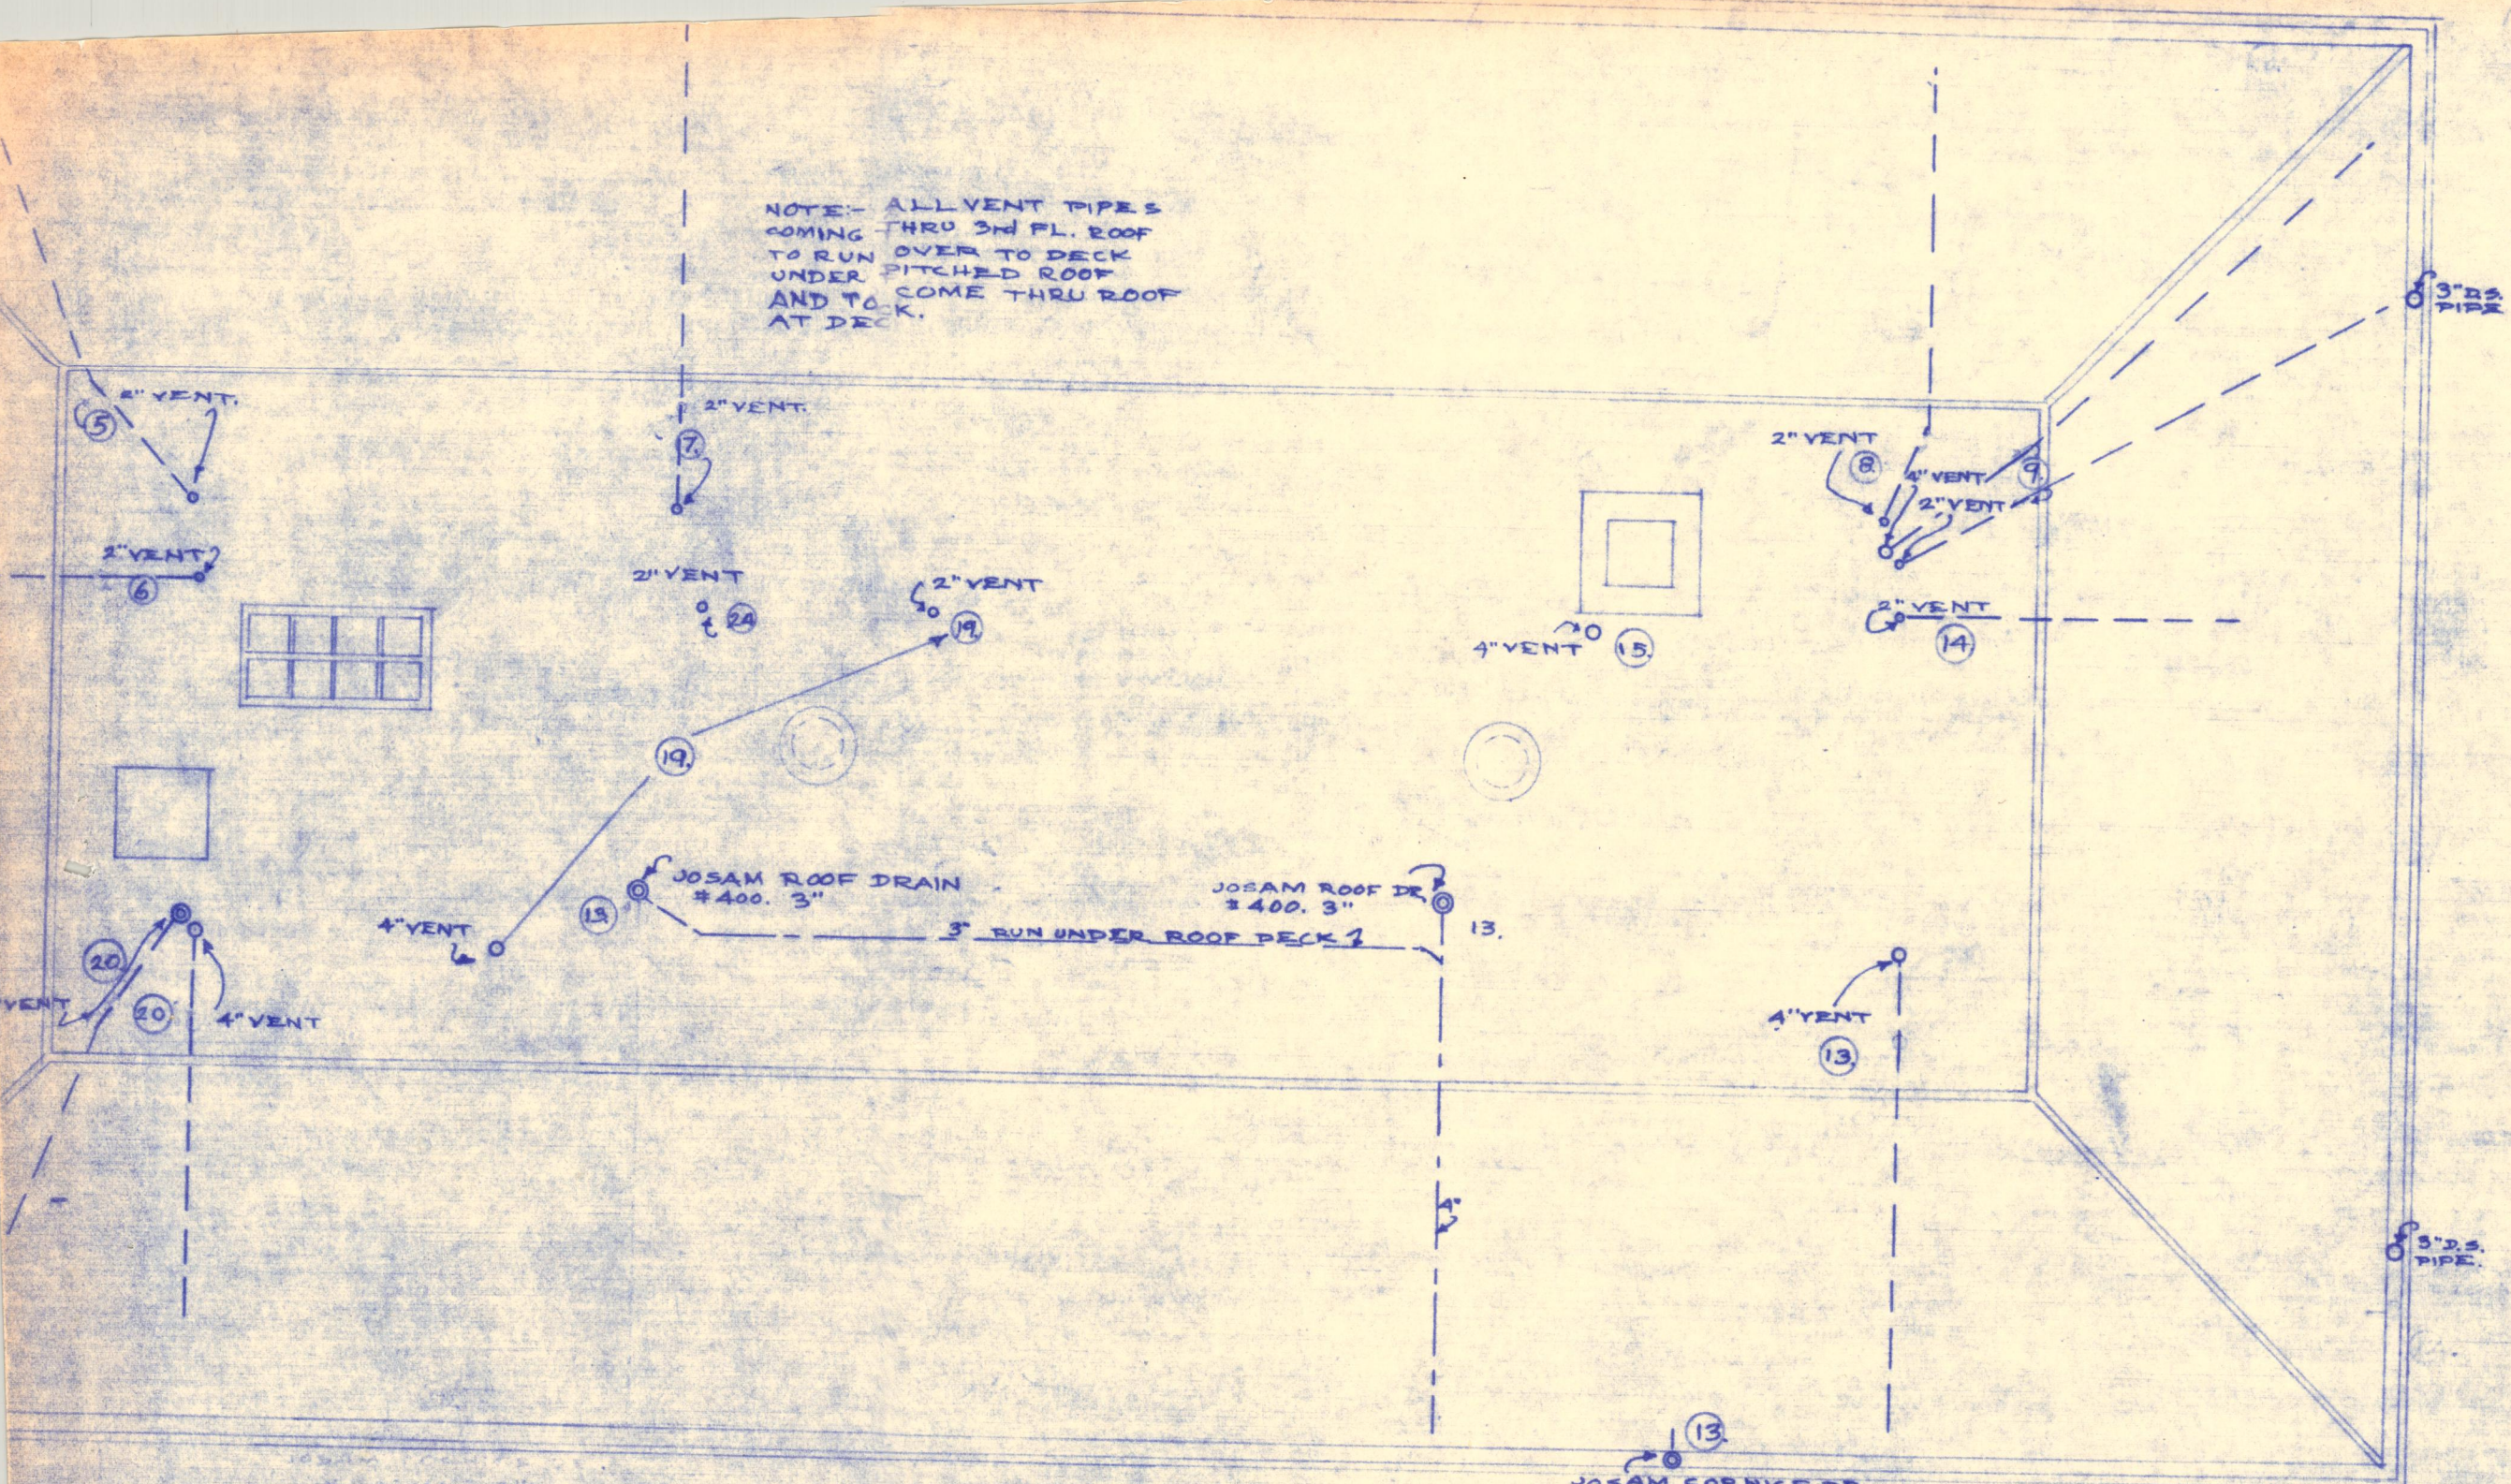


NOTE- ALL VENT PIPES
COMING THRU 3RD FL. ROOF
TO RUN OVER TO DECK
UNDER PITCHED ROOF
AND TO COME THRU ROOF
AT DECK.

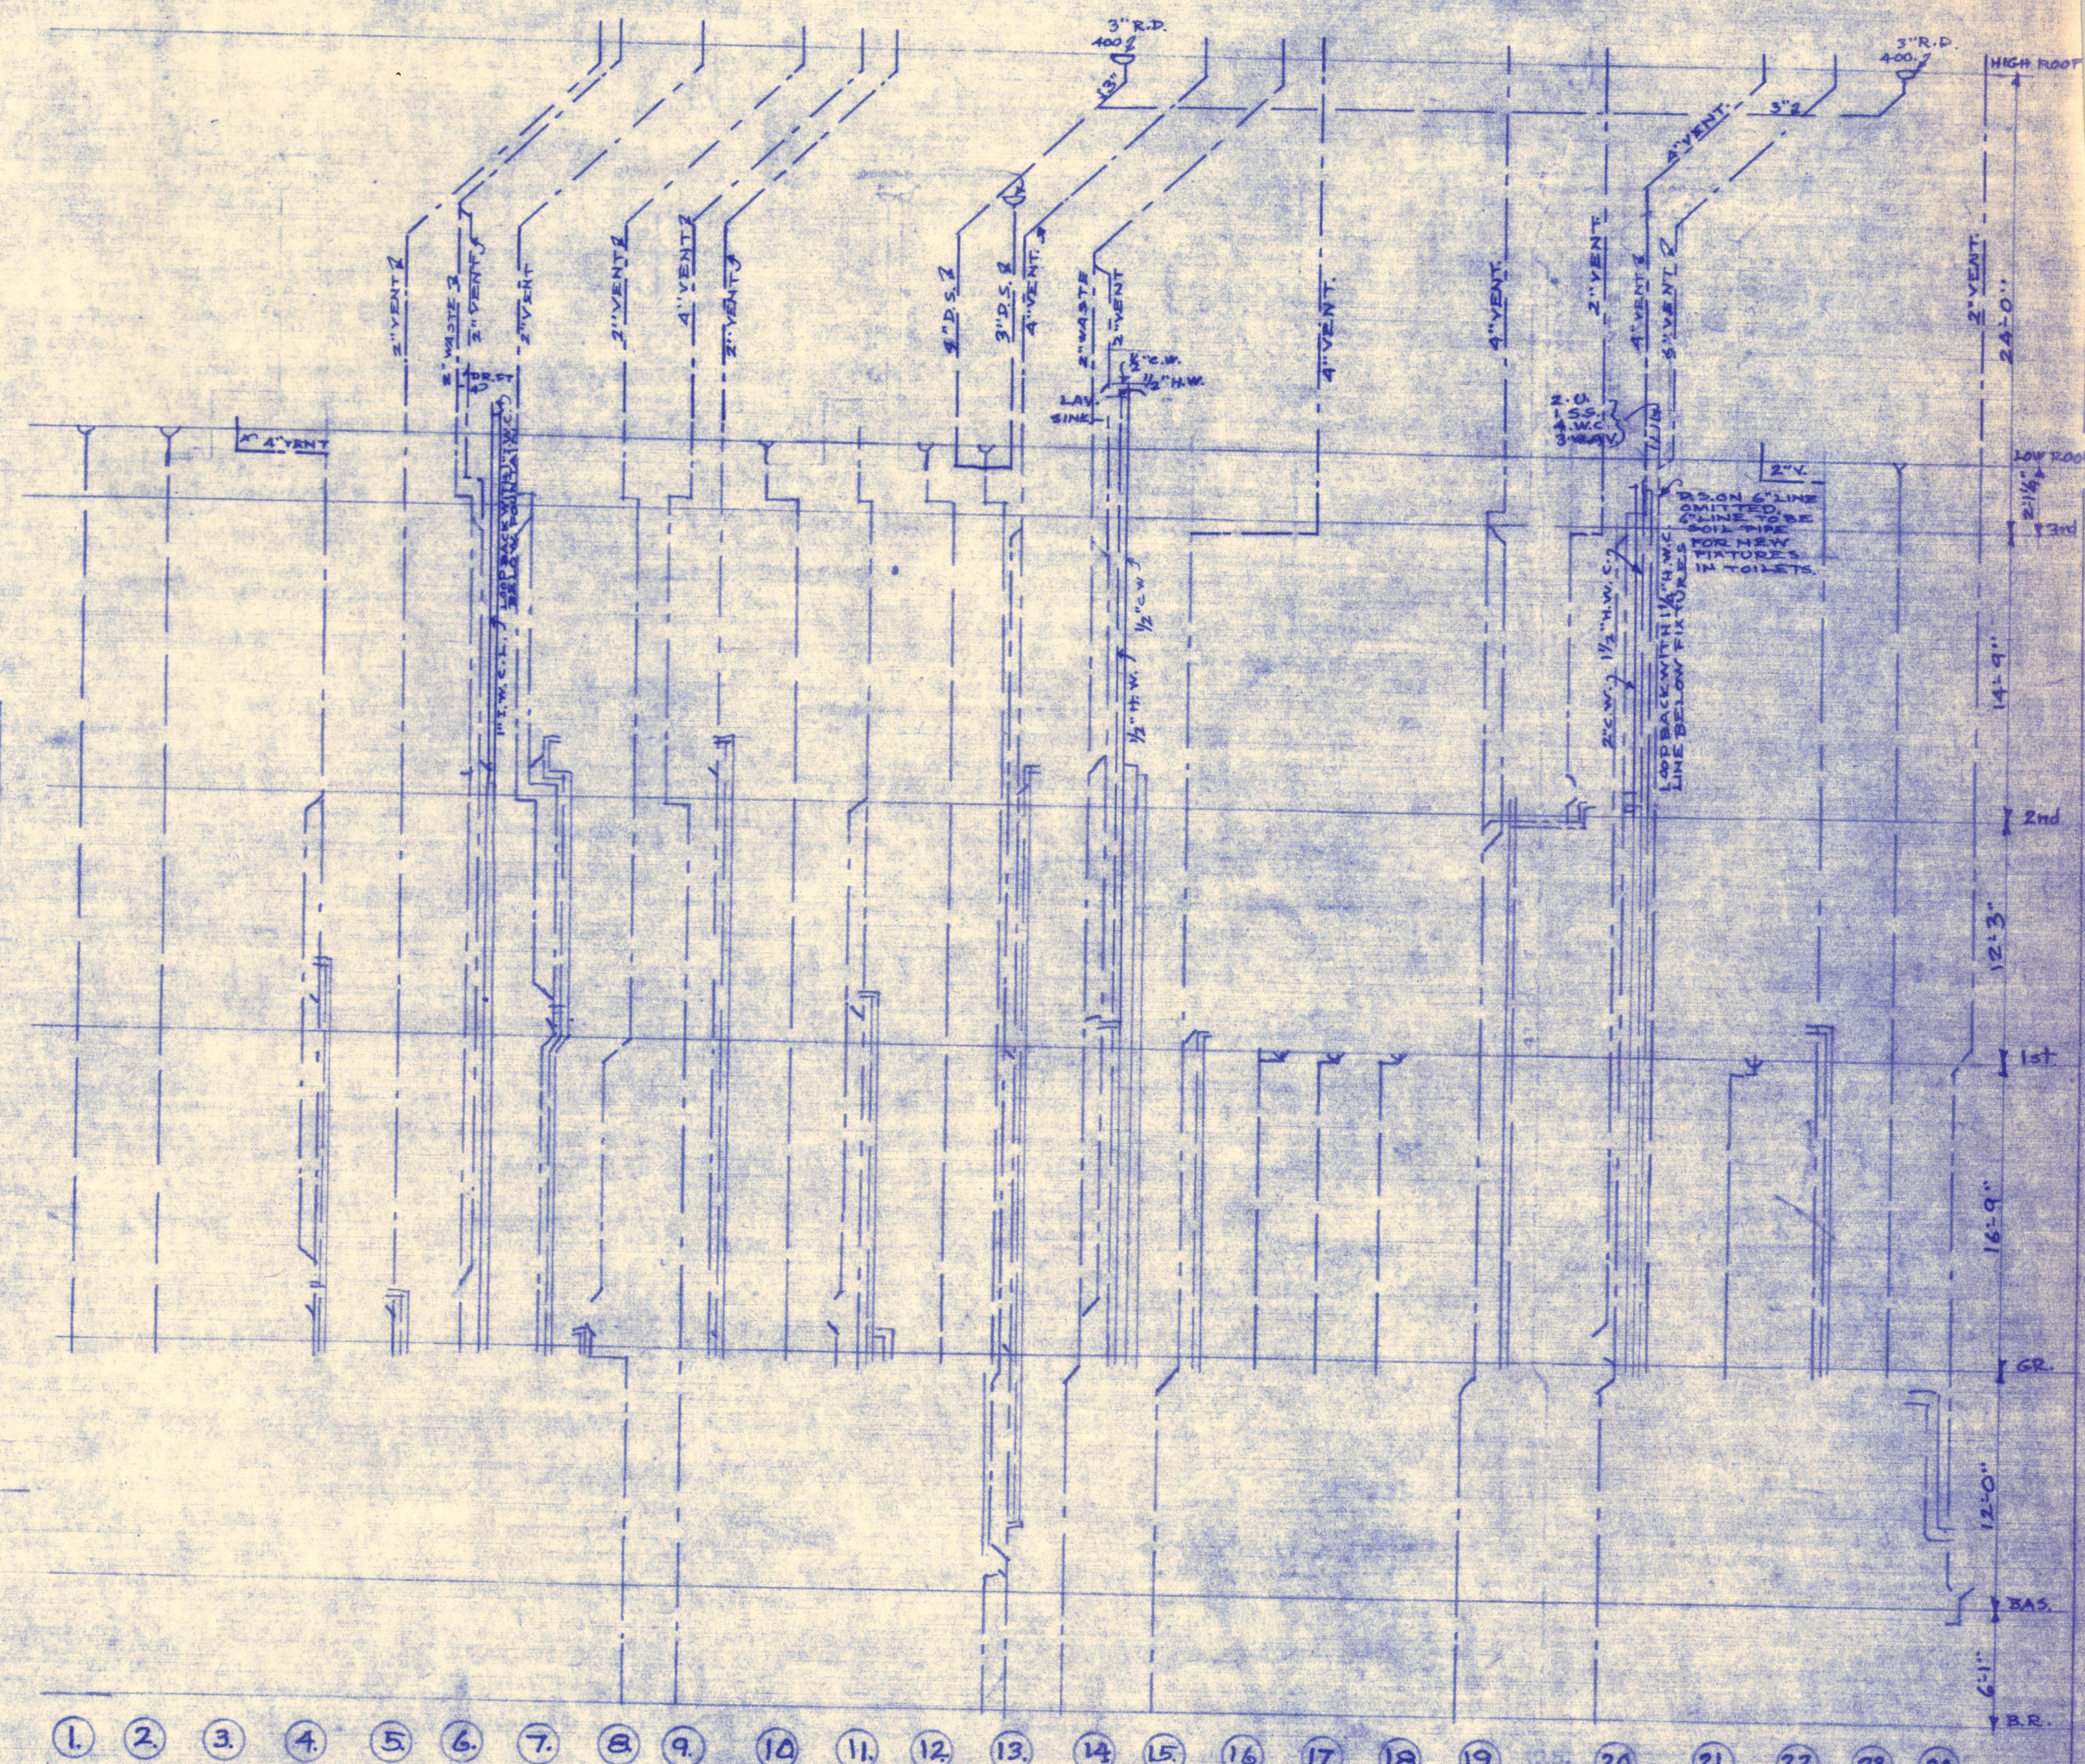

NOTE- ONE CORNICE DR. TO BE JOSEPH
#2003-S, 3" PLUMBER TO PROVIDE 3" C
PIPES THRU STONE CORNICE AND TO MAKE
CONNECTIONS TO LEAD GUTTER FOR OTHER
25. GENERAL CONTRACTOR WILL PROVIDE
4" X 4" COPPER 25.

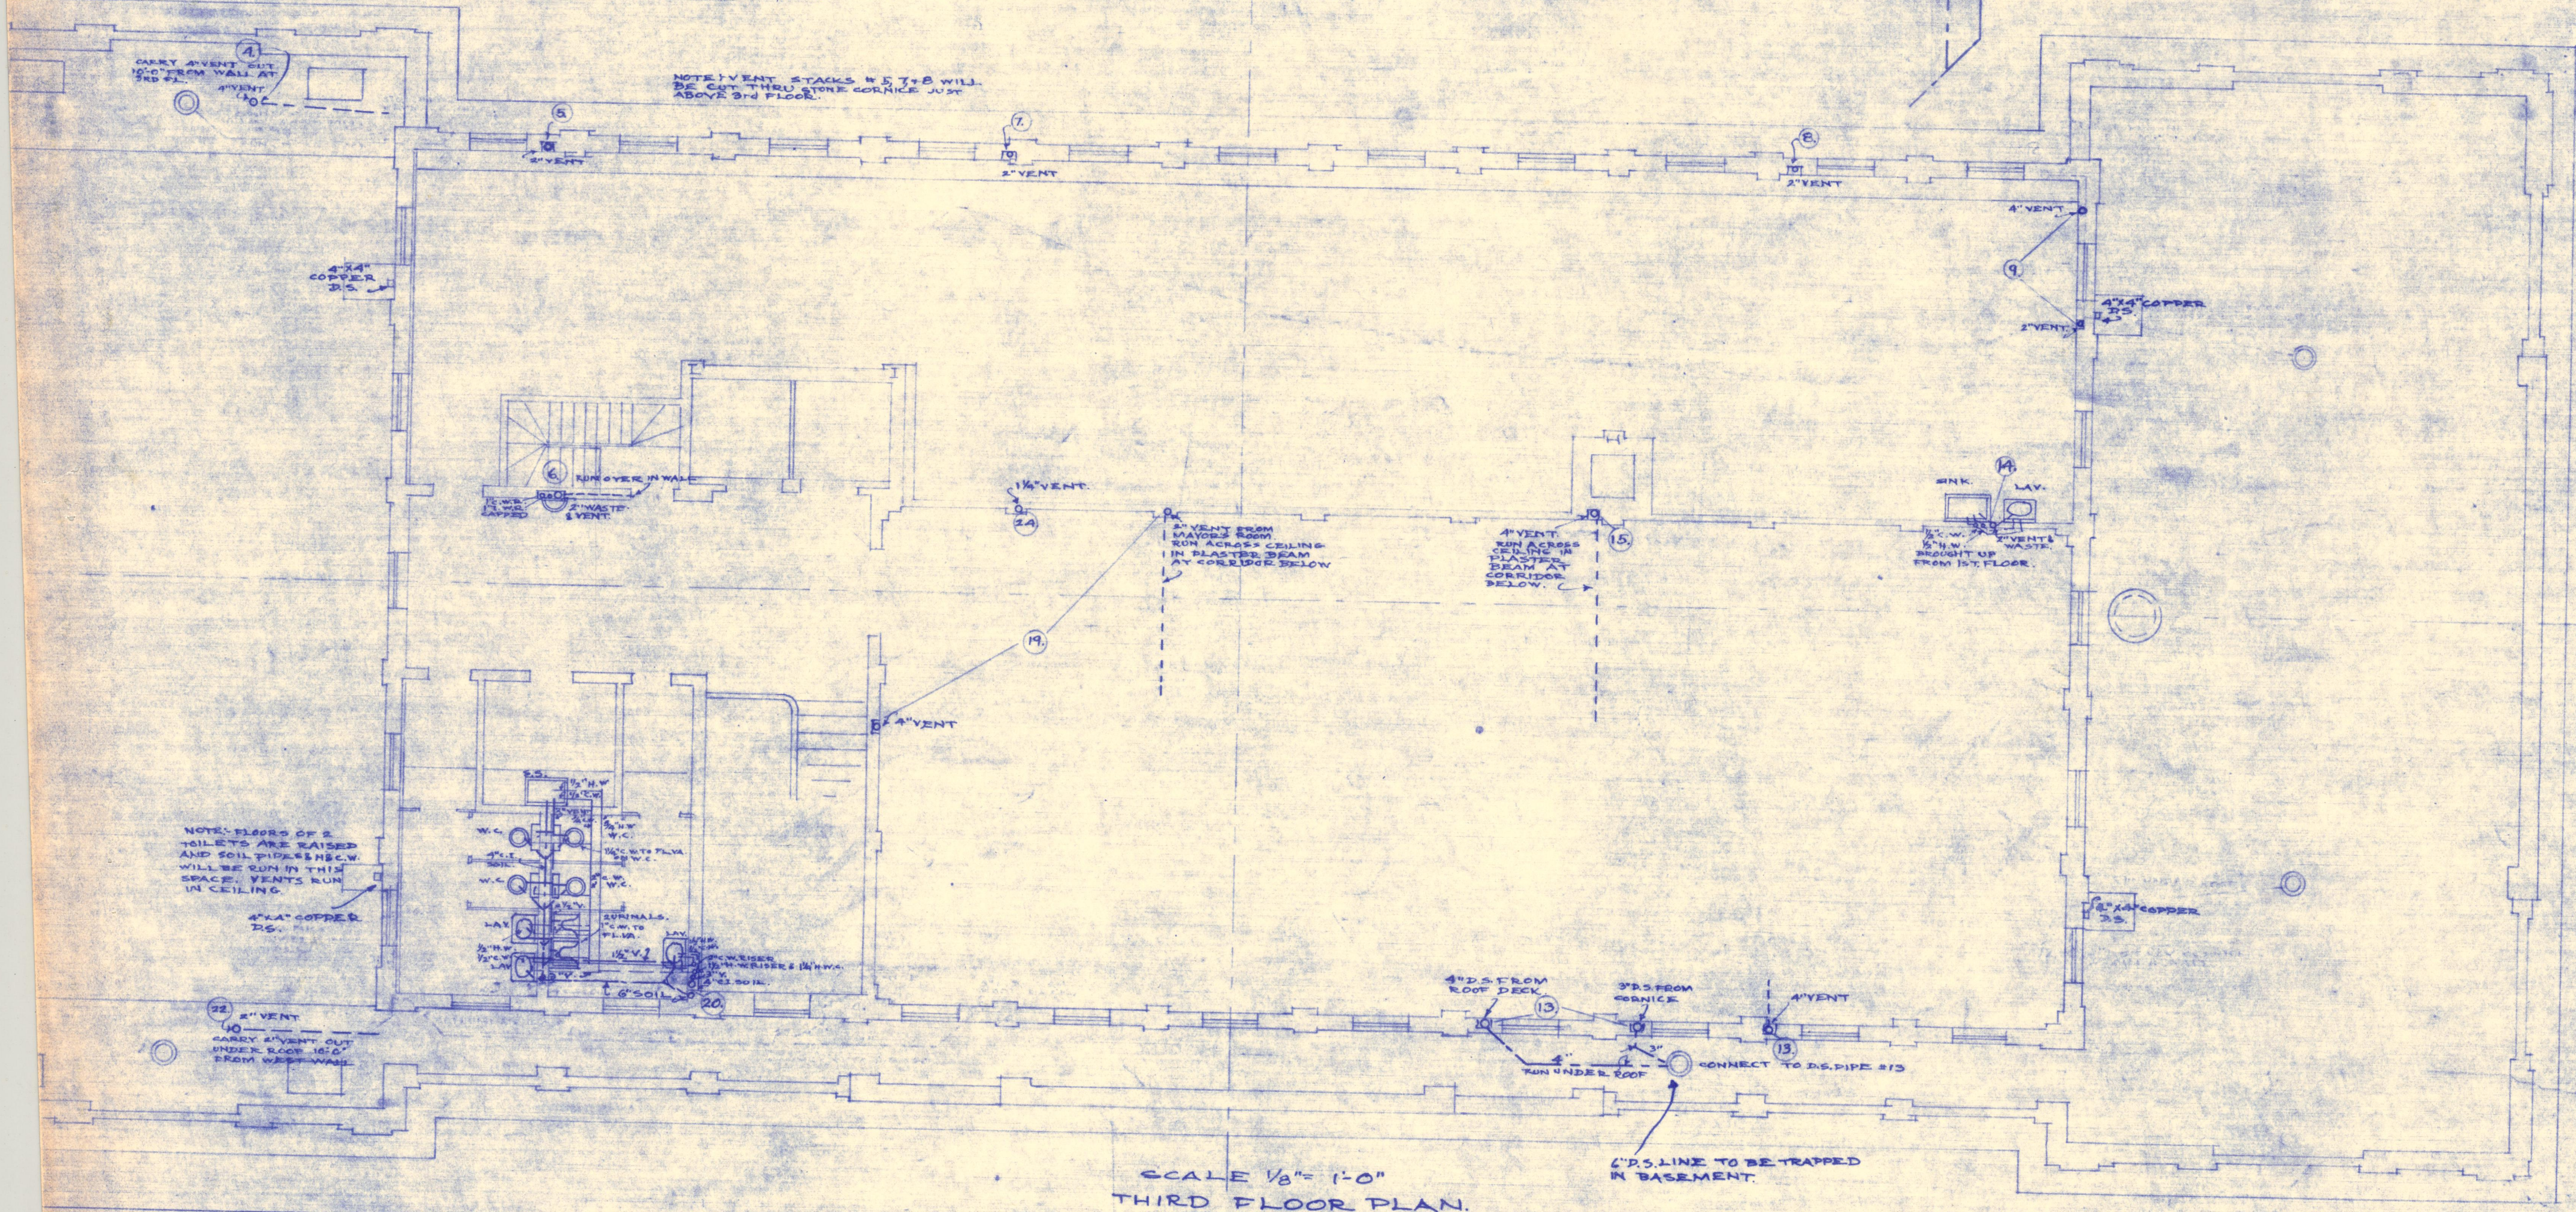

NOTE-
Contractor will verify all
dimensions on the drawing
and report any discrepancies
to the Architects.

PLUMBING & DRAINAGE
THIRD FLOOR
~ CITY HALL ~
ST. JOSEPH, MISSOURI.
ECKEL AND ALDRICH ARCHITECTS
ST. JOSEPH, MO. LOS ANGELES
DATE JUN 7, 26.
REVISED JULY 10, 26.
SHEET 307