


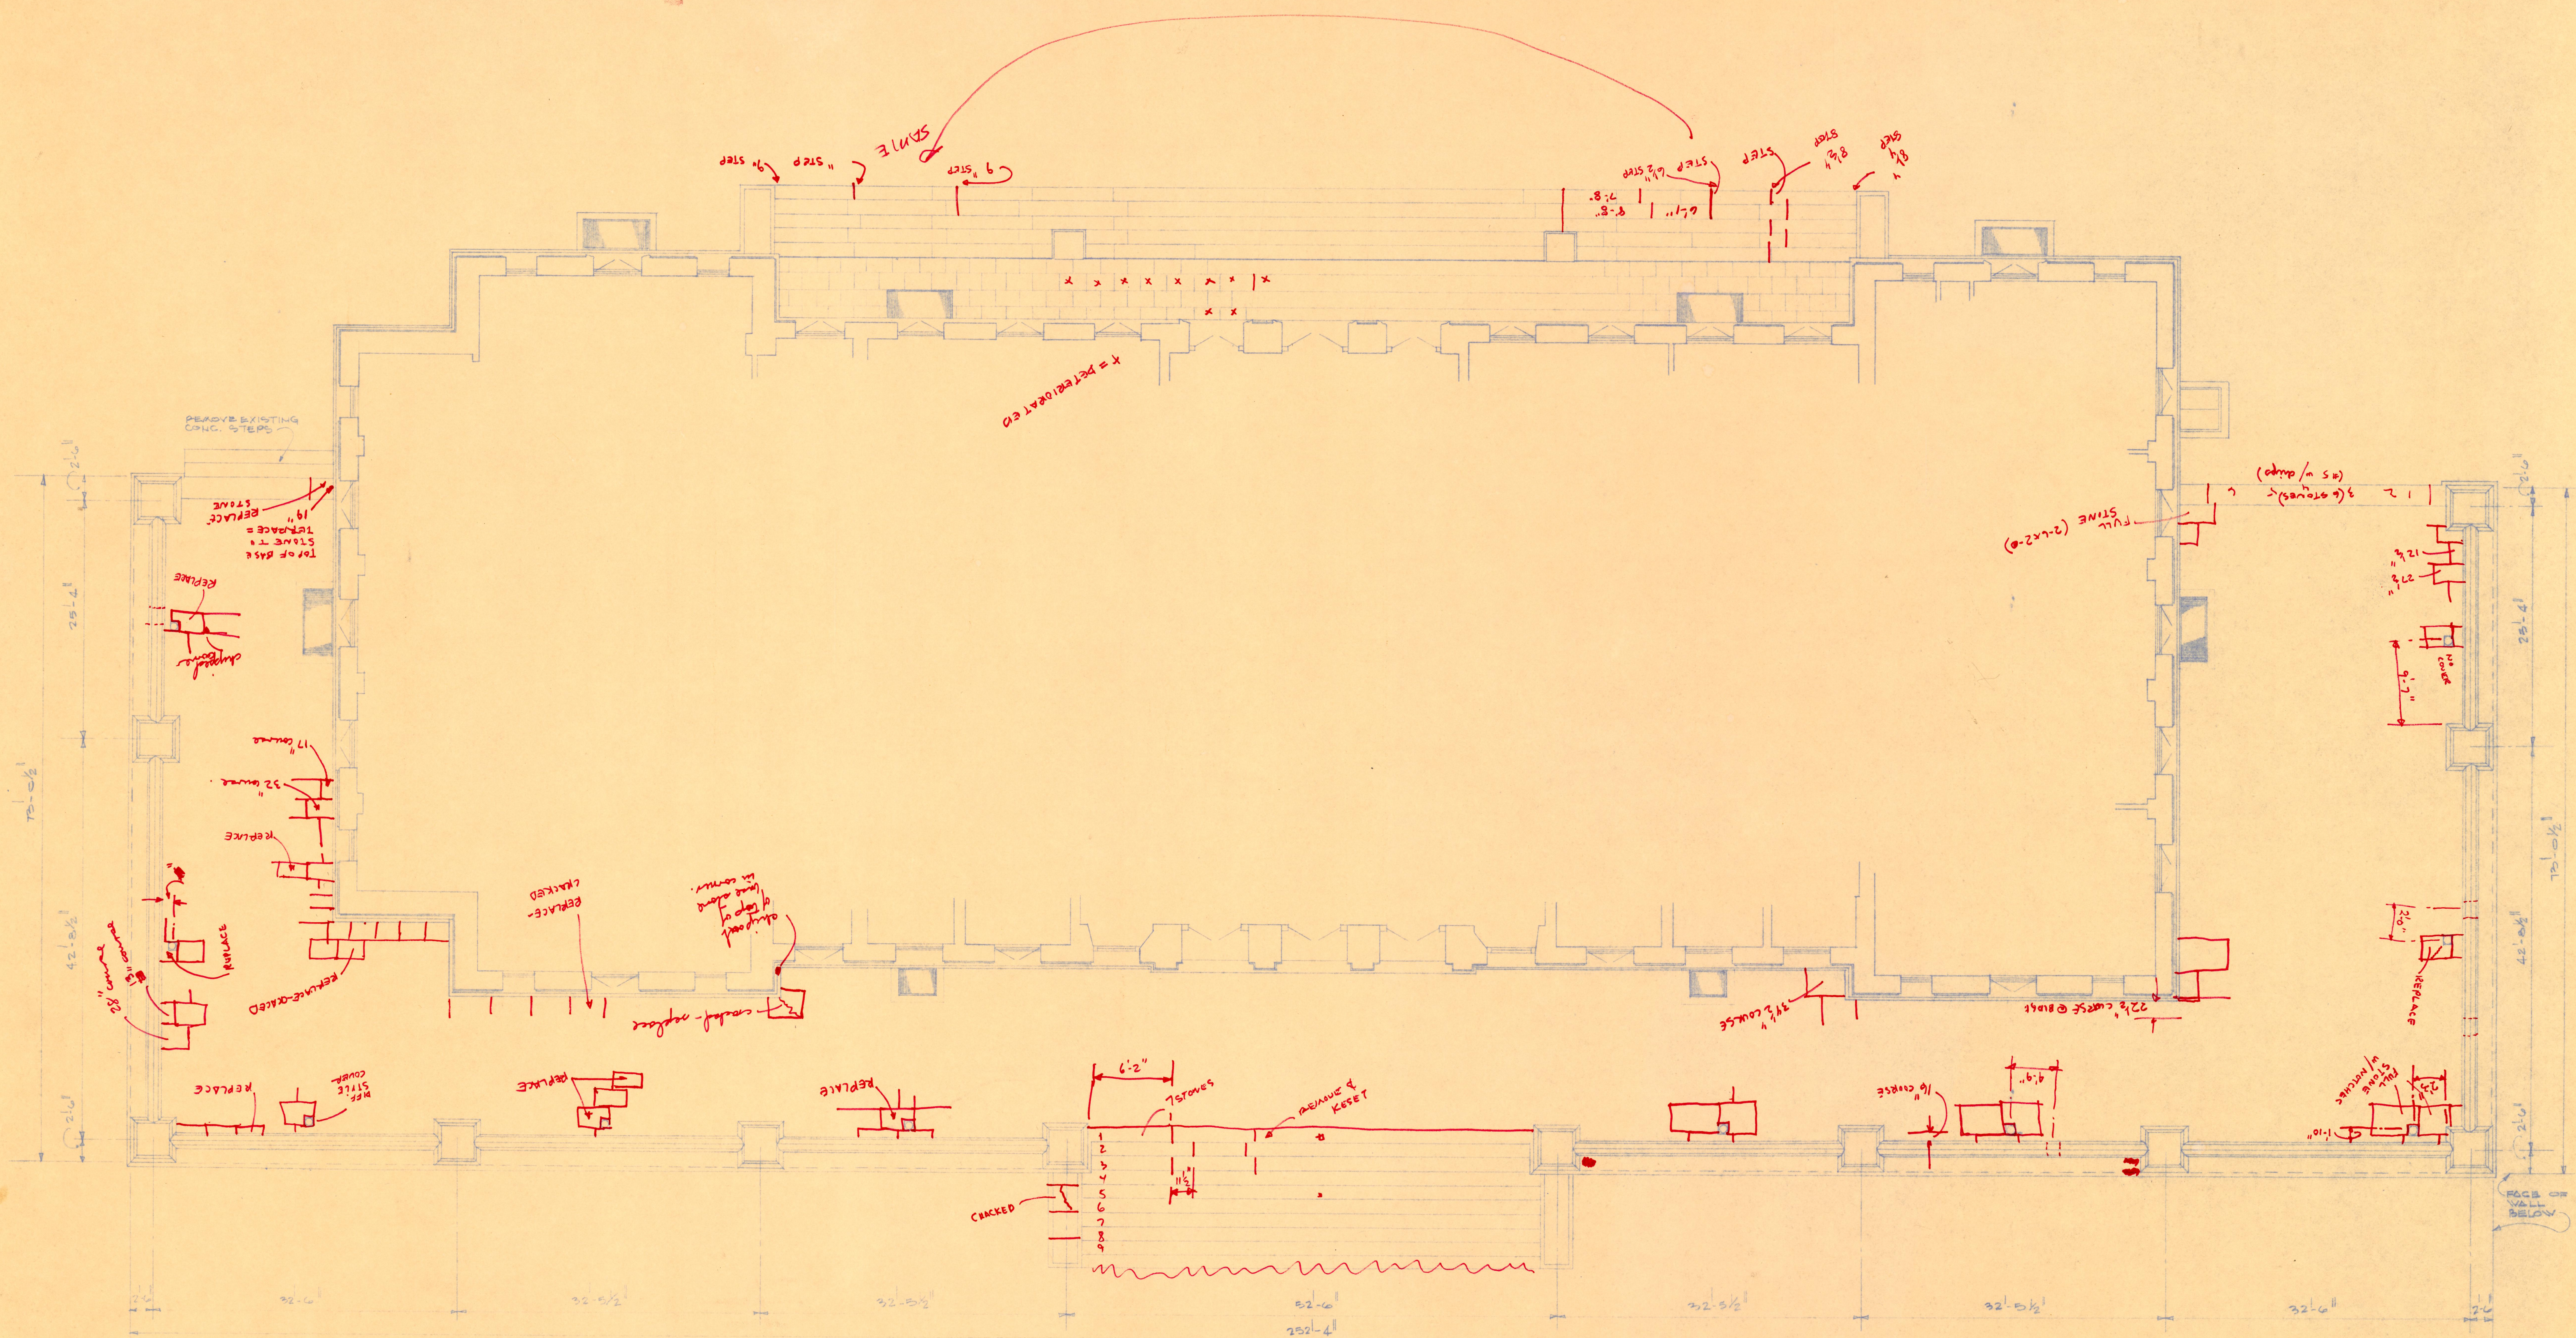

Badly checked & cracks steps: 1/4-5
 2/3
 3/3-4
 9/1-
 5/2-7
 6/5-7
 7/1-7
 8/4-
 9/1
 ONLY STEP w/o cracks: 1/6
 2/4
 3/1-7
 4/3-6
 1/5
 8/1-7

	DRAWN BY	TUBE A-50 2007.33.4219K ARCHITECTS & ENGINEERS ST. JOSEPH, MO.	DATE
	CHECKED BY		JOB No.
	REVISION		SHEET No.
	BRUNNER & BRUNNER 1105 CORBY BUILDING		