


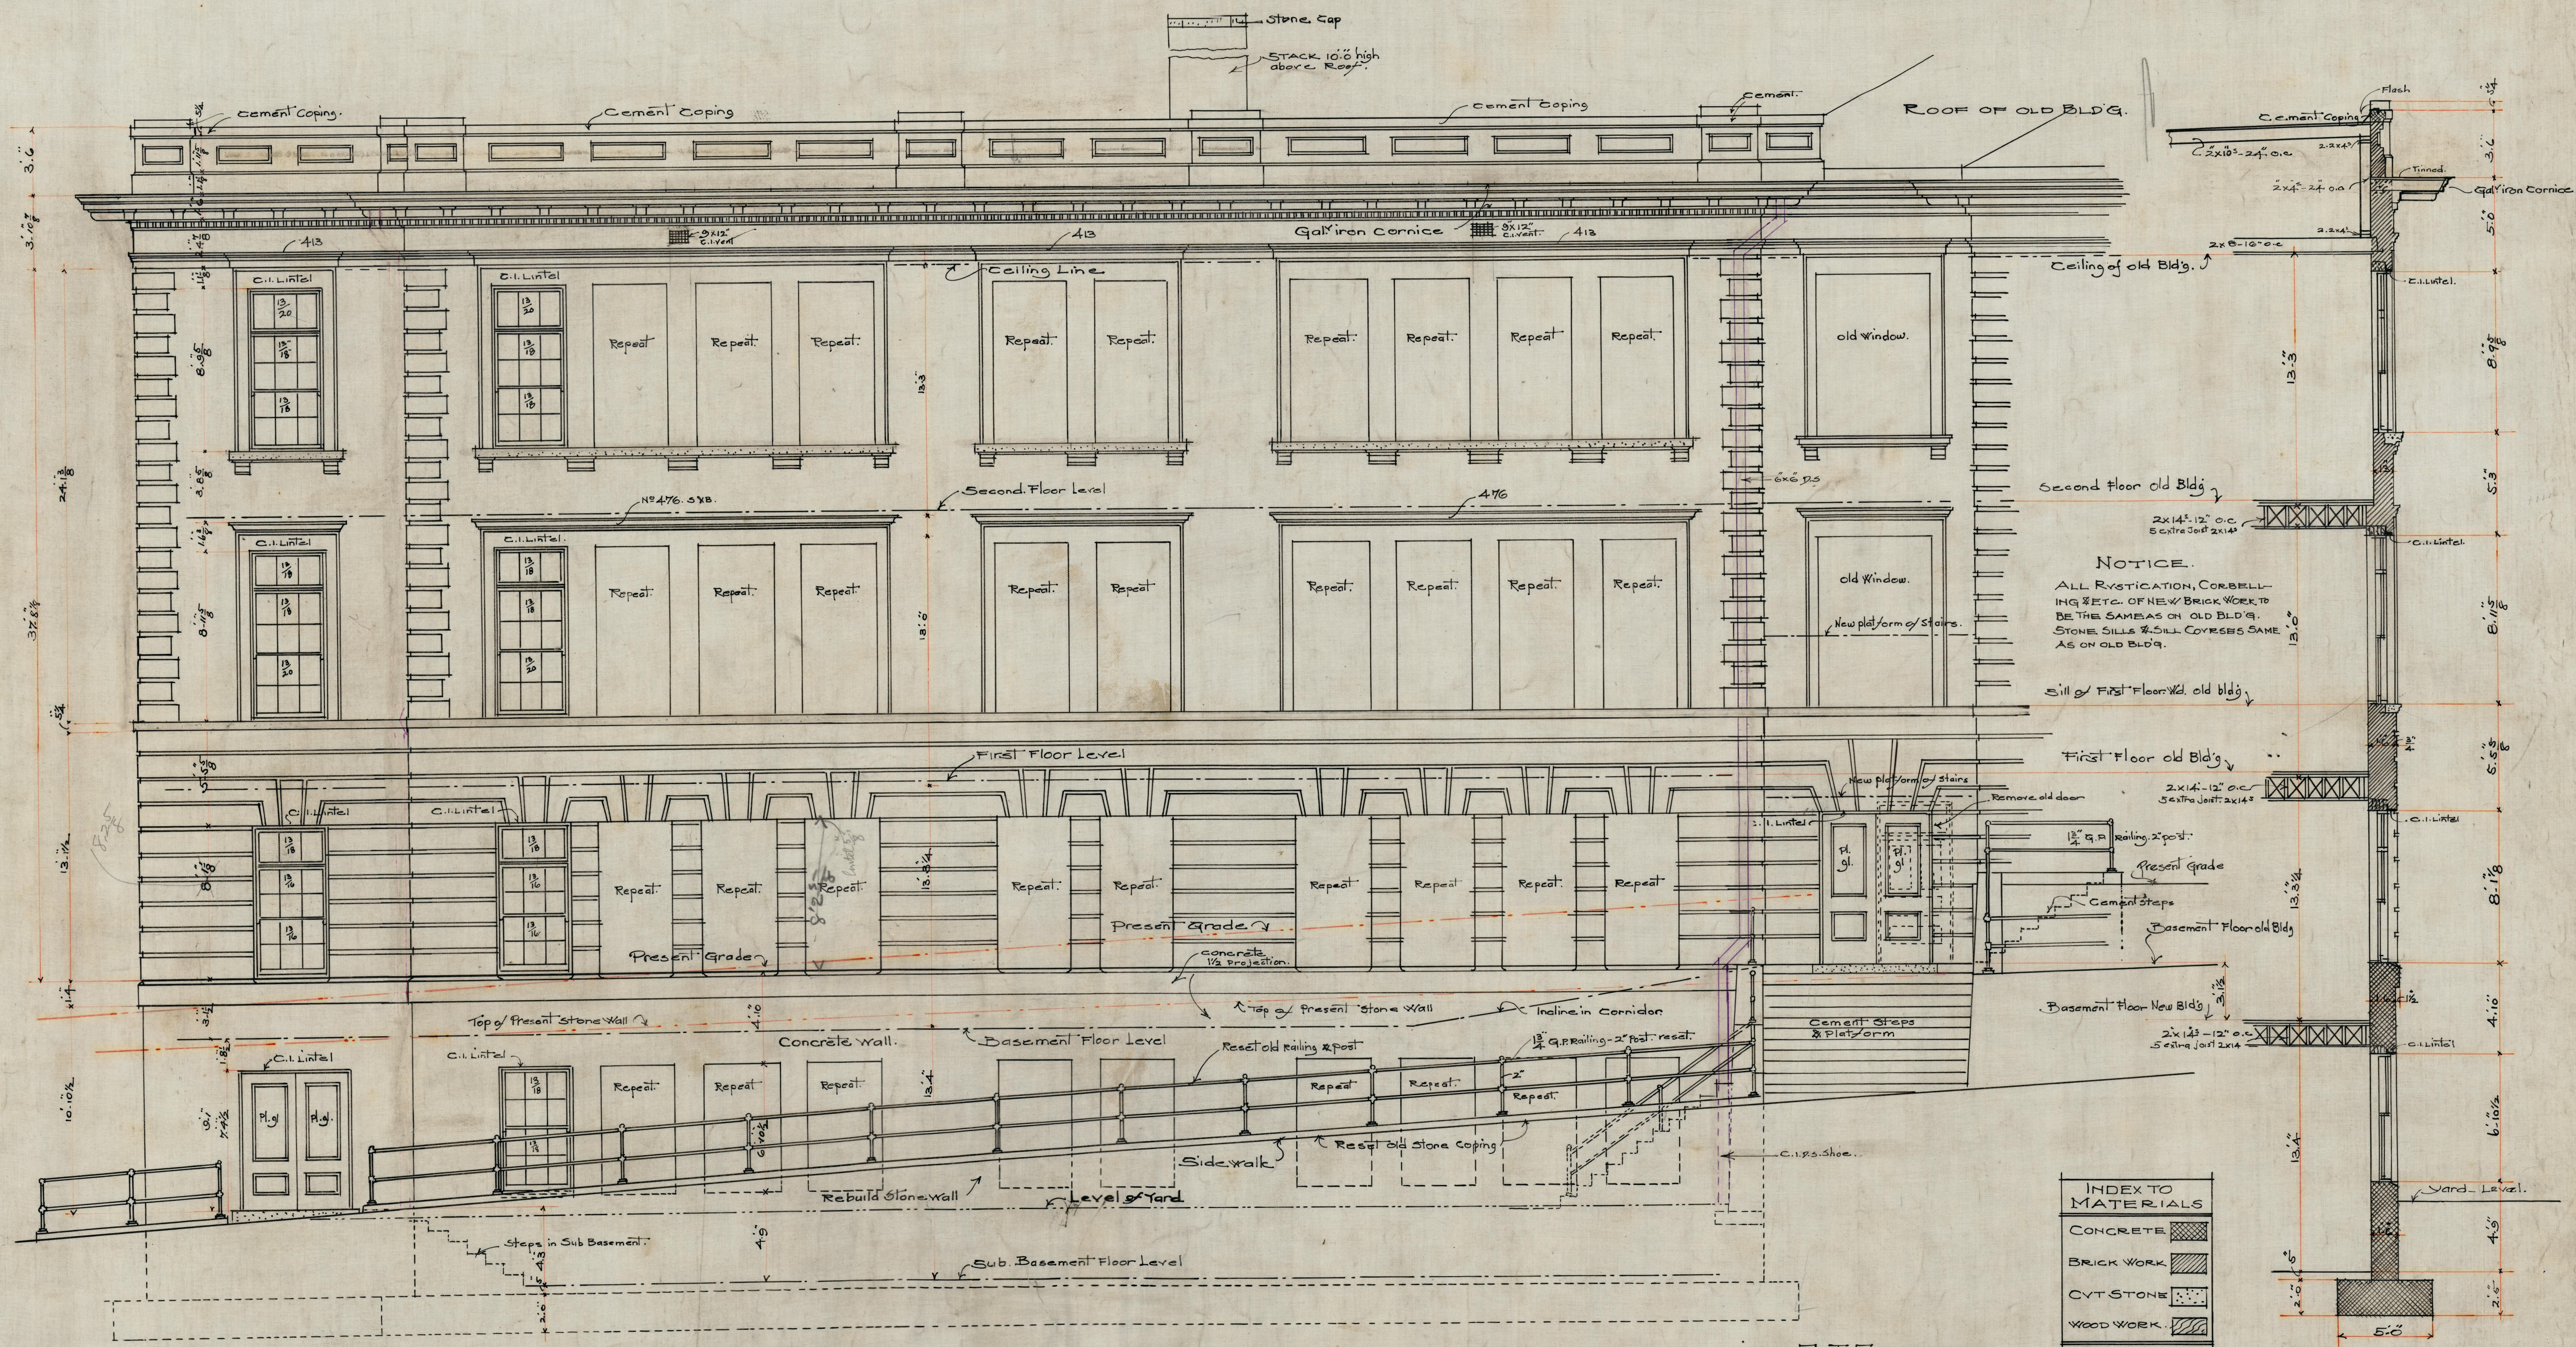

ADDITION TO
HUMBOLDT SCHOOL.
ST. JOSEPH MO. 1907.

EAST SIDE ELEVATION.
SCALE $\frac{1}{4}" = 1 \text{ FOOT}$.

NOTE: Contractor to verify
all figures with old Bldg.
All New work to be of same character
as on old Bldg.

E. J. ECKEL,
ARCHITECT.
ST. JOSEPH MO.

INDEX TO MATERIALS	
CONCRETE	
BRICK WORK	
CUT STONE	
WOOD WORK	
DRAWN BY E. J. ECKEL CHECKED BY E. J. ECKEL TRACED BY E. J. ECKEL	

SECTION THRU SIDE
WALLS OF NEW BLDG.

1

2007.33-2864R